


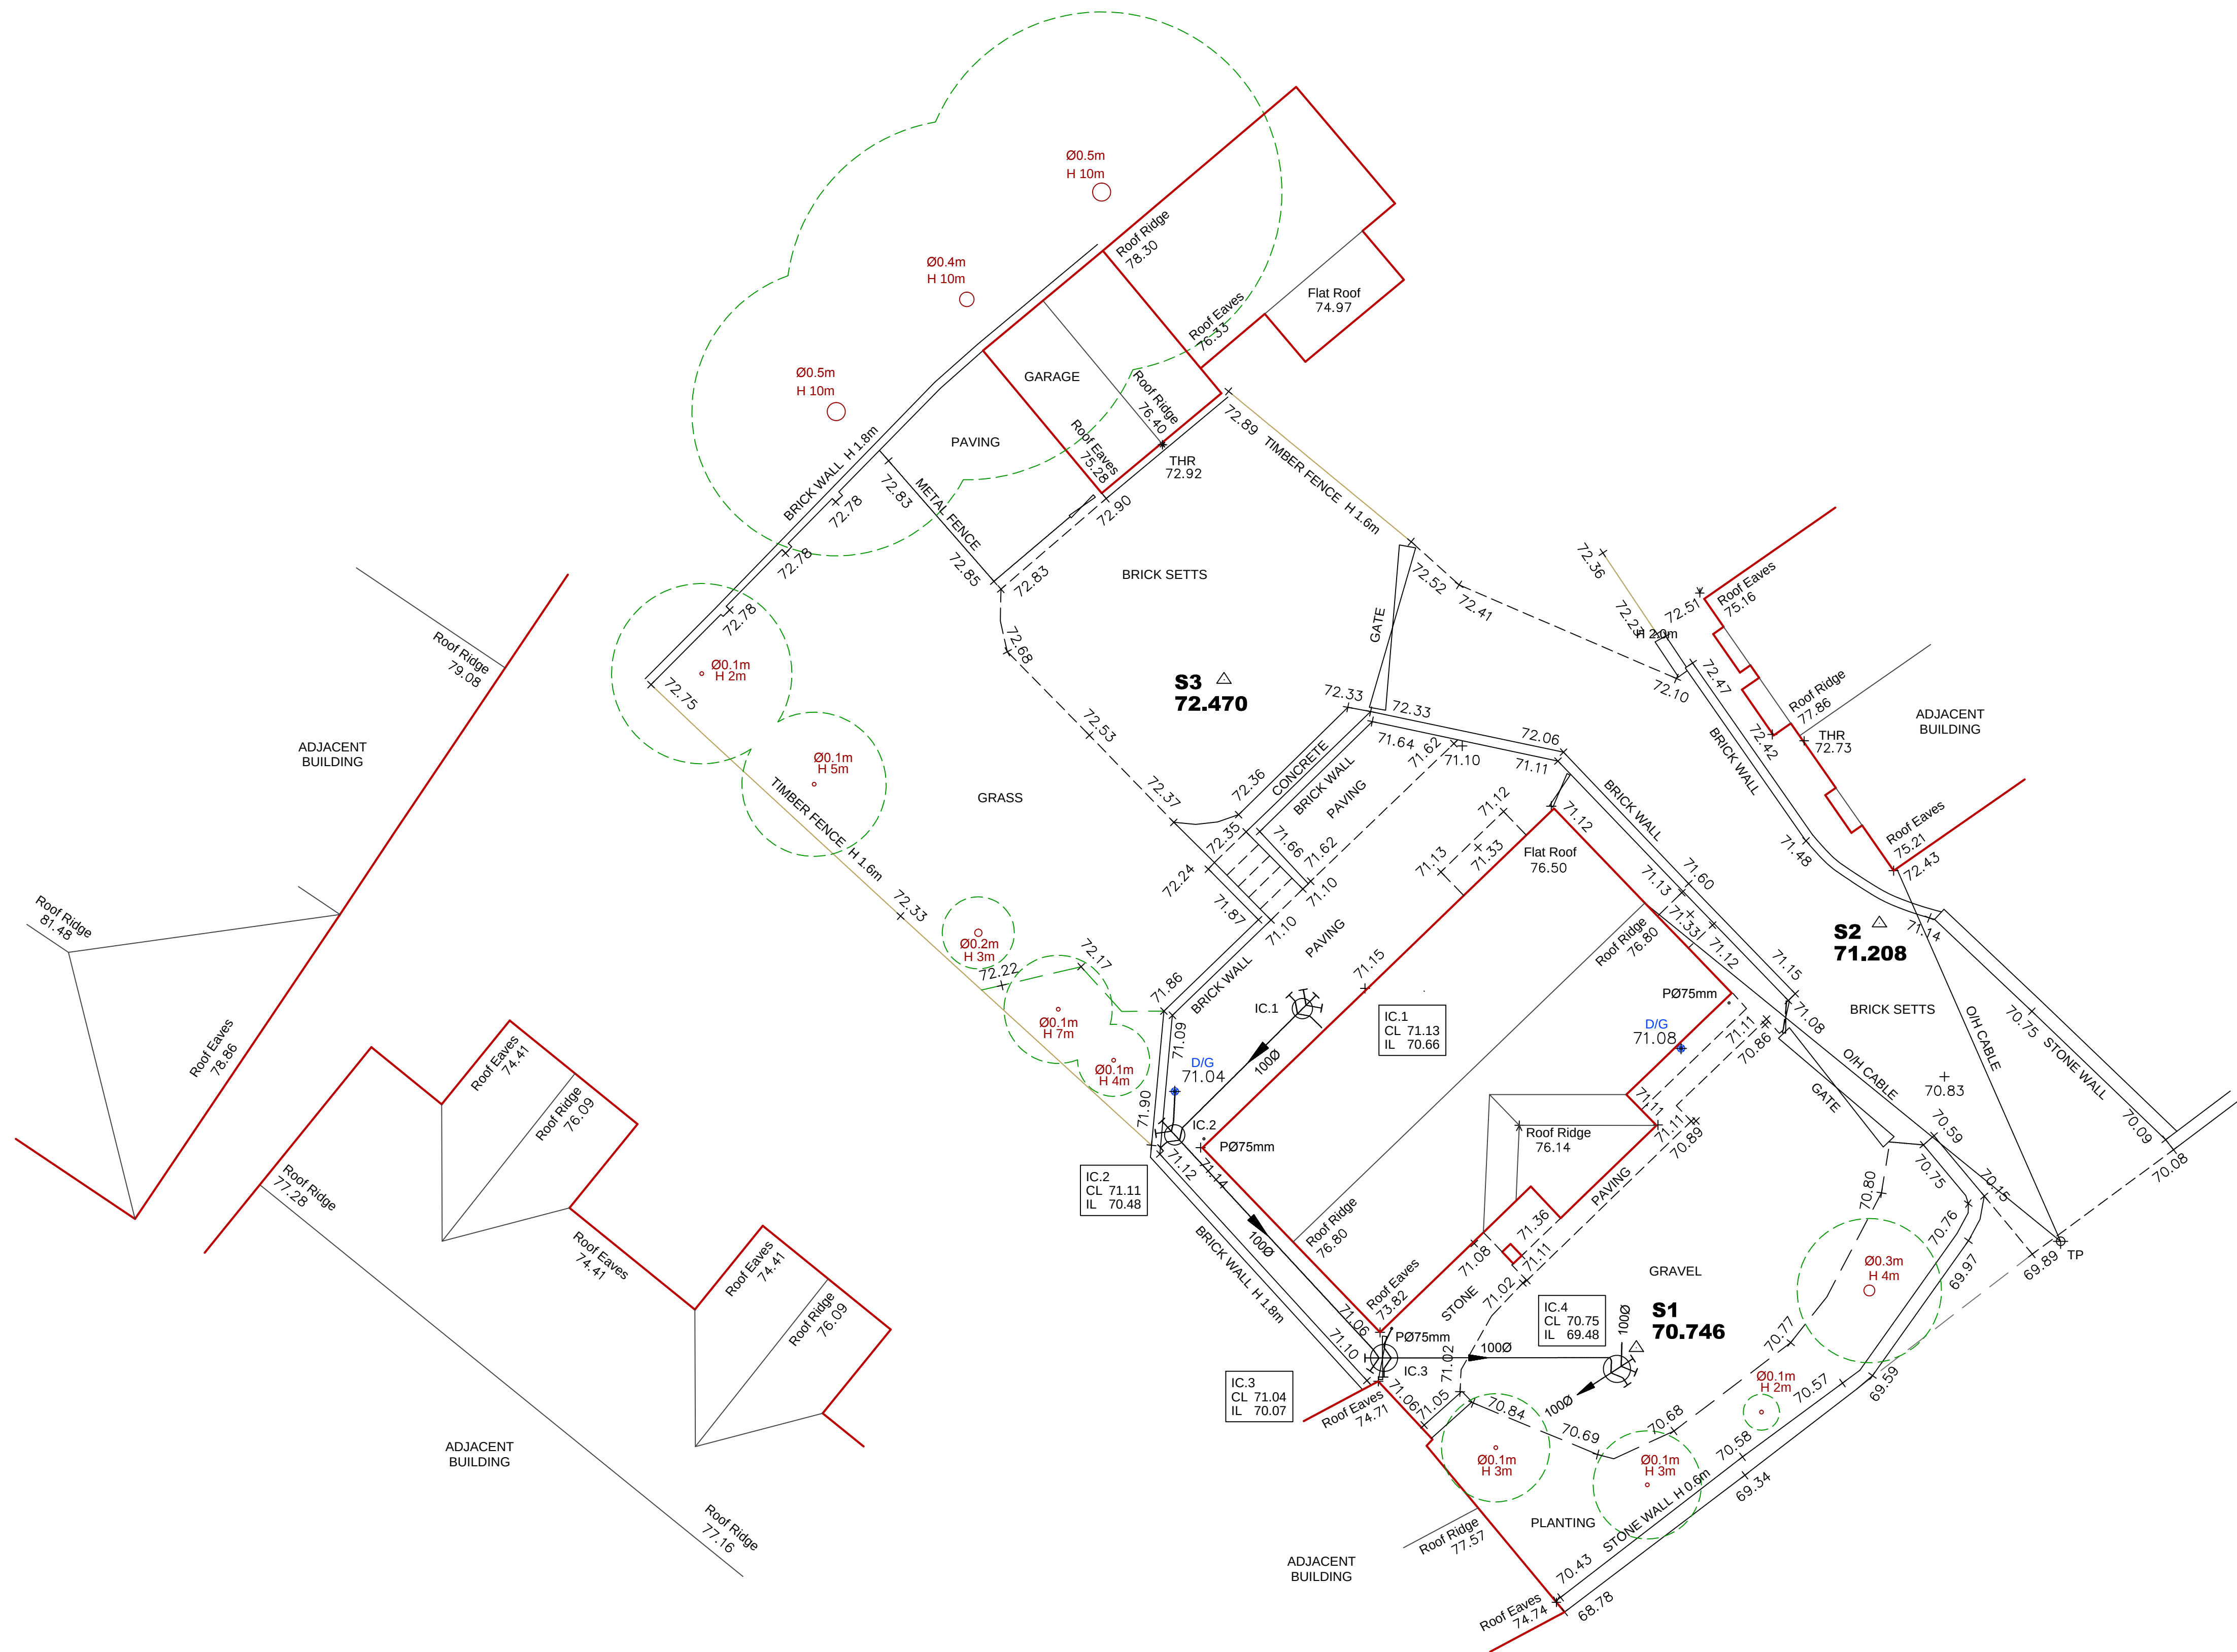

Notes:

Ref	Date	Revision	Initial

Project / Client:
Suitability Report for J Mitchell
J S Parker Ltd
Sheffield

Drawing Title:
Survey Site Plan

John Hill ASSOCIATES LTD
Architectural & Surveying Consultants
6 Shaw Wood Way
Shaw Wood Business Park
Doncaster DN2 5TB
Tel: 01302 364565 Fax: 01302 364588
enquiries@j-h-a.co.uk

Scale:	1:100	Date:	20/05/13
Drawn By:	MT/SBL	Checked By:	AH
Drawing No:	13/032/01.		Sheet Size:
			A1