


Redbrook Road

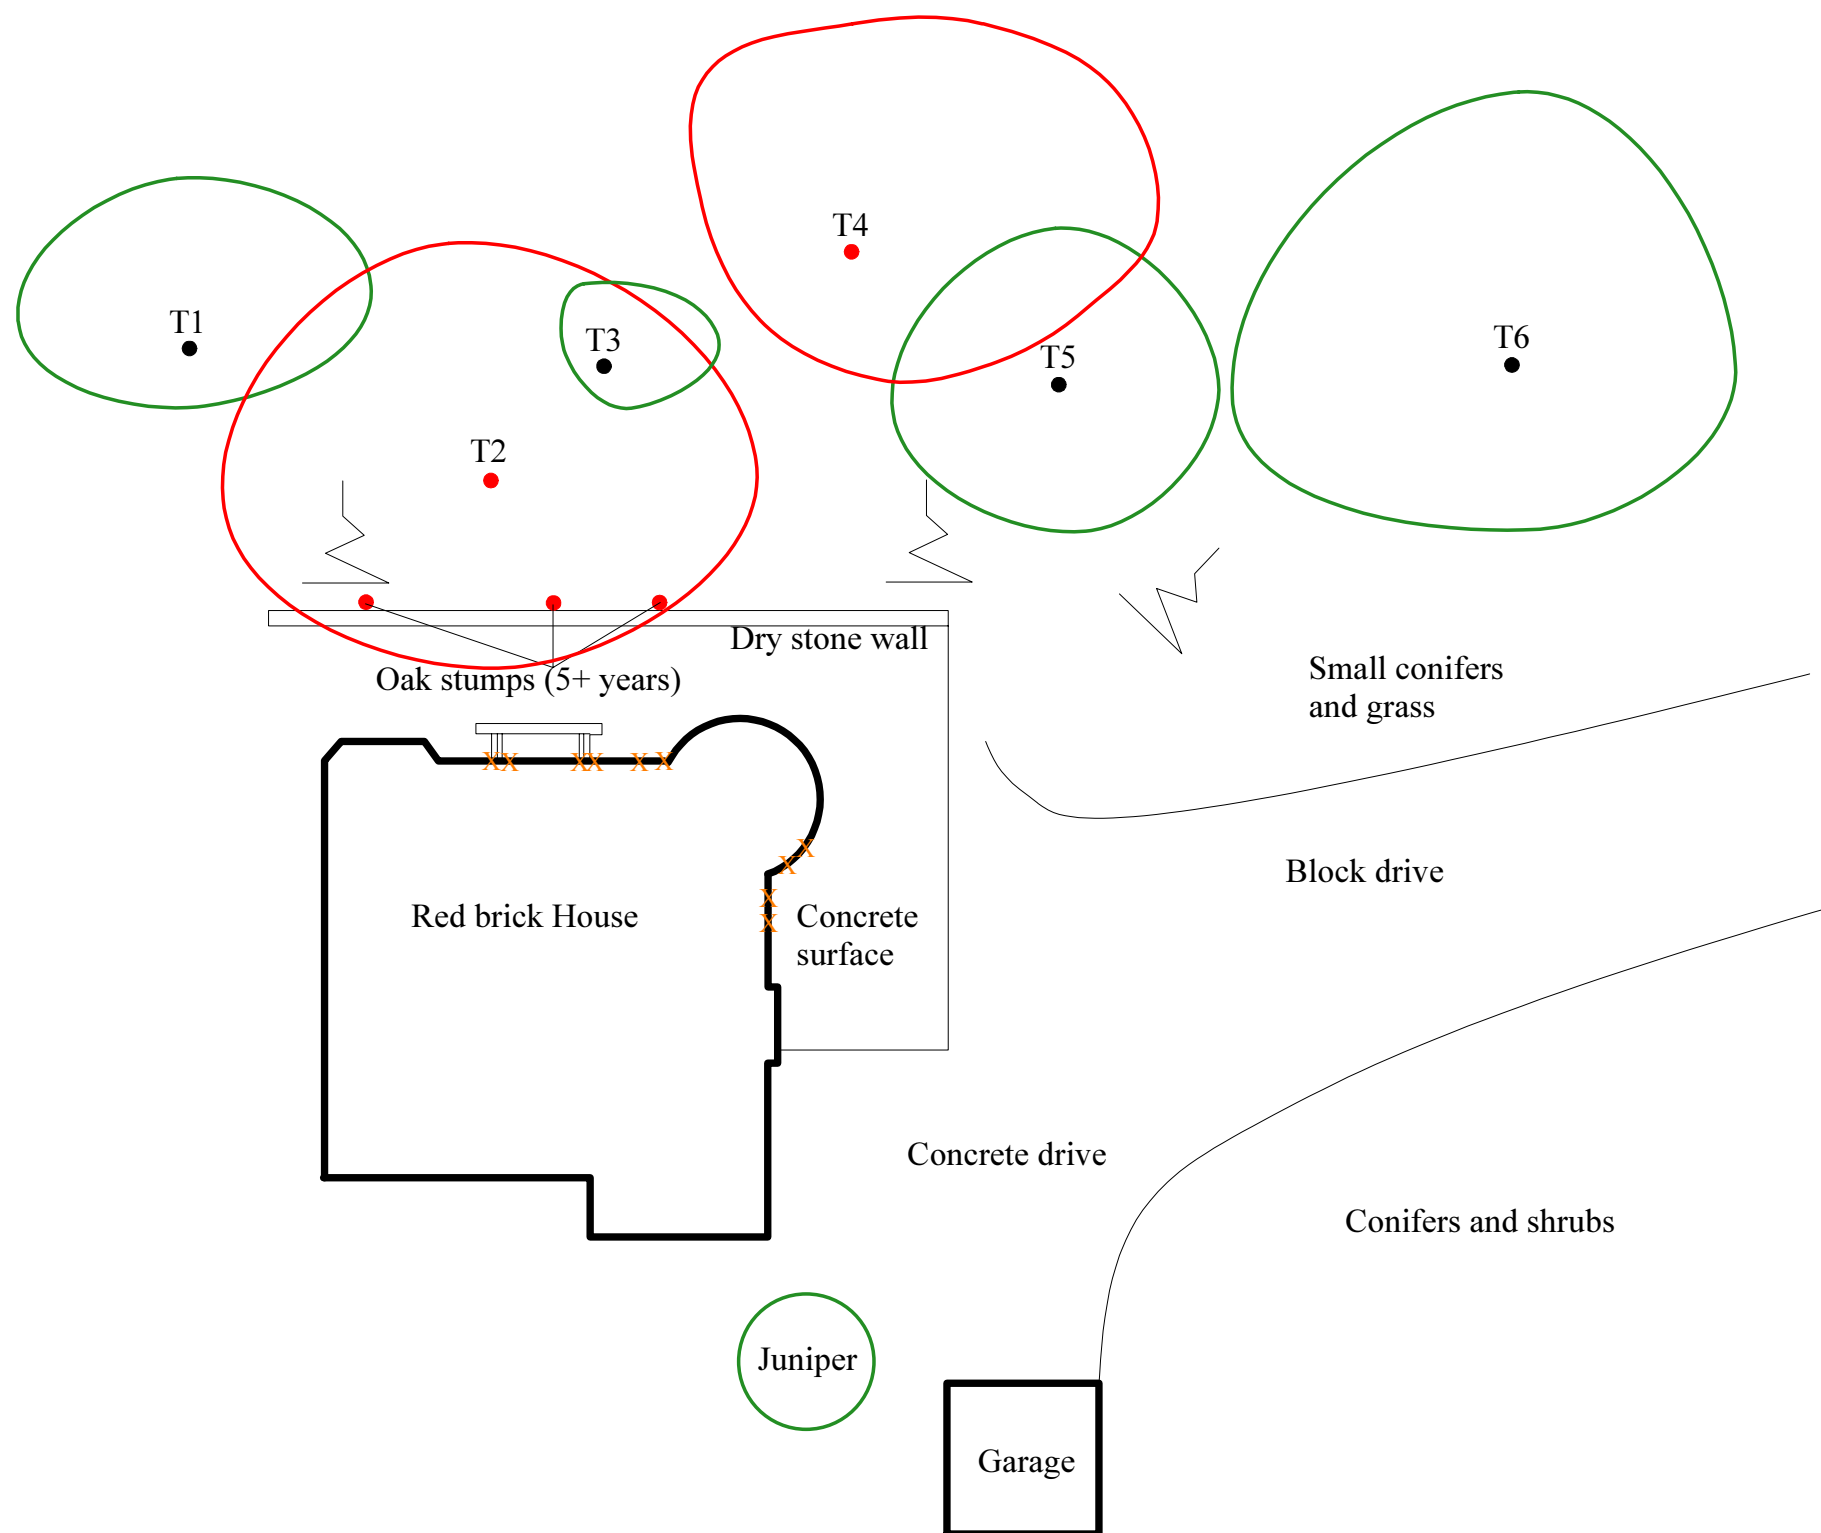

Appendix 1: Site Plan

Address: Roundhills, Redbrook Road,
Barnsley, South Yorkshire, S75 2RS.
JCA REF: 14533/JC

SCALE 1:200

PAPER SIZE: A3

SURVEYED BY: JC

DRAWN BY: JC

APPROVED BY: CC



APPROXIMATE CROWN
SHAPE AND SPREAD OF
TREE/SHRUB/GROUP



APPROXIMATE CROWN
SHAPE AND SPREAD OF
TREE/SHRUB/GROUP
TO BE REMOVED



STEM OF TREE/SHRUB



CENTRE OF TREE/SHRUB
TO BE REMOVED



OUTLINE OF SUBJECT PROPERTY



DAMAGE TO PROPERTY

