






**FRONT
ELEVATION 1:100**

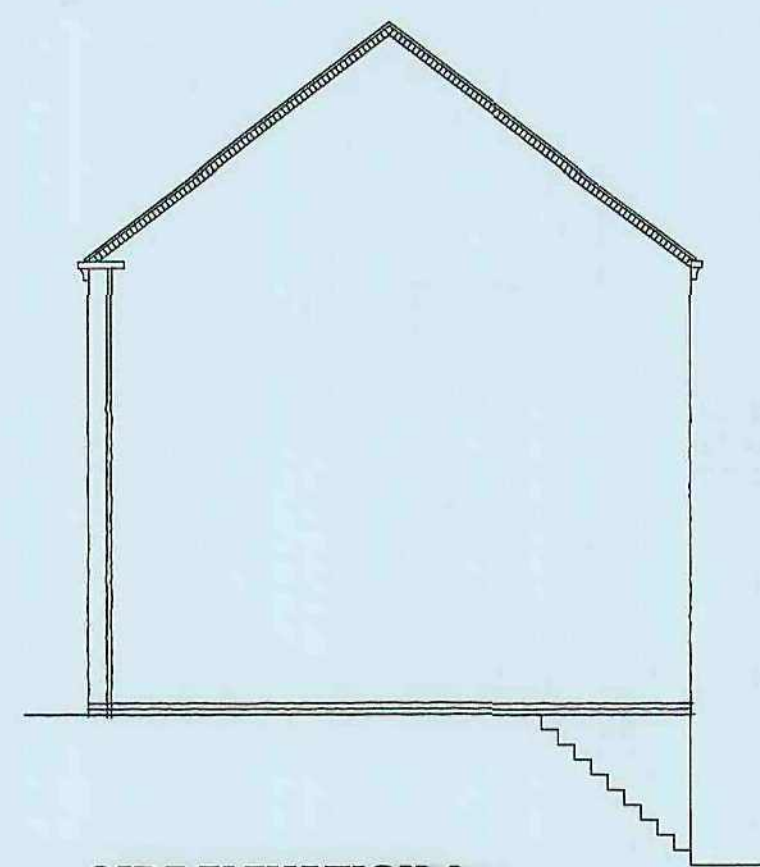


SIDE ELEVATION 1 1:100

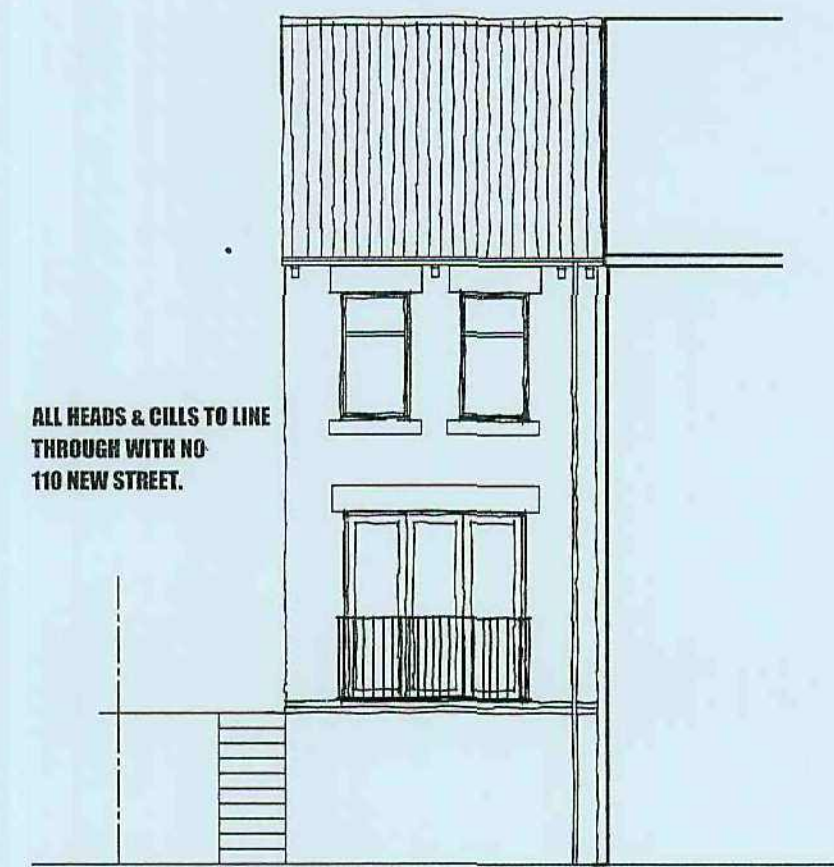

**REAR
ELEVATION 1:100**

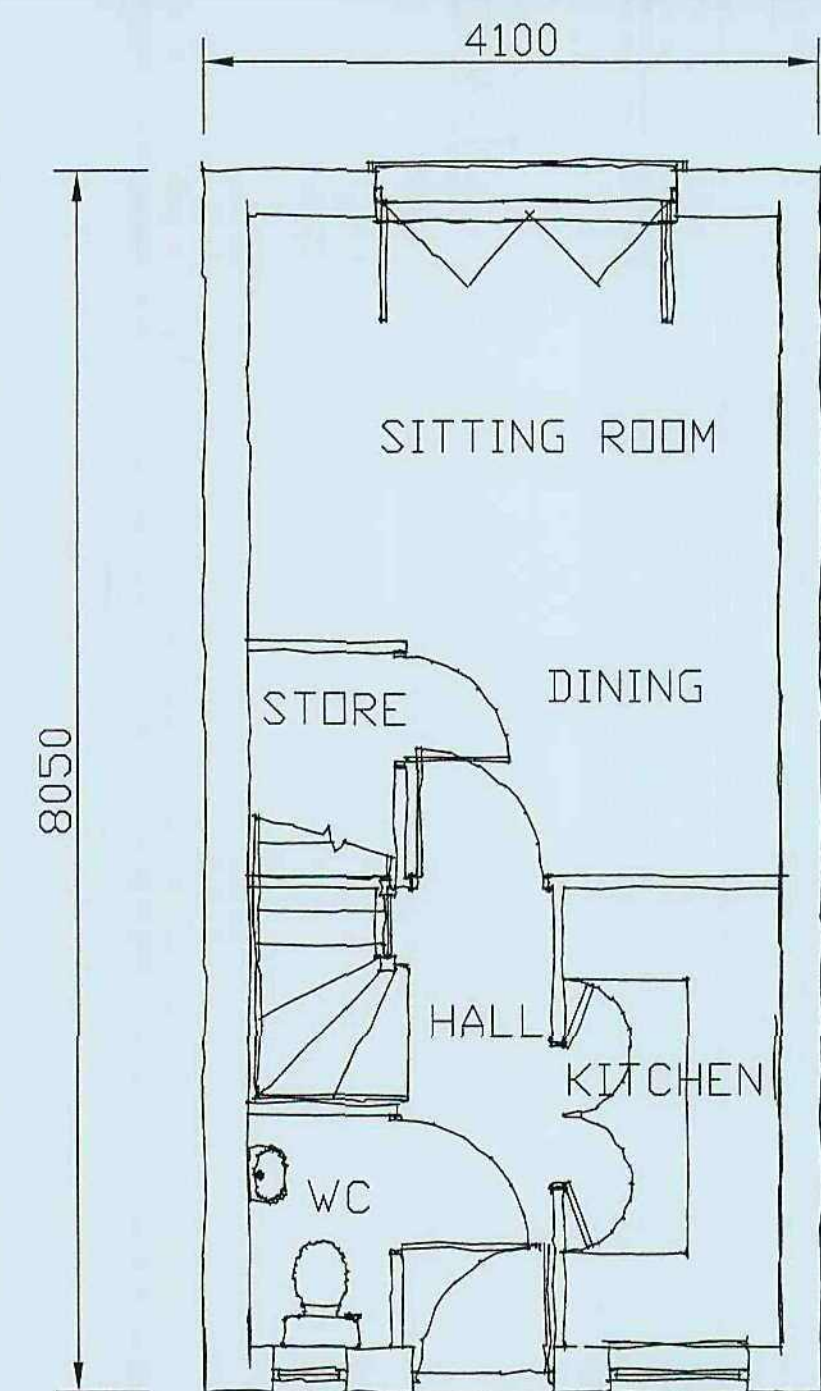

**GROUND FLOOR
1:100**

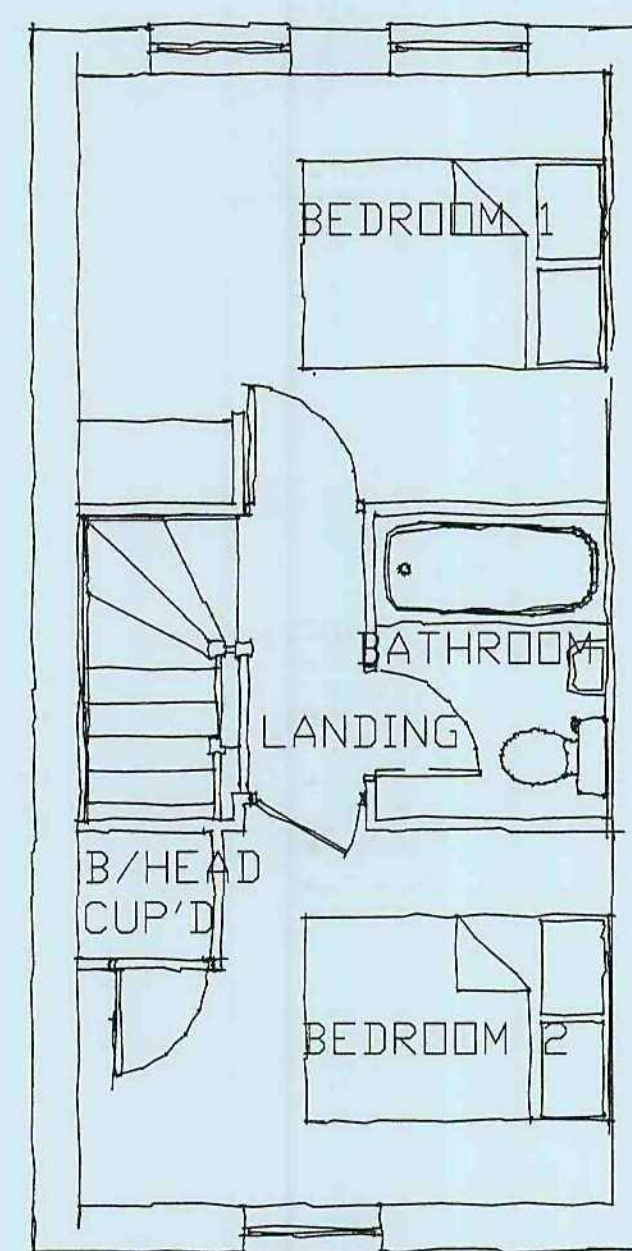

**FIRST FLOOR
1:100**


MATERIALS:-

**WALLS : HANSON EDWARDIAN DRAGFACE
HEADS & CILLS: ART STONE COLOUR BUFF
ROOF : MARLEY ETERNET RIVENDALE FIBRE
CEMENT ROOF SLATES COLOUR
BLUE-BLACK**


**WINDOWS/DOORS: UPVC COLOUR WHITE
FASCIAS/SOFFITS : UPVC COLOUR WHITE
RWP & GUTTERS : BLACK PLASTIC**

DRAINAGE:-


**SURFACE WATER: To soakaways/SUDS
FOUL WATER: To existing combined drainage
system as indicated**

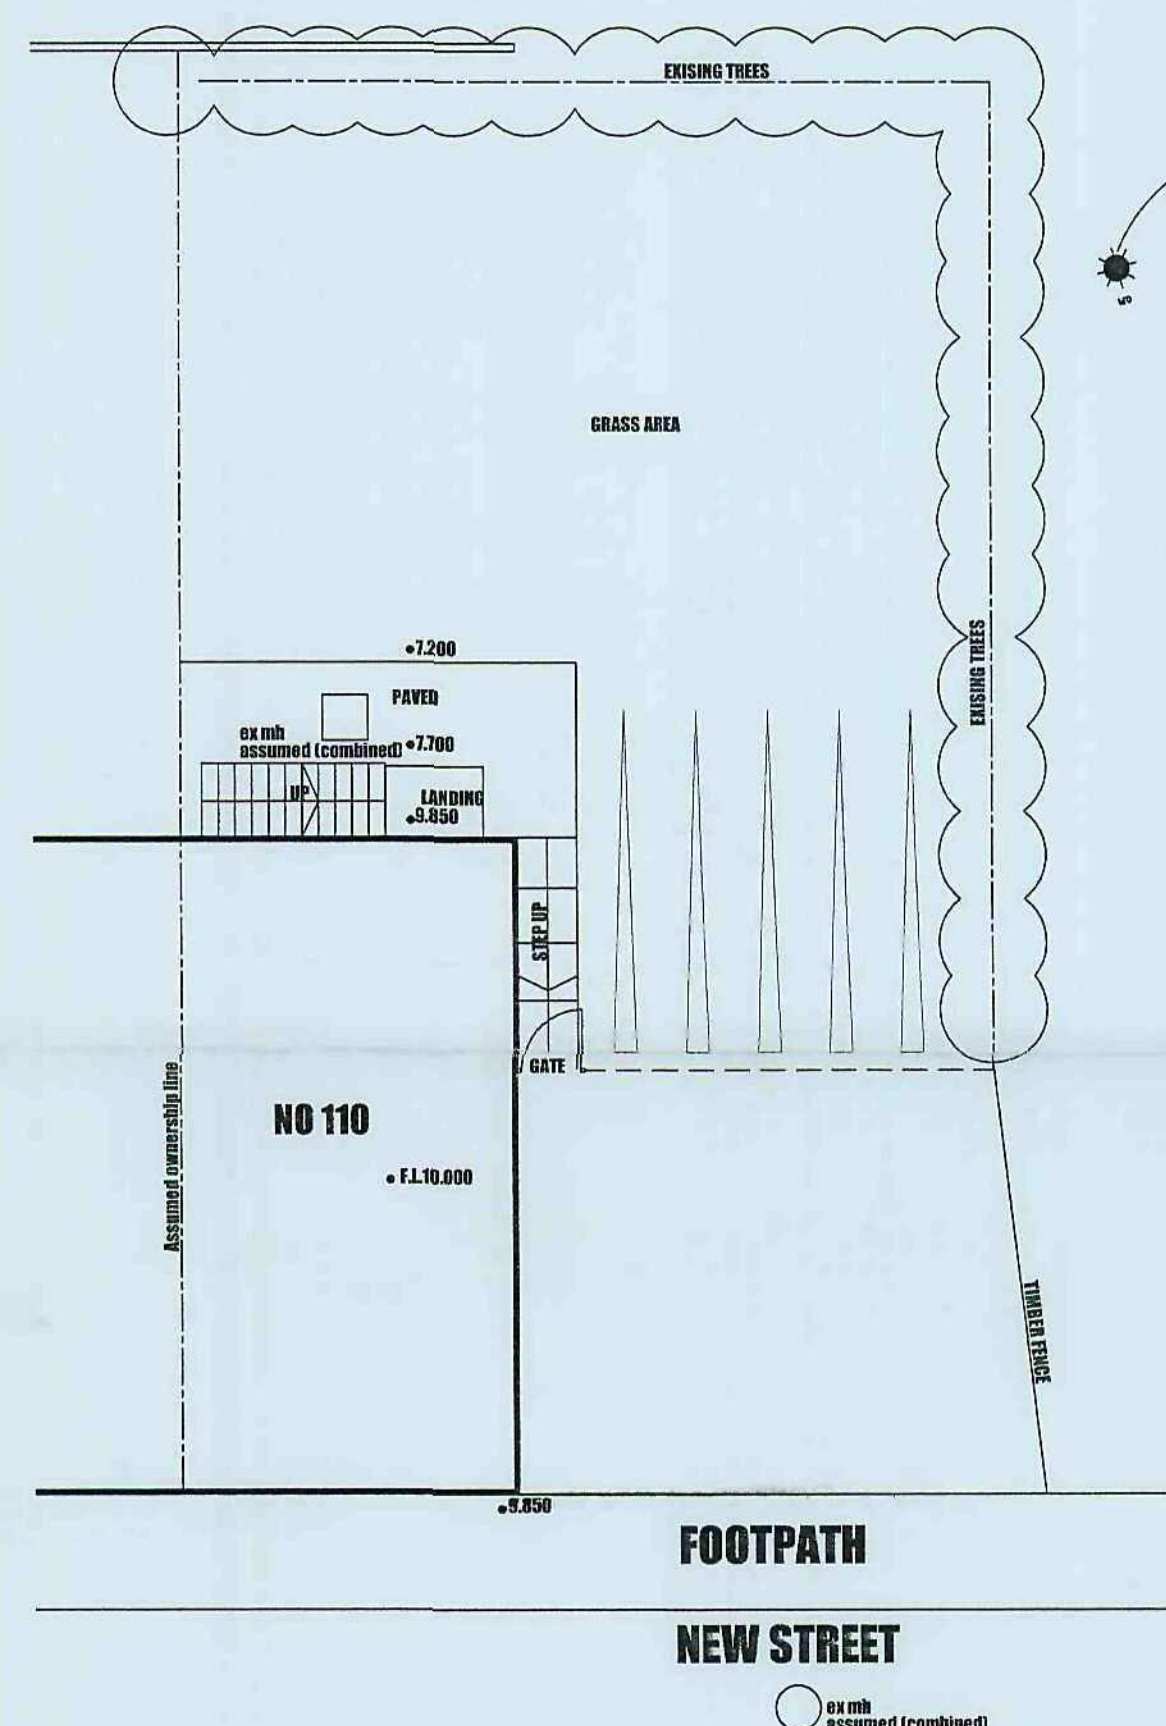


**SITE PLAN AS EXISTING
1:100**

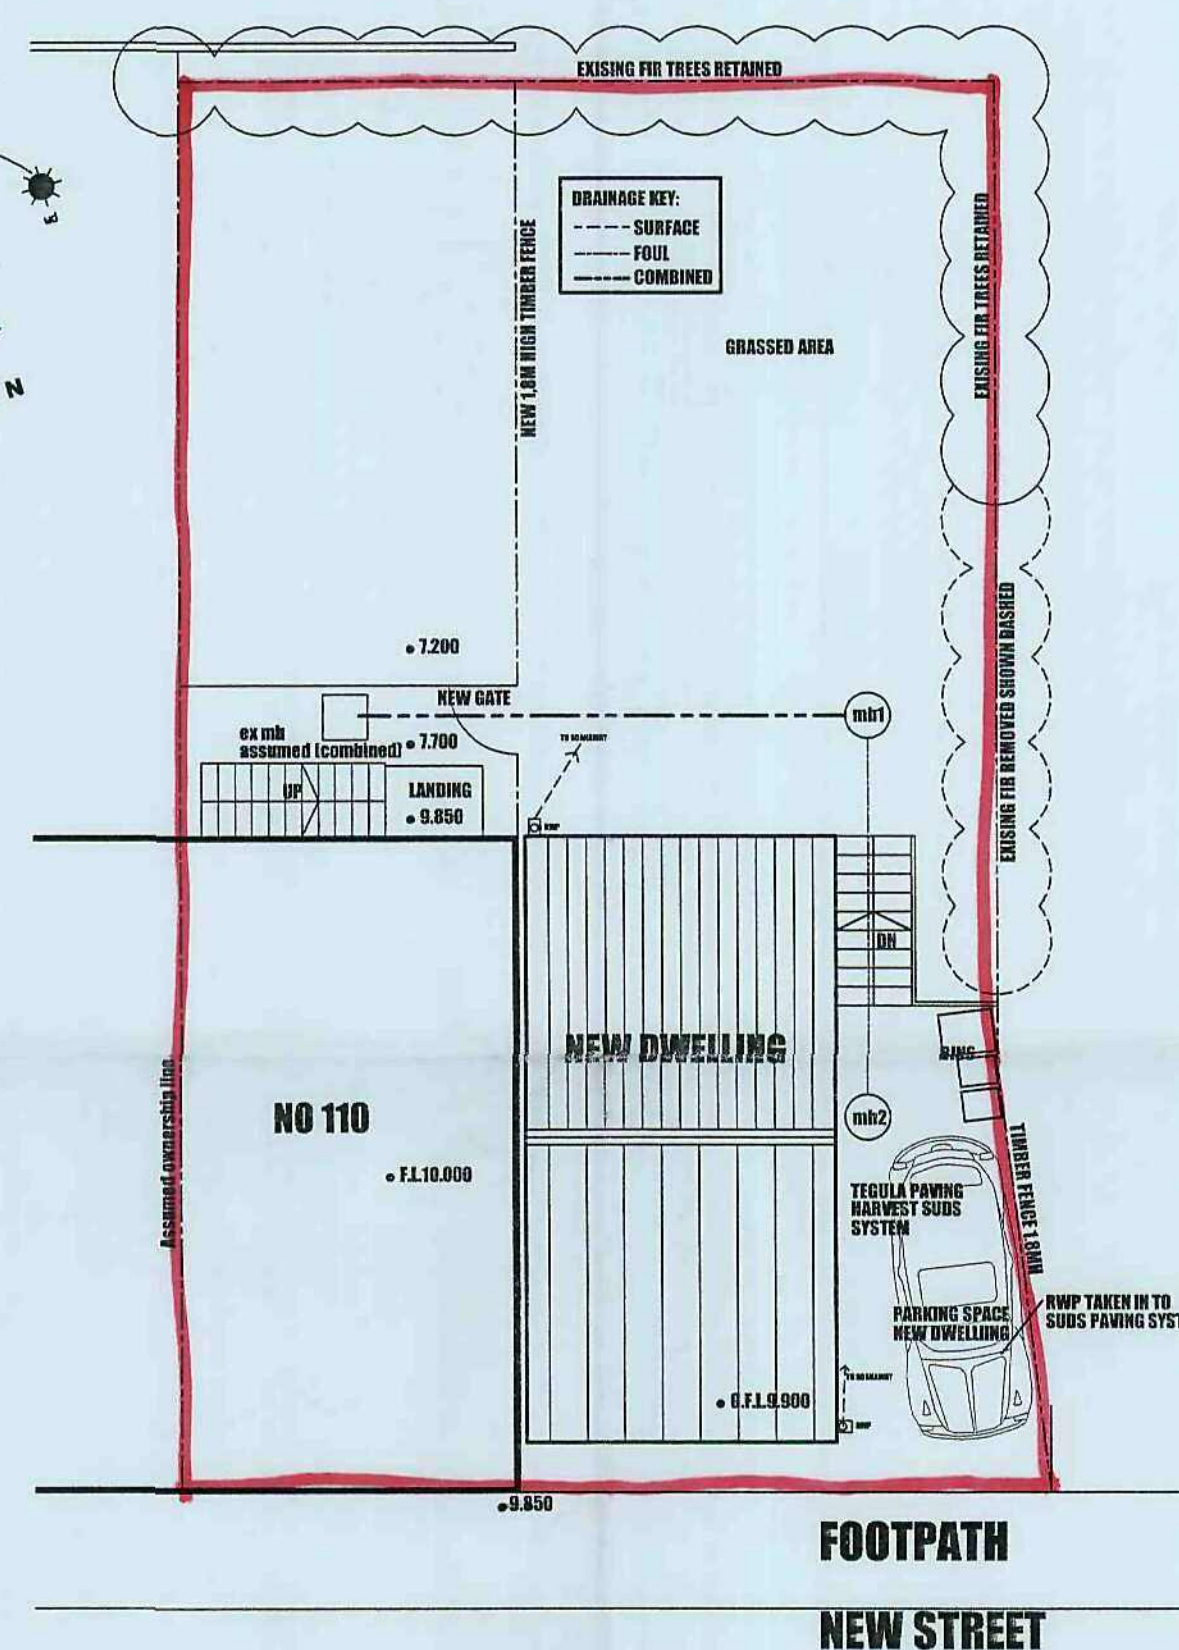

**SITE PLAN AS PROPOSED
1:100**

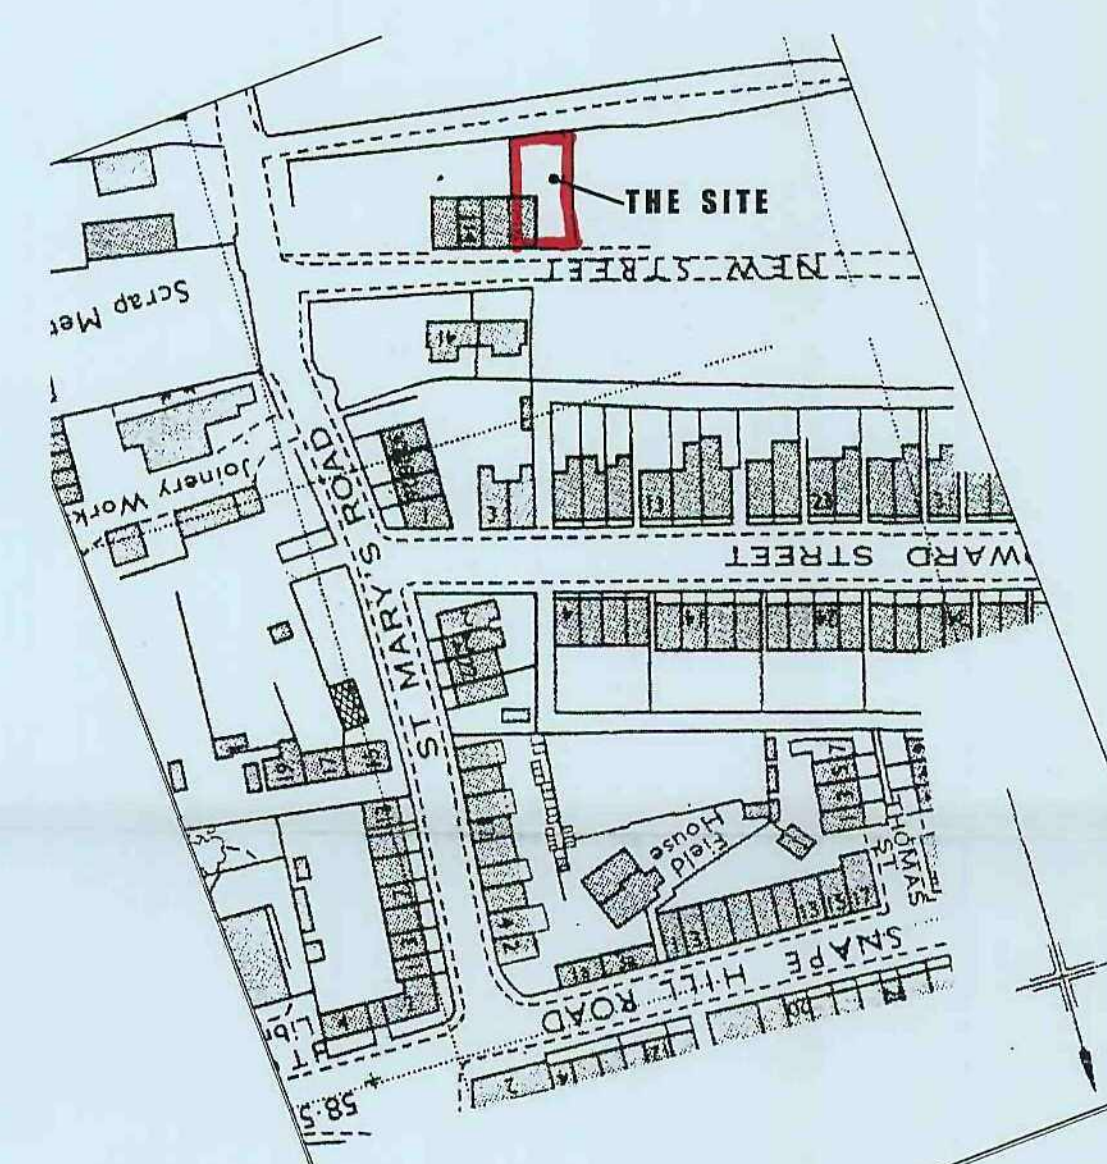

**SITE LOCATION PLAN
1:1250**

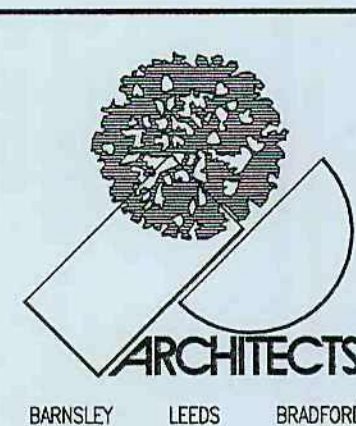

1. THIS DRAWING AND THE COPYRIGHTS AND PATENTS THEREIN ARE THE PROPERTY OF NUTTALL YARWOOD & PARTNERS LIMITED. REGISTERED IN ENGLAND AND WALES NO. 401339 AND MAY BE USED OR REPRODUCED ONLY UNDER CONTRACT.
2. CONTRACTORS AND SUB-CONTRACTORS MUST CHECK AND AGREE ALL DIMENSIONS BEFORE PREPARING SHOP DRAWINGS OR COMMENCING WORK ON SITE.
3. CONTRACTORS ARE RESPONSIBLE FOR INFORMING THE ARCHITECT OF ANY DISCREPANCY DISCOVERED ON THIS DRAWING OR BETWEEN THIS DRAWING AND ANY OTHER RELATED DOCUMENT ISSUED UNDER THE STANDARD FORM OF CONTRACT IN RESPECT OF THE WORK.
4. WRITTEN DIMENSIONS ONLY ARE TO BE USED FROM THIS DRAWING. IF IN ANY DOUBT ASK FOR CLARIFICATION.

Revisions.					
Date	Suffix	Description	Date	Suffix	Description
17-08-2011	A	REVISED TO PLANNERS COMMENTS			
18-08-2011	B	ELEVATIONS REVISED TO PLANNERS COMMENTS			
31-08-2011	C	0.5 PLAN BOUNDARY LINE DISCREPANCY REVISED IN ACCORDANCE WITH ON SITE SURVEY.			

NUTTALL YARWOOD & PARTNERS LIMITED CHARTERED ARCHITECTS					
■ The Grove, High Street, Darfield, Barnsley, S75 3RD. Tel: 01226 206771 Fax: 01226 200989 e-mail: nyp.barnsley@btconnect.com □ The Old Primary School, Colverley Road, Oulton, Leeds, LS28 5AQ. Tel: 0113 2822100 Fax: 0113 2822113 e-mail: nyp.leeds@btconnect.com □ 120 Main Street, Burley-in-Wharfedale, LS28 7JX. Tel: 01943 664441 Fax: 01943 662300 e-mail: nyp.burley@btconnect.com					
Project: PROPOSED DWELLING LAND AT 110 NEW STREET DARFIELD.			Client: MR D WALSHAW		
Drawing Title: SKETCH SCHEME 1 PLANS & ELEVATIONS		Date: JUNE 2011		Scale: A1	
Ref: 42/08		Dwg. No. SK01		Rev. C	