



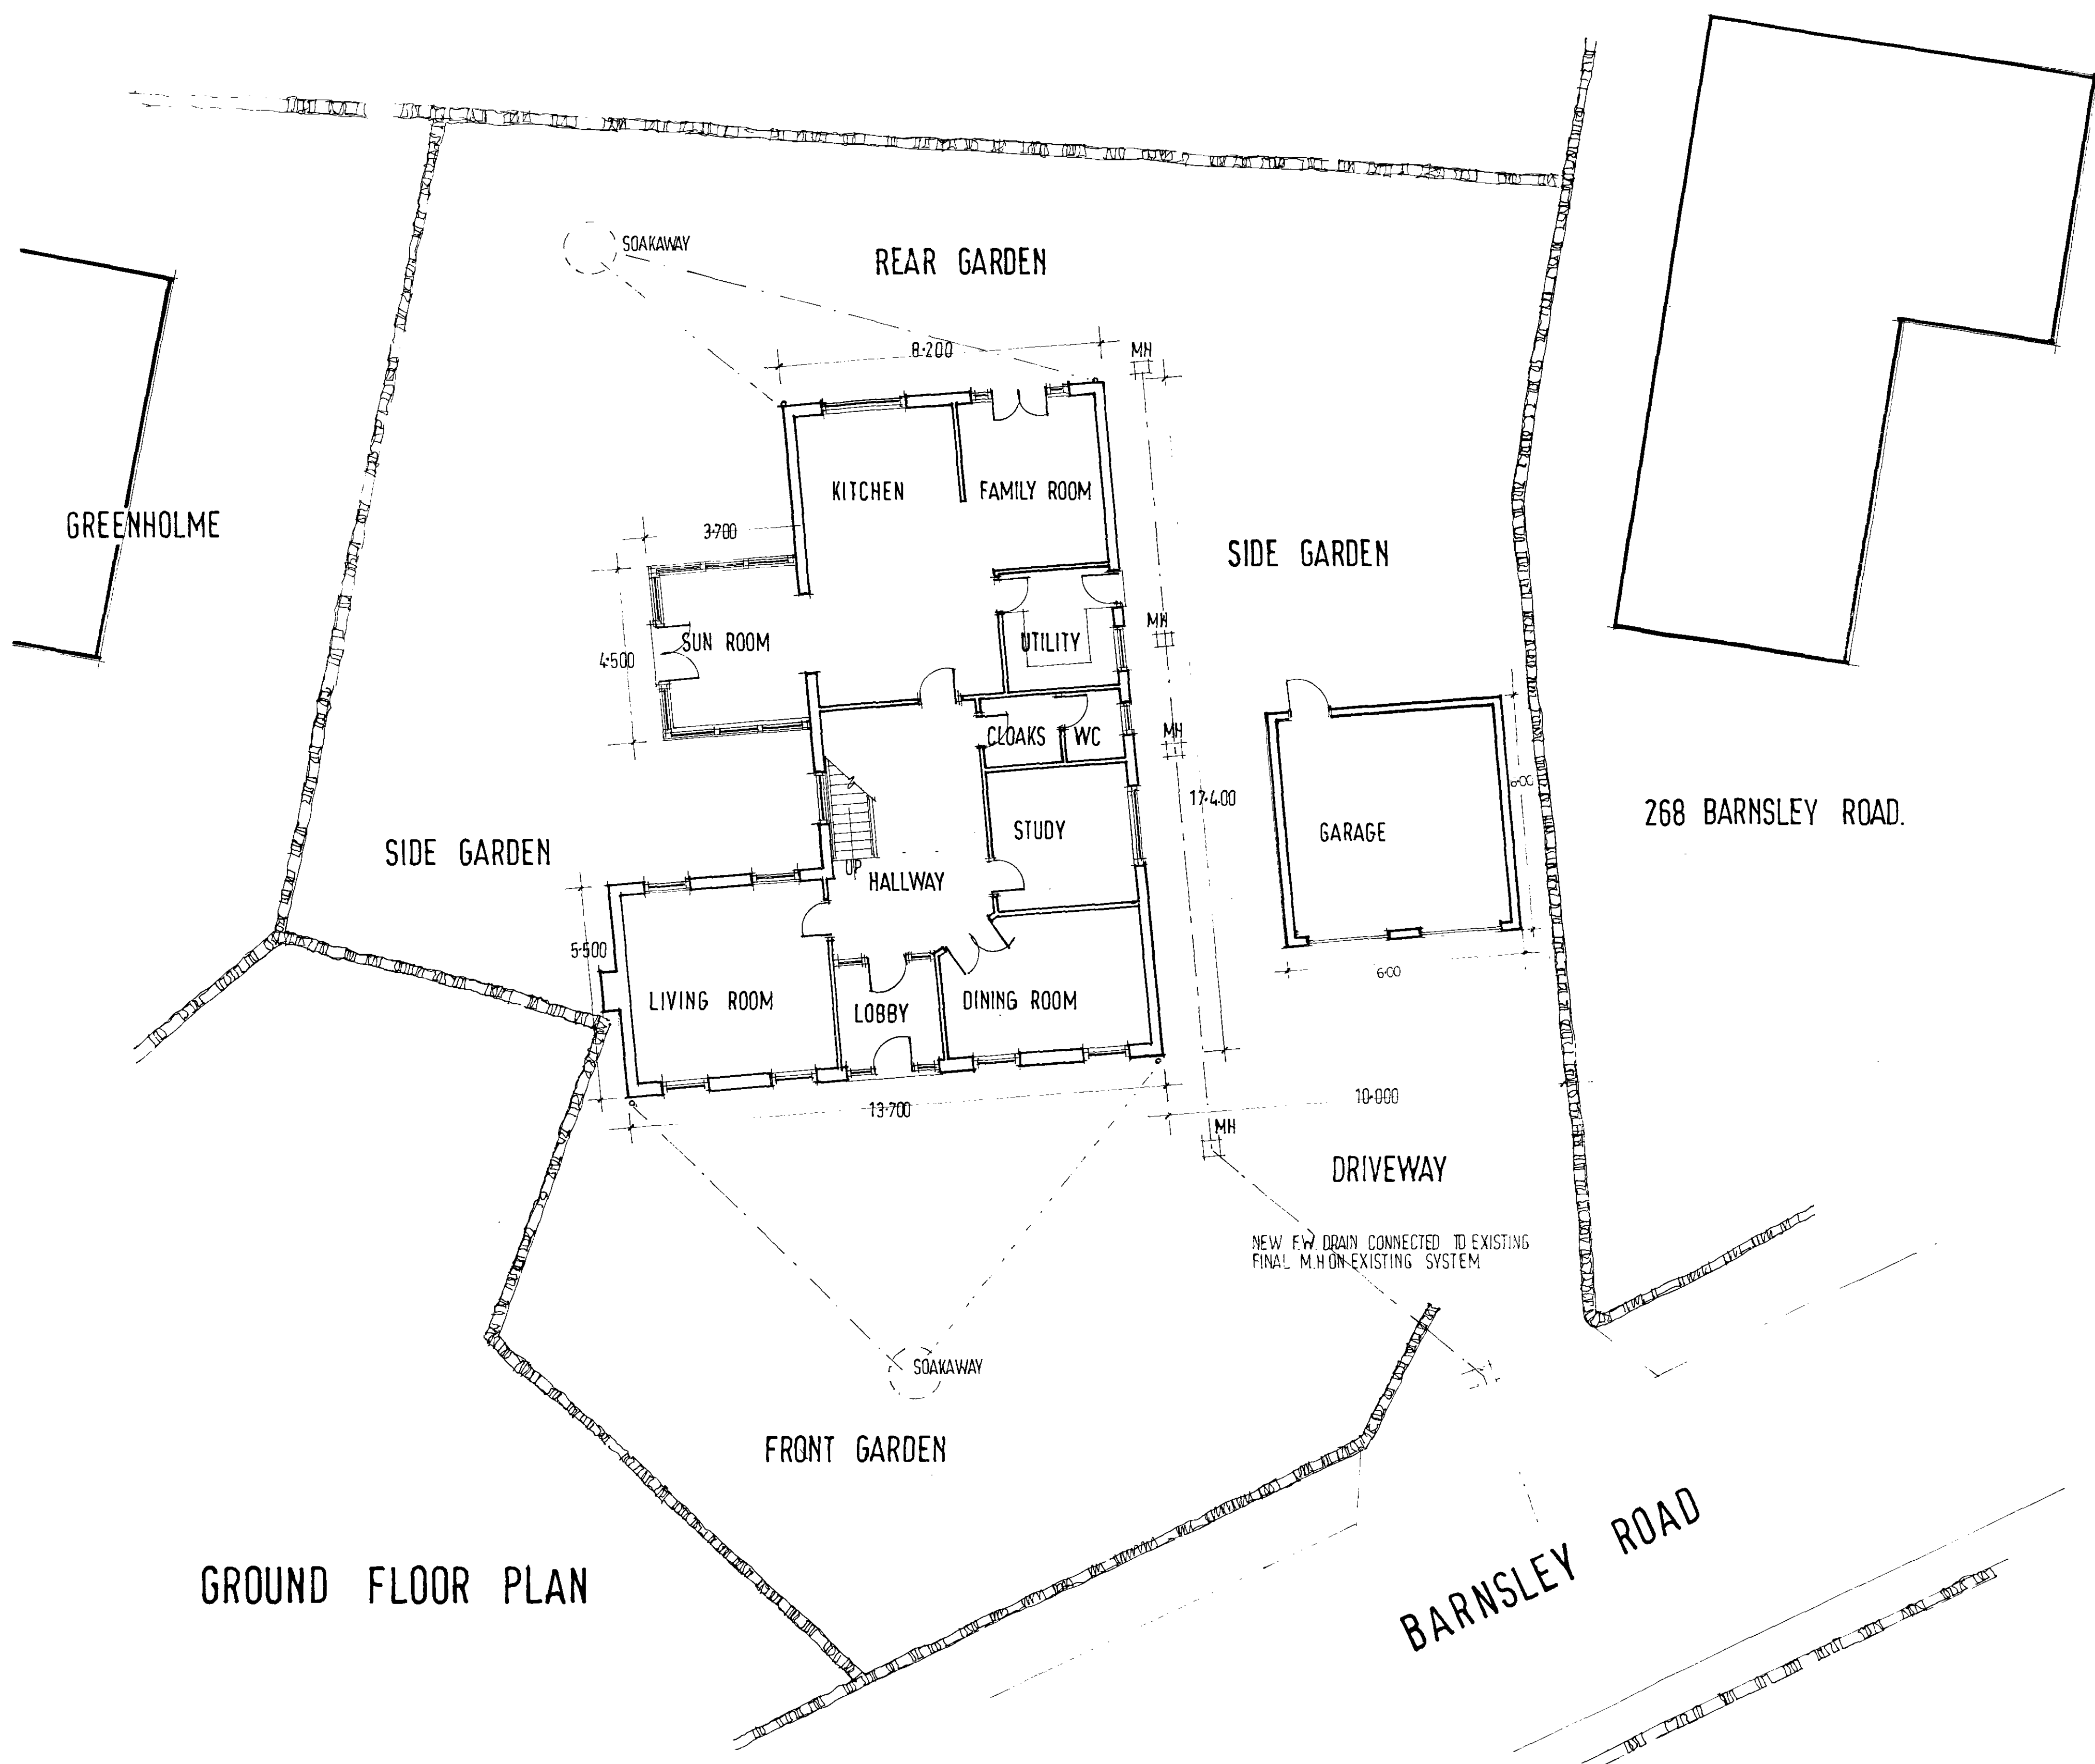

GROUND FLOOR PLAN

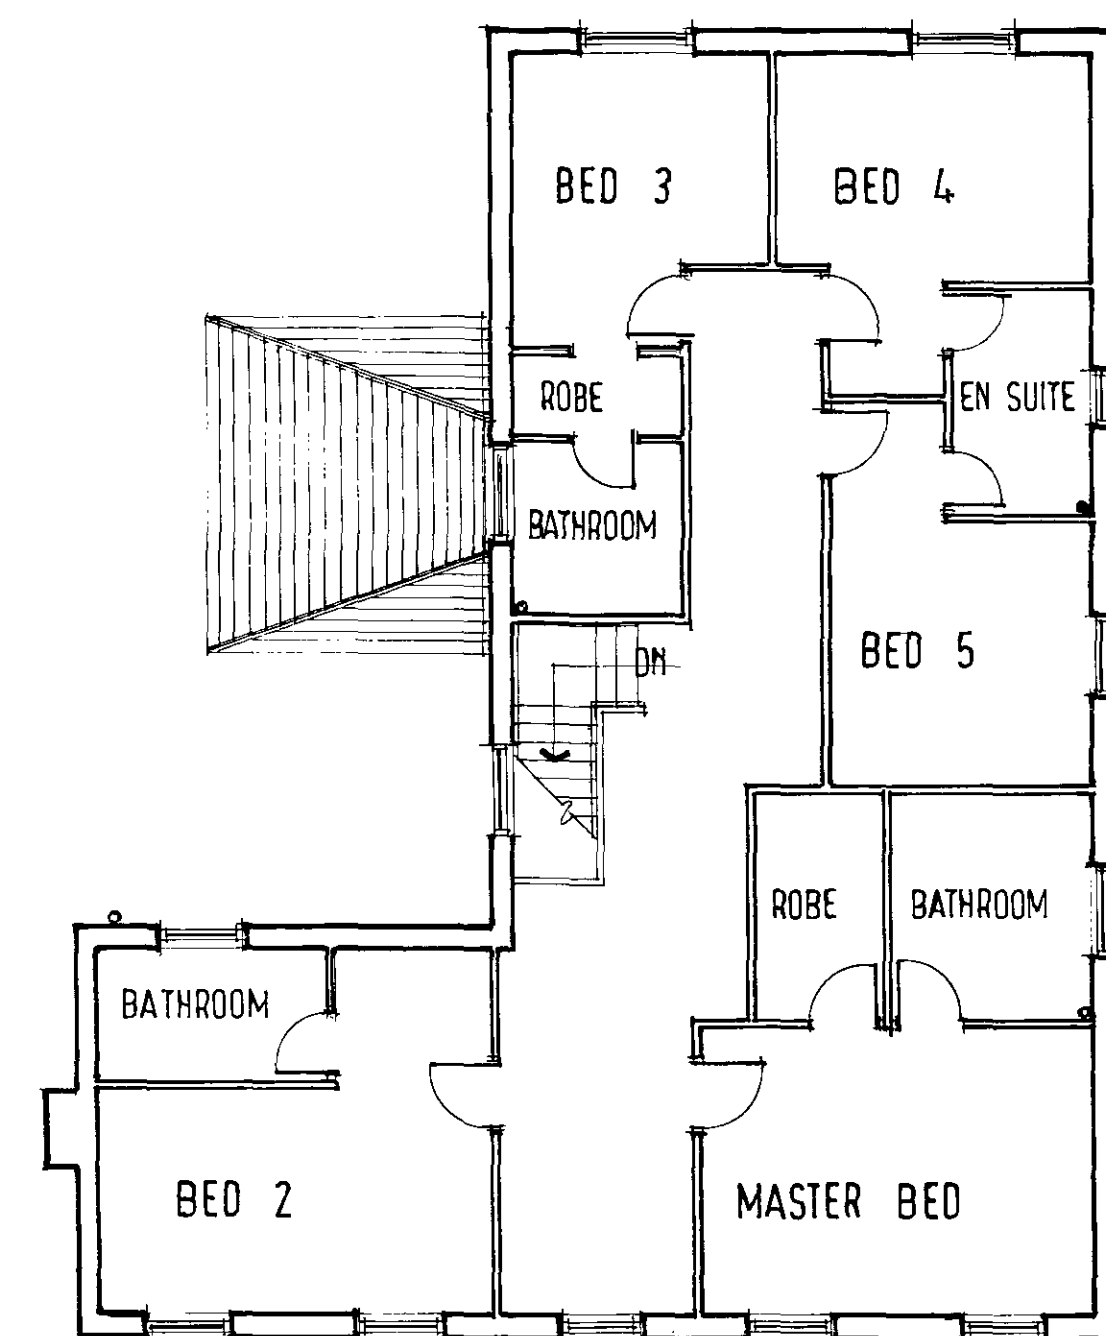

FIRST FLOOR PLAN



SIDE ELEVATION



REAR ELEVATION



FRONT ELEVATION



SIDE ELEVATION

PROPOSED NEW HOUSE AT
270 BARNSELEY ROAD,
HOYLANDSWAINE
NR BARNSELEY
S 36 7 SA
FOR MR AND MRS RADANOVICH

SCALE 1:100
DATE APRIL 09
DRAWN R HARRIS

2009 · 16A

Millé

Architectural planning,
building & interiors
R & L
0114 286029