


This is the new amended plan which was prepared by Mr Dimelow after the mistake was pointed out to him. All scales and measurements are correct. Please see additional sheets for new floor plans and elevations.

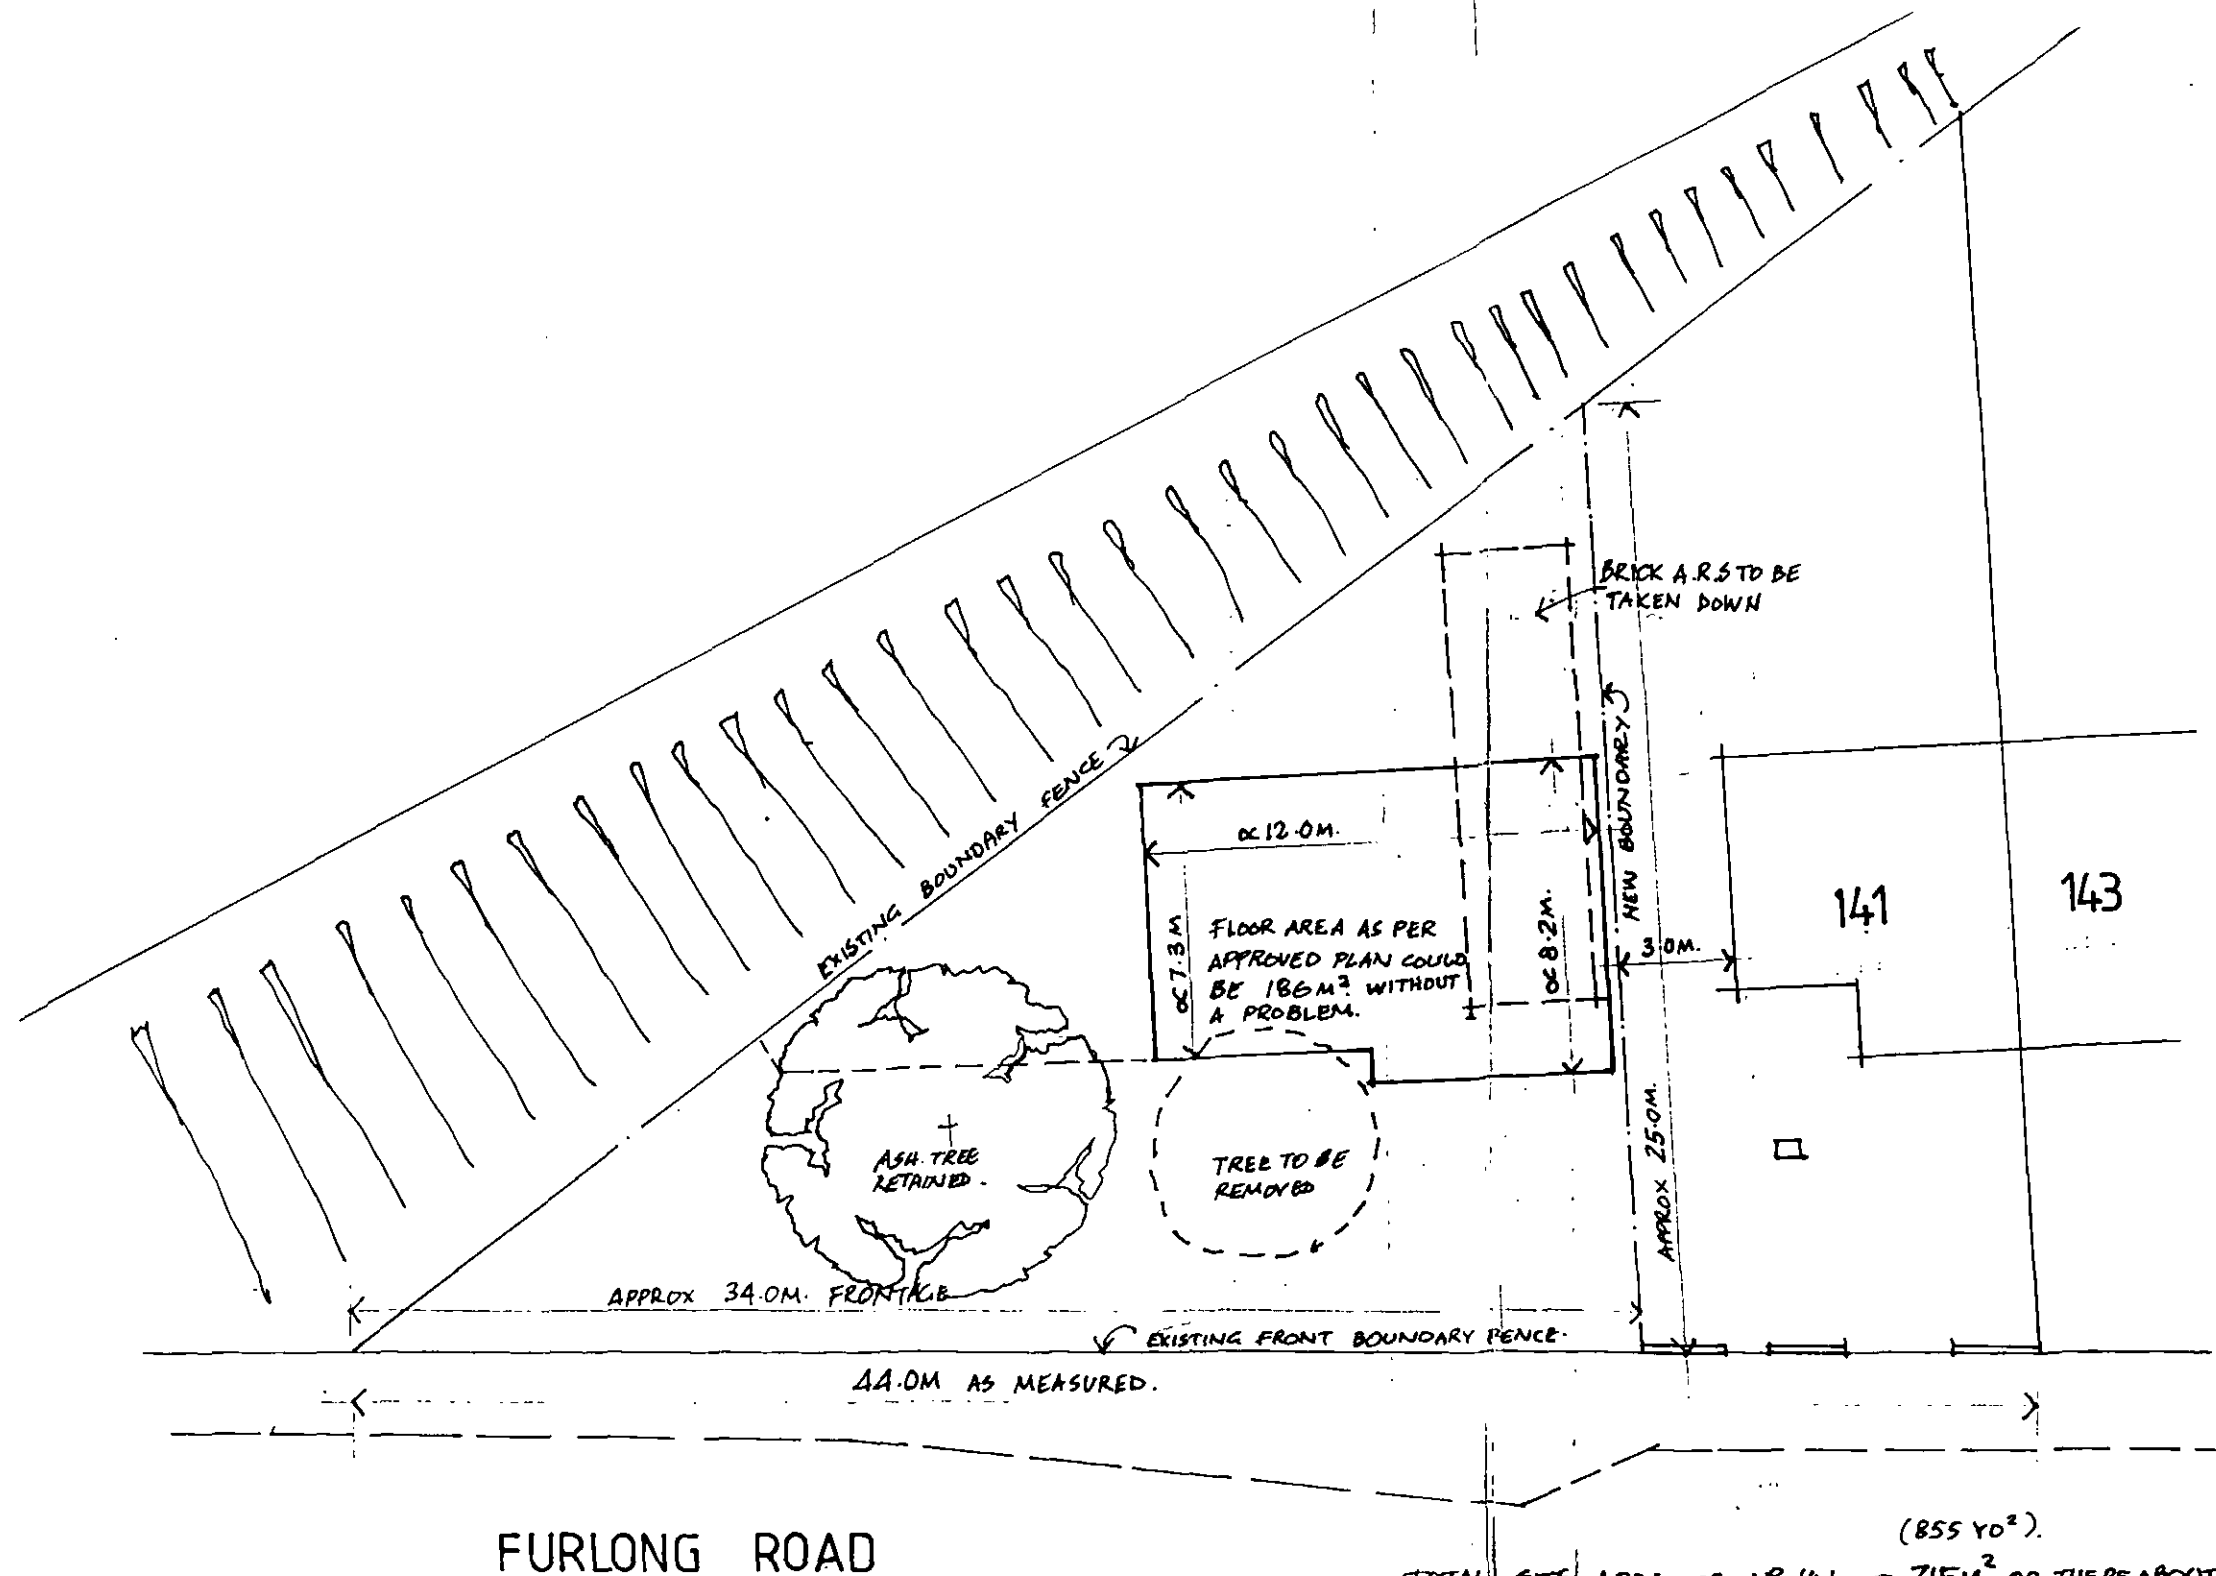


(855 YD²).
TOTAL SITE AREA OF NO 141 = 715M² OR THEREABOUTS.
PROPOSED AREA OF NO 141 = 300M²
BUILDING PLOT = 415M²

NOTE:
ALL DIMENSIONS MUST BE CHECKED ON SITE AND NOT SCALED FROM THIS DRAWING.


COPYRIGHT.
THIS DRAWING IS THE PROPERTY OF THE COMPANY AND MAY NOT BE COPIED, USED OR DISCLOSED FOR ANY PURPOSE EXCEPT AS AUTHORIZED IN WRITING BY THE COMPANY.

REV.	DATE	AMENDMENT
CLIENT MR + MRS. T. CHEETHAM.		
TITLE SURVEY OF LAND, SITE OF: 141 FURLONG ROAD, BOLTON ON DEARNE. DETAILS OF BUILDING PLOT TO BE SOLD.		
 P. Dimelow B.A. hons Dip Arch. M.A. Architectural Design and Planning Consultant		
Ash Barn Finkle Street Wortley Sheffield S35 7DH 0114 2884937		
SCALE 1:200	DATE JANUARY 09	DRAWN P.D.
DRAWING No. TCB - 1205 - 2.		REV.


This is the old plan which was approved.
But was incorrect. The scale on the site plan is wrong
and the whole thing is based on a site of 340m². But it
is in actual fact 415m².

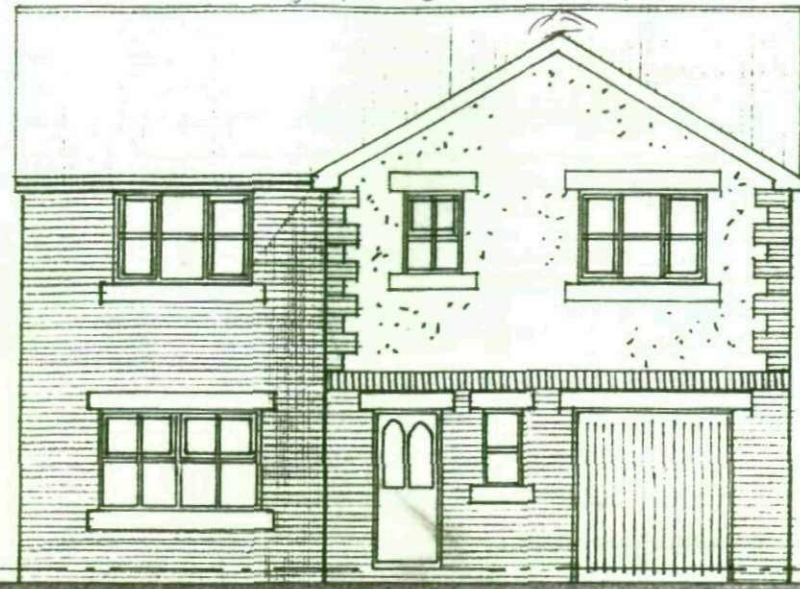


FRONT ELEVATION

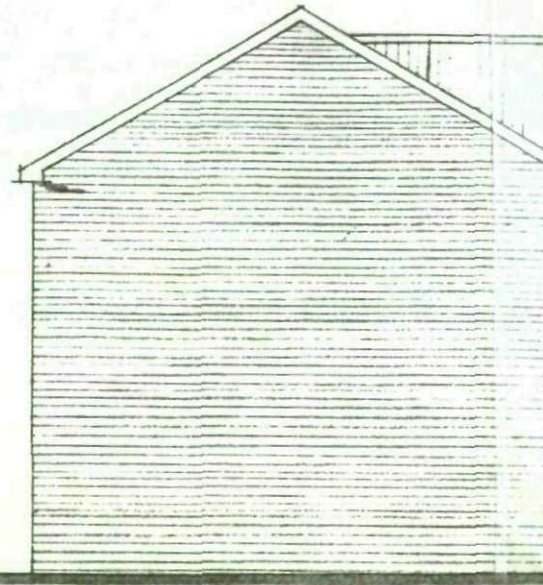

SIDE


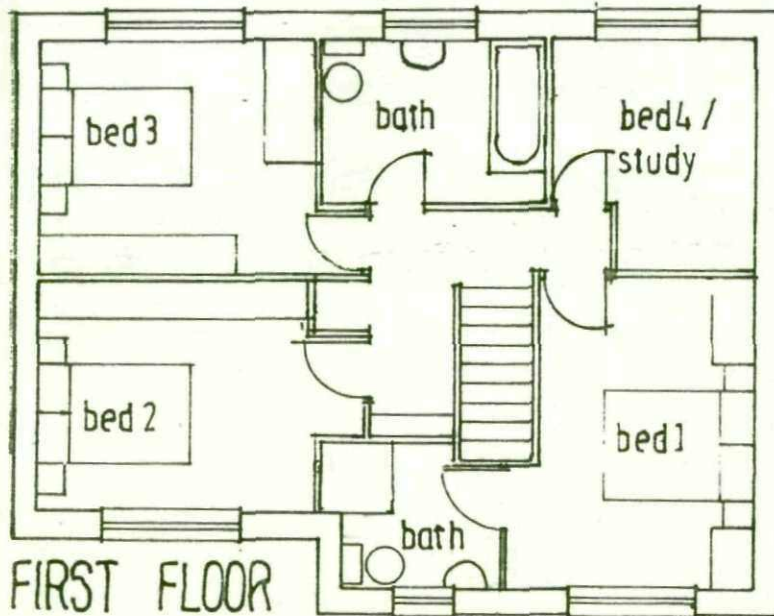


FIRST FLOOR

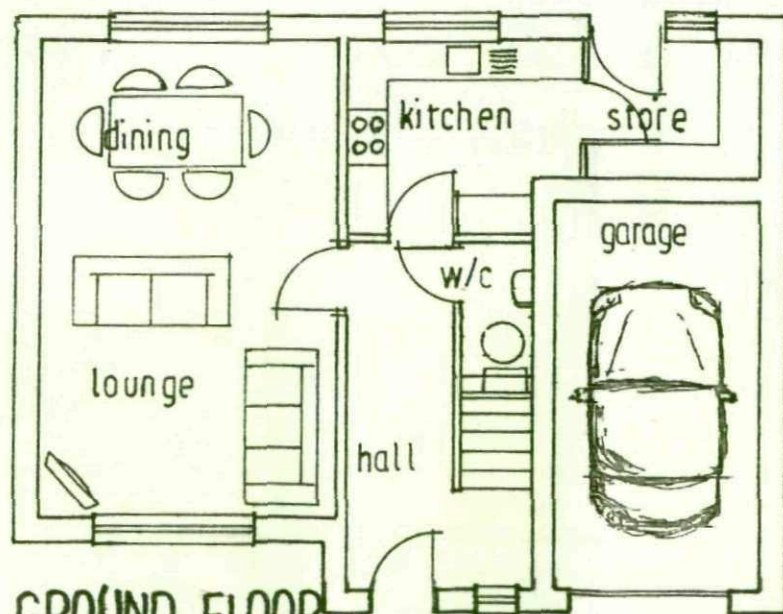


GROUND FLOOR

SITE PLAN
1:200

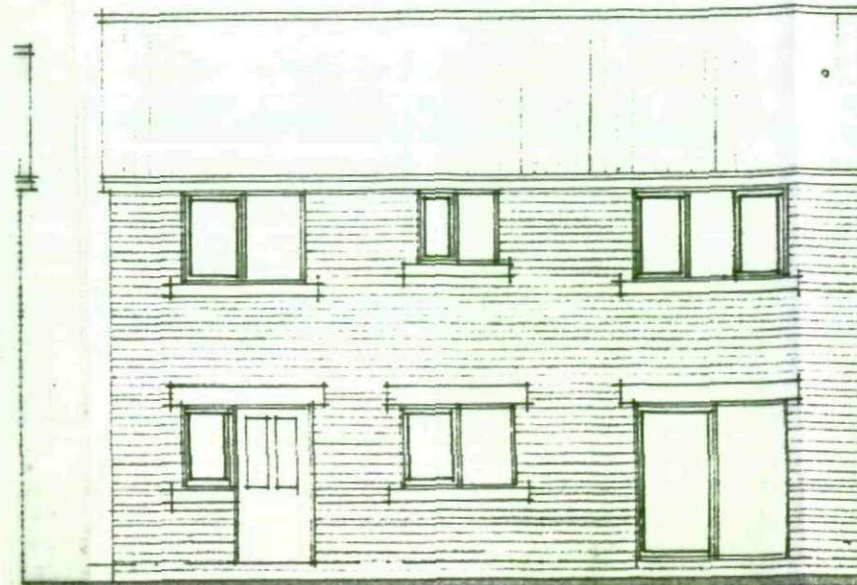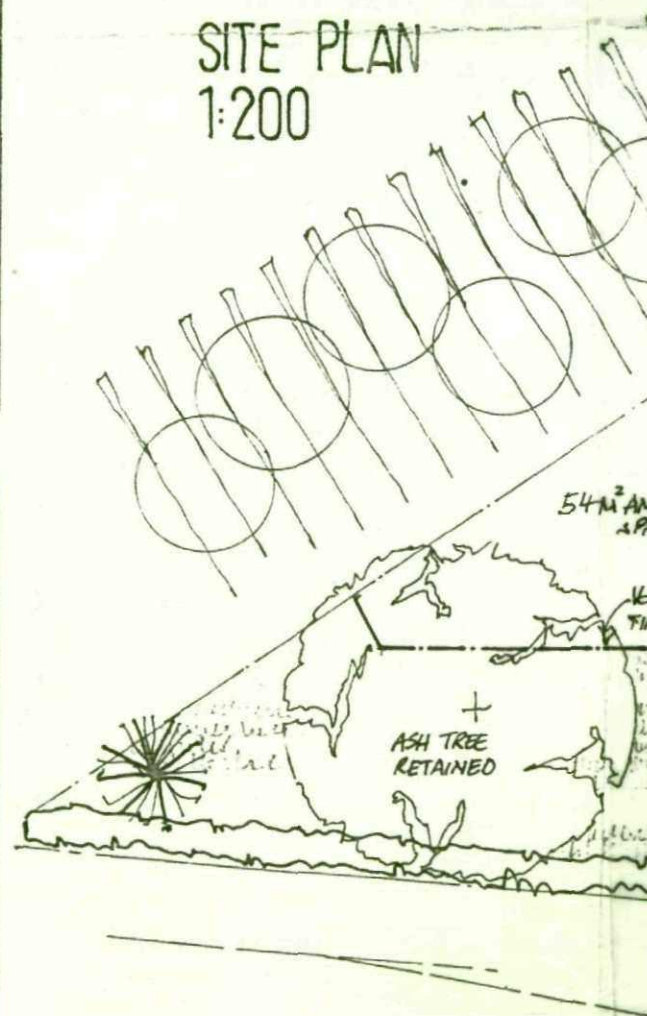


REAR

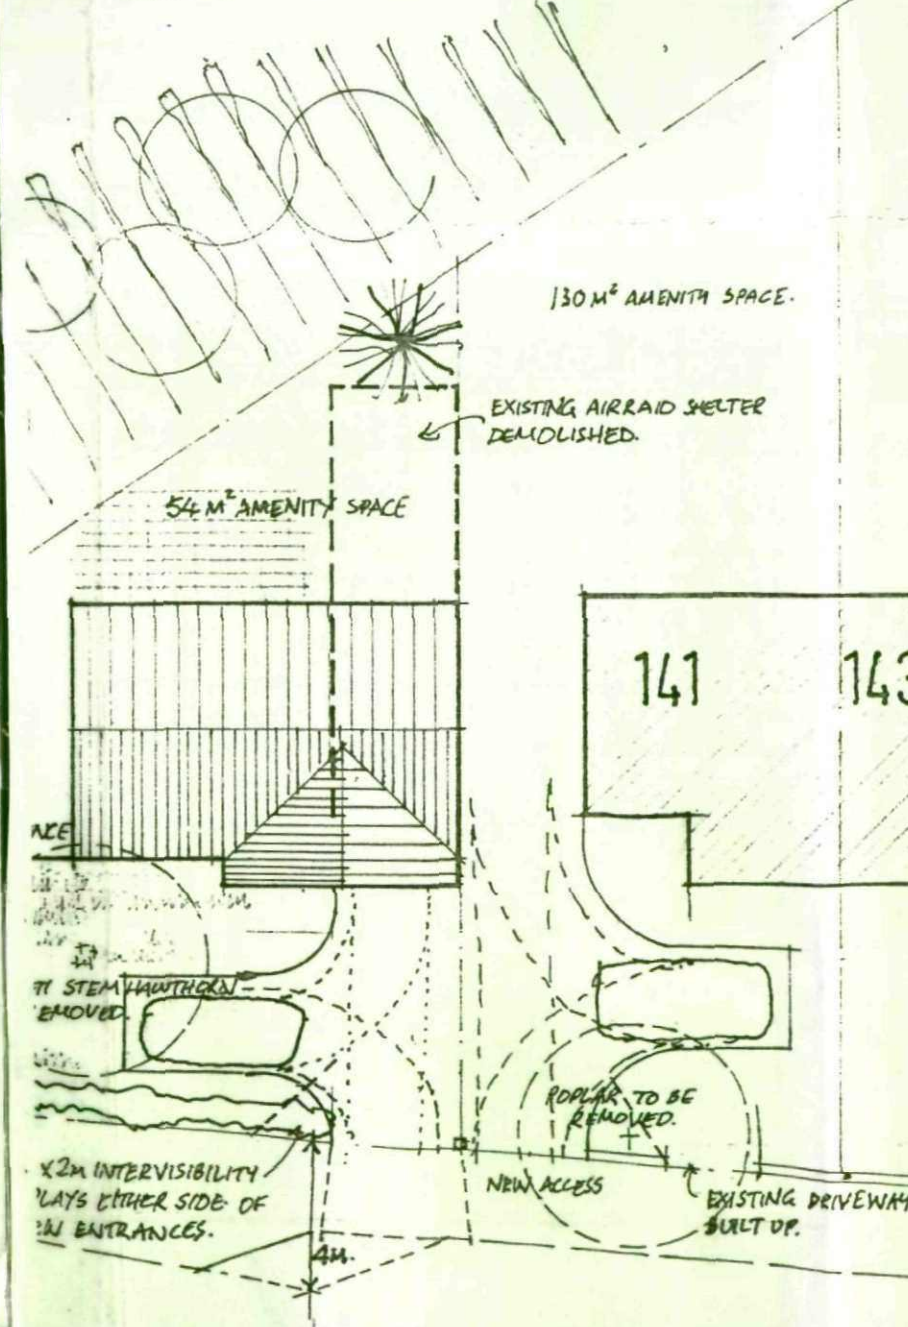

NOTE
ALL DIMENSIONS MUST BE CHECKED ON SITE AND
NOT SCALED FROM THIS DRAWING

COPYRIGHT
THIS DRAWING IS THE PROPERTY OF THE COMPANY
AND MAY NOT BE COPIED, USED OR DISCLOSED
FOR ANY PURPOSE EXCEPT AS AUTHORIZED IN
WRITING BY THE COMPANY

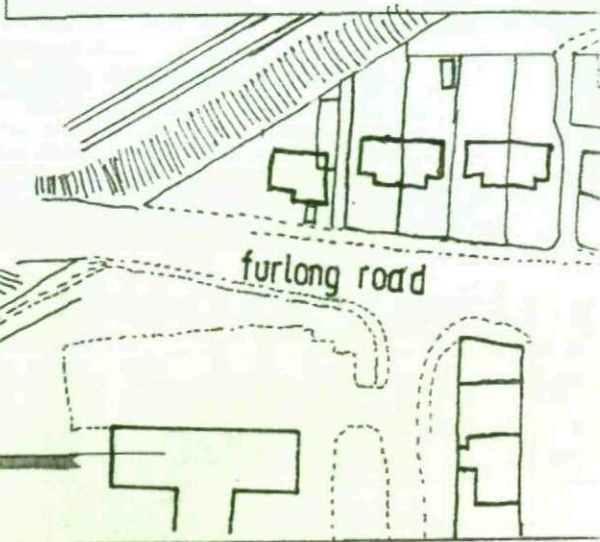

REV.	DATE	AMENDMENT
A	25.2.08	ACCESS DETAILS AMENDED

CLIENT
MR + MRS T. CHEETHAM

TITLE
PROPOSED NEW HOUSE TO SIDE OF
EXISTING DWELLING:-
141 FURLONG ROAD
BOLTON ON DEARNE



P. Dimelow
B.A. (hons) Dip. Arch. M.A.
Architectural Design and
Planning Consultant

Providence Villa,
42 Sackville Street,
Barnsley S70 2DB 01425
Tel. (01226) 283222
Fax. (01226) 283222

SCALE 1:100	DATE DEC 2005	DRAWN RD
DRAWING No TCB - 1205 - 1:	REV A	