



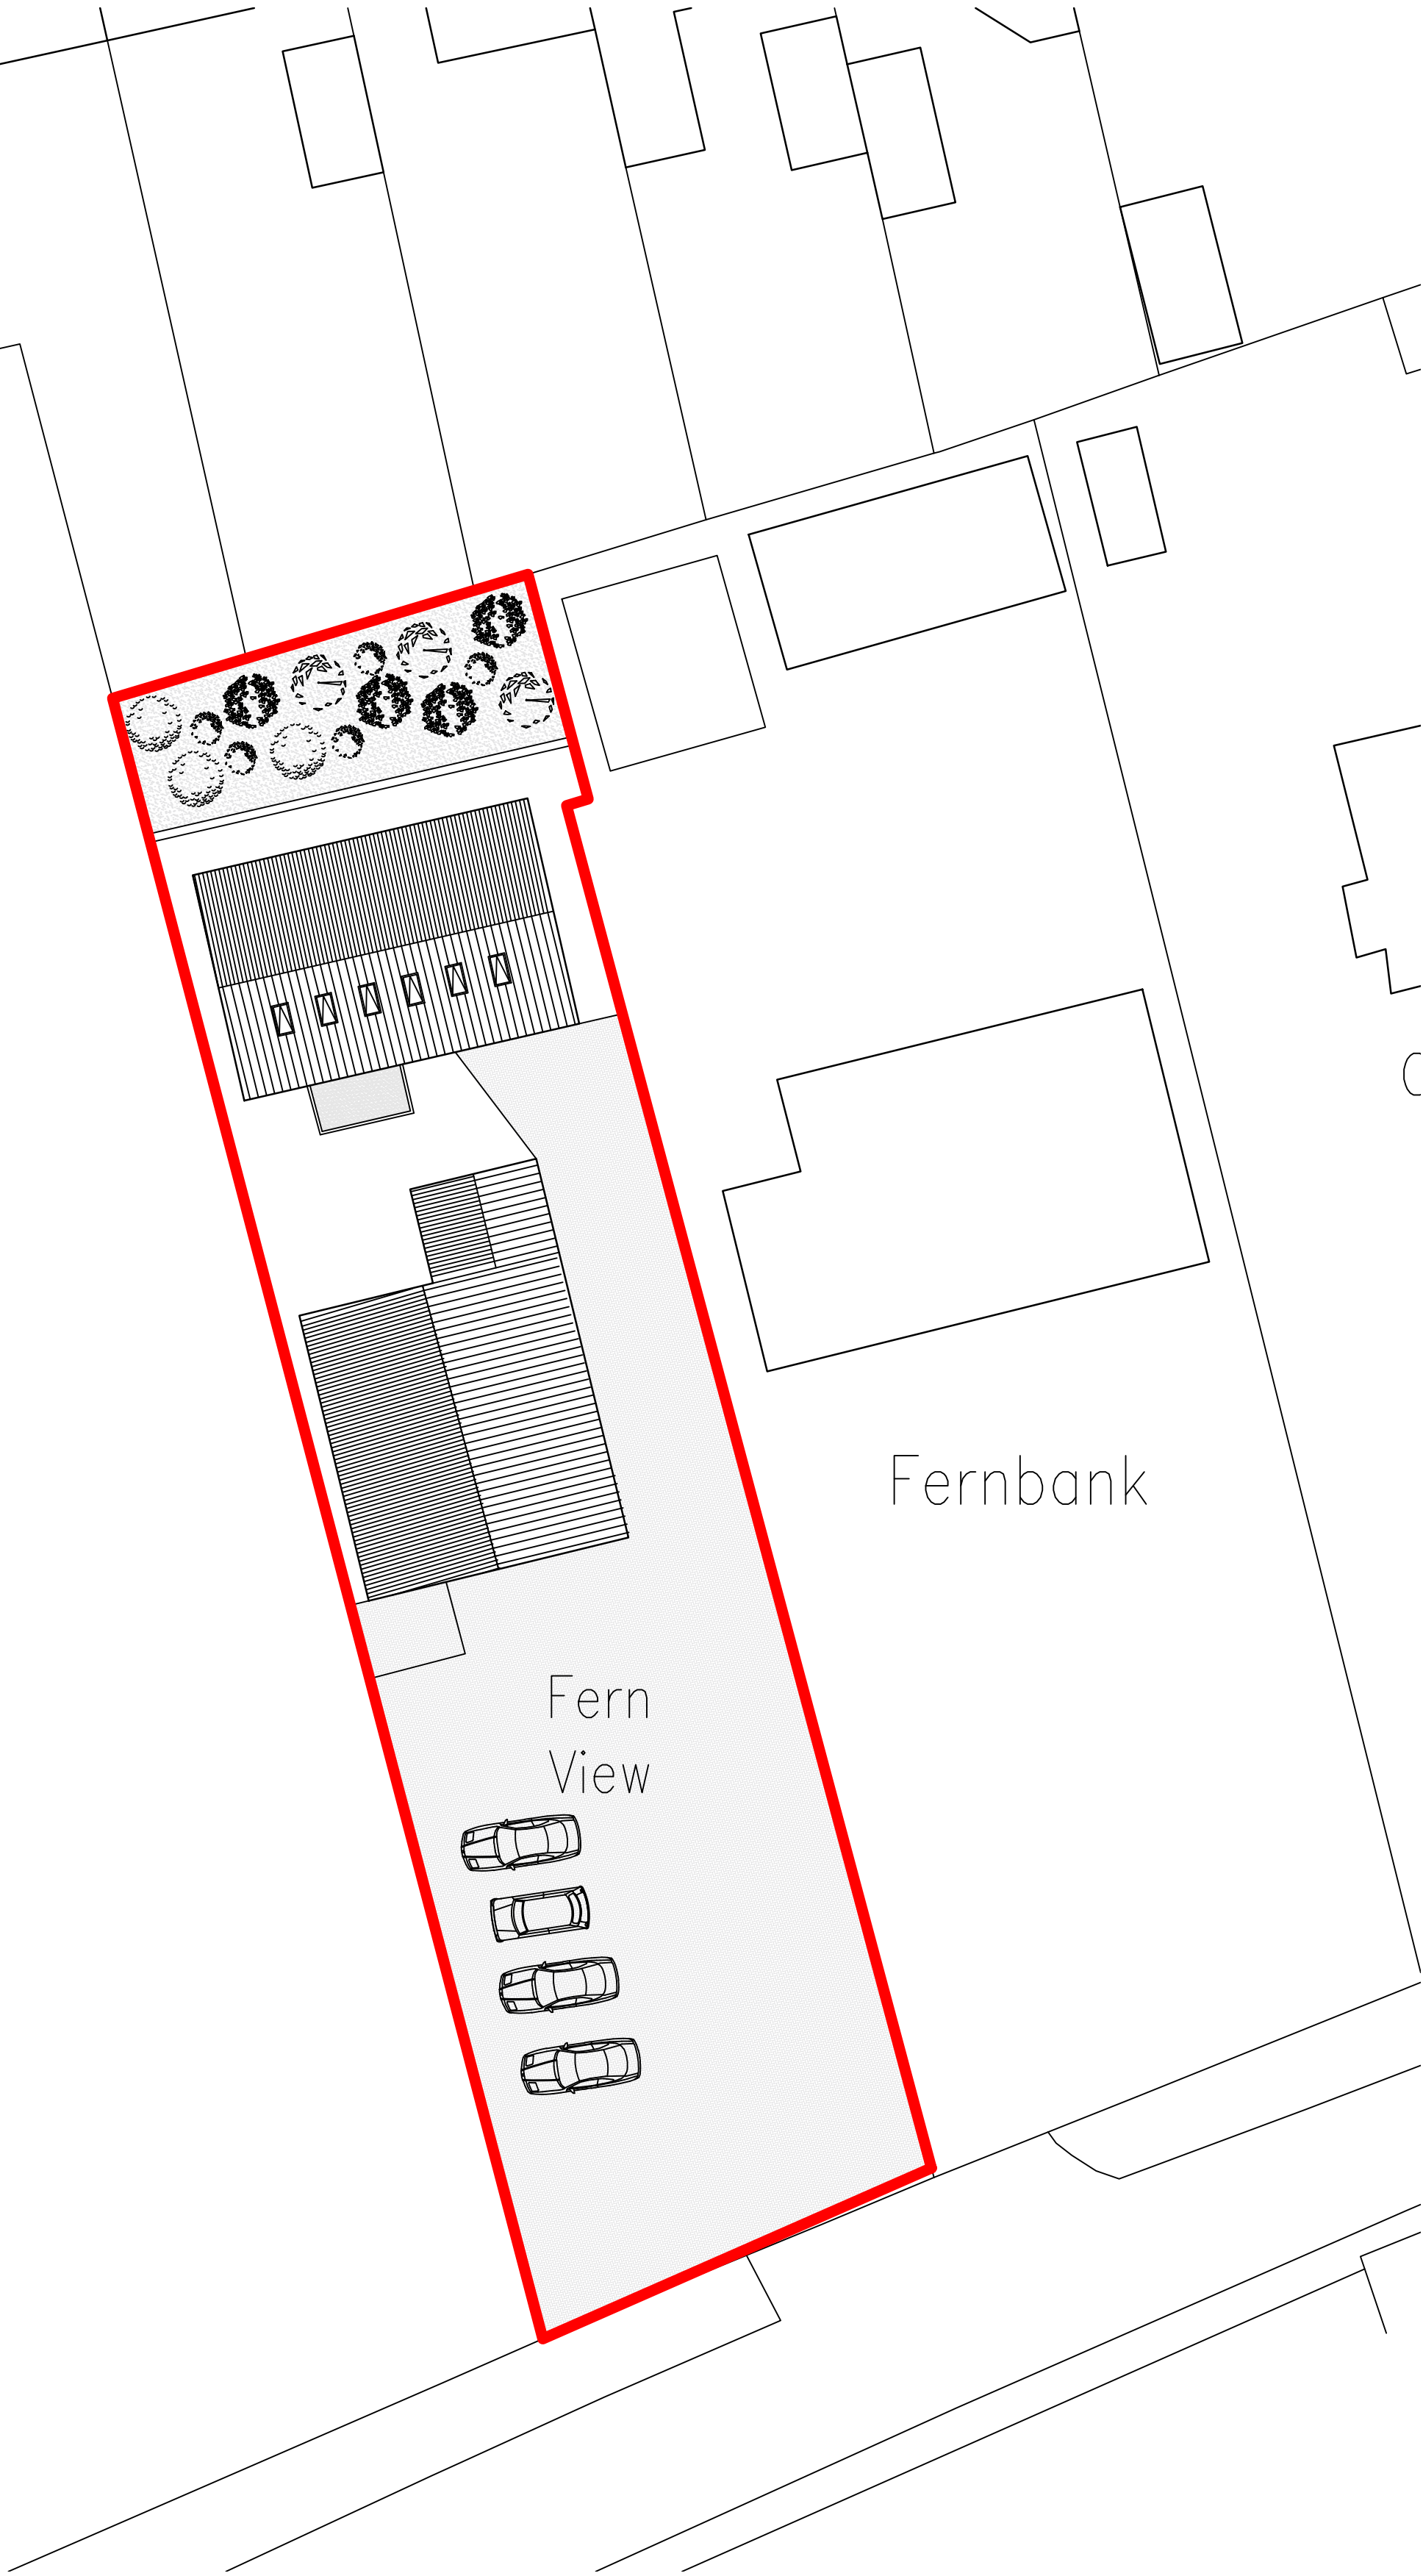


Existing Site Plan 1:200

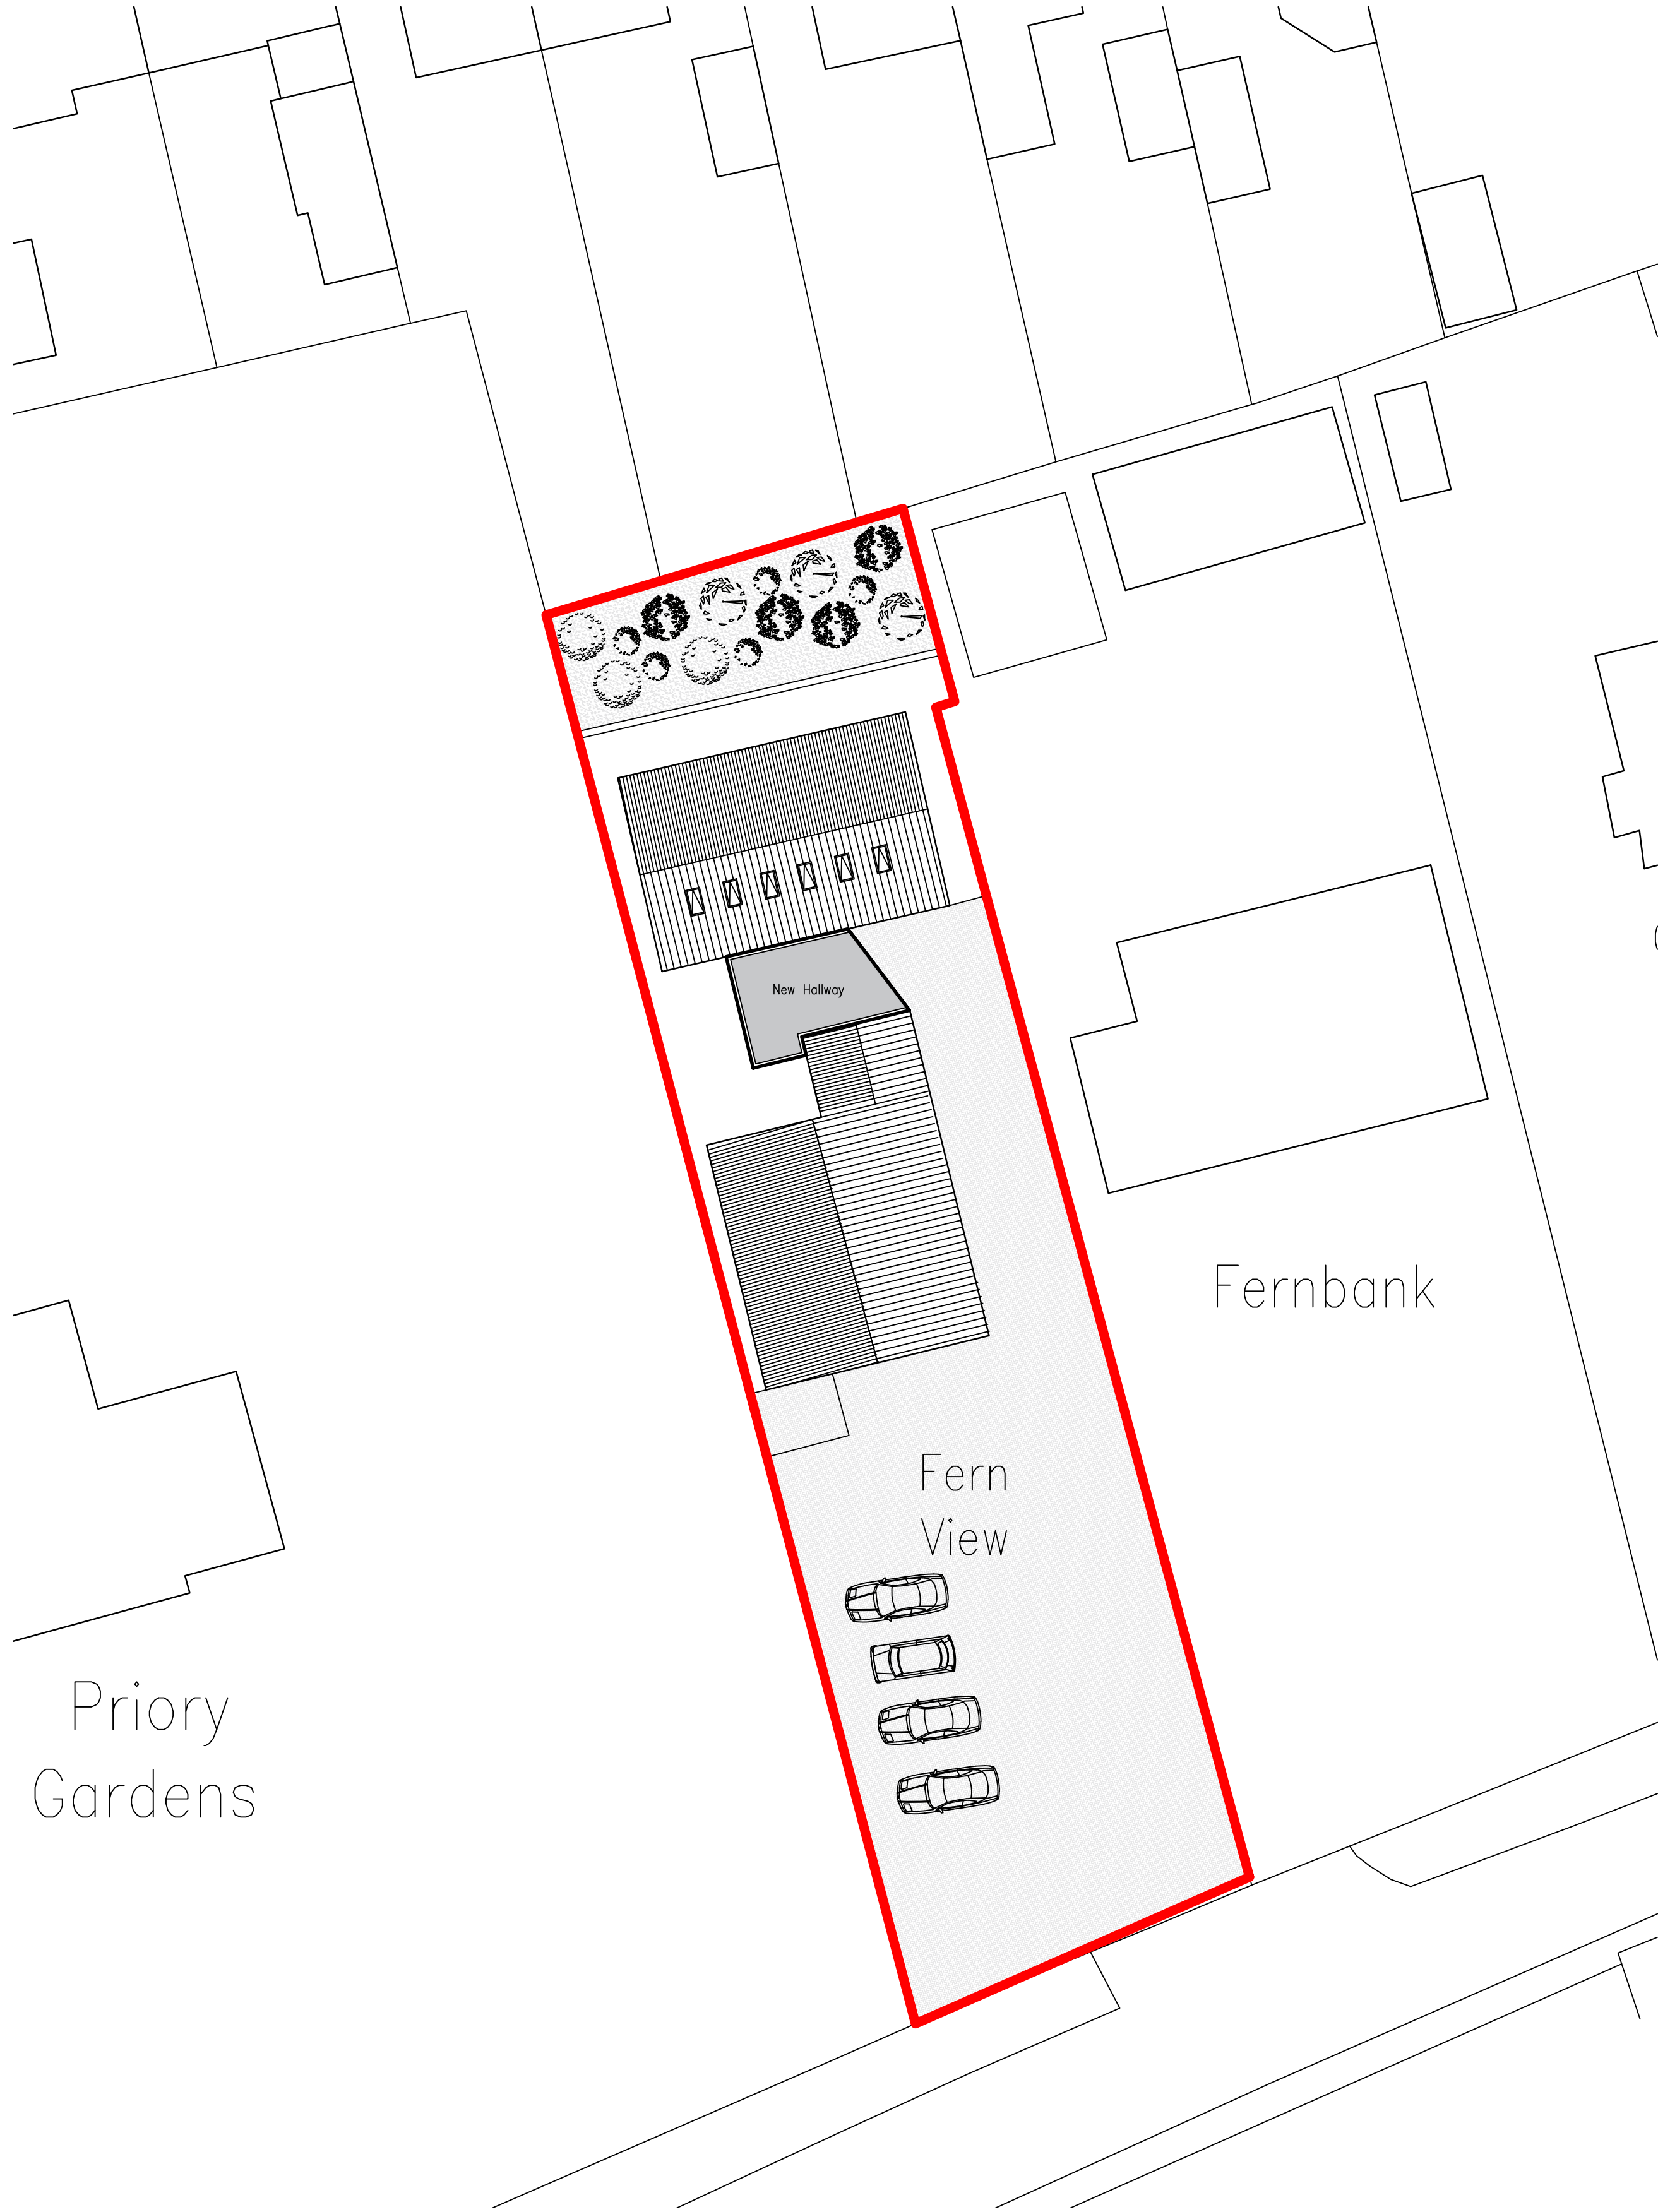

Proposed Site Plan 1:200

Rev	Description	Date
-----	-------------	------

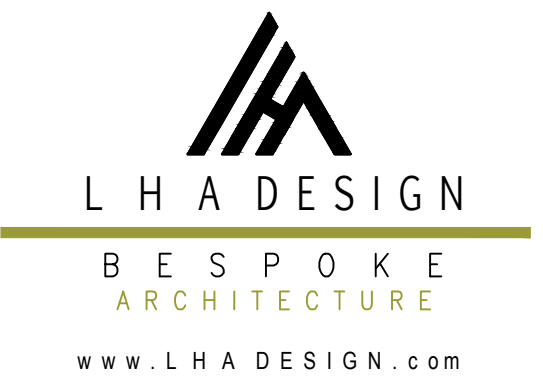

Project: **Rear Extension**
Client: **Mr & Mrs N Potter**
Site: **Fern View**
Lund Lane, Burton Grange,
Lundwood, S71 5PE

Drawing: **Site Plans**

Dwg No:	LHA180202	Rev:	--
Scale:	1:200	Paper:	A1
		Date:	Feb 2018