



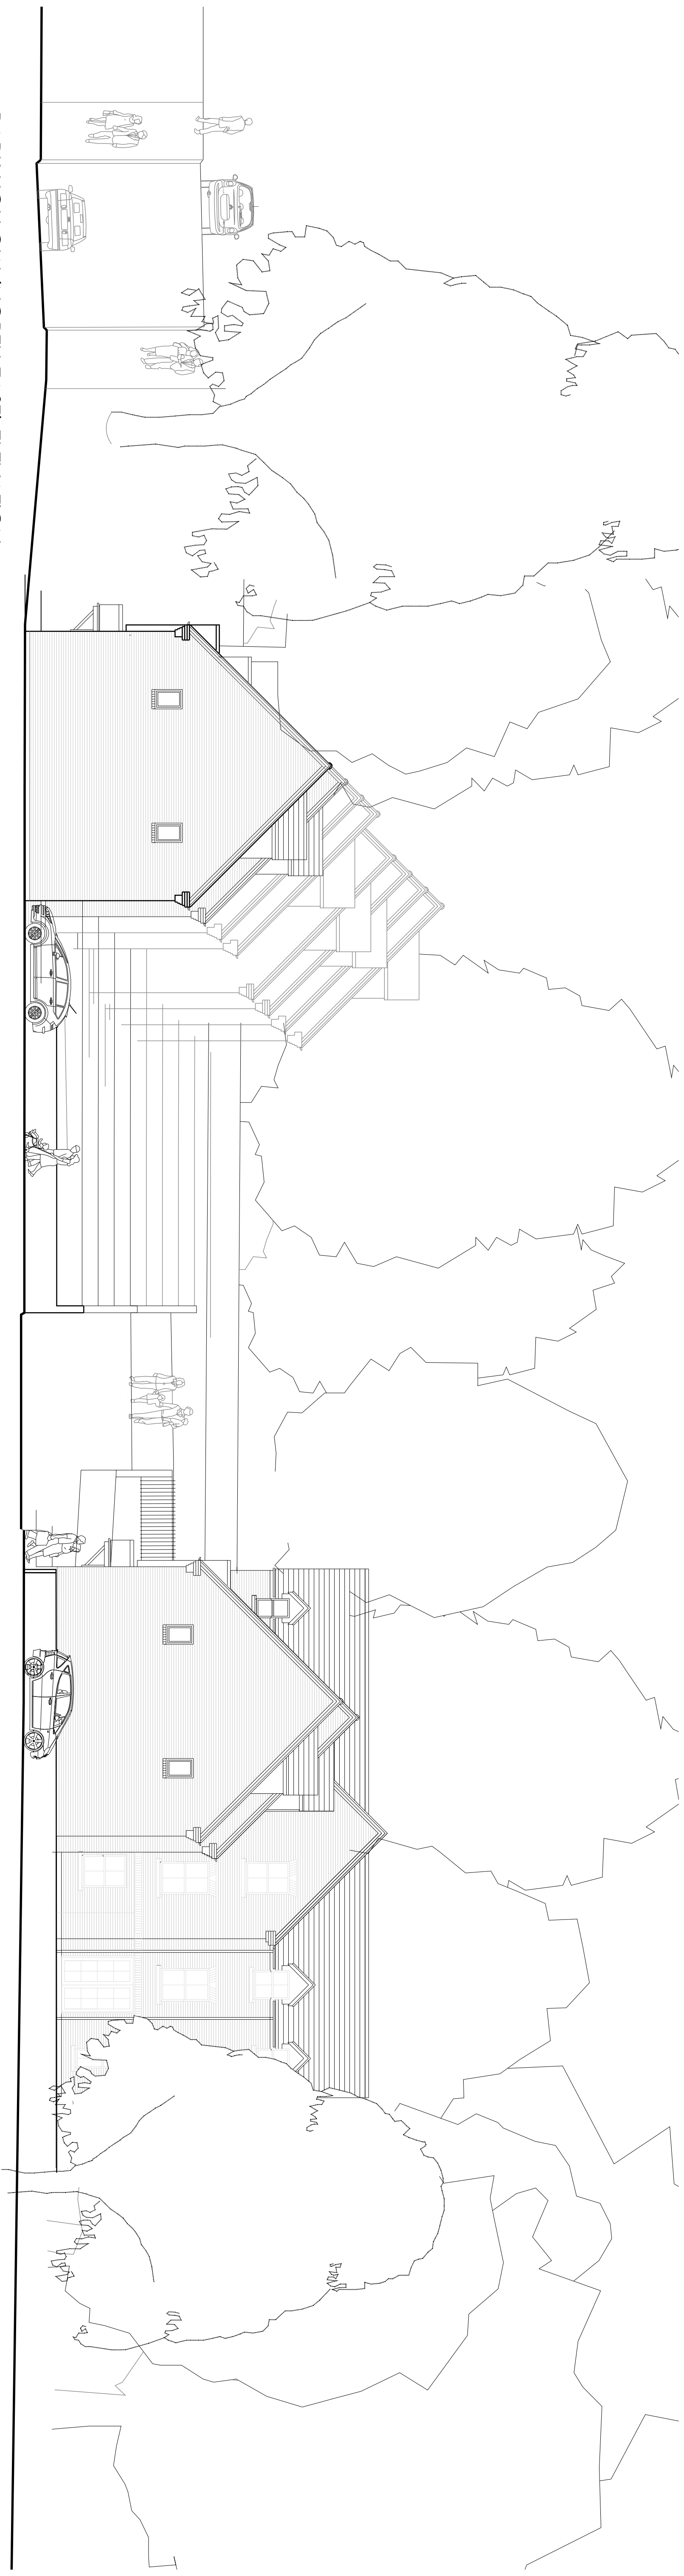

PARK HOLLOW (NORTH EAST) ELEVATION

PARK HOLLOW

COUNTRYMAN SITE

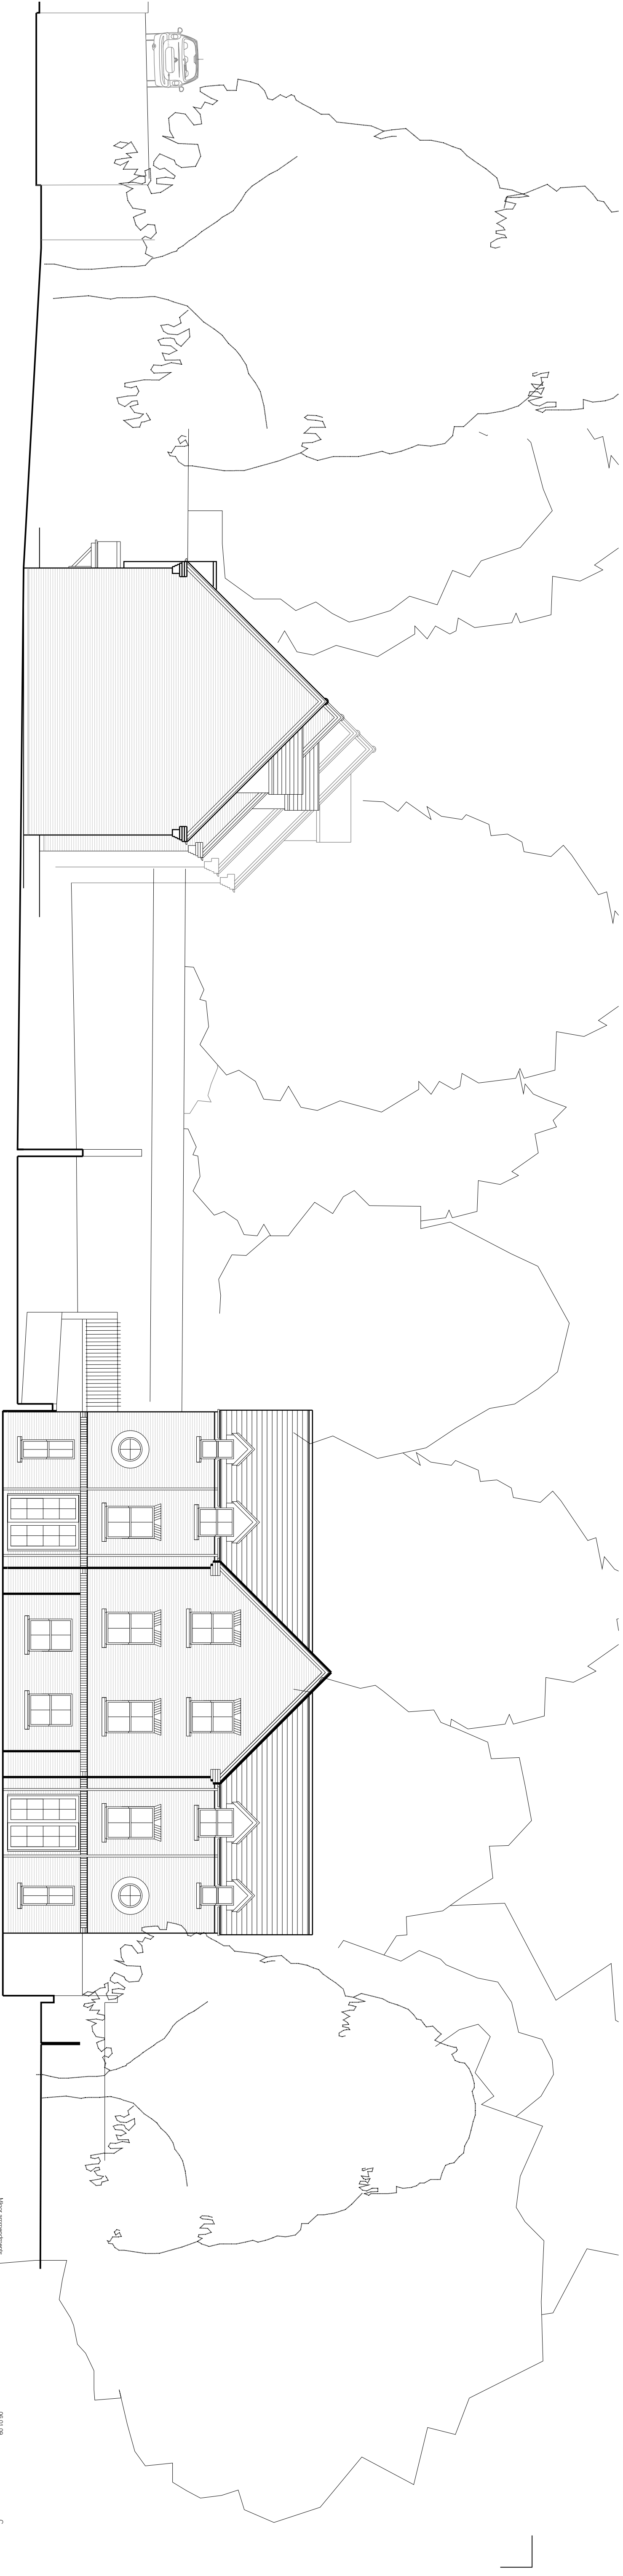

SITE SECTION D-D

PARK HOLLOW

COUNTRYMAN SITE

Use amendments	06/01/09	C
Use amendments	17/12/08	B
Site plan redeveloped to suit ground levels	09/09/08	A
AMENDMENTS:	DATE:	REV:
PROJECT:	DRAWING TITLE:	
Countryman Wottonville	Proposed Site Sections 3	

Caldecotte Consultants			
DRAWING NO.	REVISION	DATE	SCALE
5058/13	C	09/09/08	1:100 @ A1
			RB
			CHECKED:

ARCHITECTURAL SERVICES & PROJECT MANAGEMENT
SURSHAM TOMPKINS & PARTNERS est. 1967
Cortice Farm

04 02 742 07
Cadecotte Consultants
 LAND SURVEYORS & PLANNERS

NINE 08J
 Tel/Fax: 01604 64 65 66
 Facsimile: 01604 64 63 62
 e-mail: susham.temphins@vign.net

THE CONTRACTOR TO CHECK AND VERIFY ALL BUILDING AND SITE OPERATIONS, EVENTS AND SPIDER WEBB LEVELS AT CONNECTION POINTS BEFORE WORK STARTS. THE DRAWING MUST BE RE-OPENED AND CHECKED AGAINST ANY STRUCTURAL OR OTHER SPECIAL DRAWINGS REQUIRED. ANY DISCREPANCY BETWEEN ISSUED DRAWINGS TO BE REPORTED TO THE PRACTICE AND REPEATED BEFORE WORKS STARTS. © THE DRAWING AND THE BUILDING WORKS DISCLOSED ARE THE COPYRIGHT OF THE PRACTICE AND MAY NOT BE REPRODUCED EXCEPT BY WRITTEN PERMISSION.