




- 1) This drawing and the design and details depicted thereon are the copyright of Peter Dimberline Chartered Architect.
- 2) All dimensions on this drawing are to be checked by the Contractor and any discrepancies are to be reported to the Architect.
- 3) Do not scale critical dimensions off this drawing.
- 4) Contractor to ensure that all Health & Safety requirements (CDM Regulations) in relation to this project will be complied with.

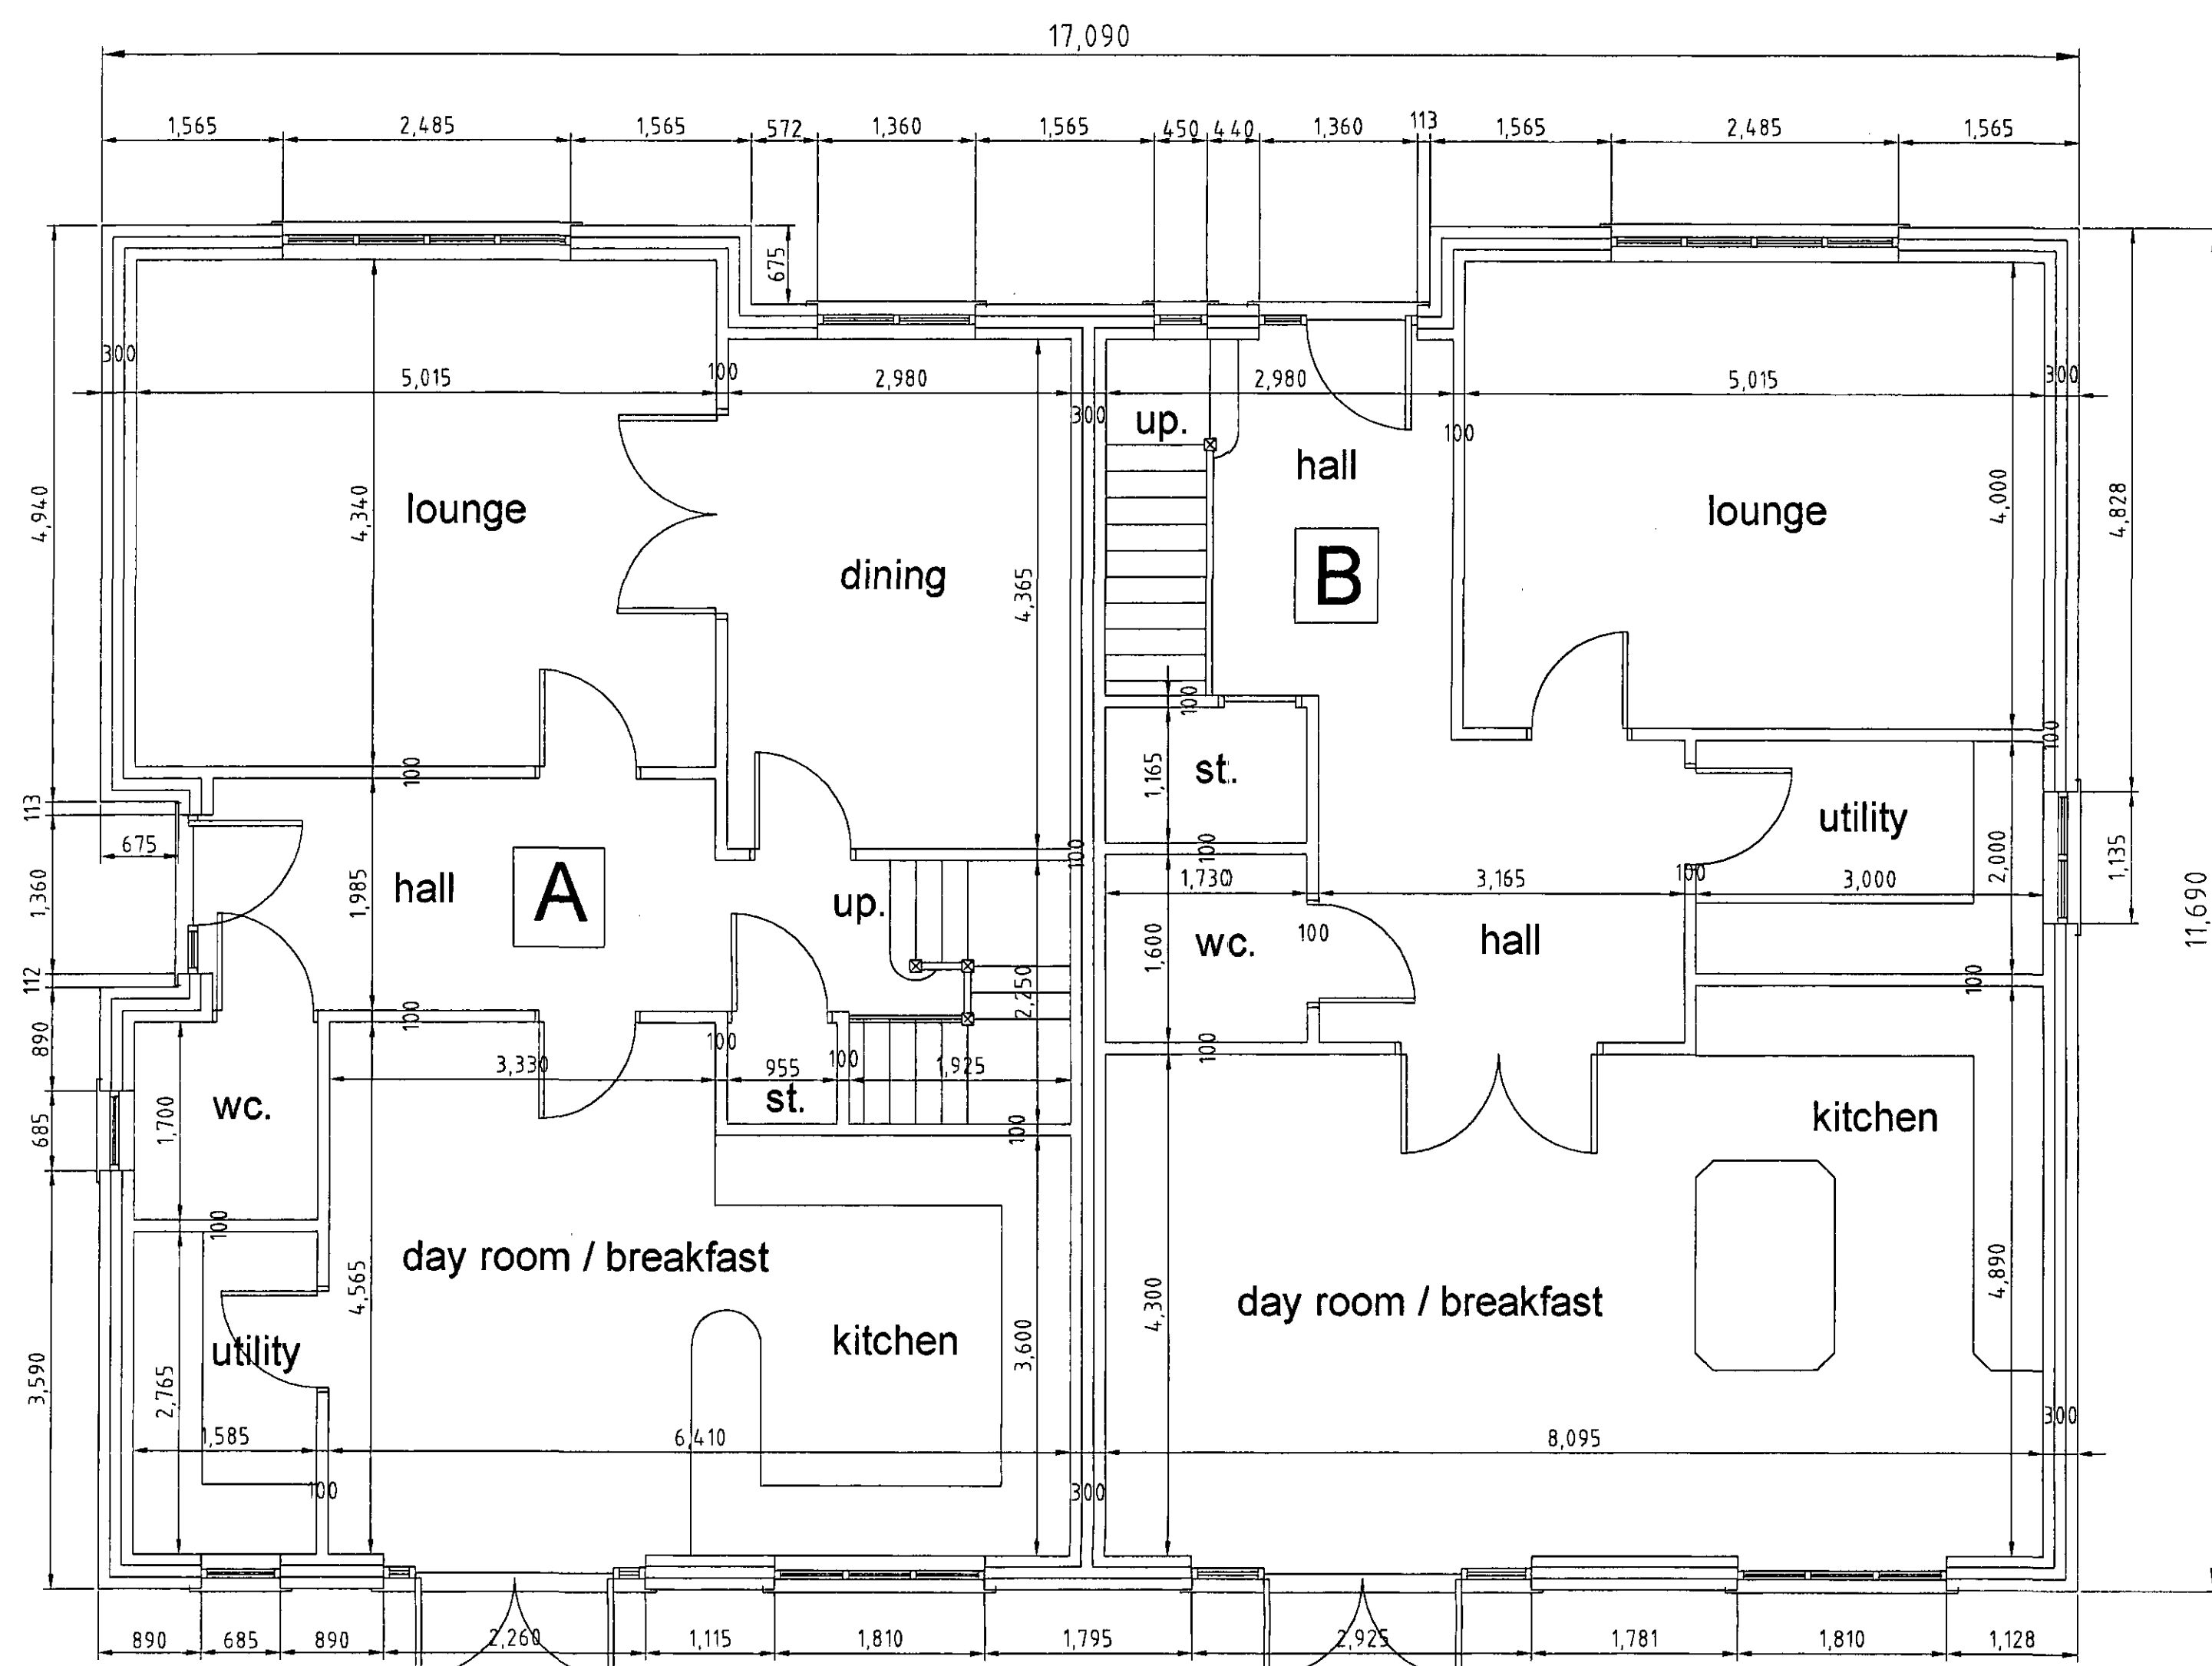


ground floor plan

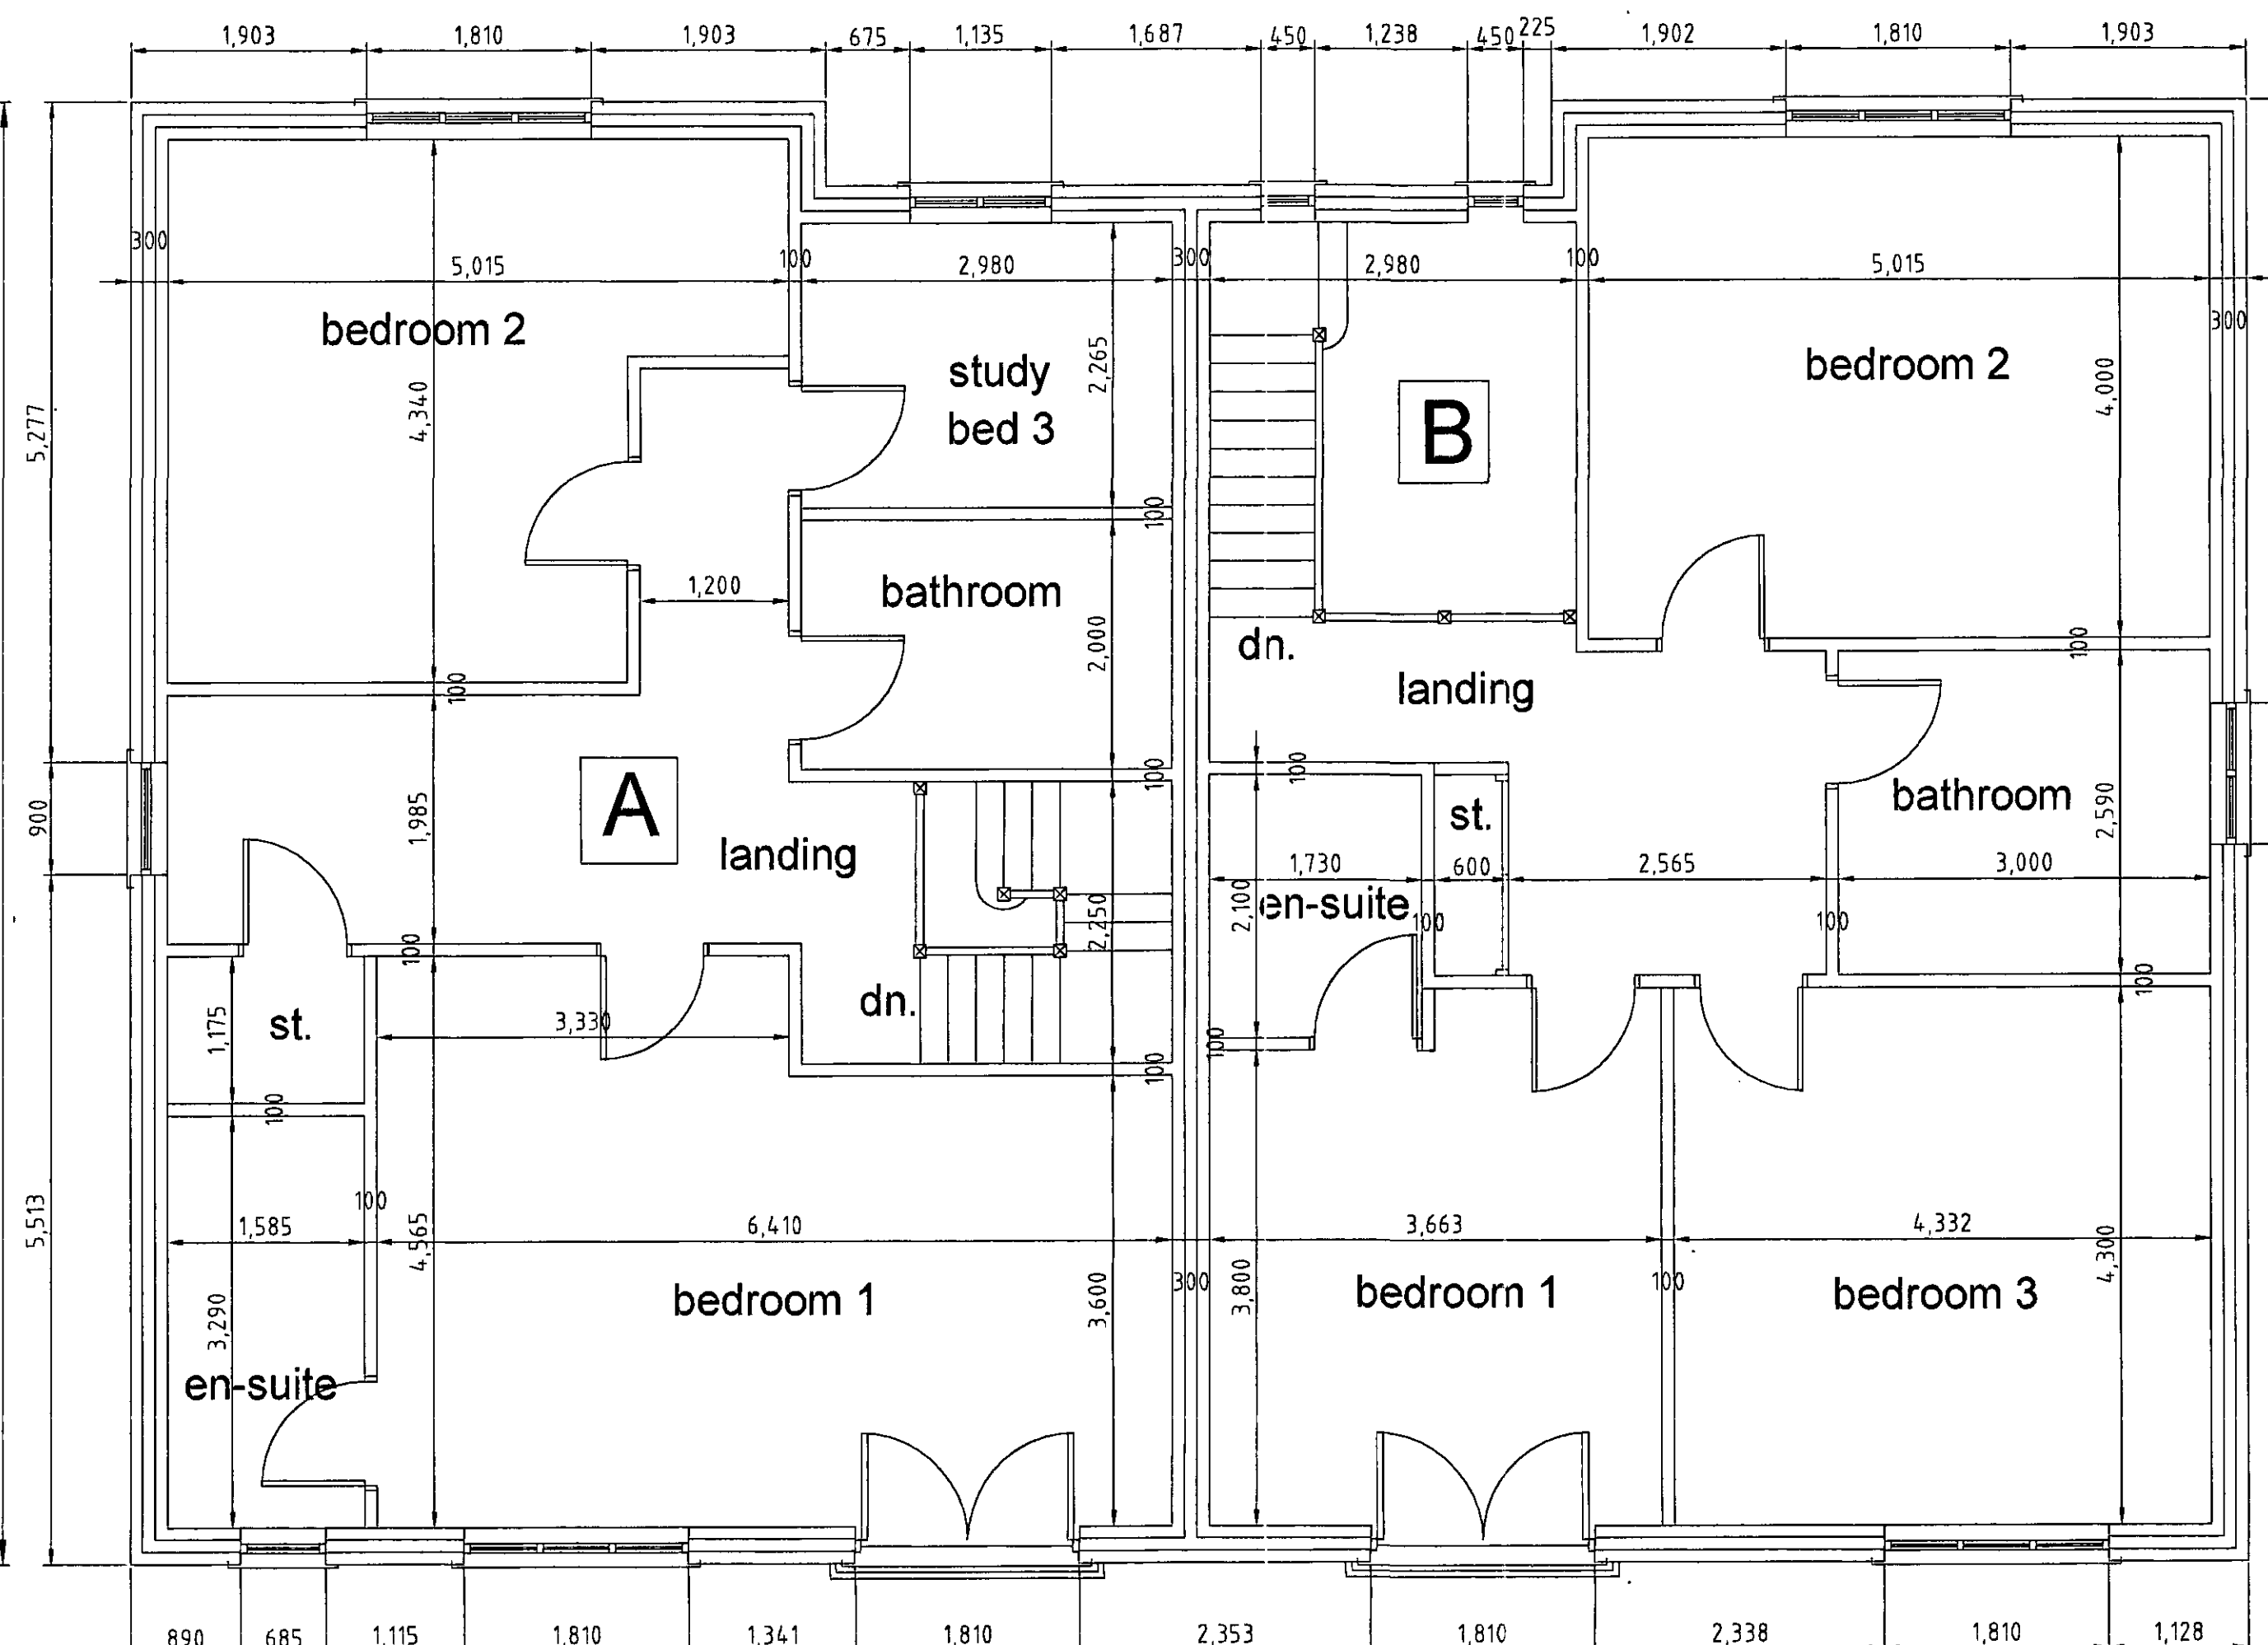

first floor plan

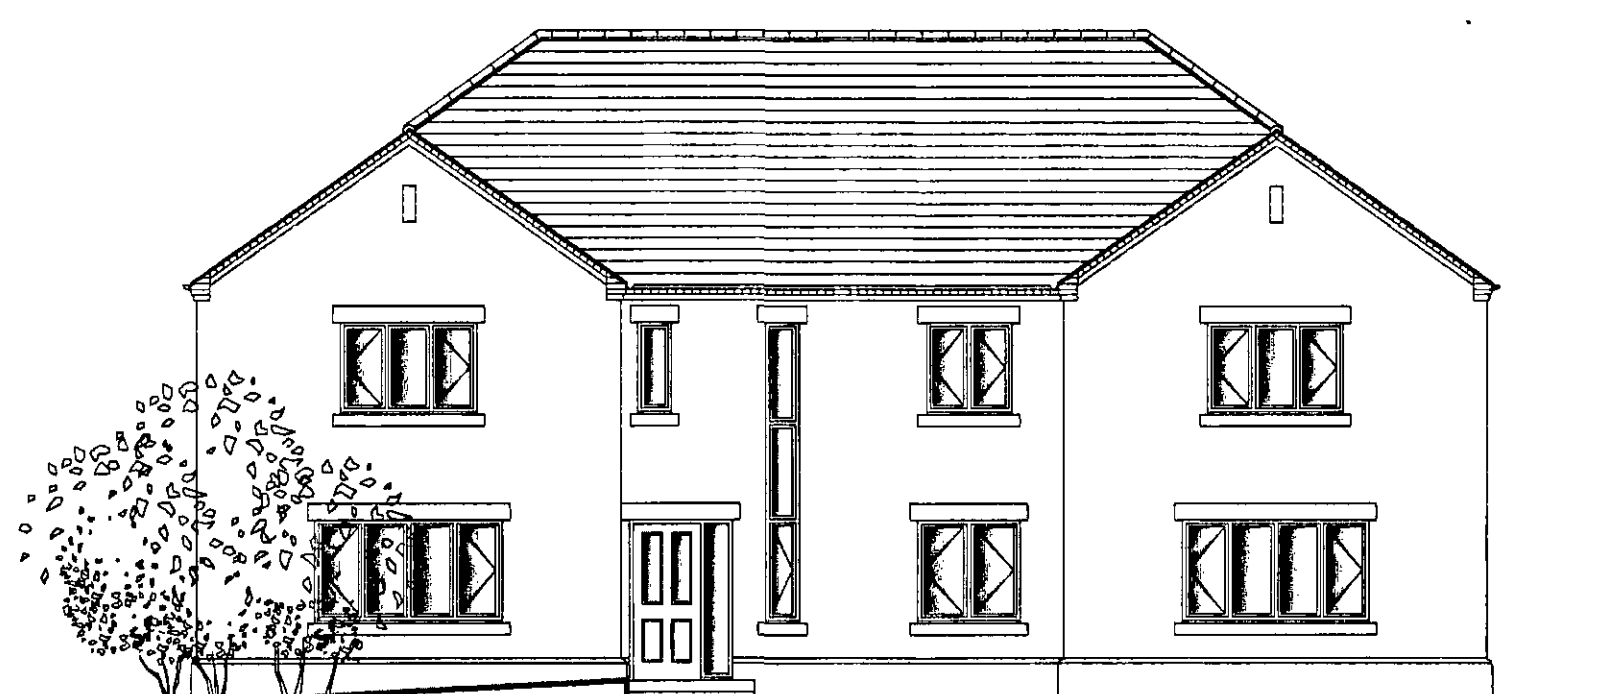


southwest elevation

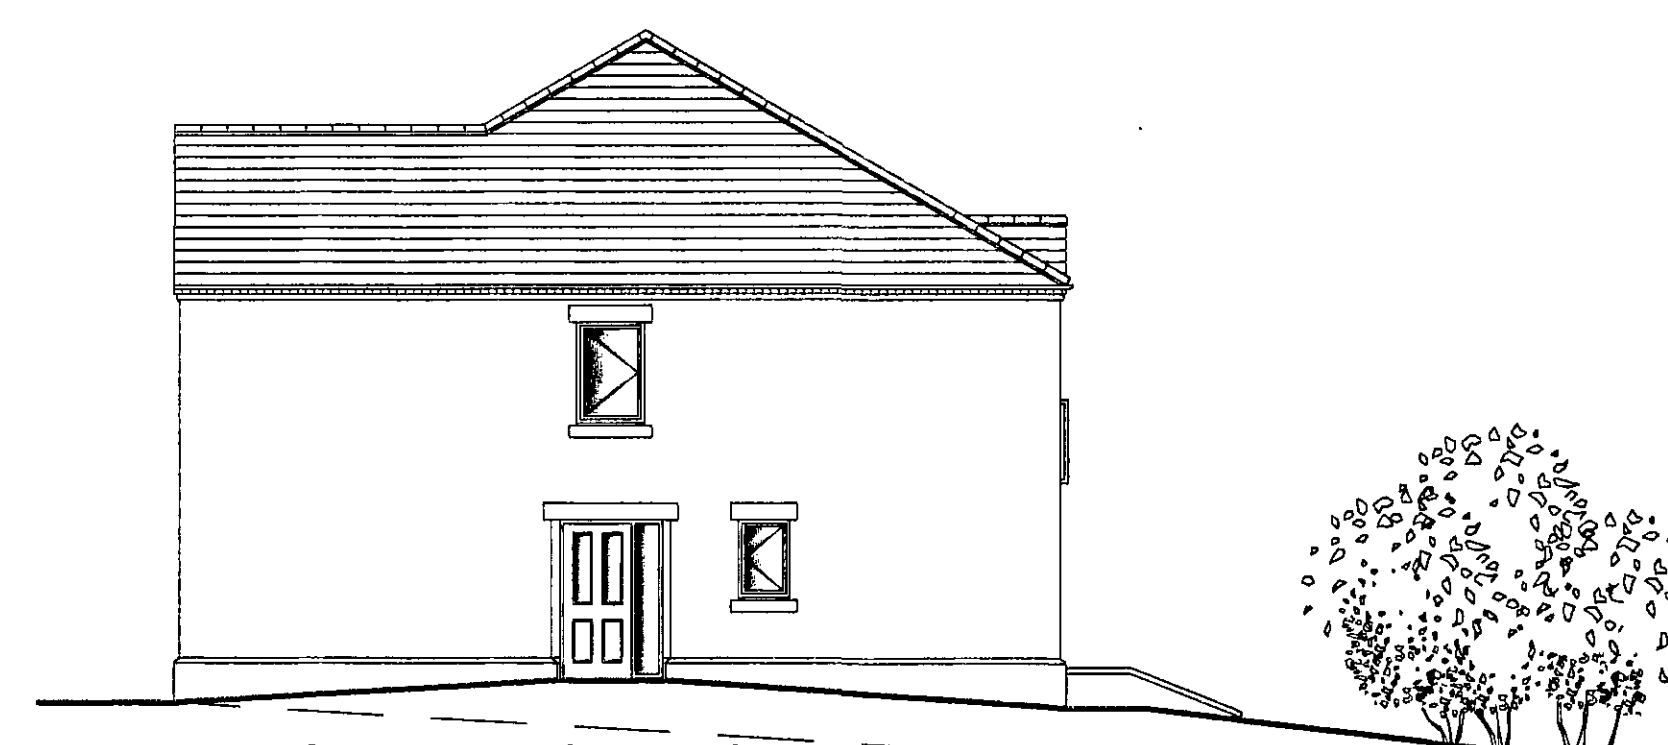


southeast elevation



northeast elevation

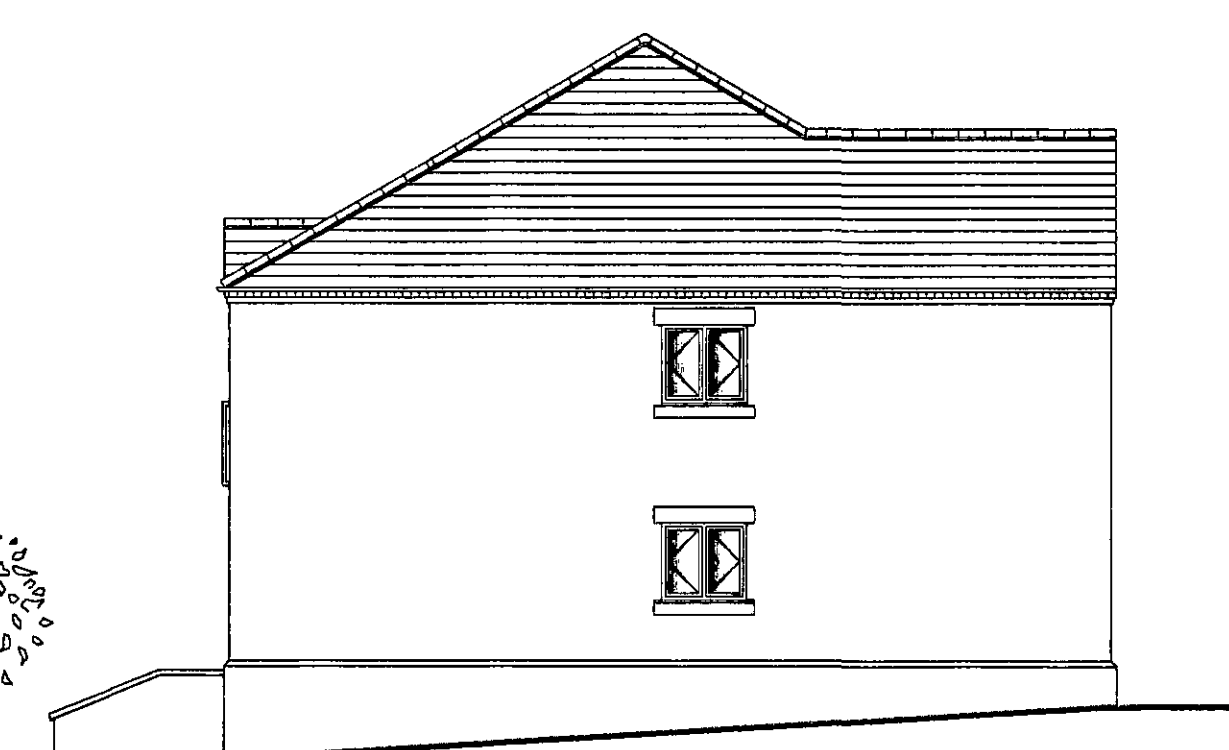

northwest elevation

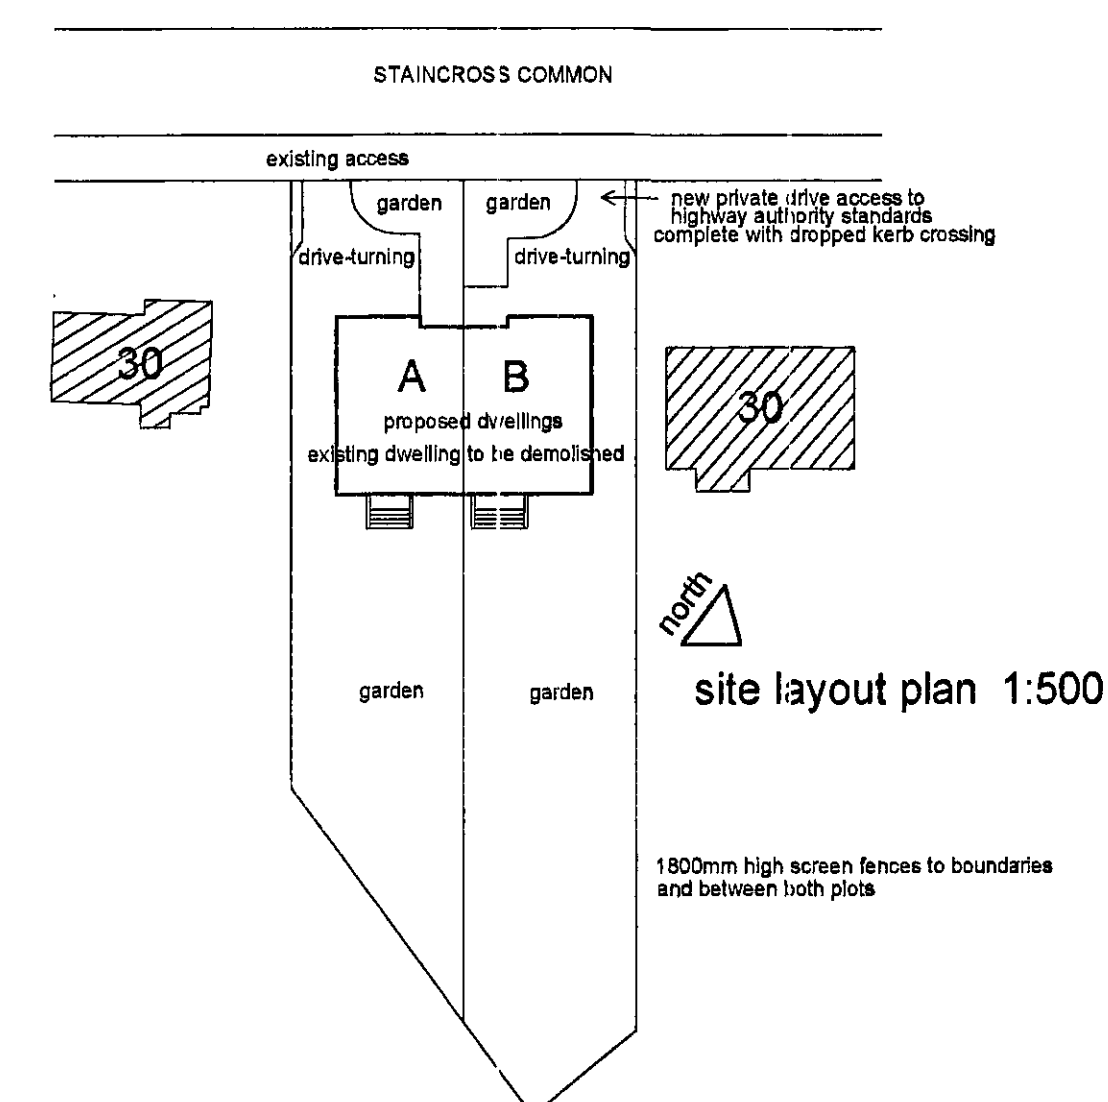

REVISIONS

PETER DIMBERLINE Dip Arch, RIBA
CHARTERED ARCHITECT

**2 TIPSEY COURT, STAINCROSS
BARNSELY, S75 6FZ**

tel/fax (01226) 390947
email: pdimberline@tiscali.co.uk

CLIENT
Mr D Fisher

PROJECT
Proposed pair of semi-detached dwellings

LOCATION
32 Staincross Common,
Staincross, Barnsley

DRAWING
Proposed details for planning application purposes

SCALES 1:50, 1:100, 1:500 DATE Feb 09

DRWG No. 2009/005/01
REV.

DRAWN BY
PD