


Contractor must verify all dimensions on site before commencing any work or shop drawings. If this drawing exceeds the quantities taken in any way, the building designers are to be informed before the work is initiated.

Only figured dimensions to be taken from this drawing. Do not scale off this drawing.

Drawing based on Ordnance Survey and/or existing record drawings - design and drawing content subject to Site Survey, Structural Survey, Site Investigations, Planning and Statutory Requirements and Approvals.


All drainage layouts are schematic and invert levels must be established prior to construction.

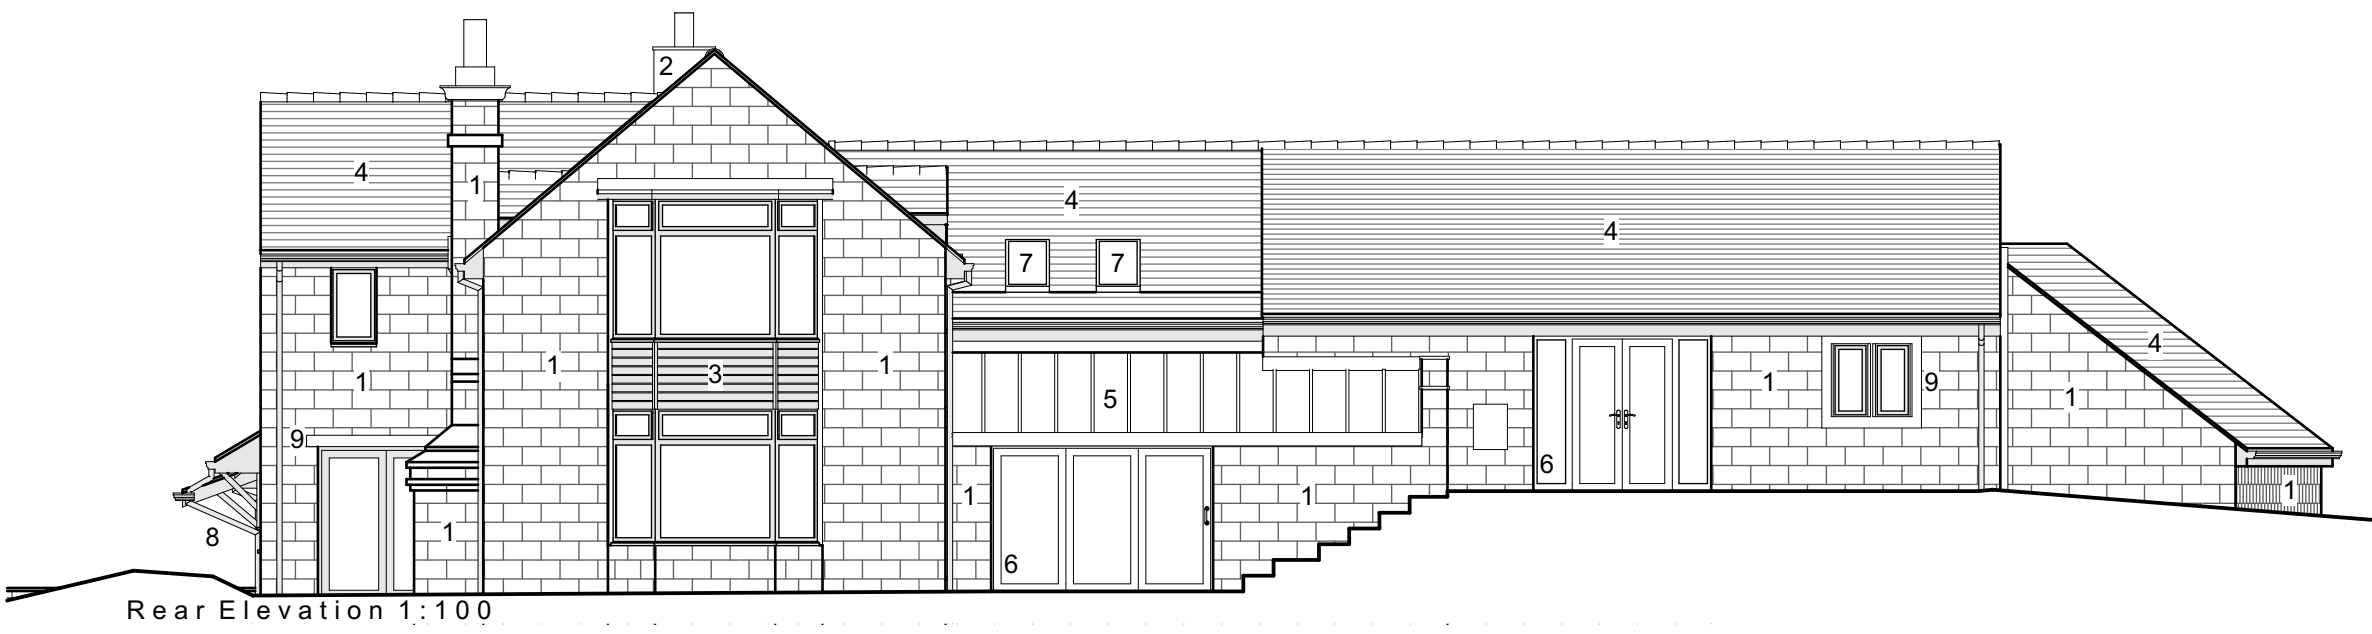

Material Key:

1. Buff stonework.
2. White render.
3. Grey cladding.
4. Slate roof tiles.
5. Glazed roof.
6. Brown windows and doors.
7. Rooflights.
8. Grey canopy structure.
9. Stone window surrounds

Note:
All grey soffits, fascias, gutters
and rainwater pipes.
All grey white windows and doors
(unless otherwise stated.)

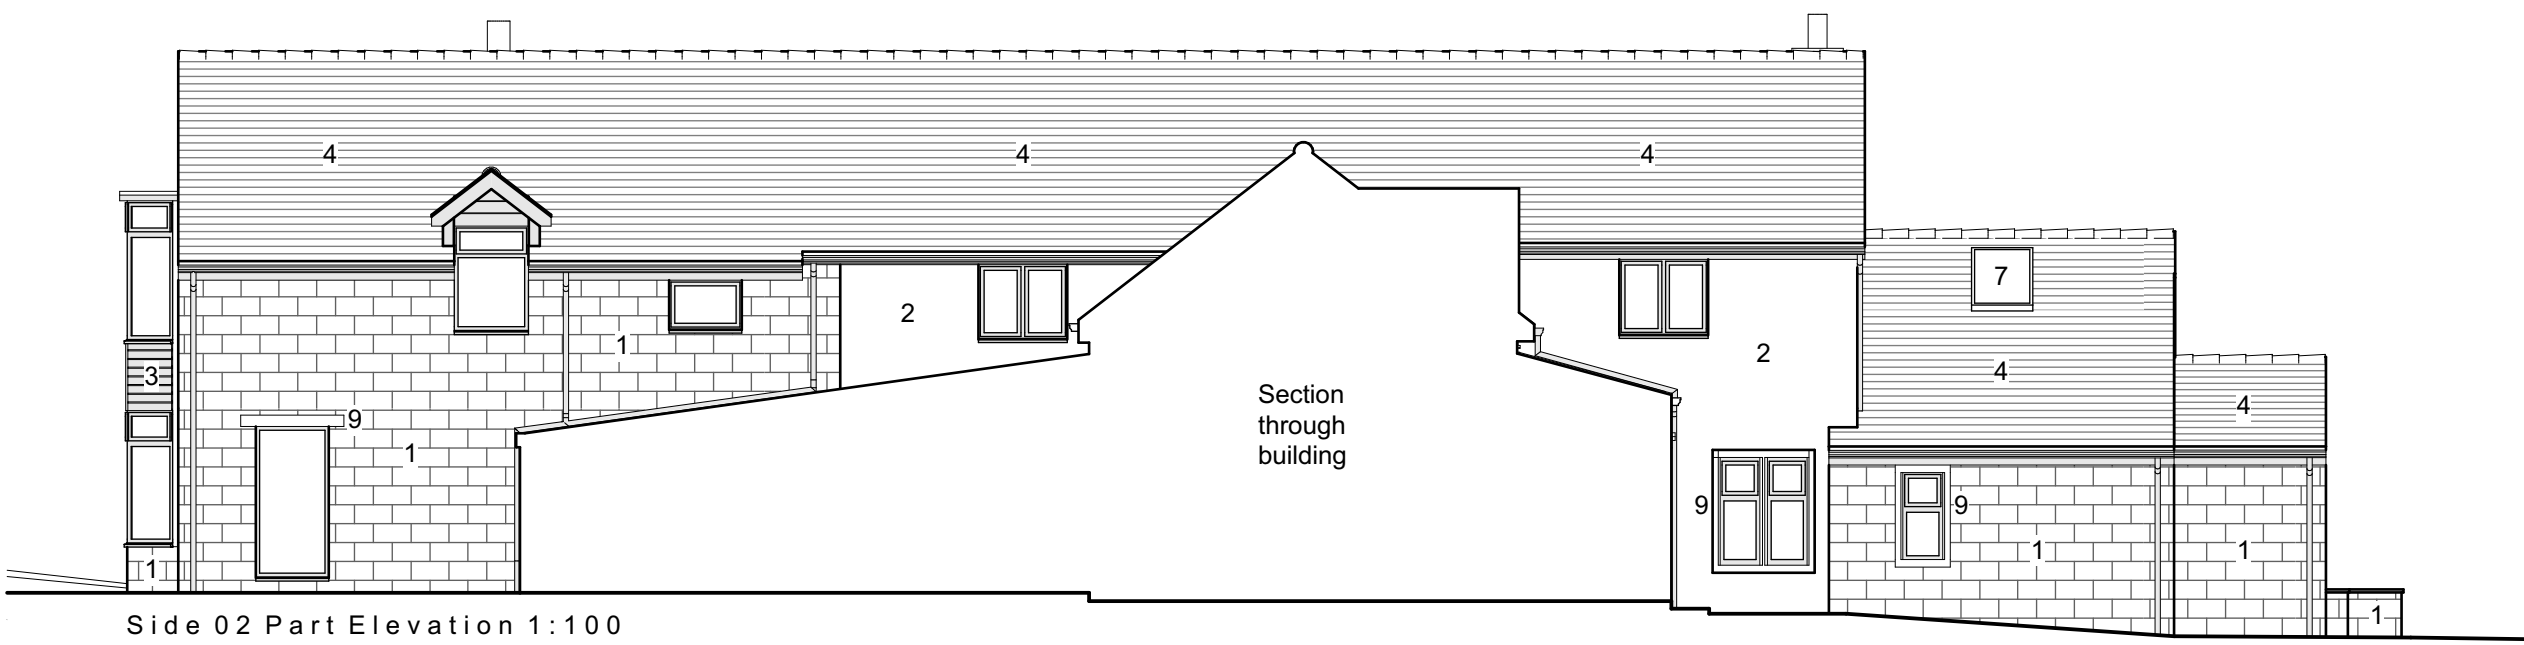

Project Status:	PLANNING ONLY
 Defining problems with beautiful solutions...	
4 Rushmead Court, Ossett, WF5 0NZ tel: 01924 275 594 web: www.transformarchitects.co.uk email: info@transformarchitects.co.uk	
Project Address:	Guyder Bottom Farm, Cooper Lane, Hoylandswaine, Sheffield, S36 7JE
Client:	Mr & Mrs Walton
Drawing Title:	Existing Elevations A1
Scale:	1:100
Date:	18.10.2018
Drawn By:	MNB
Drawing Number:	T1003 - PL03
Revision:	Nil