



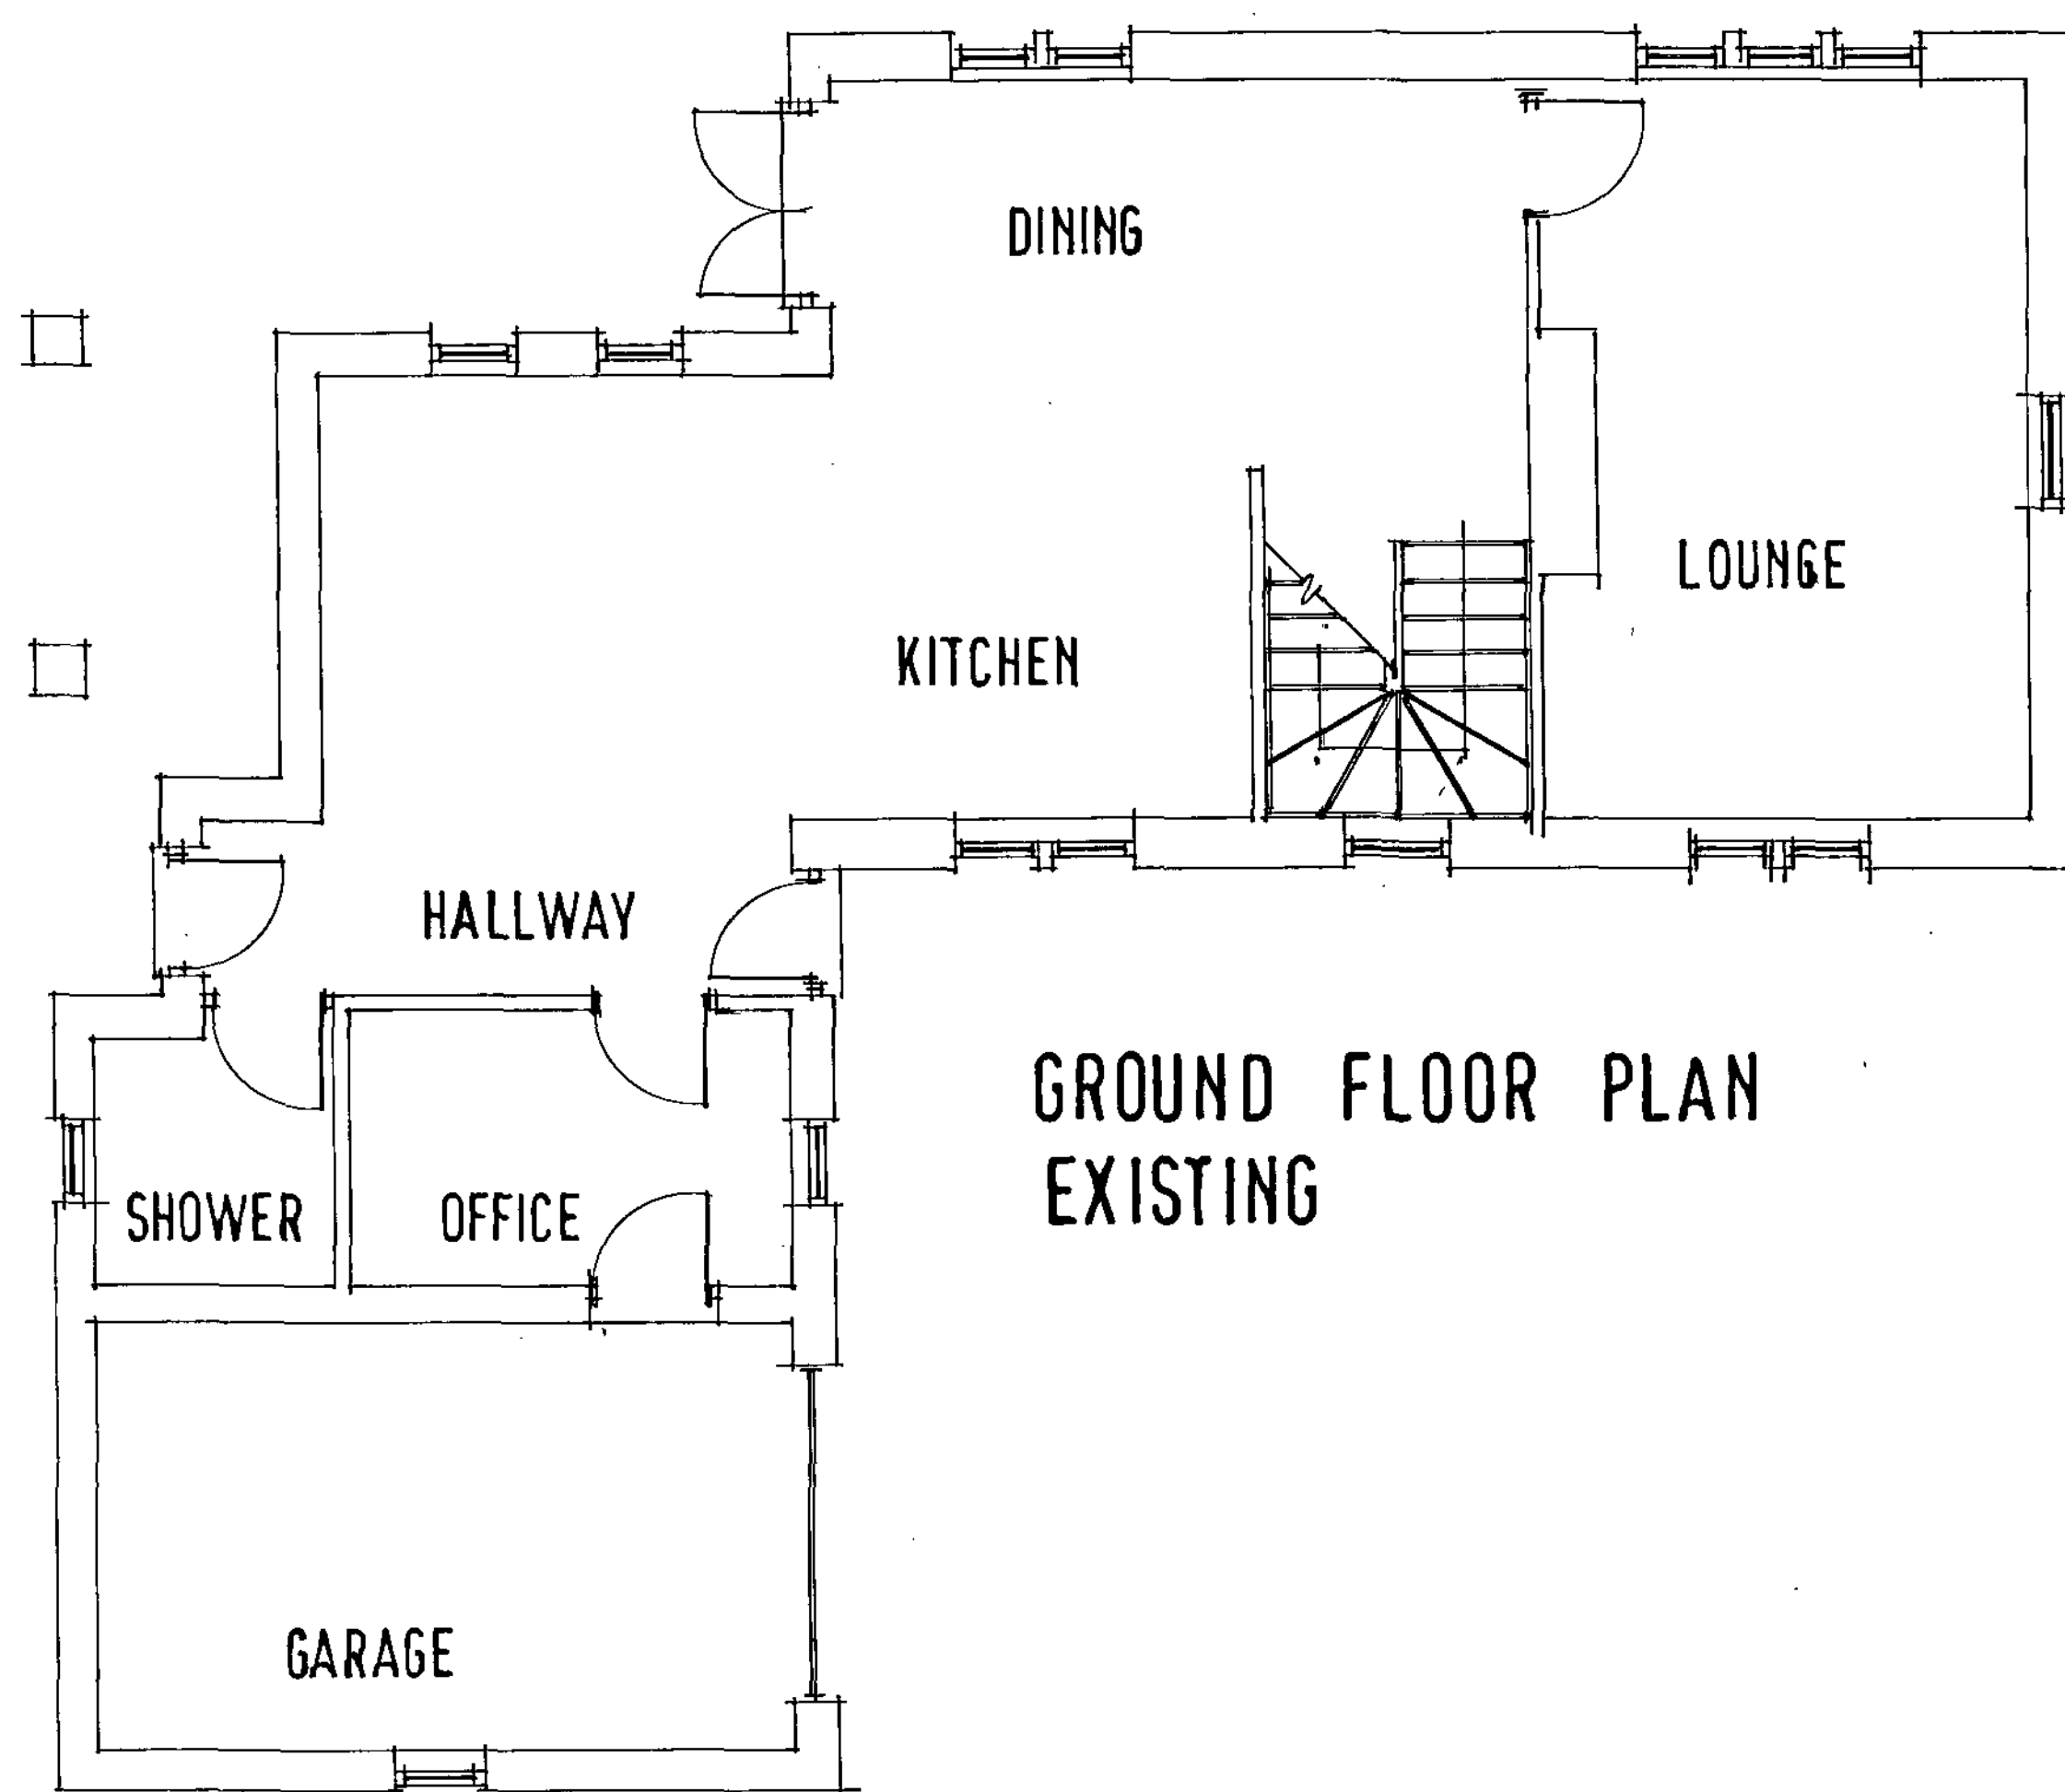


GROUND FLOOR PLAN
EXISTING

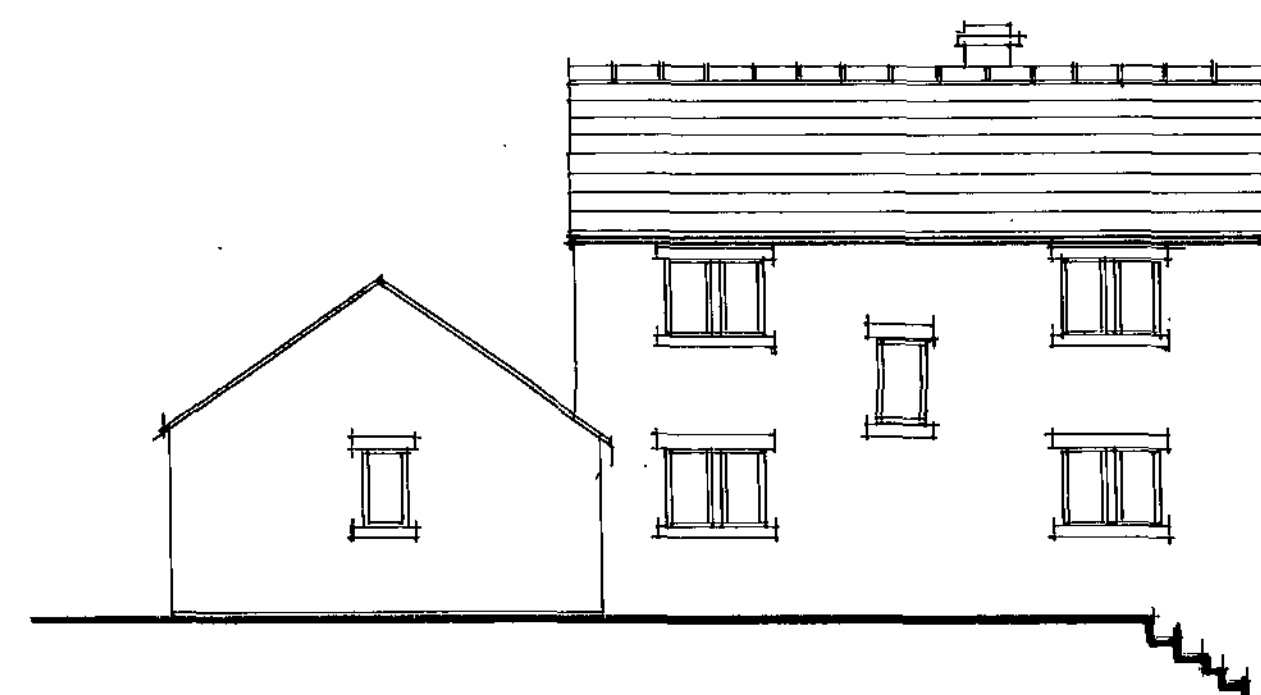


SOUTH ELEVATION.




EAST ELEVATION

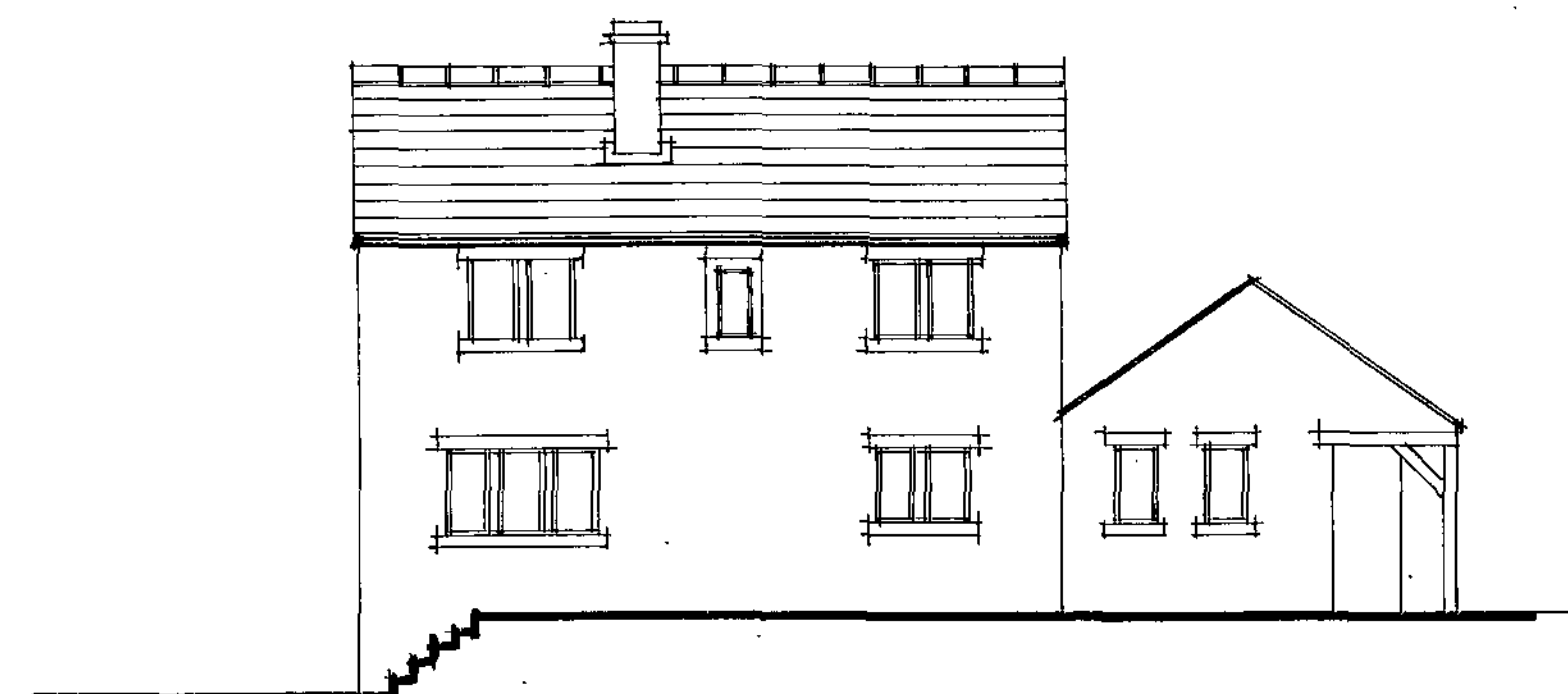

NORTH ELEVATION

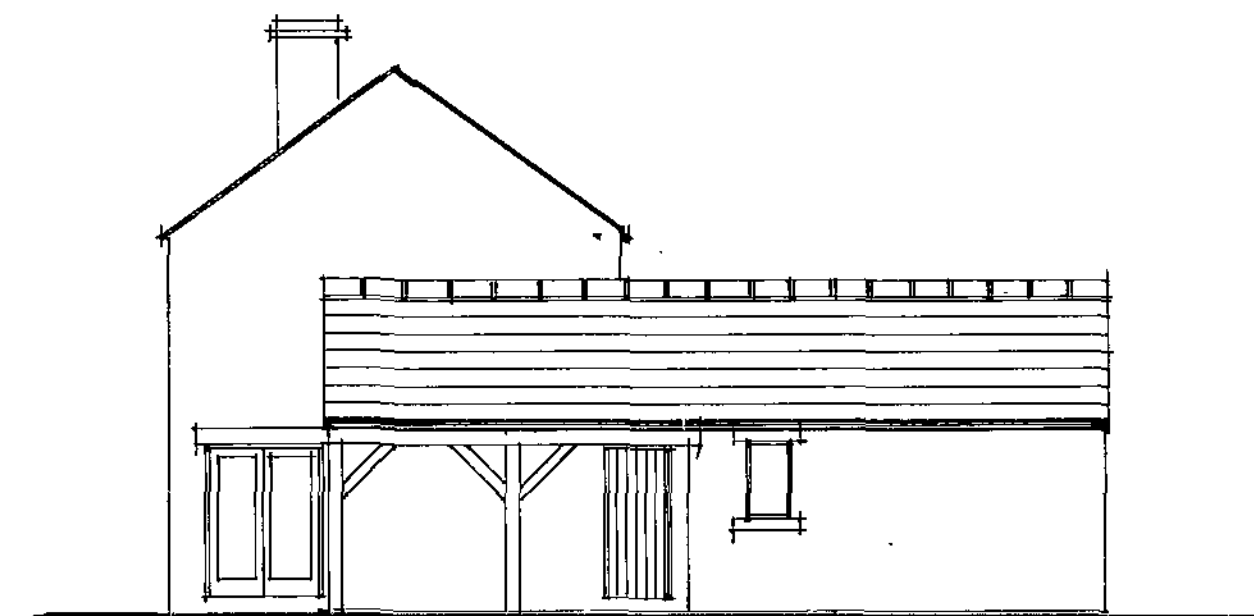

WEST ELEVATION

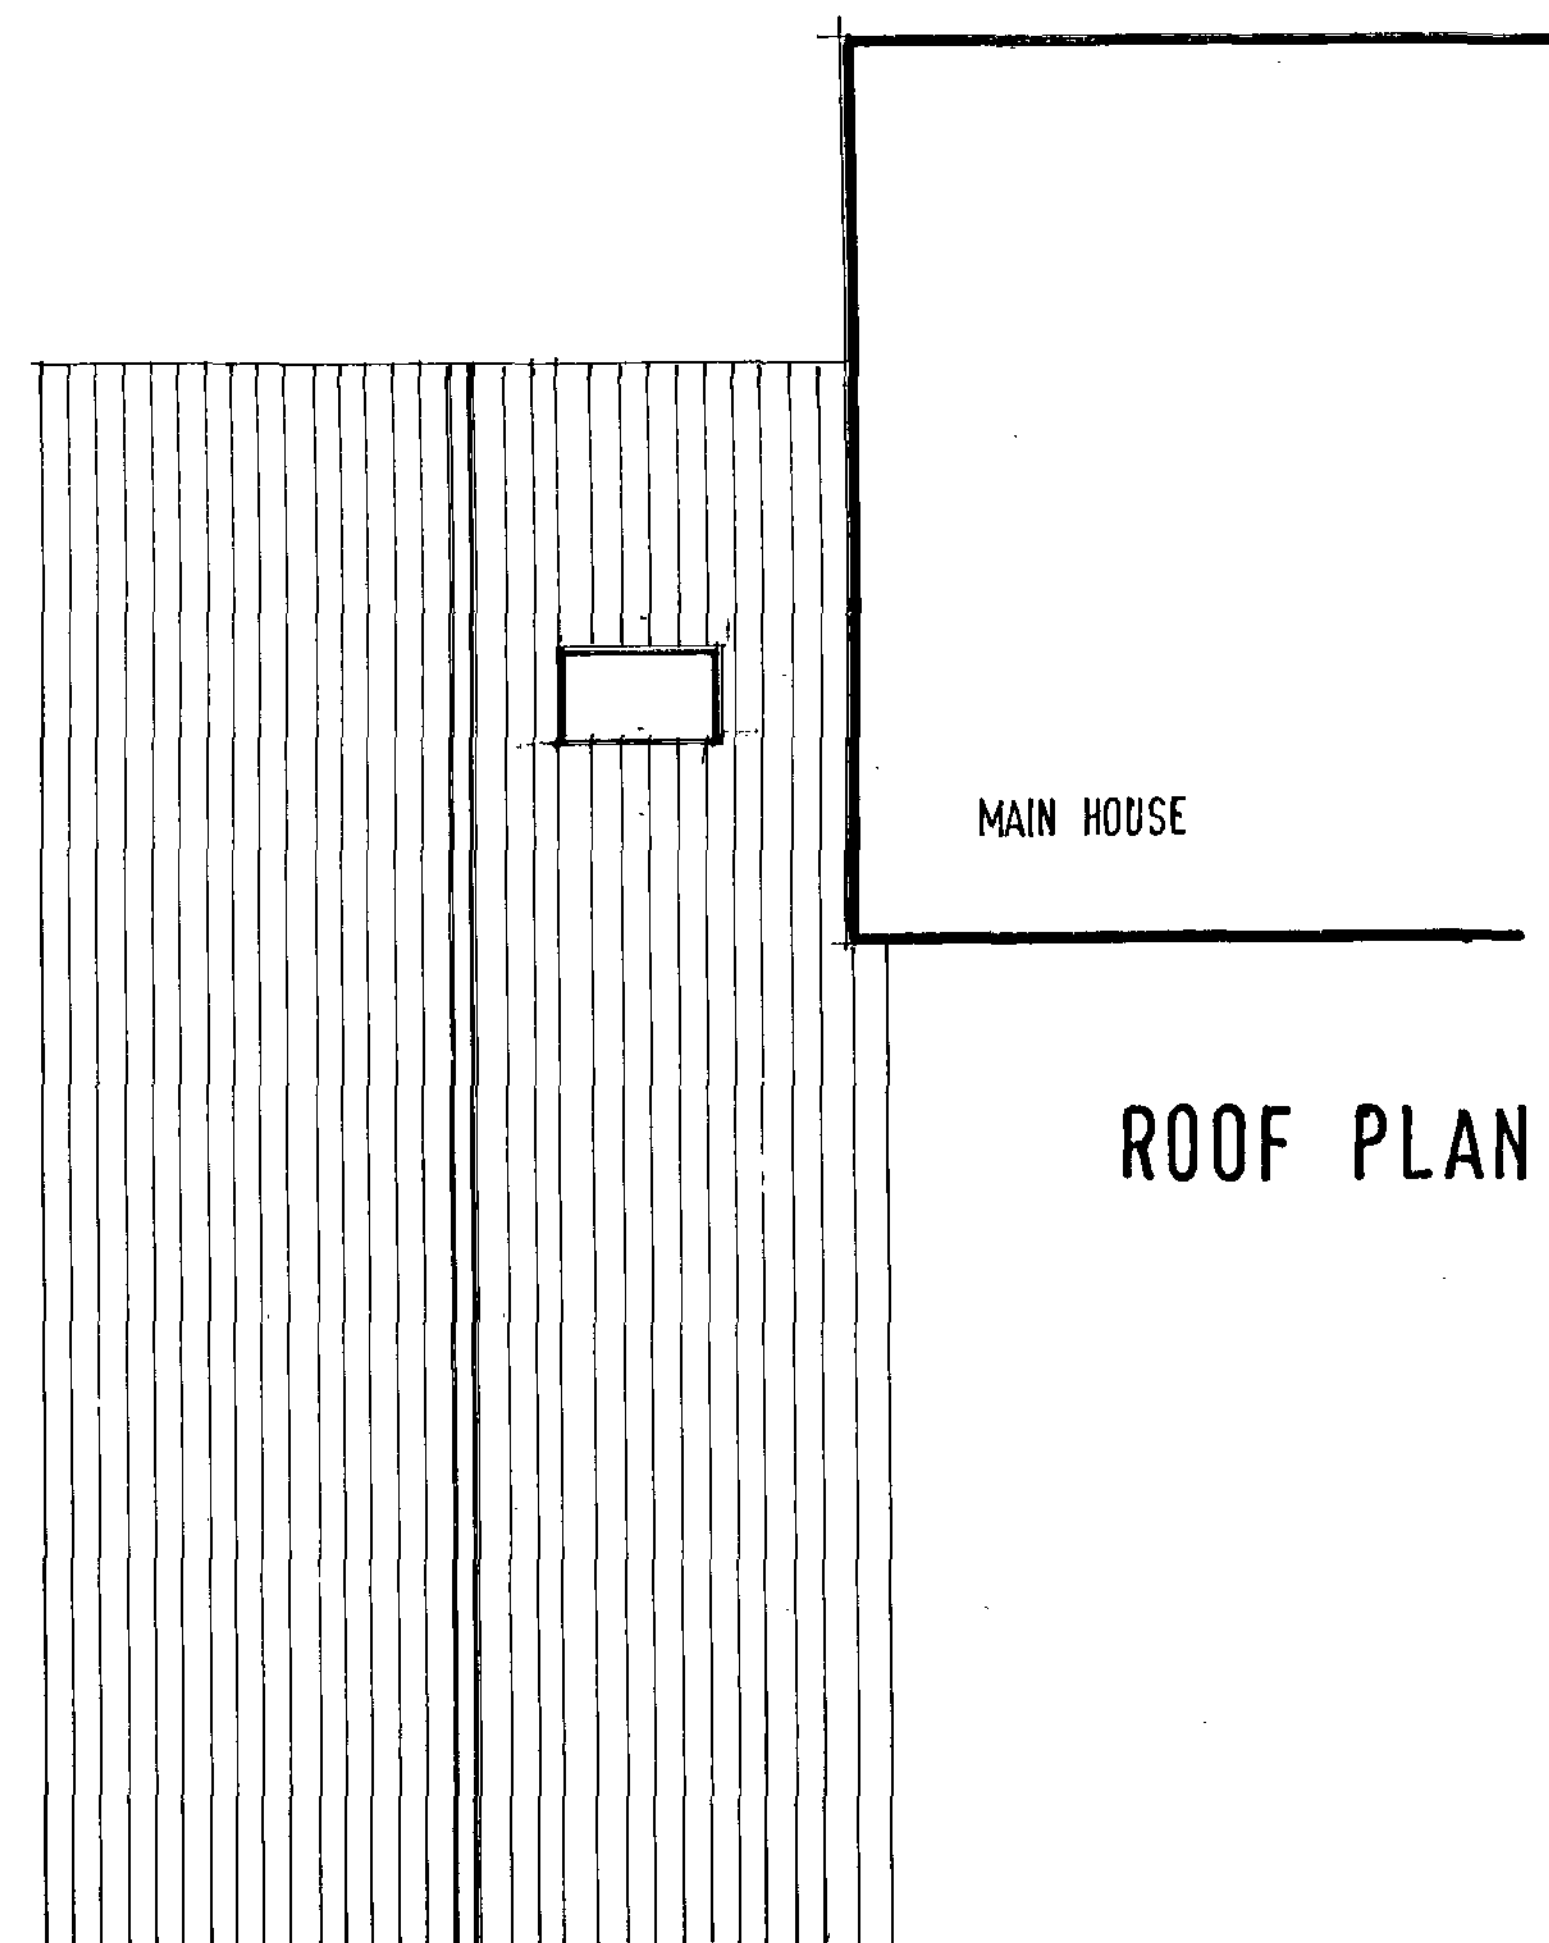

ROOF PLAN

AS EXISTING

TOAD HALL FARM COTTAGE
THURGOLAND HALL LANE
THURGOLAND
NR SHEFFIELD.
S 35 7 BB

SCALE 1:50 1:100

DATE JUNE 09







DRAWN R HARRIS

2009-11:01

Millé design

R. Harris, F.C.S.D.
M. E. Harris, B.A. (hons)
design & construction

Architectural planning,
building & interiors
tel. & fax:
0114 2886029

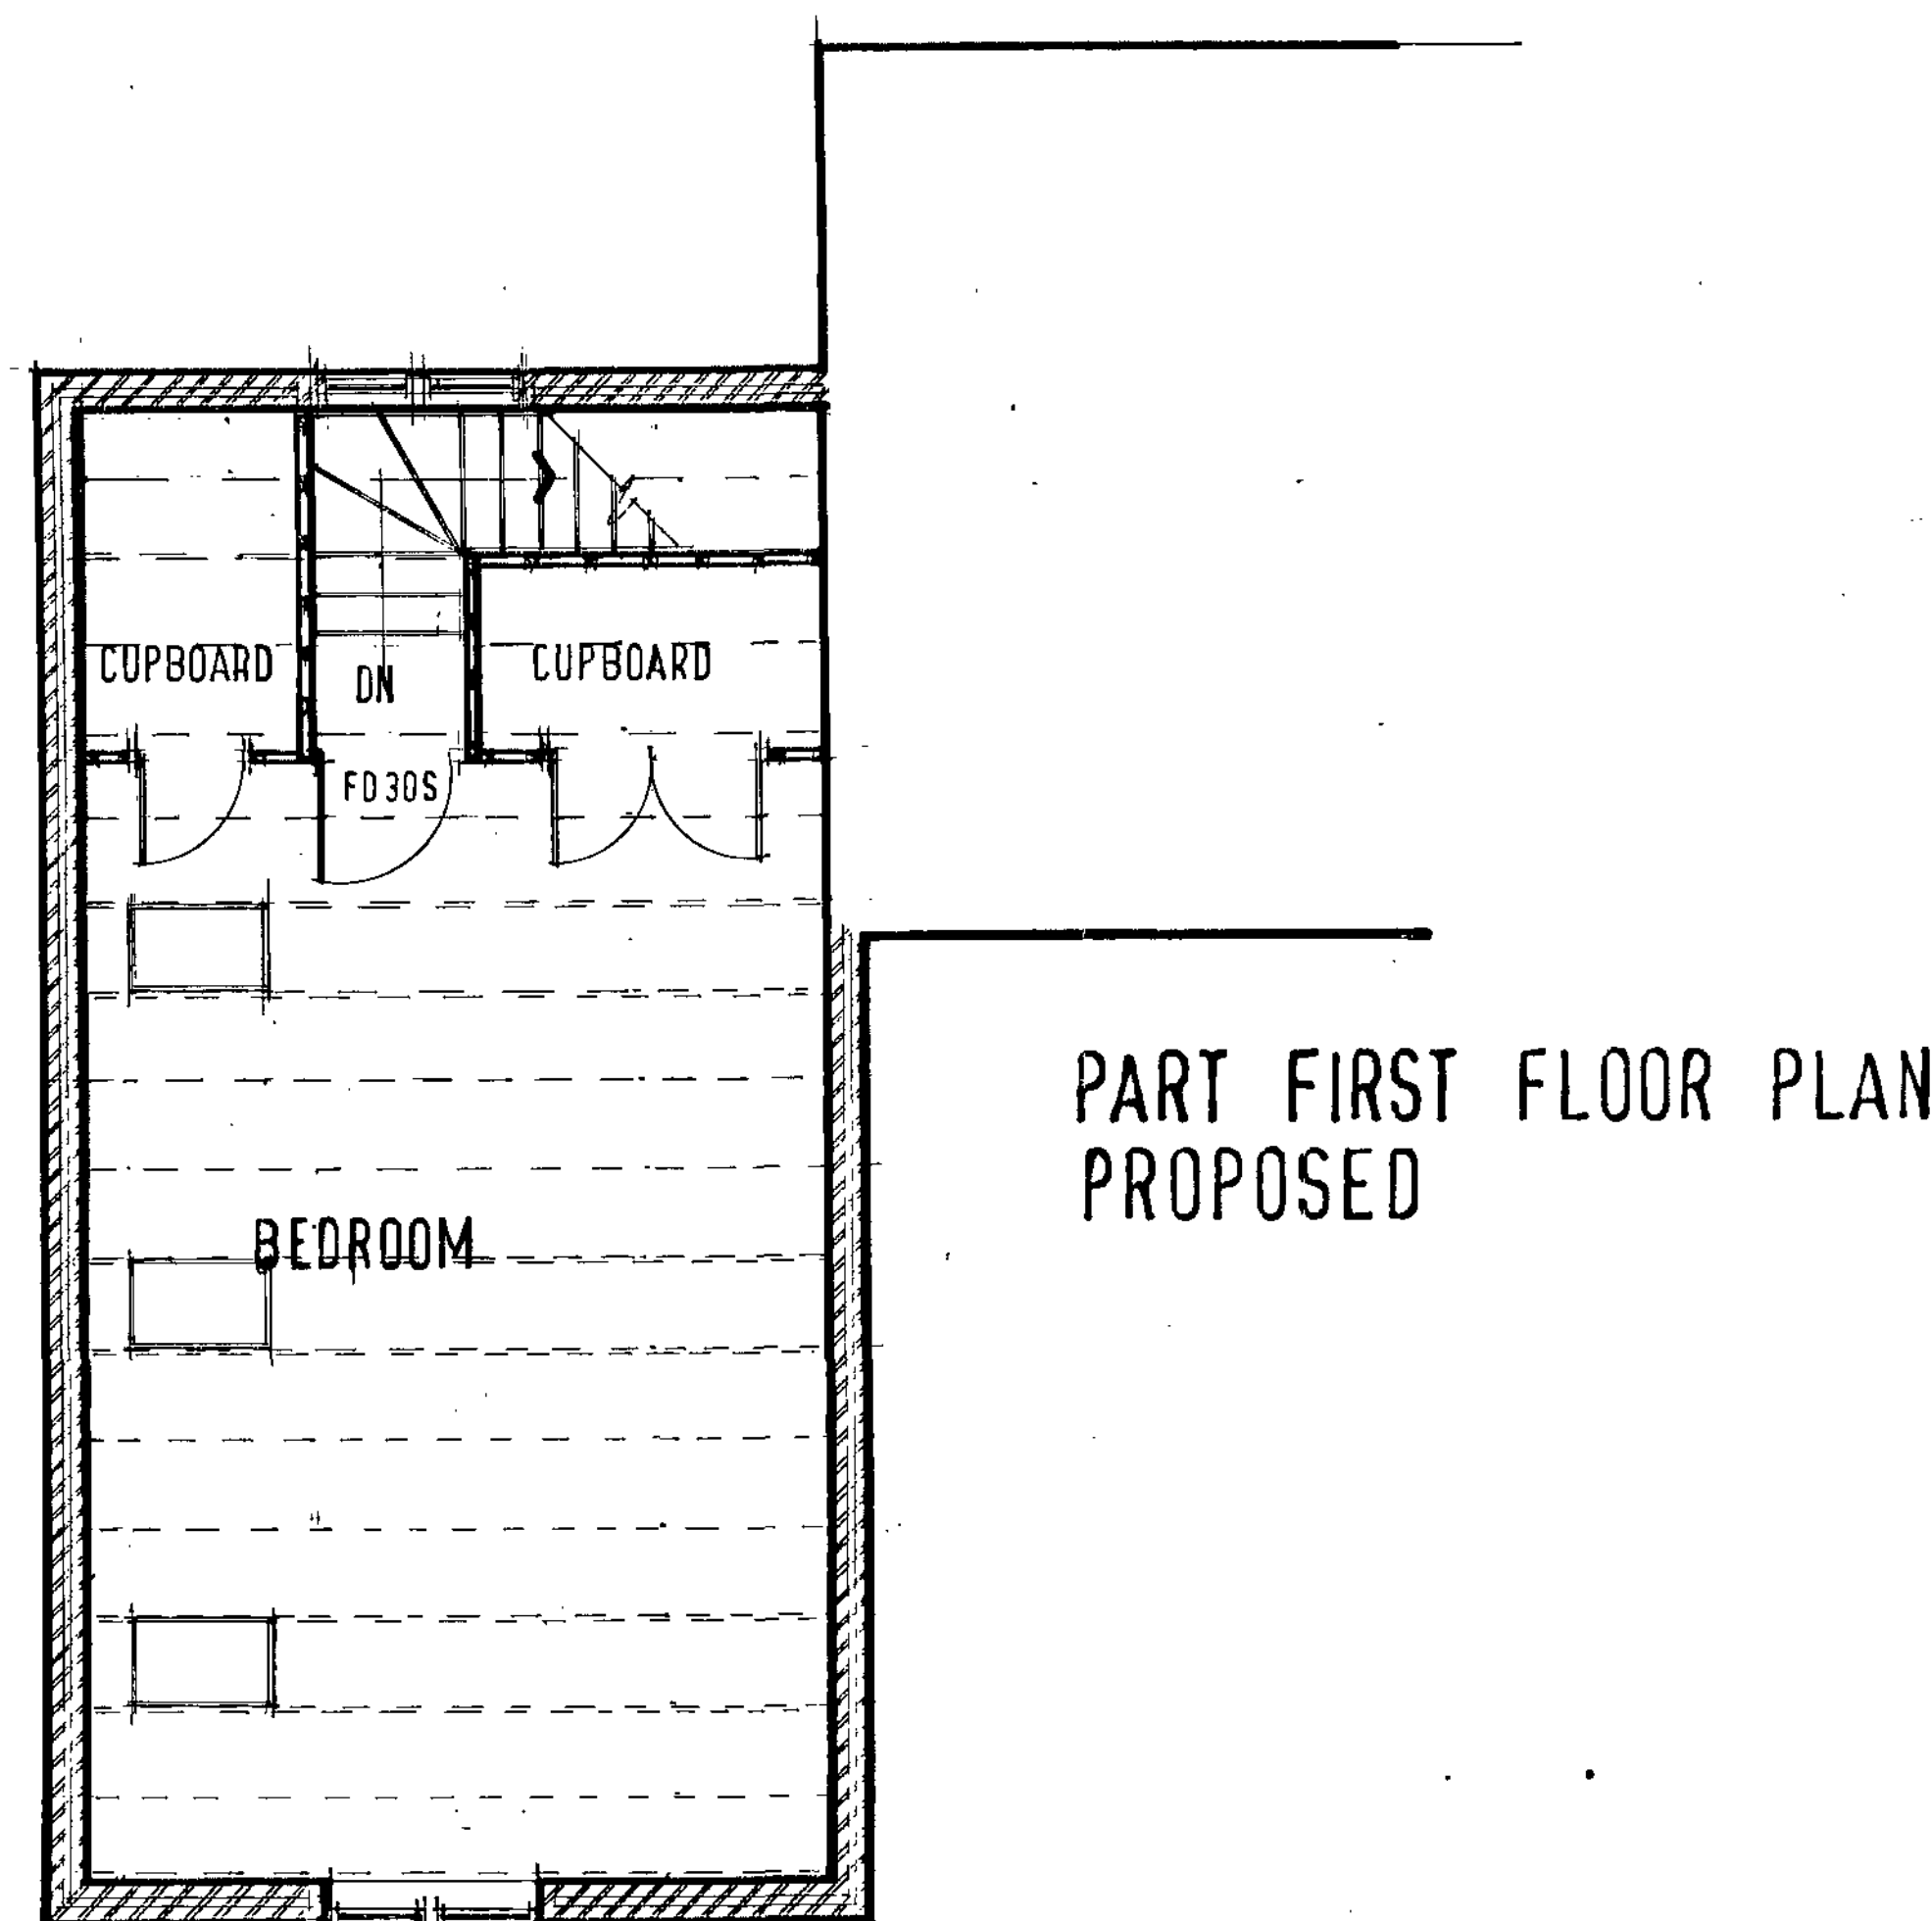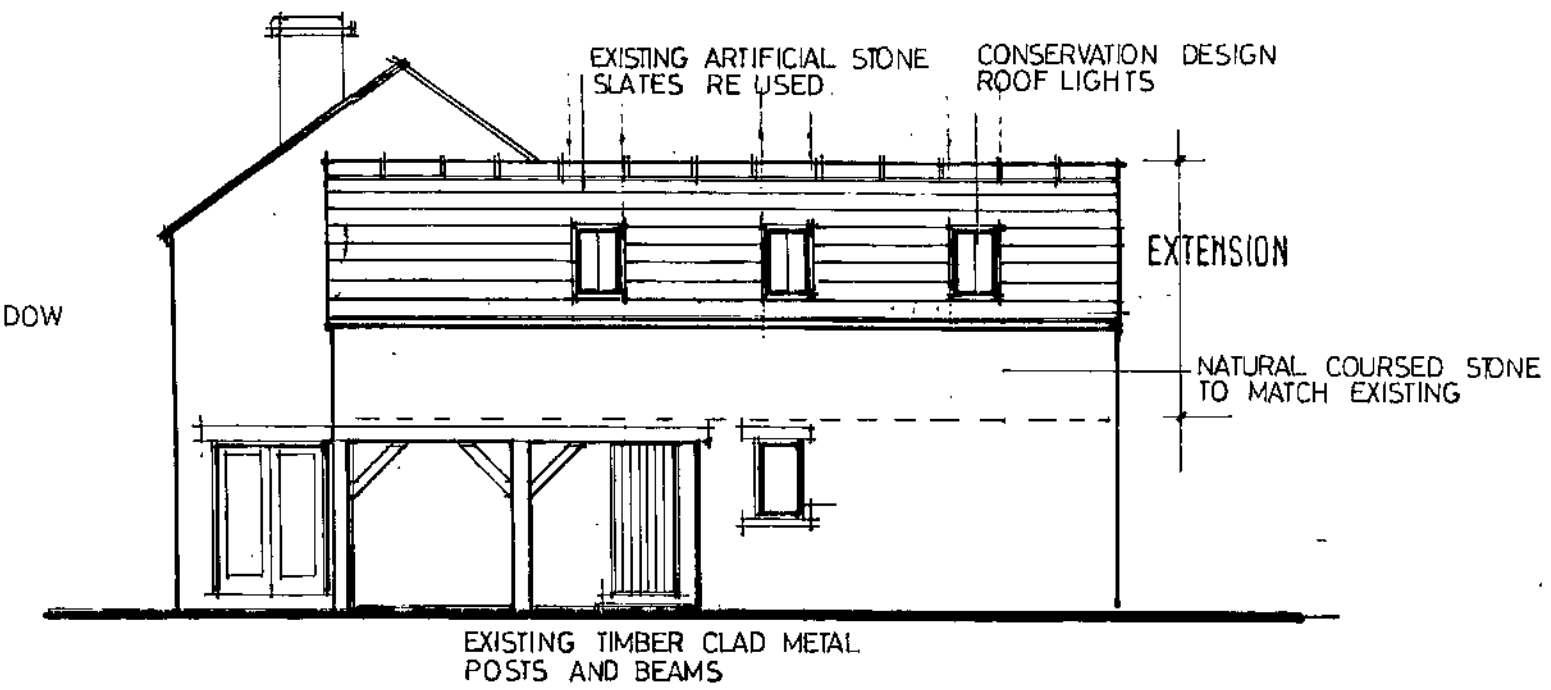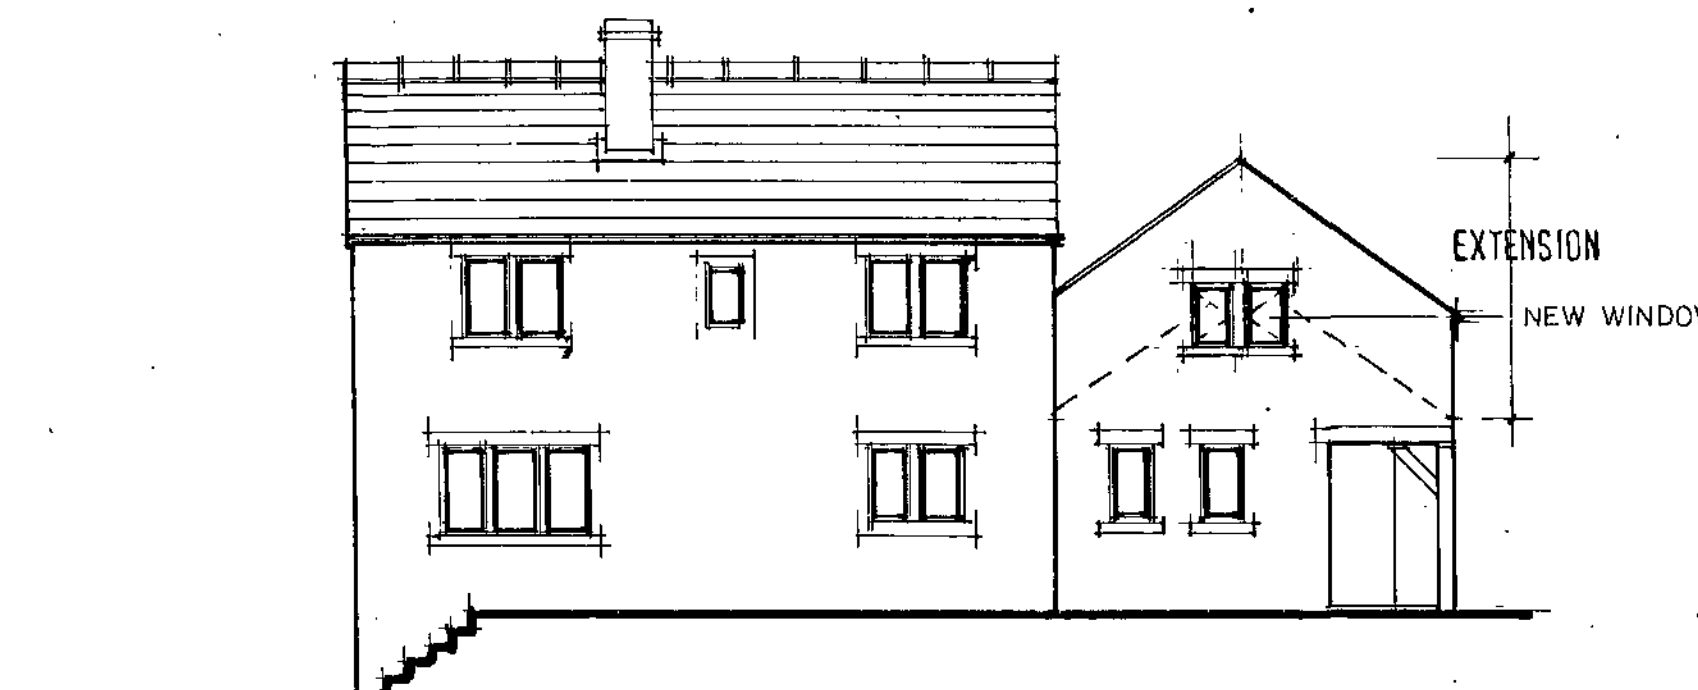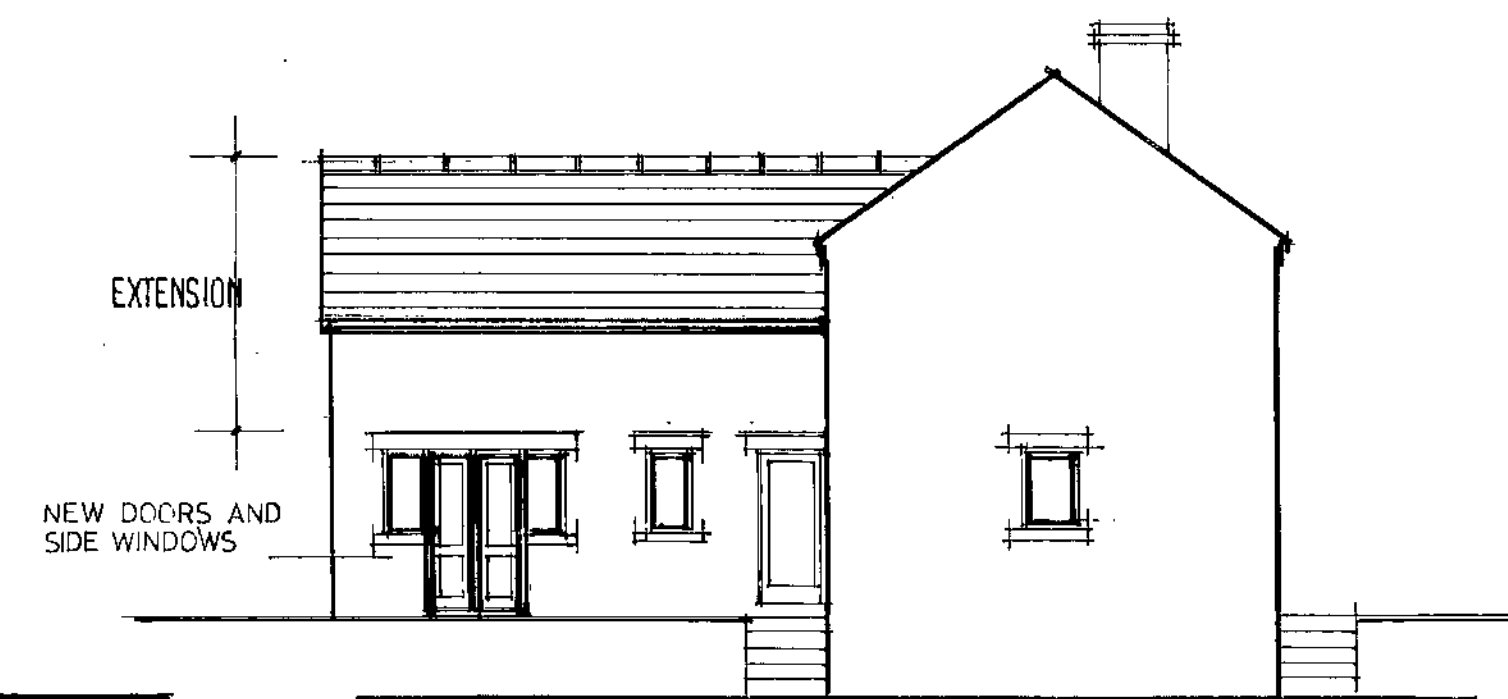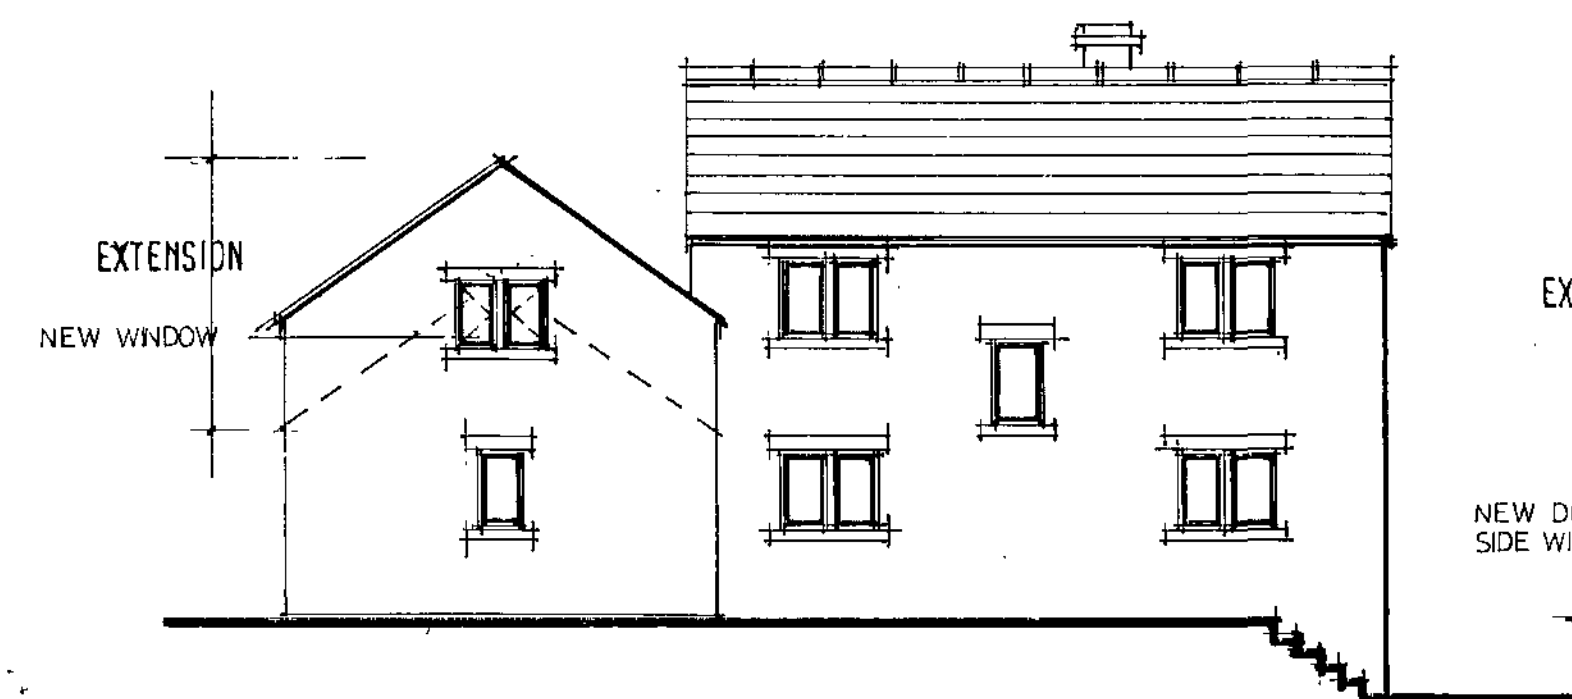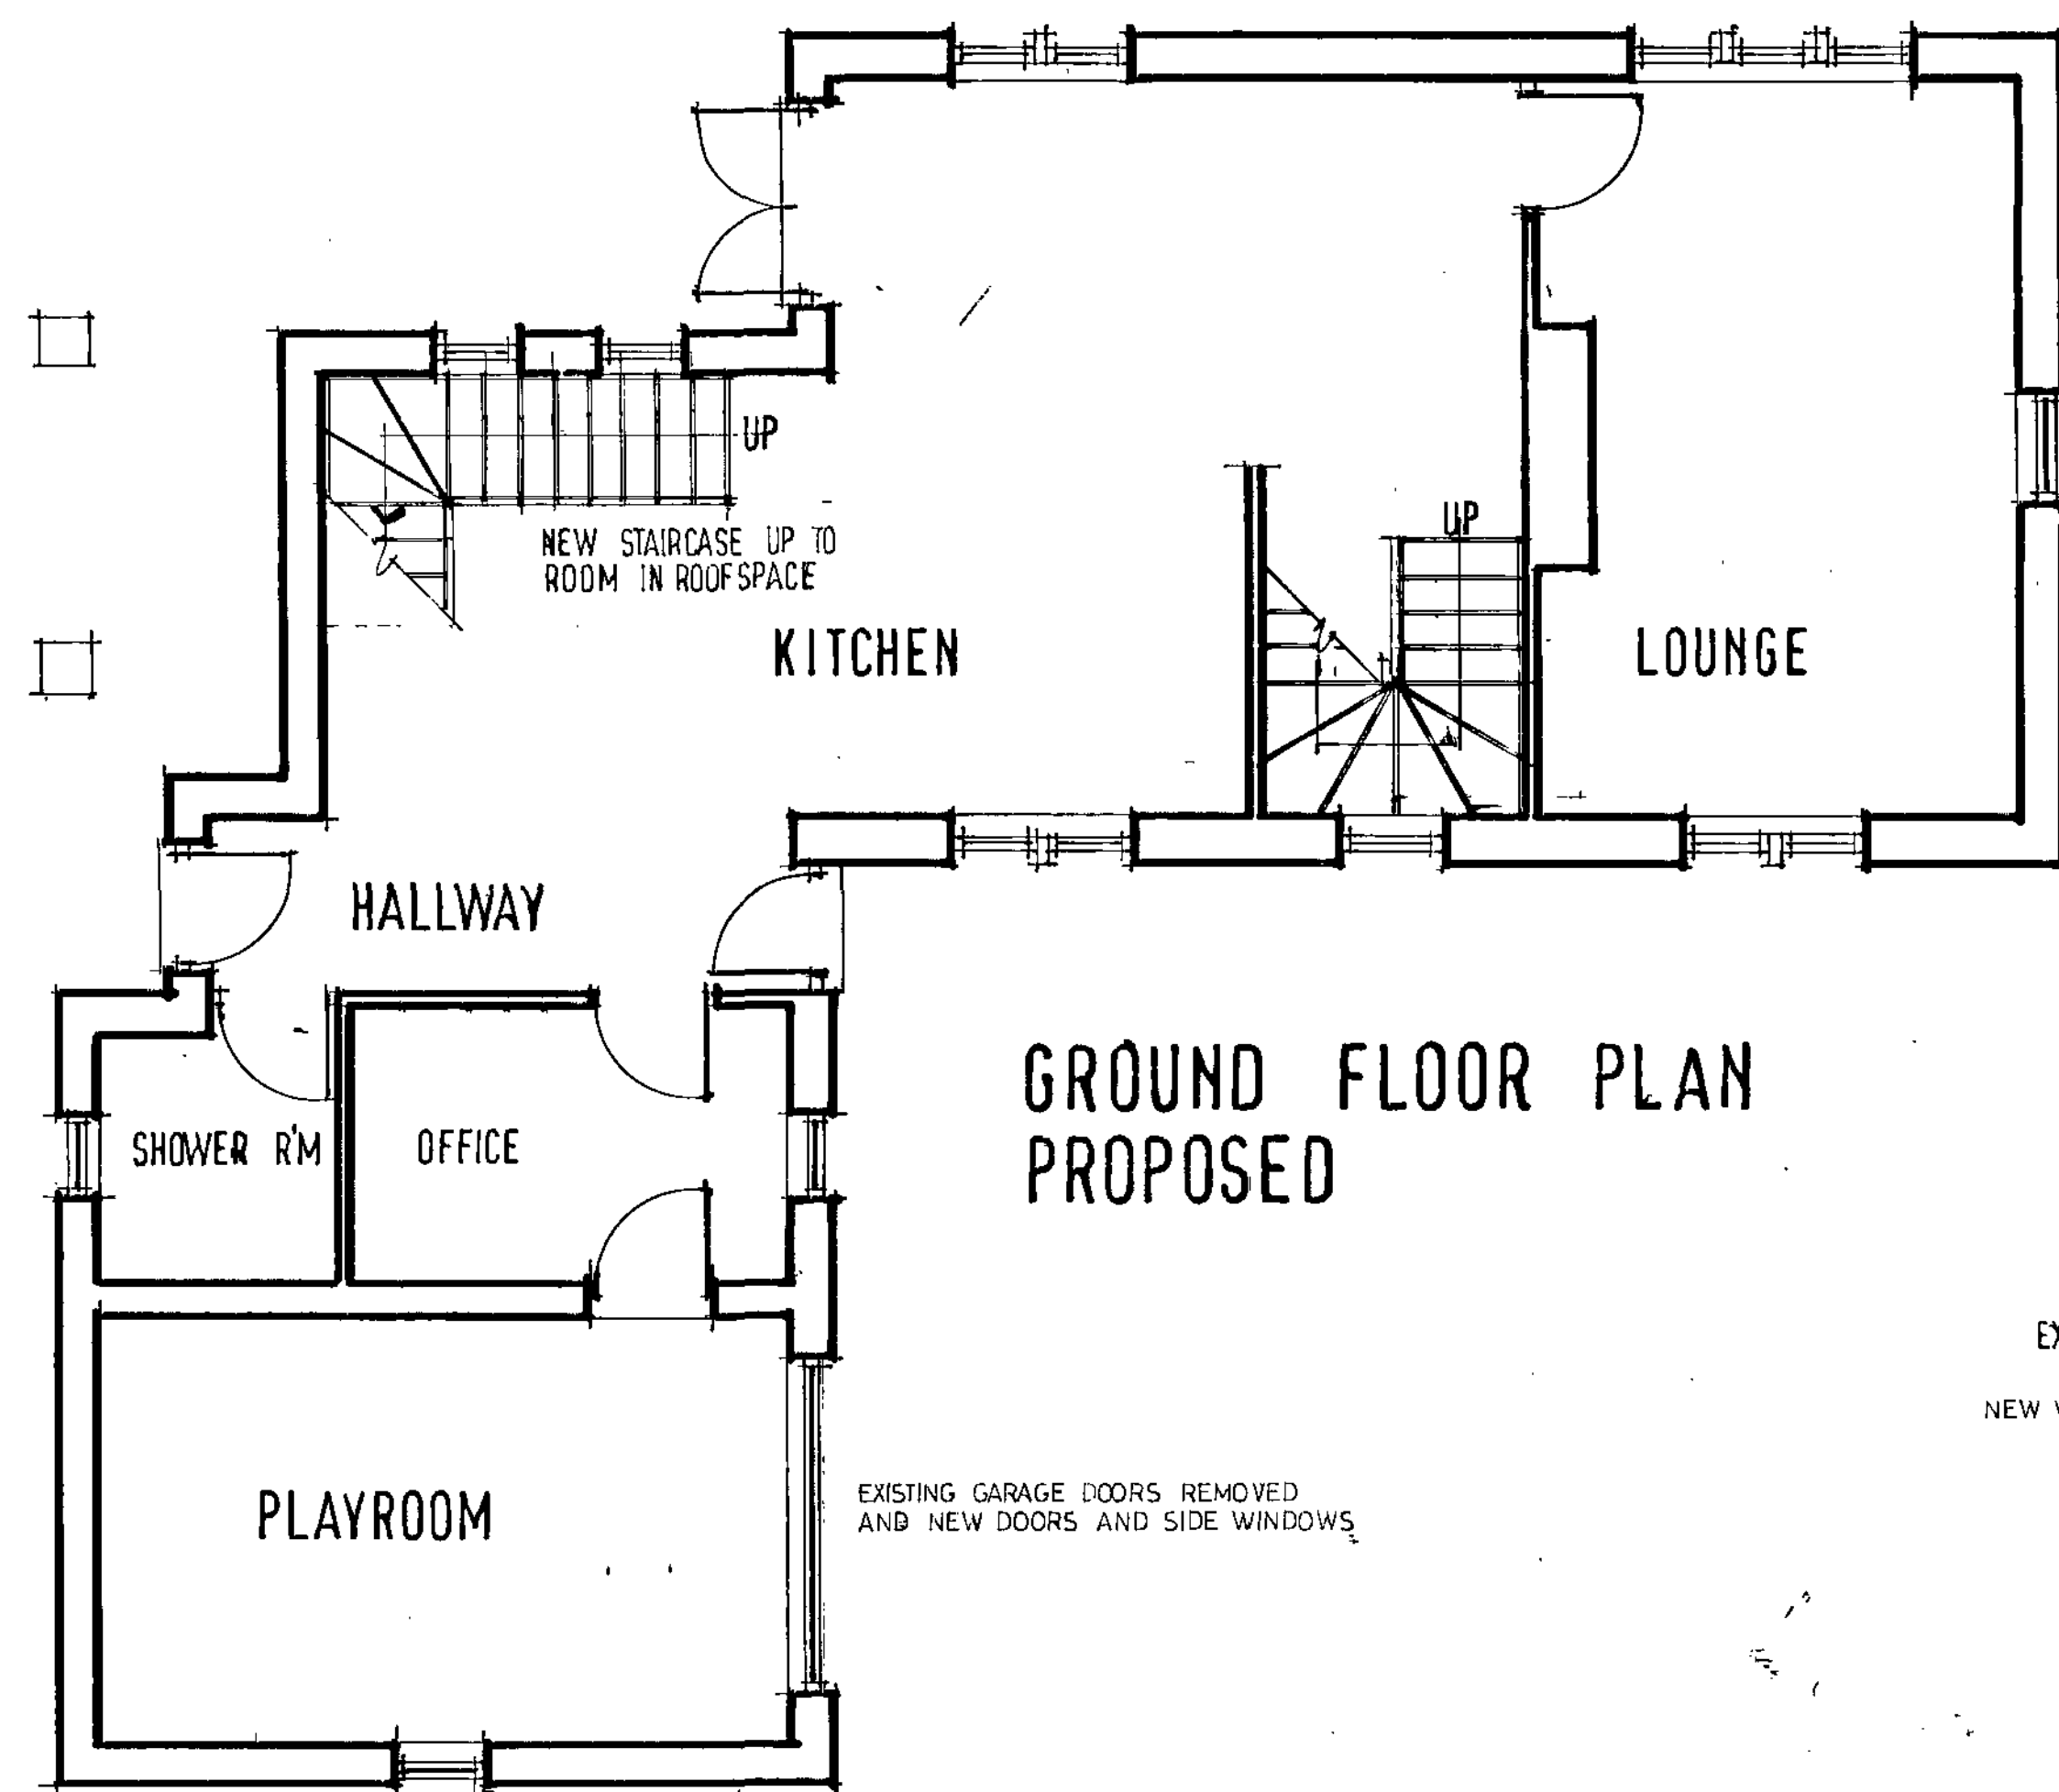

AS PROPOSED

PROPOSED BEDROOM EXTENSION OVER
EXISTING GARAGE AND KITCHEN AT
TOAD HALL FARM COTTAGE
THURGOLAND HALL LANE
THURGOLAND
NR SHEFFIELD
S 35 7 BB

SCALE 1:50 1:100

DATE JUNE 09

DRAWN R HARRIS

2009:11:02

Millé design

Architectural planning,
building & interiors
tel. & fax:
0114 2686929

Barley Metropolitan
Council
11 AUG 2009
Countryside Team (0114)