


Notes:
PLANNING DRAWINGS, NOT TO BE USED FOR BUILDING REGULATIONS OR CONSTRUCTION PURPOSES

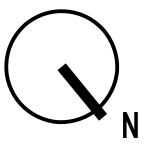


Revision:--
Revision List:


Project Name: The Laithe, Haigh Lane
Drawing Title: Site Plans
Drawing Number: 1049/TP/002
Scale: 1:200@A3



Date: Feb 12

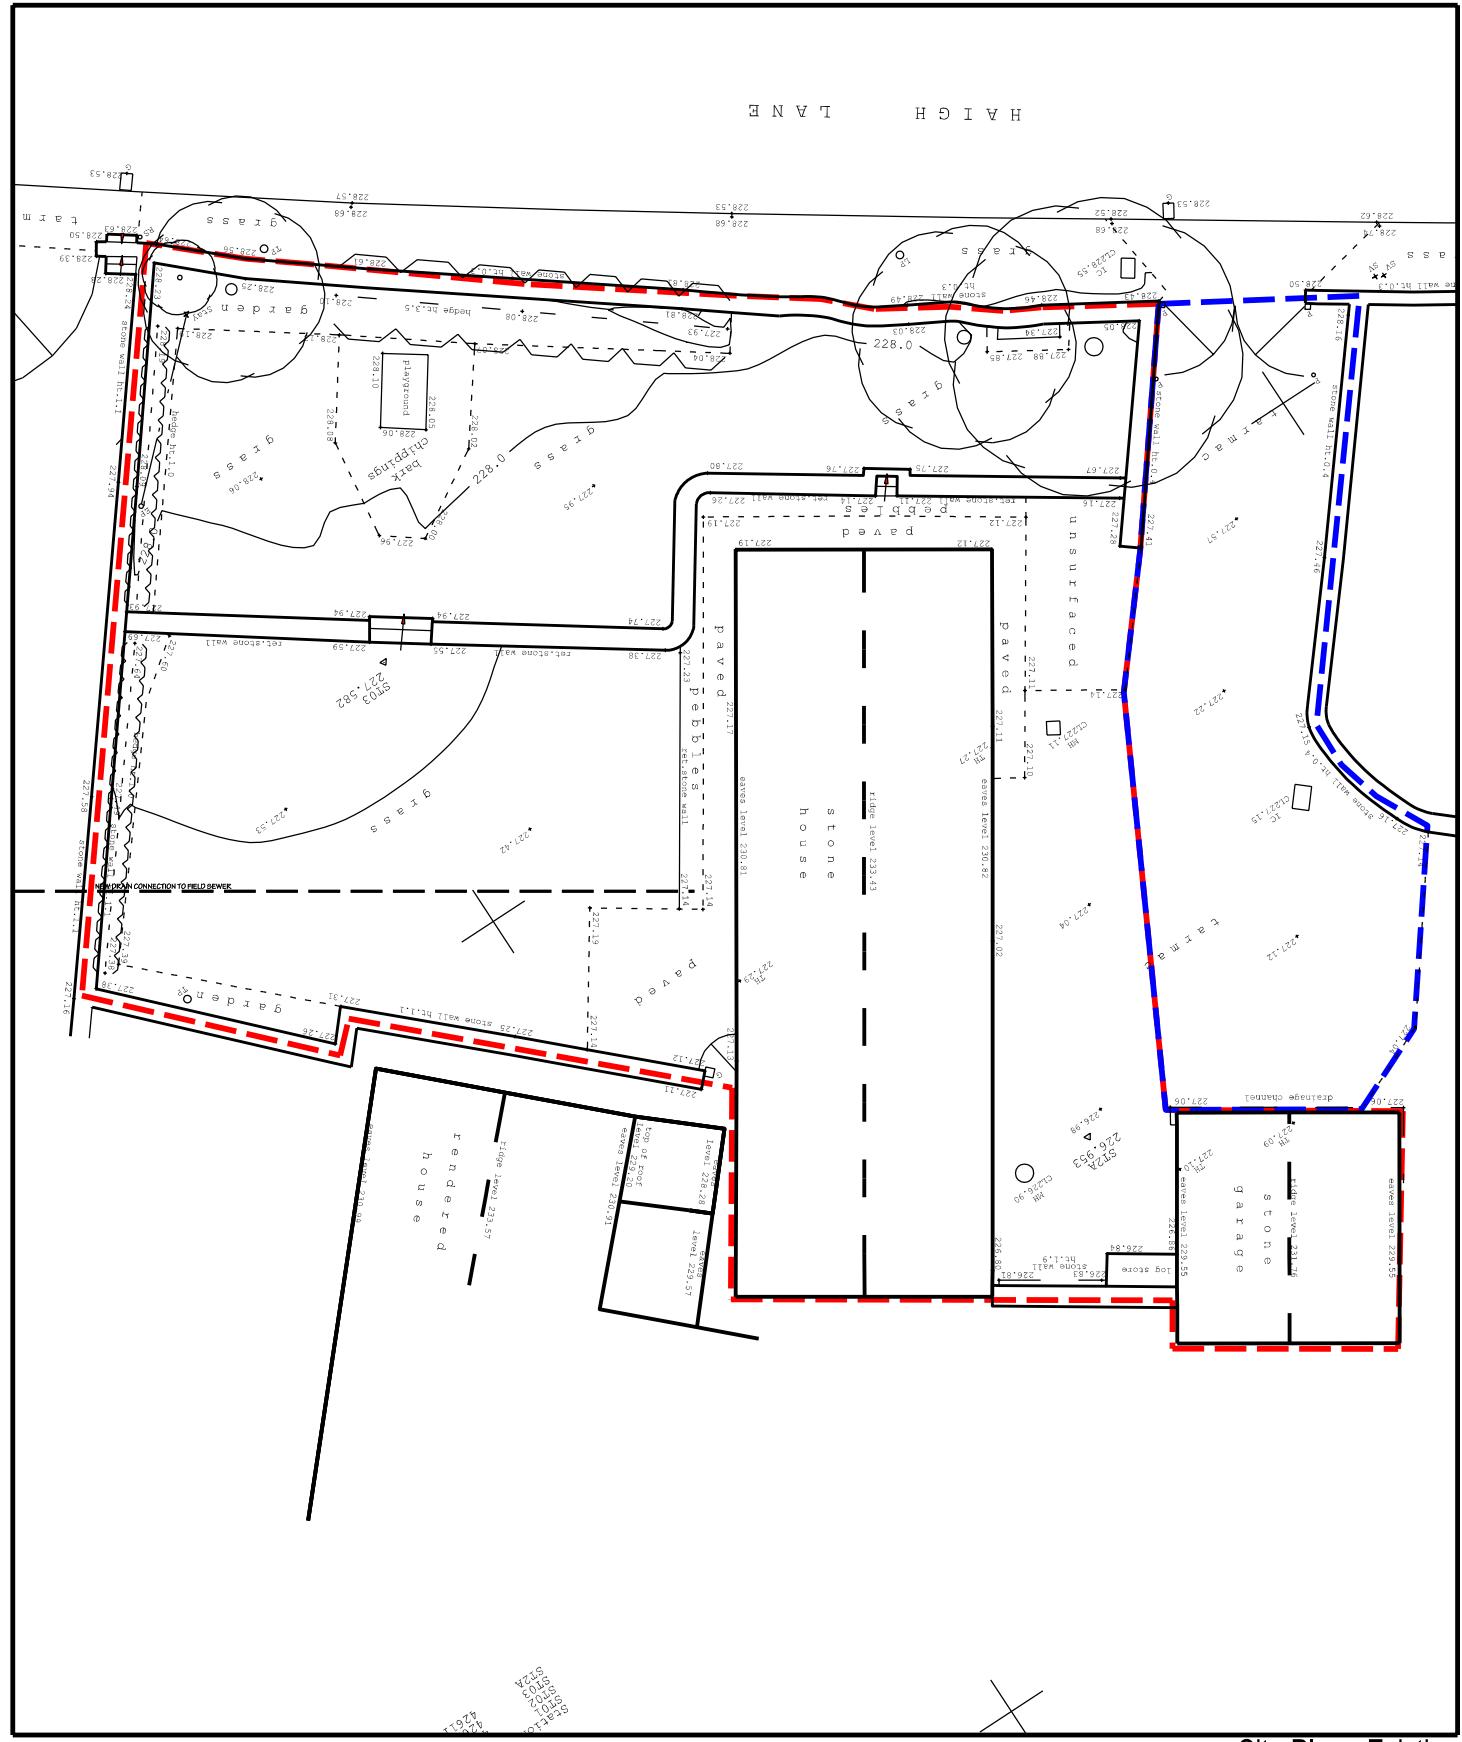

Site Plan - Existing

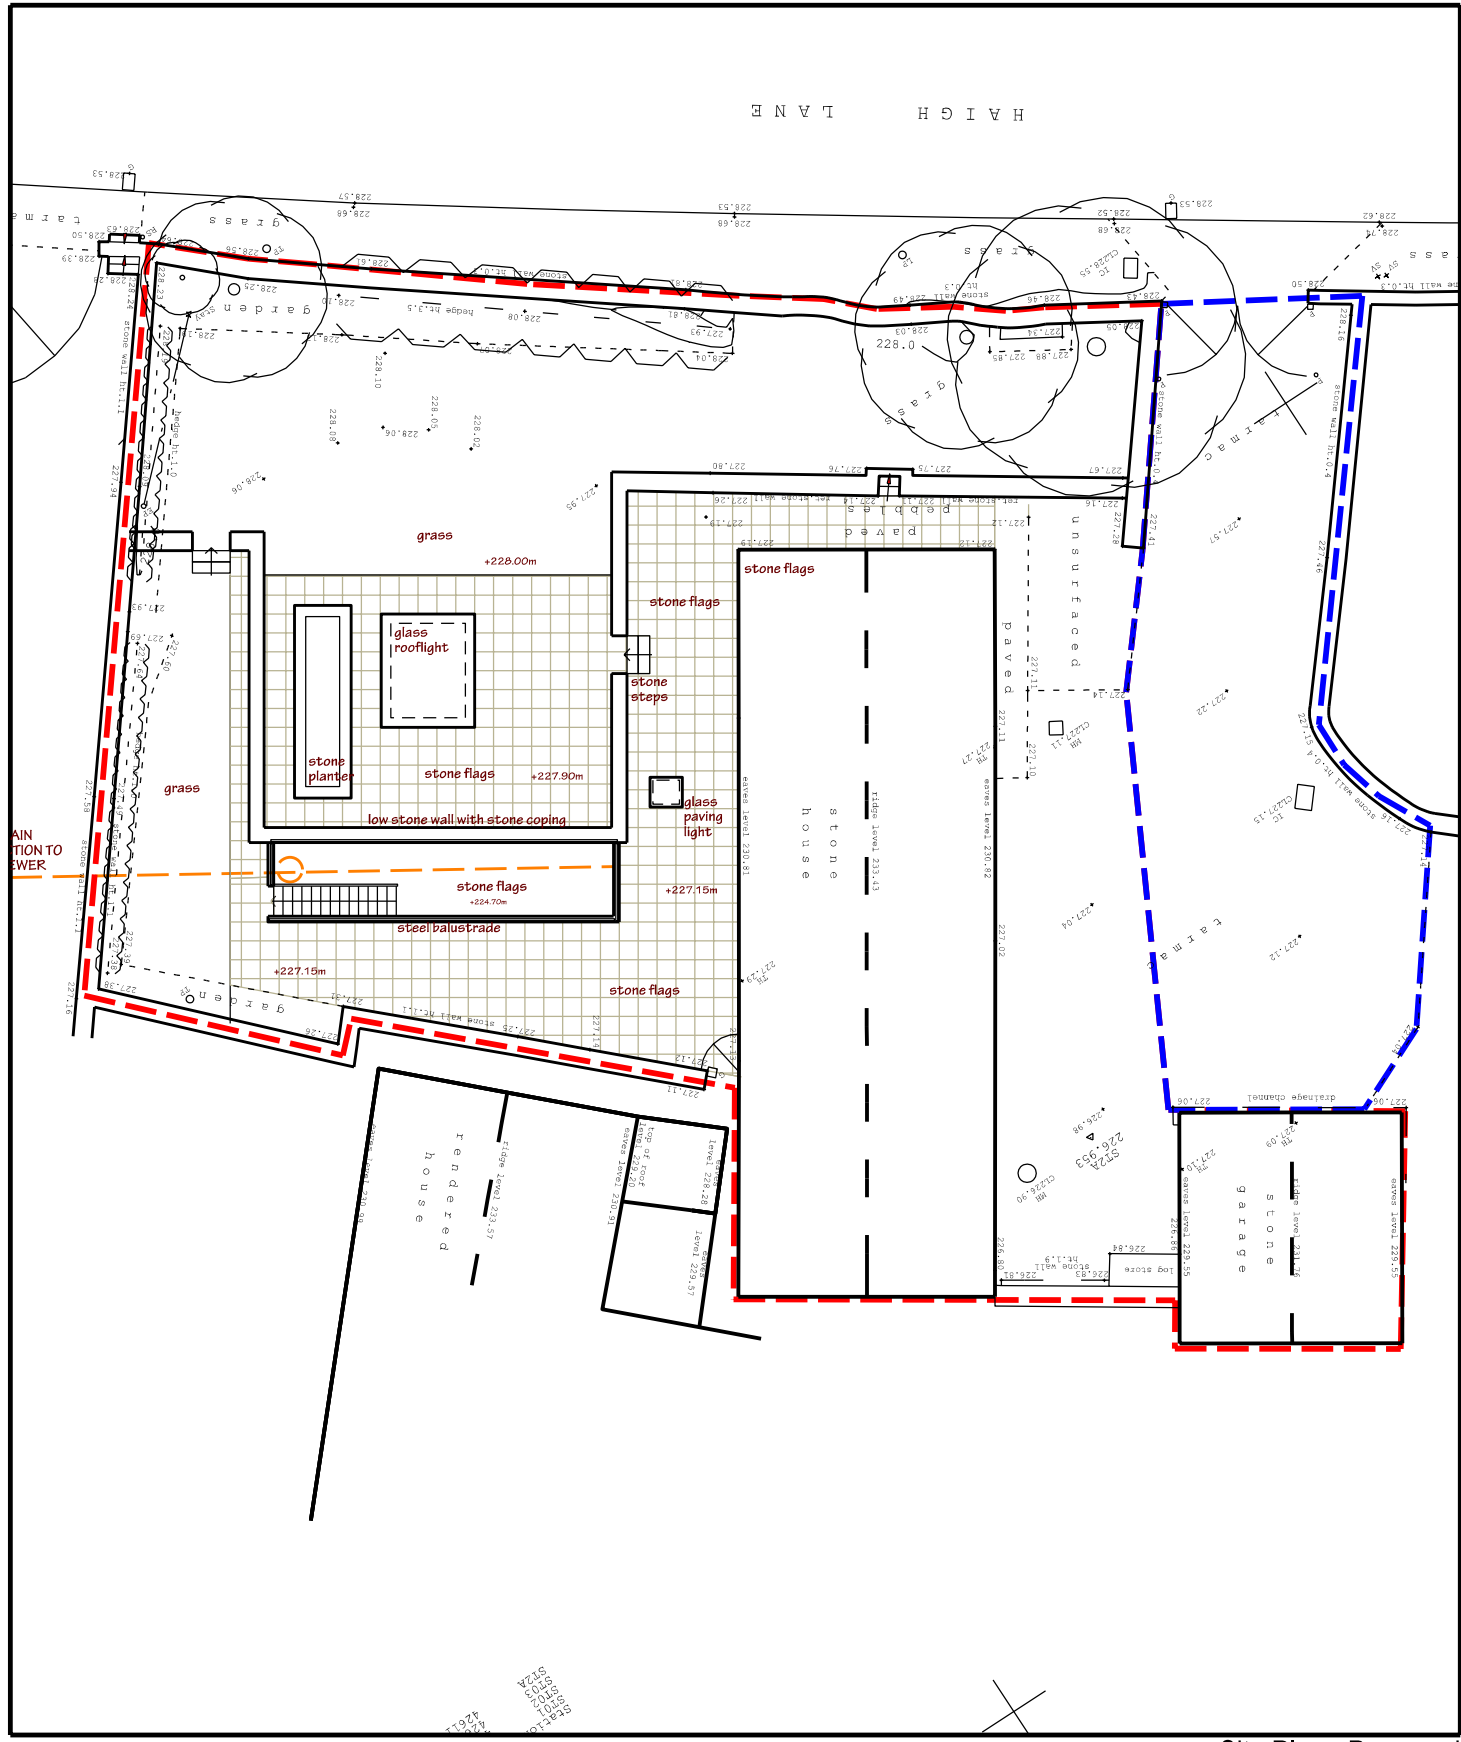

Site Plan - Proposed