


SCALE BAR

 


SECONDARY KALZIP ROOF STRUCTURE SITUATED ABOVE
UPPER GROUND FLOOR LEVEL EXTENSION

RED DOTTED LINE HIGHLIGHTS EXTENT OF BUILDING AT UPPER
GROUND FLOOR LEVEL THAT LIES BENEATH SECONDARY
ROOFING STRUCTURE

SECONDARY ROOF STRUCTURE TO PROVIDE COVERED
CANOPY AREA AT UPPER GROUND FLOOR LEVEL
(SAVILLE LANE LEVEL)

THIS DRAWING IS COPYRIGHT AND REMAINS THE PROPERTY OF
HUMPHREYS TEAL PARTNERSHIP. IT MUST NOT BE REPRODUCED
OR DISCLOSED OR TRANSMITTED TO THIRD PARTIES IN ANY
FORM IN WHOLE OR IN PART WITHOUT PRIOR WRITTEN
PERMISSION

DO NOT SCALE
ALL DIMENSIONS SHOULD BE CHECKED ON SITE BEFORE
WORK COMMENCES

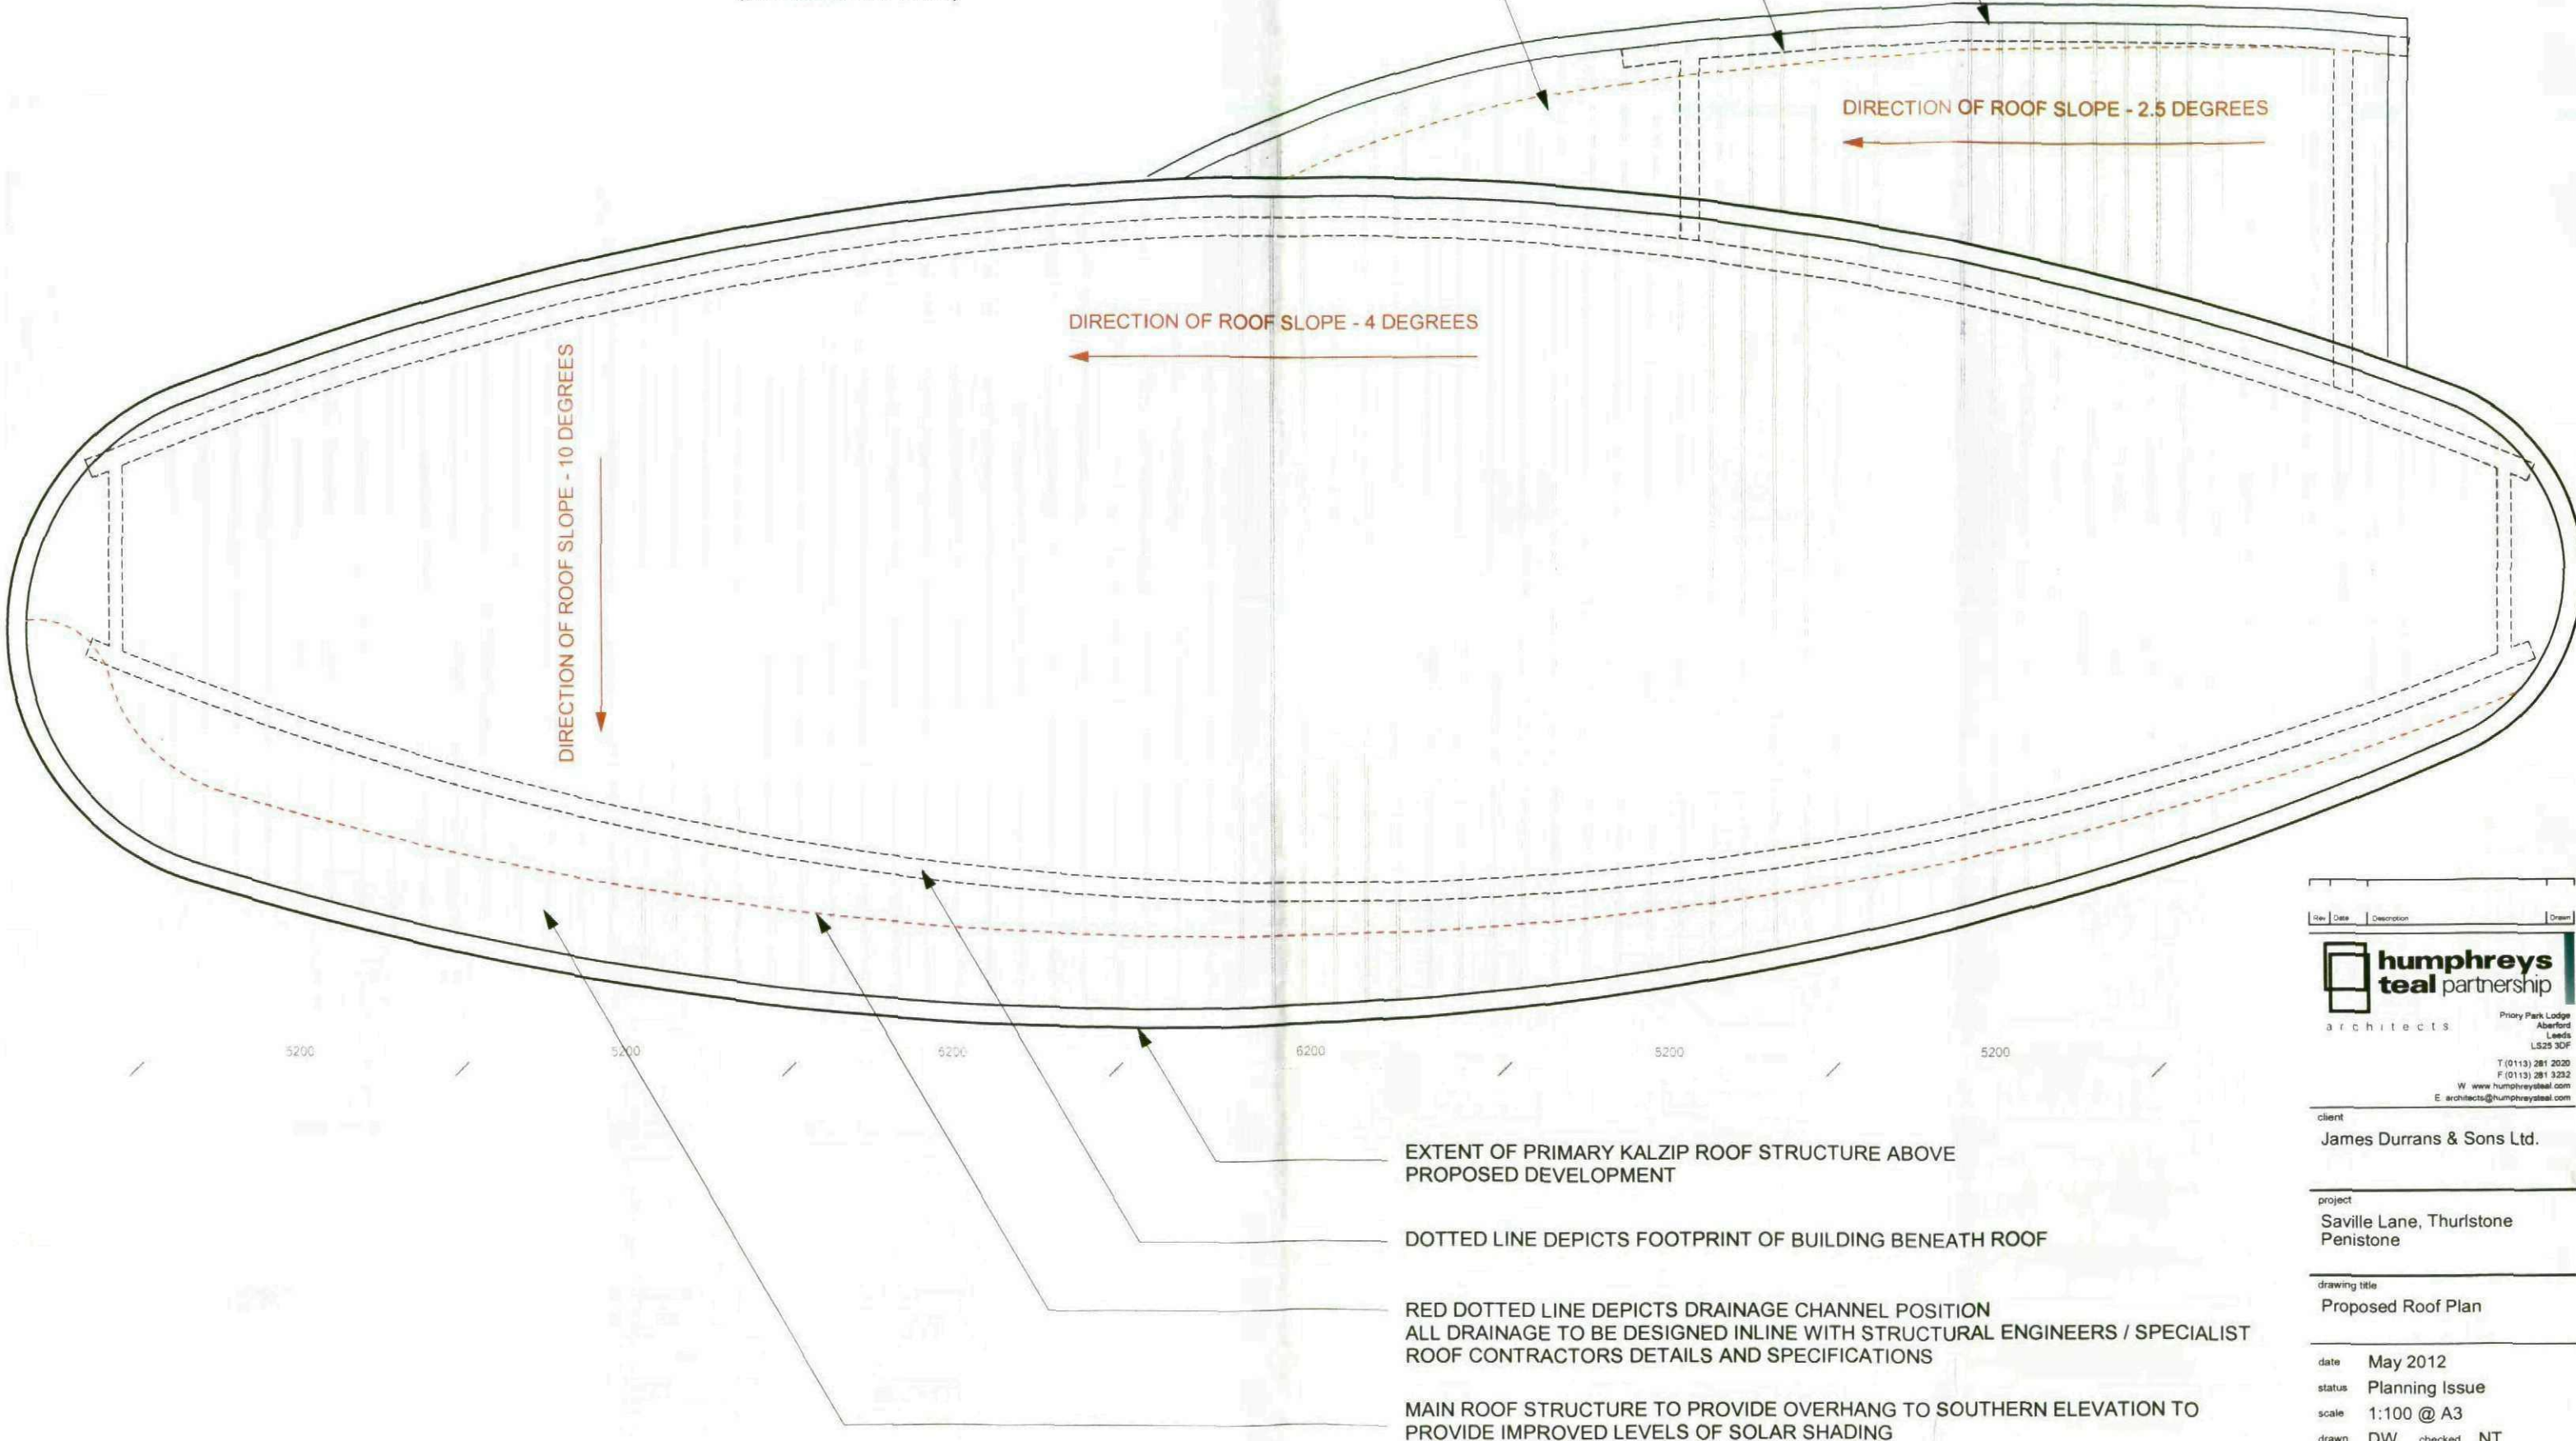

Rev	Date	Description	Drawn
1	28/05/2012	Proposed Roof Plan	DW

humphreys teal partnership
architects

Priority Park Lodge
Aberford
Leeds
LS25 3DF

T: (0113) 281 3232
F: (0113) 281 3232
W: www.humphreysteal.com
E: architects@humphreysteal.com

client
James Durrans & Sons Ltd.

project
Saville Lane, Thurstone
Penistone

drawing title
Proposed Roof Plan

date May 2012
status Planning Issue
scale 1:100 @ A3
drawn DW checked NT
job no. 1078 dwg no. 09 rev