



NOTES:
All dimensions must be checked on site and not scaled from this drawing.

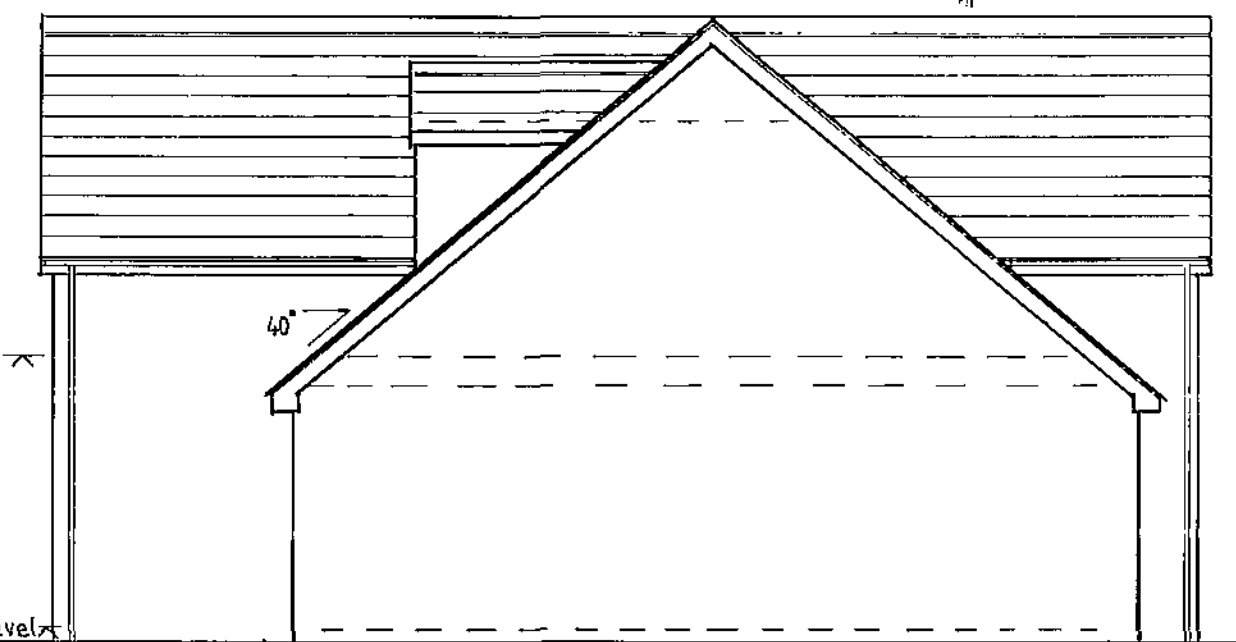


PROPOSED FRONT ELEVATION




PROPOSED SIDE ELEVATION

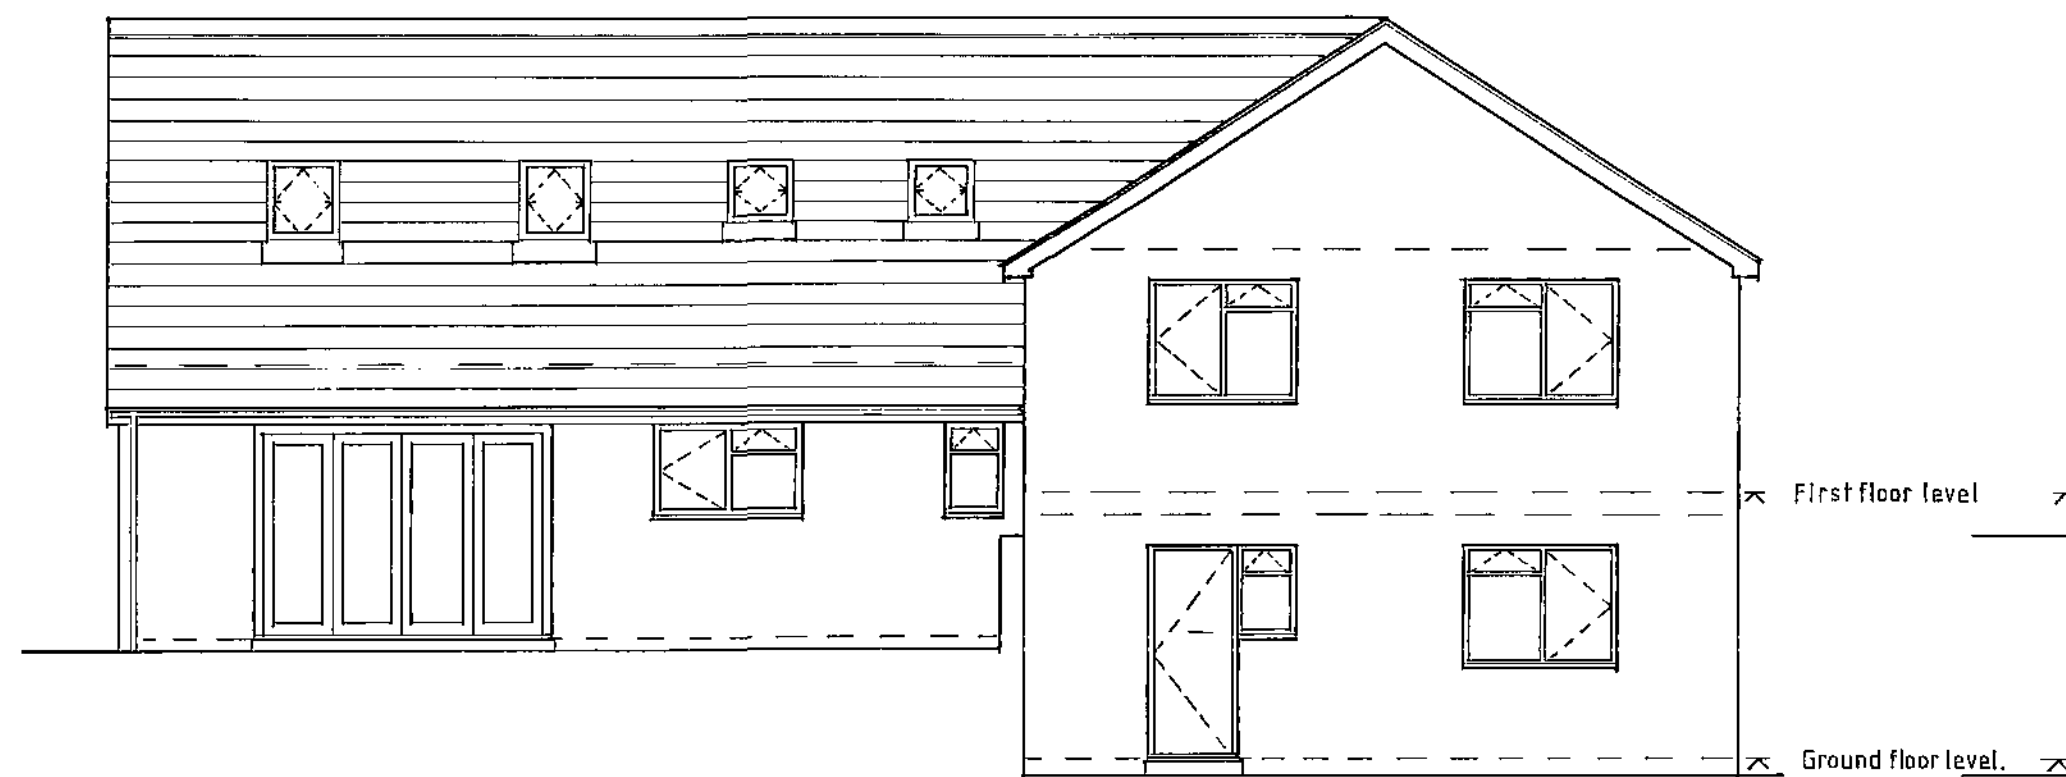

PROPOSED REAR ELEVATION

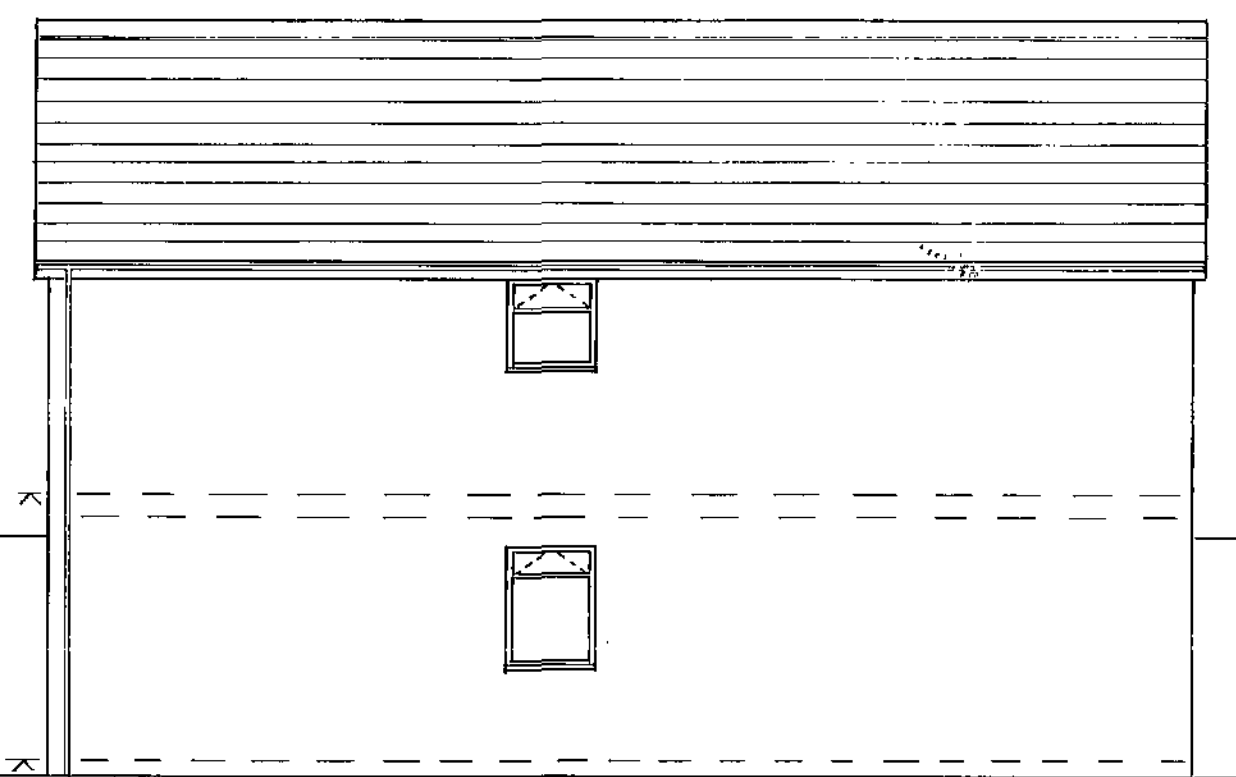

PROPOSED SIDE ELEVATION

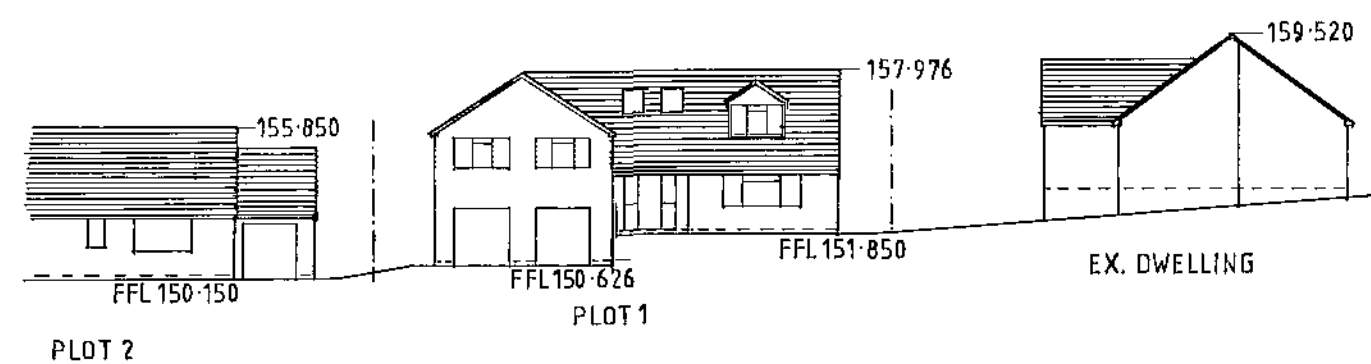

FRONT ELEVATION SHOWING RELATIVE RIDGE HEIGHTS

SCALE 1:200

A	Date	Revisions
01/07/10		Street scene added.

© copyright

Client
MR.B.SANDERSON

Job Title
PROPOSED DWELLING
PLOT 1 ADJACENT 49,LUND
AVE, BURTON GRANGE,
BARNSELY


Drawing Title
ELEVATIONS

Scale
1:50


Date 14.06.10 Drawn by P. GLOVER

Drg No.
PG 104


Rev.
A

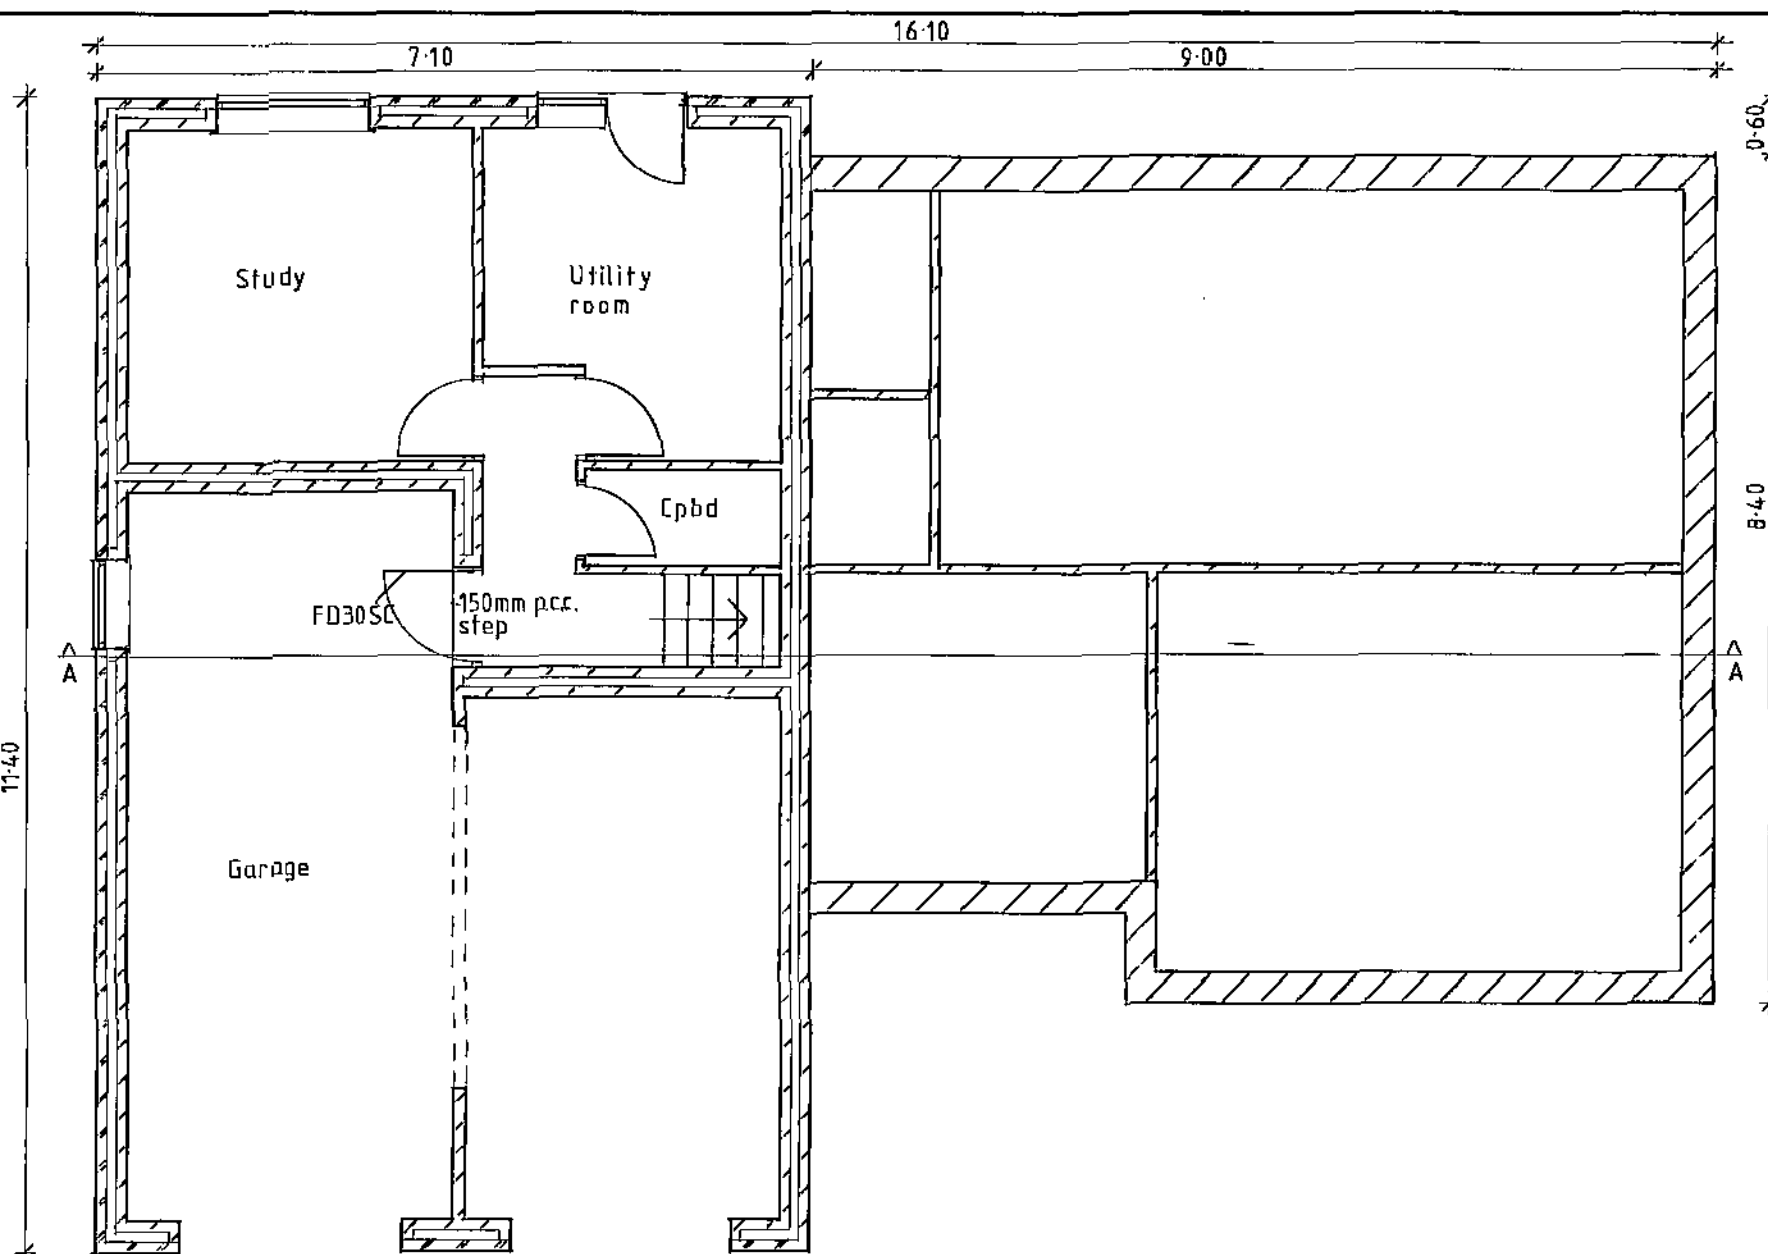


PROPOSED LOWER GROUND FLOOR

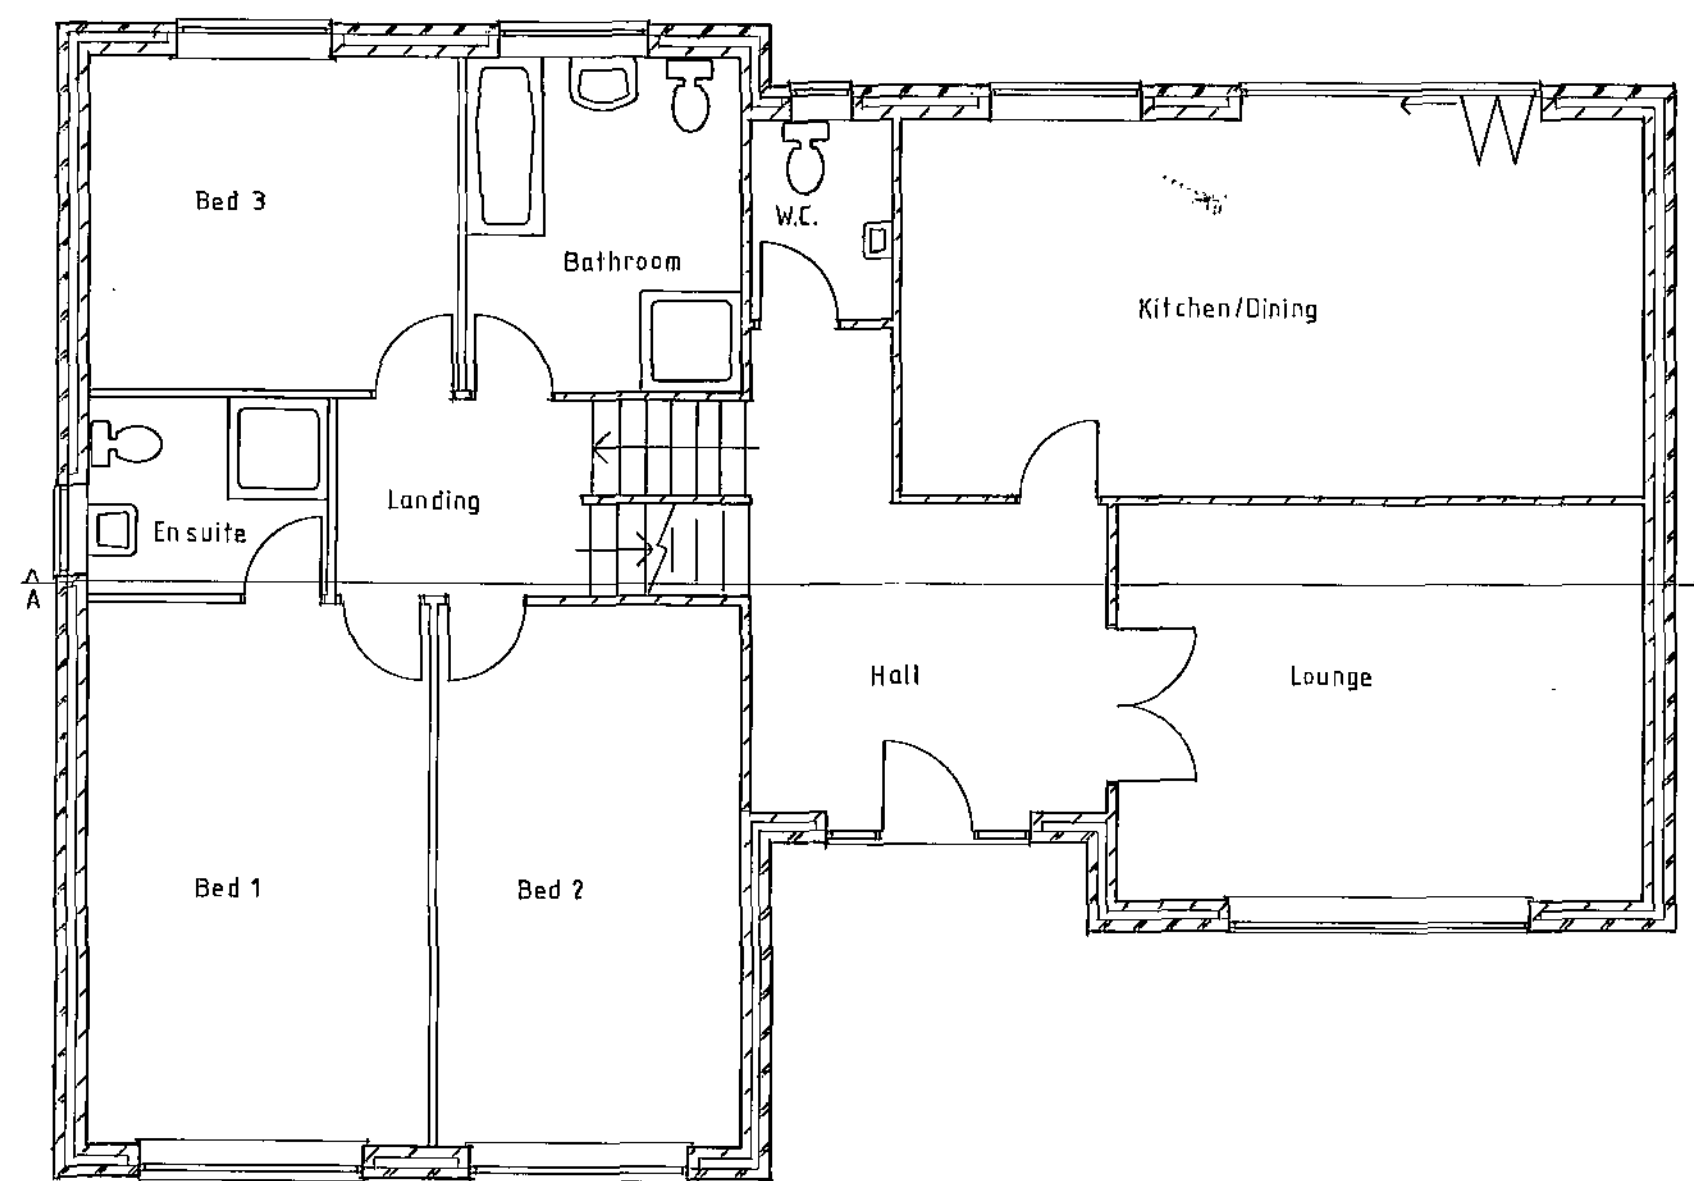

PROPOSED GROUND FLOOR

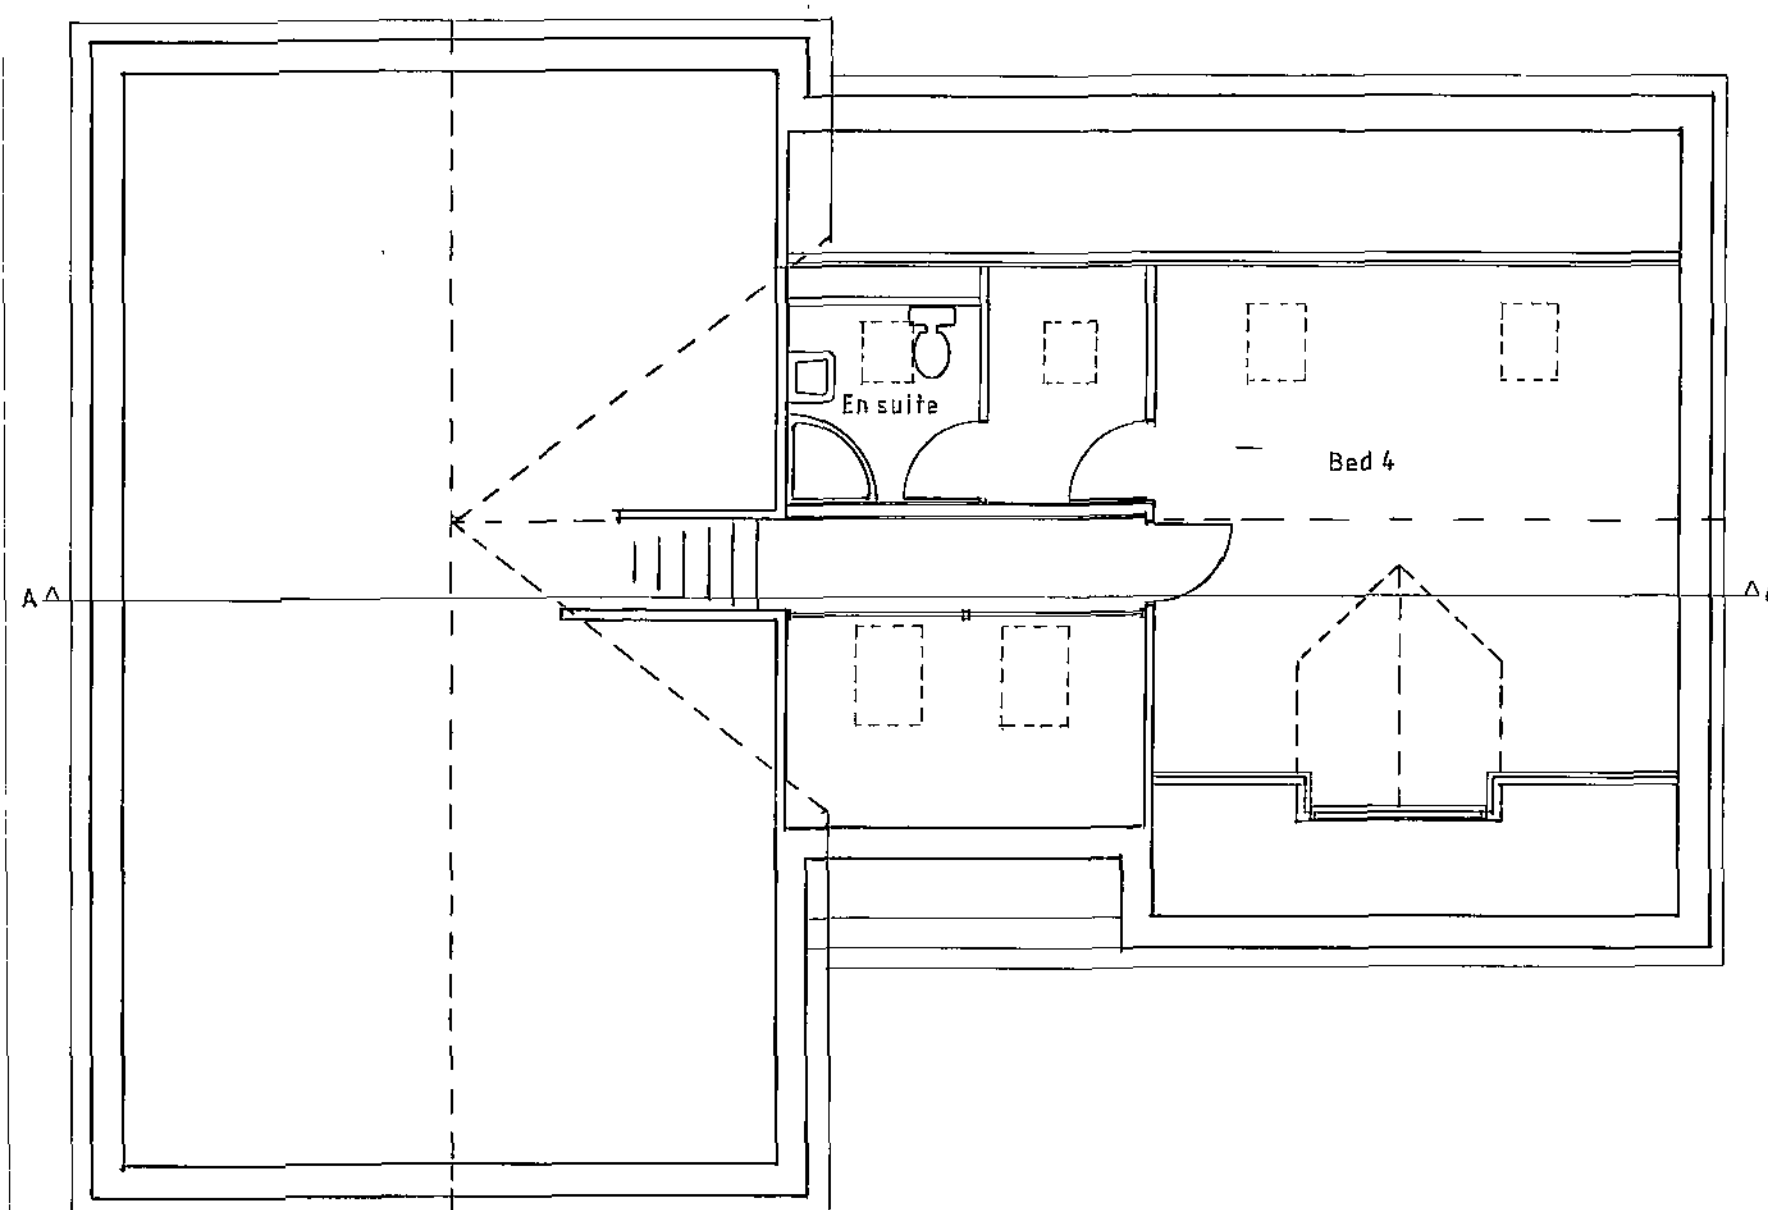

PROPOSED FIRST FLOOR

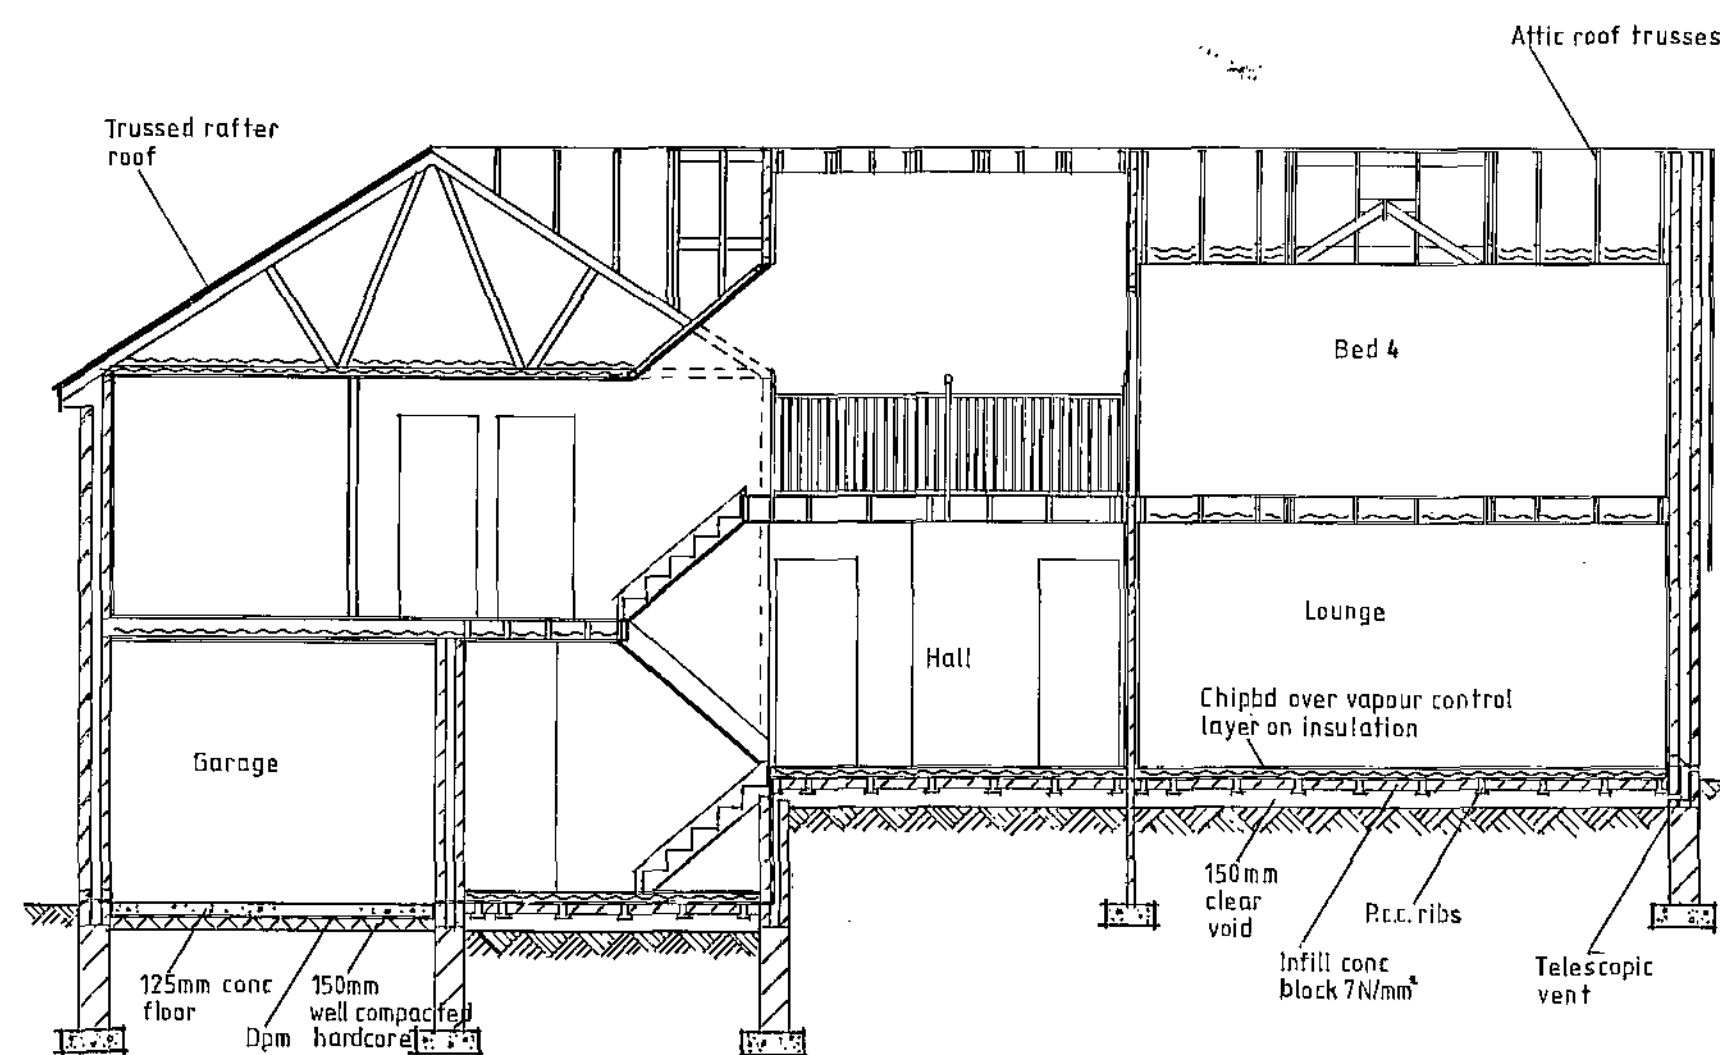

SECTION A-A

NOTES:
All dimensions must be checked on site and not scaled from this drawing.

A 07/07/10 Section A-A added.
Date Revisions

© copyright

Barnsley Metropolitan
Council
14 JUL 2010
Corporate Map Room

Client
MR. B. SANDERSON

Job Title
PROPOSED DWELLING
PLOT 1 ADJACENT 49, LUND
AVE., BURTON GRANGE,
BARNSELY

Drawing Title
FLOOR PLANS
SECTION A-A

Scale 1:50

Date 16-06-10 Drawn by P.GLOVER

Dwg No.
PG 105

Rev.
A