
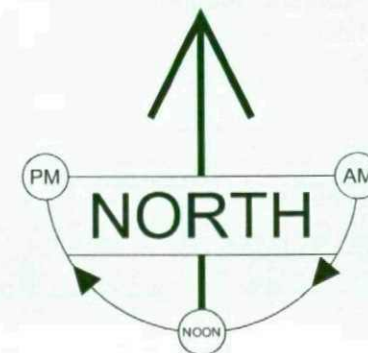


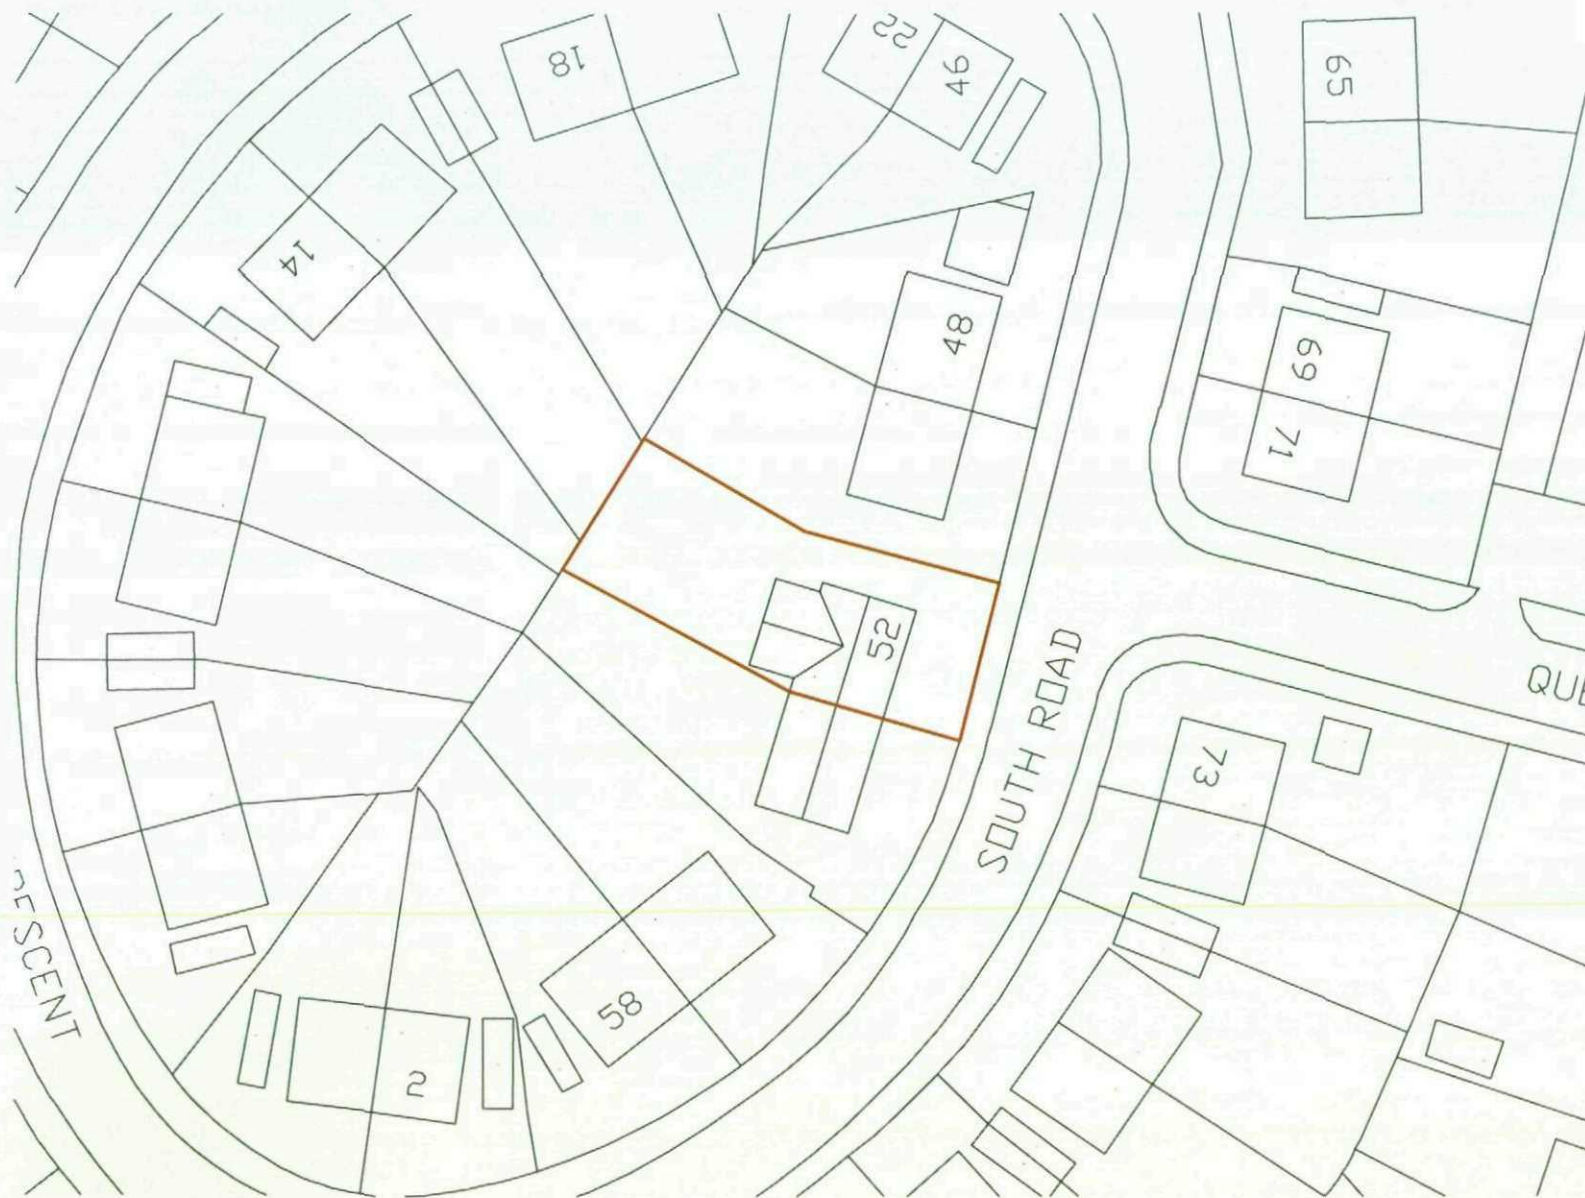

Revision :	
Scale :	1:500 @ A4
Date :	09/04/09
Drawn by :	SB
Project :	Proposed Development at 52 South Road, Dodworth
Title :	Site Plan

Dwg No : SR-D/02	Rev : -
------------------	---------