


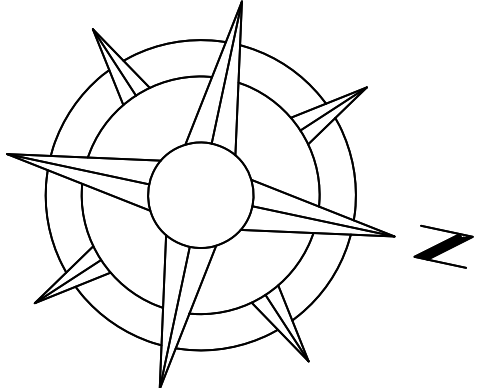

Site plan showing proposed building layout, parking areas, and surrounding streets. The plan includes labels for "Proposed building layout", "Extended parking", and "Relating w/". It also shows street names "105.14", "105.28", "105.46", "105.88", "106.02", "106.10", and "106.71". Slopes are indicated as 1:20 and 1:11. A north arrow is present.

CLIENT

PROJECT
DEVELOPMENT OF
LAND AT MILTON
CRESCENT - BARNSLEY


DRAWING STATUS

APPROVAL

DRAWN	NJT	CHECKED	NJT
SCALE	1:100 @ A1; 1:200 @ A3		
DATE	AUGUST 2013		

08-012	JOB NO.	DRAWING NUMBER	REVISION
		A(90)-17	1

Plot 1	Plot 2	Plot 3	Plot 4	Plot 5
Boundary line	Boundary line	Boundary line	Boundary line	Boundary line
Left Power capacity to nearby paths Distance to nearby buildings 

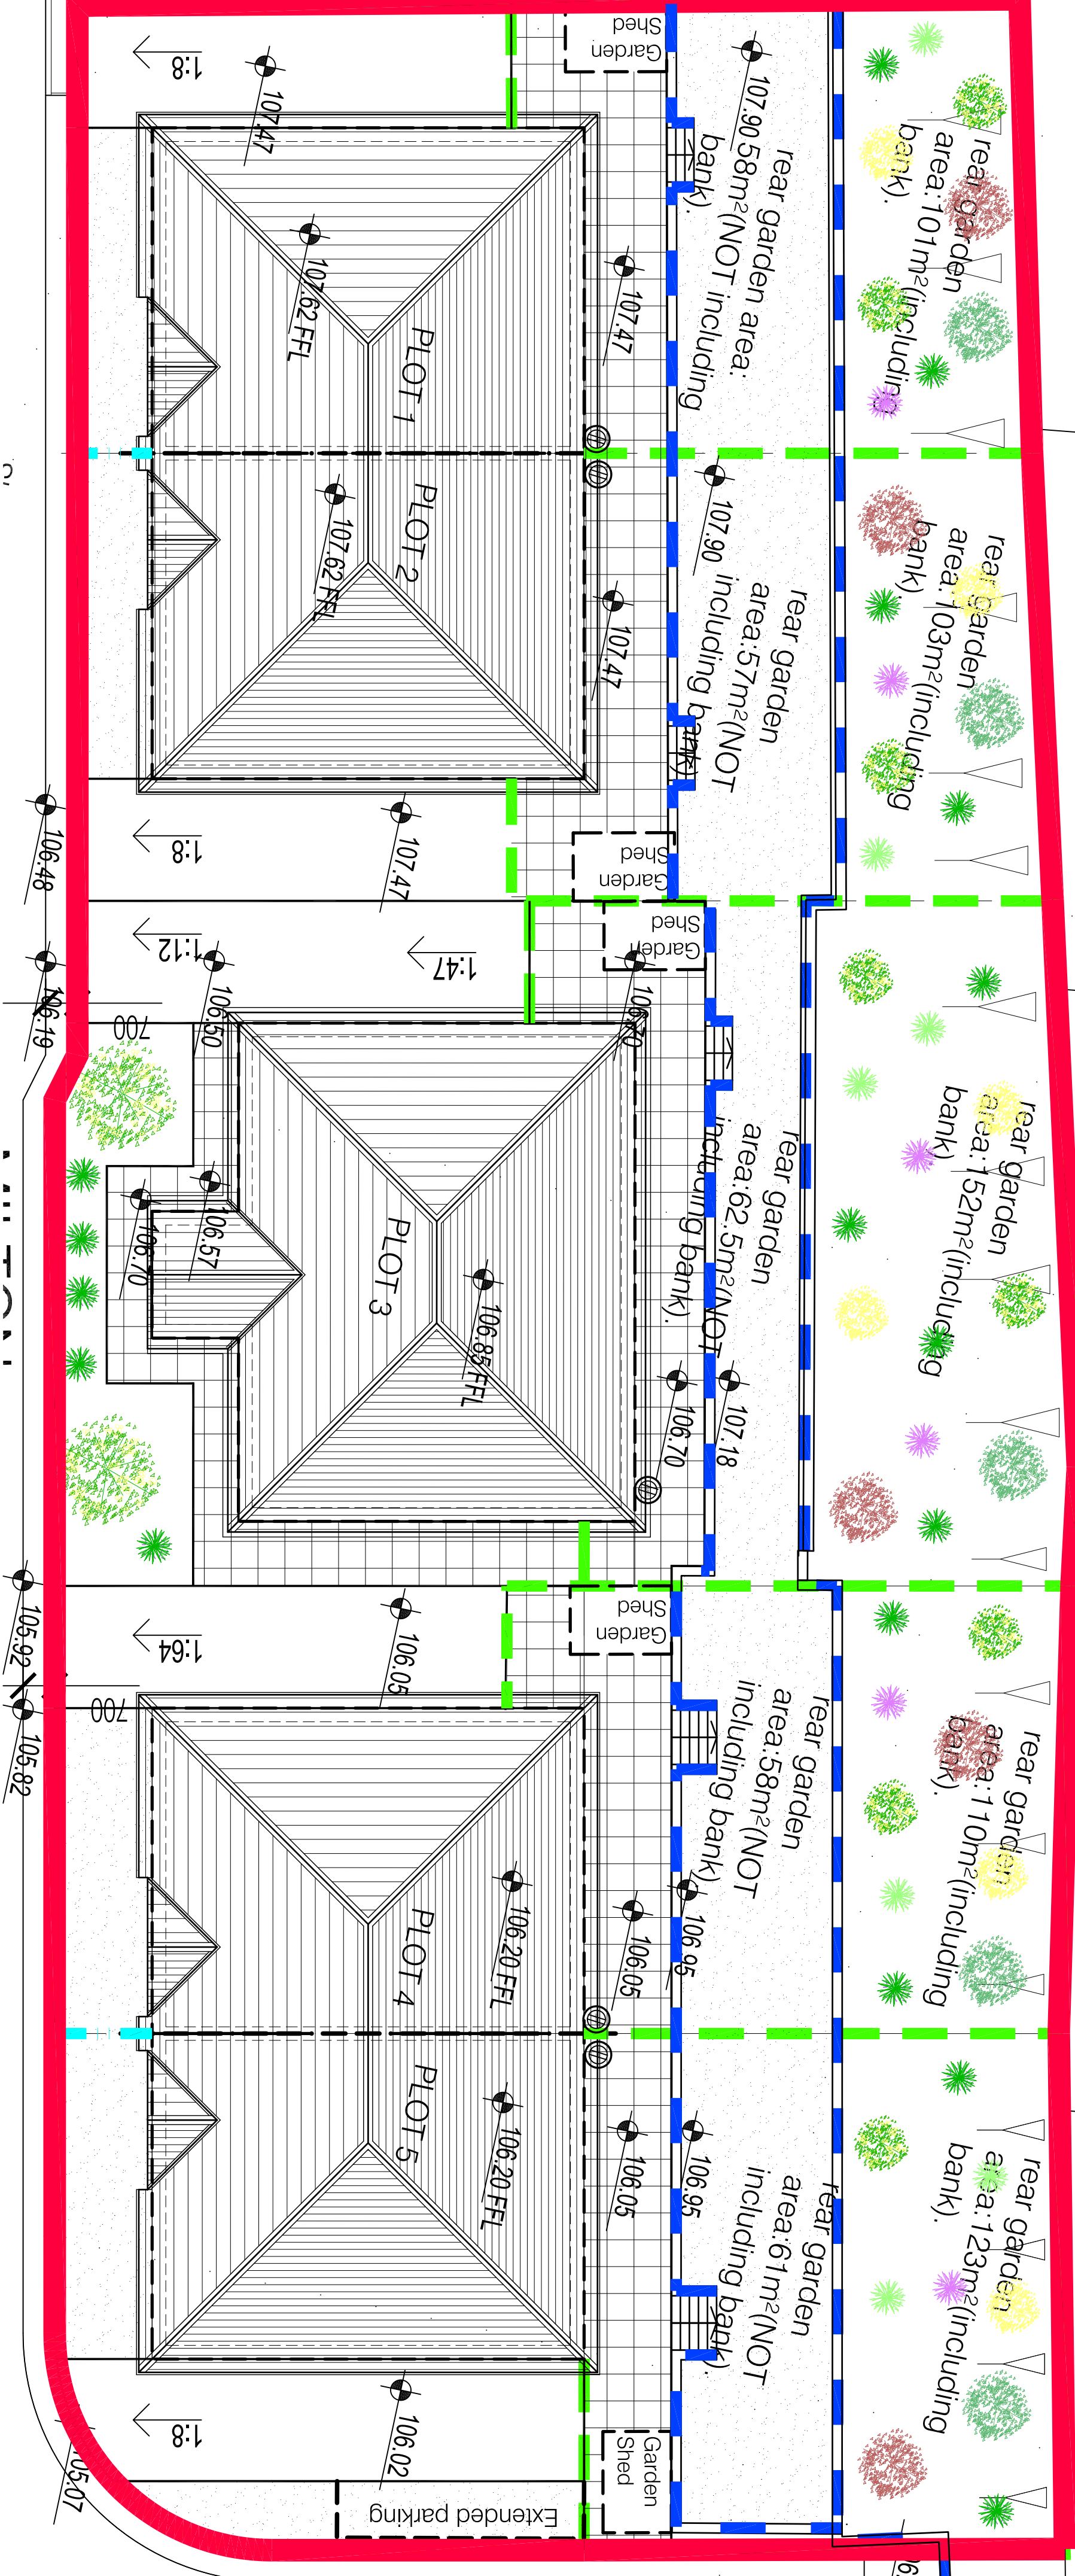

- Driveways to be tarmac finish as GNC Design Guide with concrete flat top kerb edgings.

- Seeding/Turfing to be carried out in the first planting/seeding season following completion of building works. No planting within the curtilage of dwellings as GNC Design Guide

- Matching gates min 850mm clear opening to provide access to rear gardens
- Wall Type A - Low level brick pier and panel wall with metal railing infills.

- A(30)-10 for typical details.
- Retaining wall structure to Structural Engineers design, details and specification.

- Brown Bin - Recyclable papers/cardboards.

- Waterbutt locations as per Nimbus Engineering details and specification

- Euonymus Fortunei 'Emerald Gold'

- Coloneaster horizontalis

- Berberis thunbergii aurea

- Calluna vulgaris*
- Beaufort & Thell.

- Calluna vulgaris*
- Malmgren

- Colletes alloupiensis* variegatus

- Experiments 1 and 2