


This drawing and CAD data therein is protected by copyright and must not be copied or reproduced without the written consent of DLG Architects LLP. ©

No dimensions are to be scaled from this drawing. Use figured dimensions only. All dimensions and sizes are to be checked on site and any discrepancies reported to the architect prior to initiation of any works.


PL

REV DESCRIPTION INITIALS/DATE

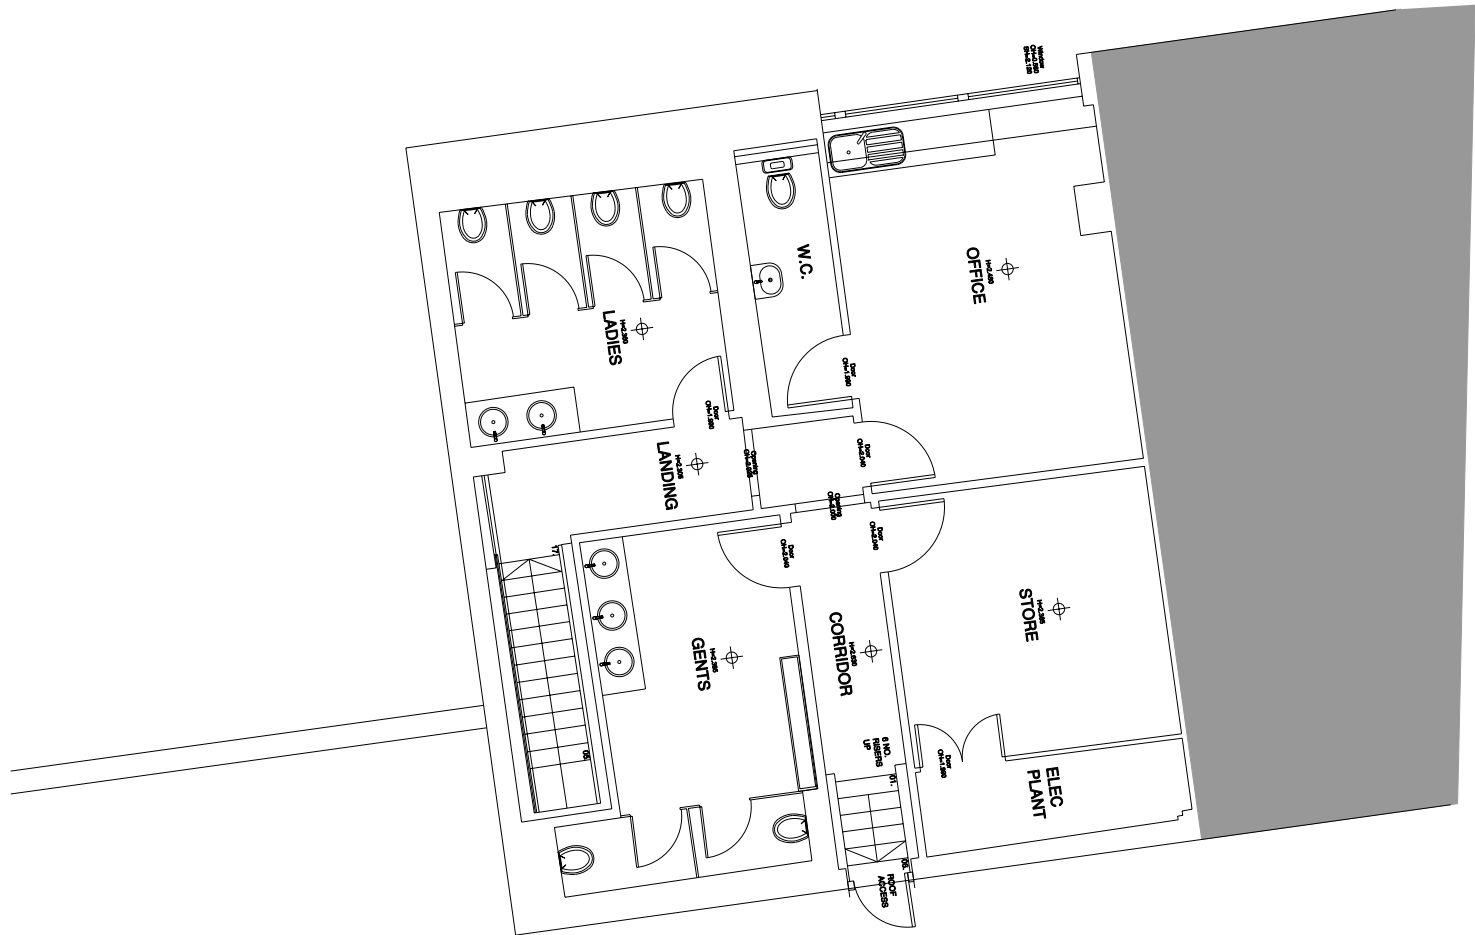

FLAT ROOF

SECOND FLOOR PLAN

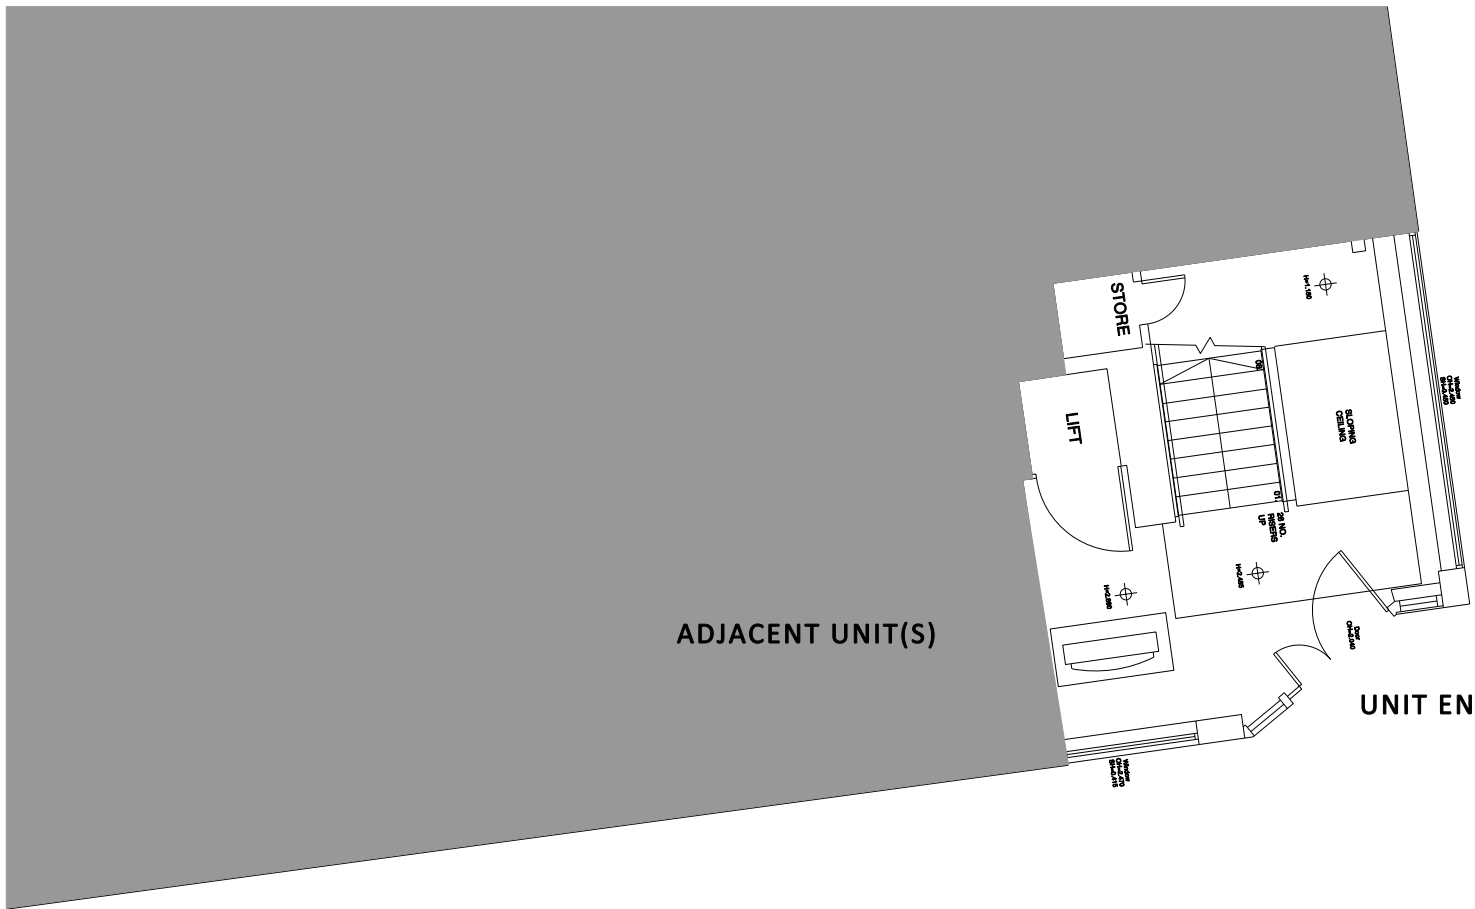

ADJACENT UNIT(S)

UNIT ENTRANCE

P E E L S T

GROUND FLOOR PLAN

JOB NAME
REMET PROPERTY C/O BHT
PEEL STREET
BARNESLEY
S70 2RL

DRAWING TITLE
FLOOR PLANS
GROUND & SECOND

STATUS
Planning

DATE Mar '23 SHEET BY SMH SCALE @ SIZE 1:100@A1

JOB NO. 4485 CODE PL DRAWING NO. 002 REV -

DLG ARCHITECTS
LEEDS
One Brewery Wharf
Waterloo Street
Leeds
LS10 1GX

LONDON
Studio 12.0G.1
The Leather Market
11 - 13 Weston Street
London
SE1 3ER

+44(0)113 247 1222
leeds@dlgarchitects.com

+44(0)207 620 1236
london@dlgarchitects.com

dlgarchitects.com

