
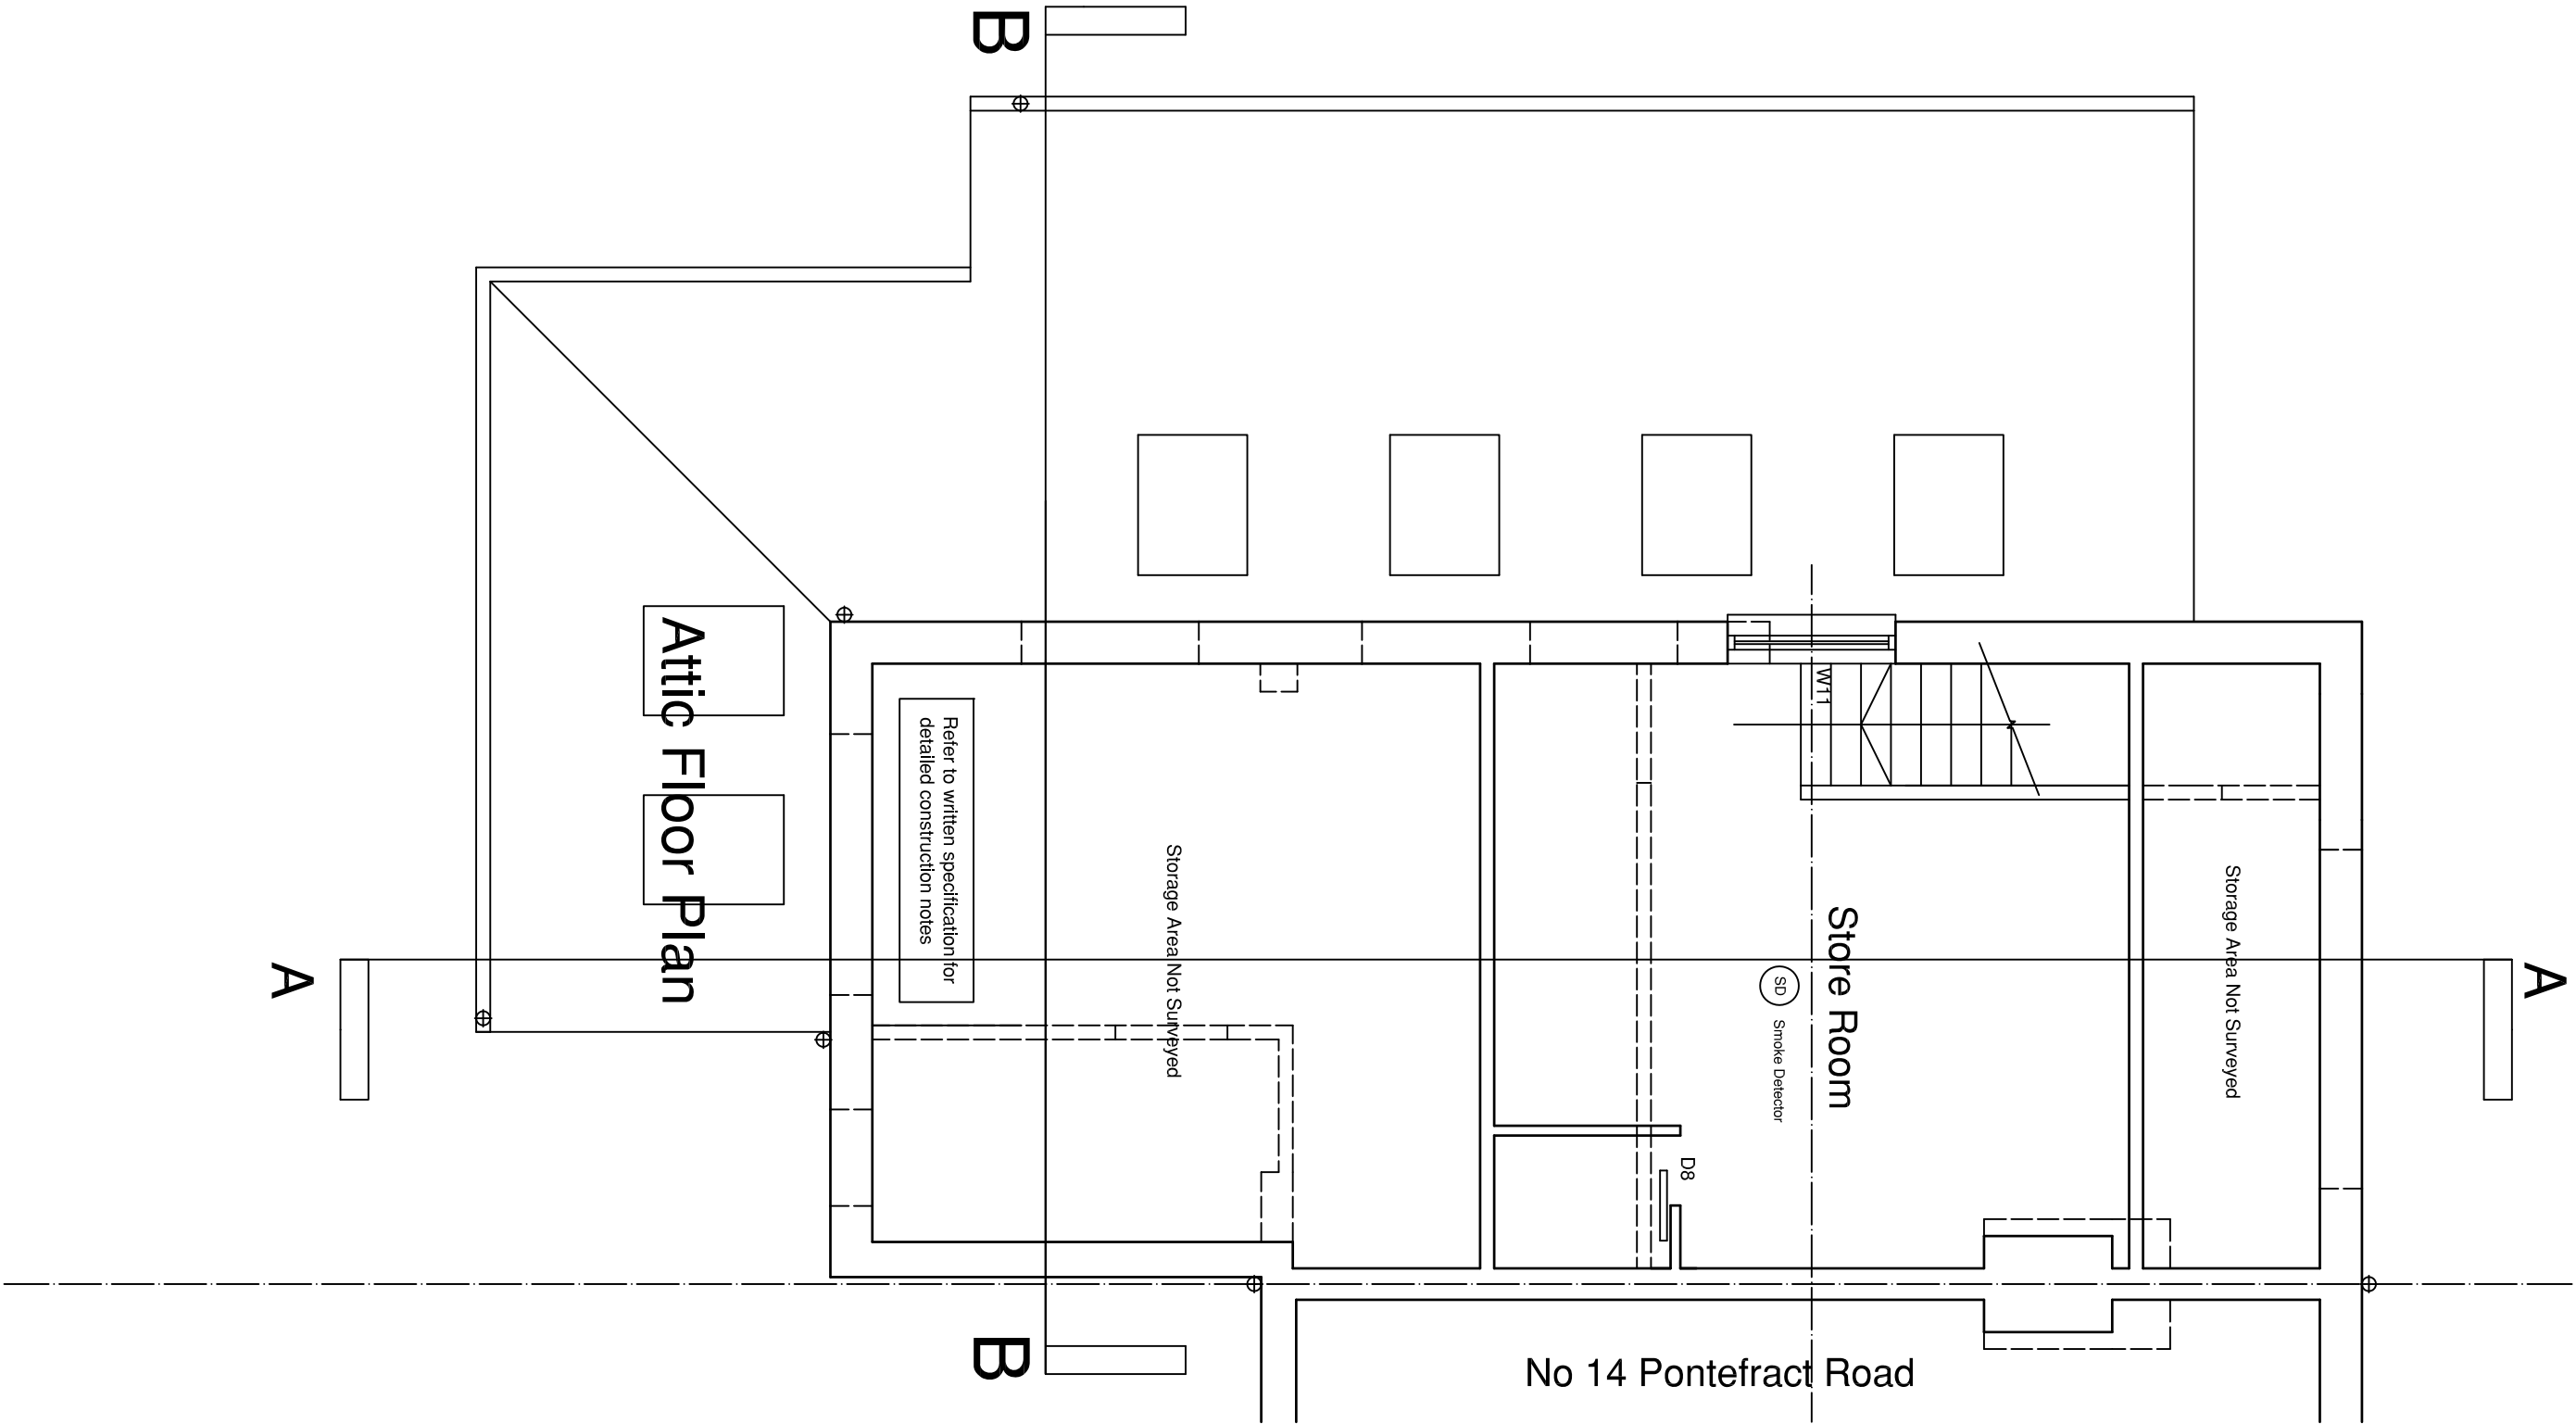


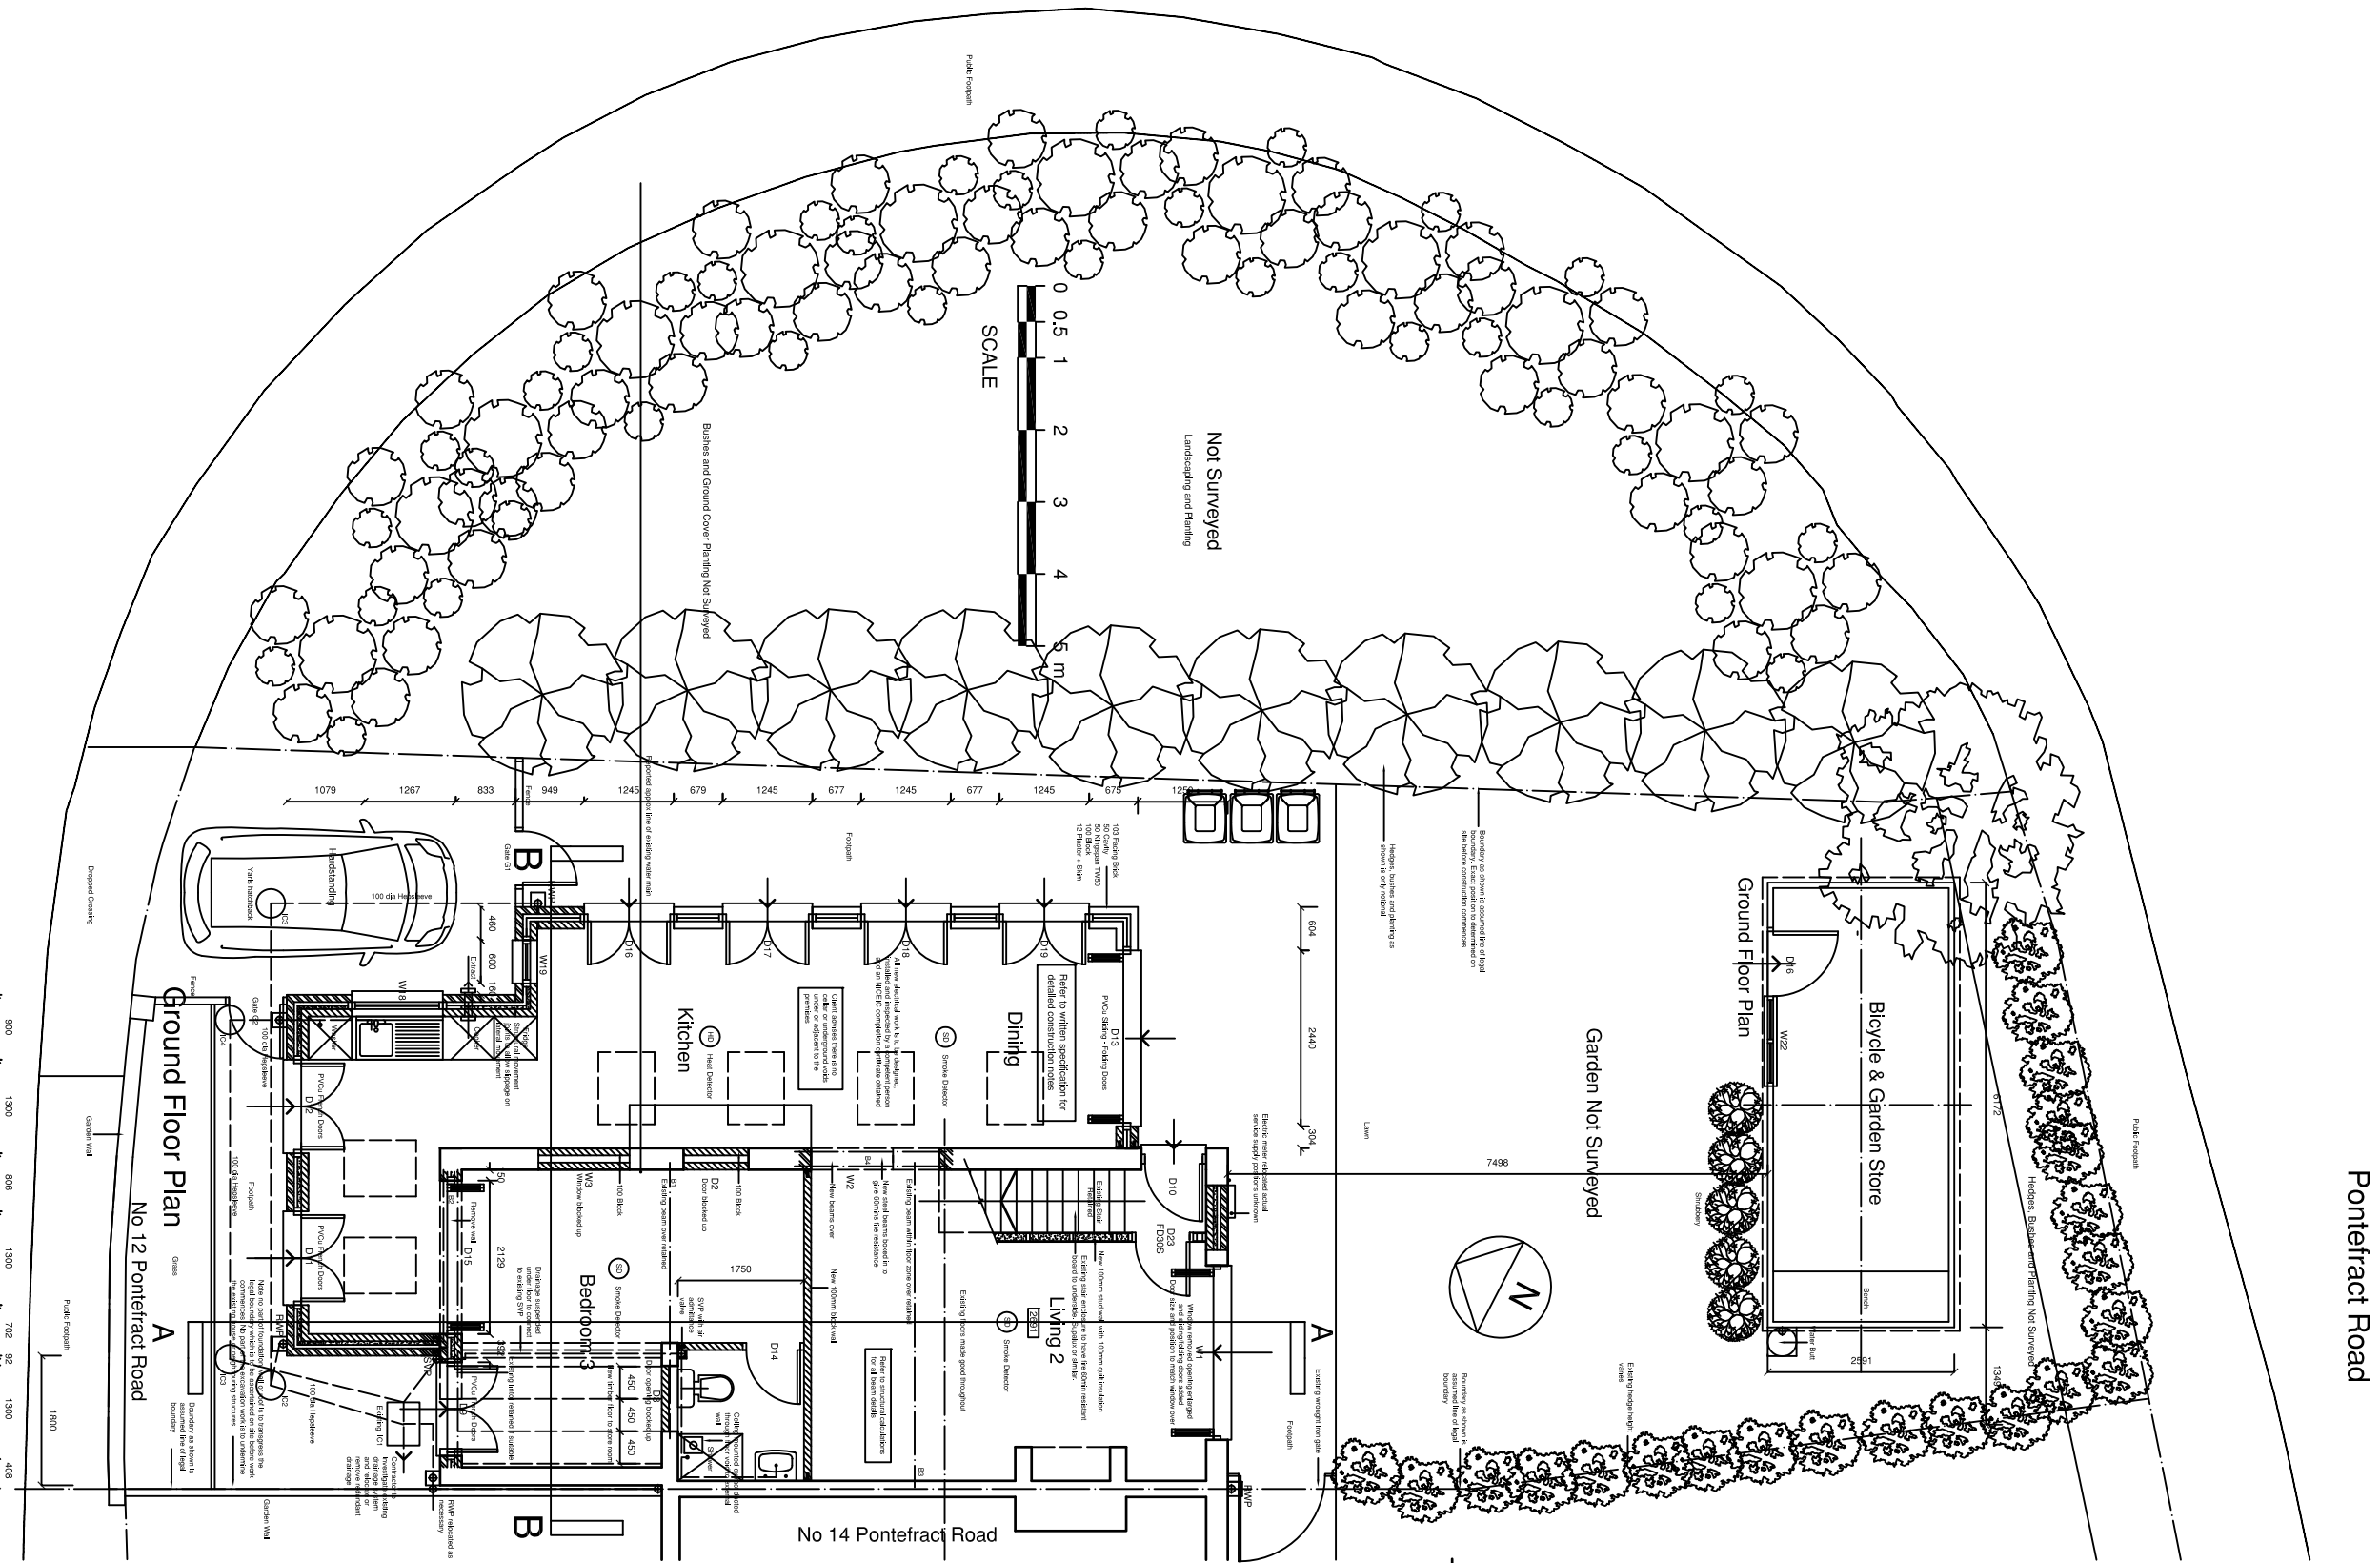


B	14.11.14	As submitted for planning & building regulation approvals
A	04.10.14	General Update
Rev	Date	Notes

GRAHAM WILLIS
Chartered Architect
33 The Green, Train Street, Gildesome, Leeds LS27 7AB
Telephone 0113 2520033 Fax 0113 2520034
www.willis-architects.co.uk

CLIENT/PROJECT
Proposed Single Storey Side & Rear Extension
To No 12 Pontefract Road Station, Barnsley, S72 8GP
For Mrs M. Allen

CONTENT
Proposed Plans - Ground Floor Plan & Rear Plan

 

DRAWN		GCW	SCALE	1:100 & 1:50		
DATE		Sept 2014				
Original Drawing Size - A2						
JOB No	1035	DRAWING No	320		REVISION	A

Draft Not For Construction Purposes