




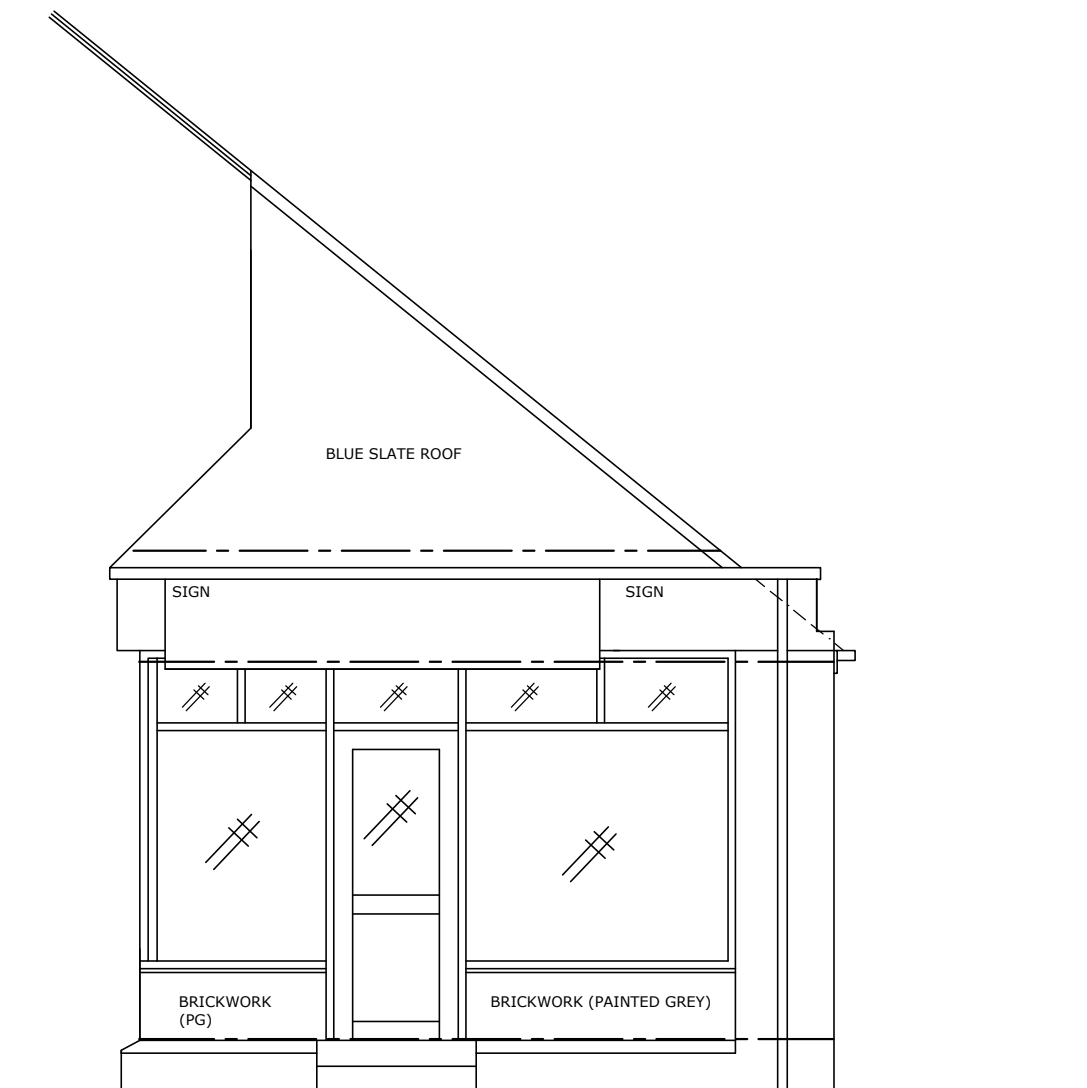


FRONT ELEVATION SCALE 1:50

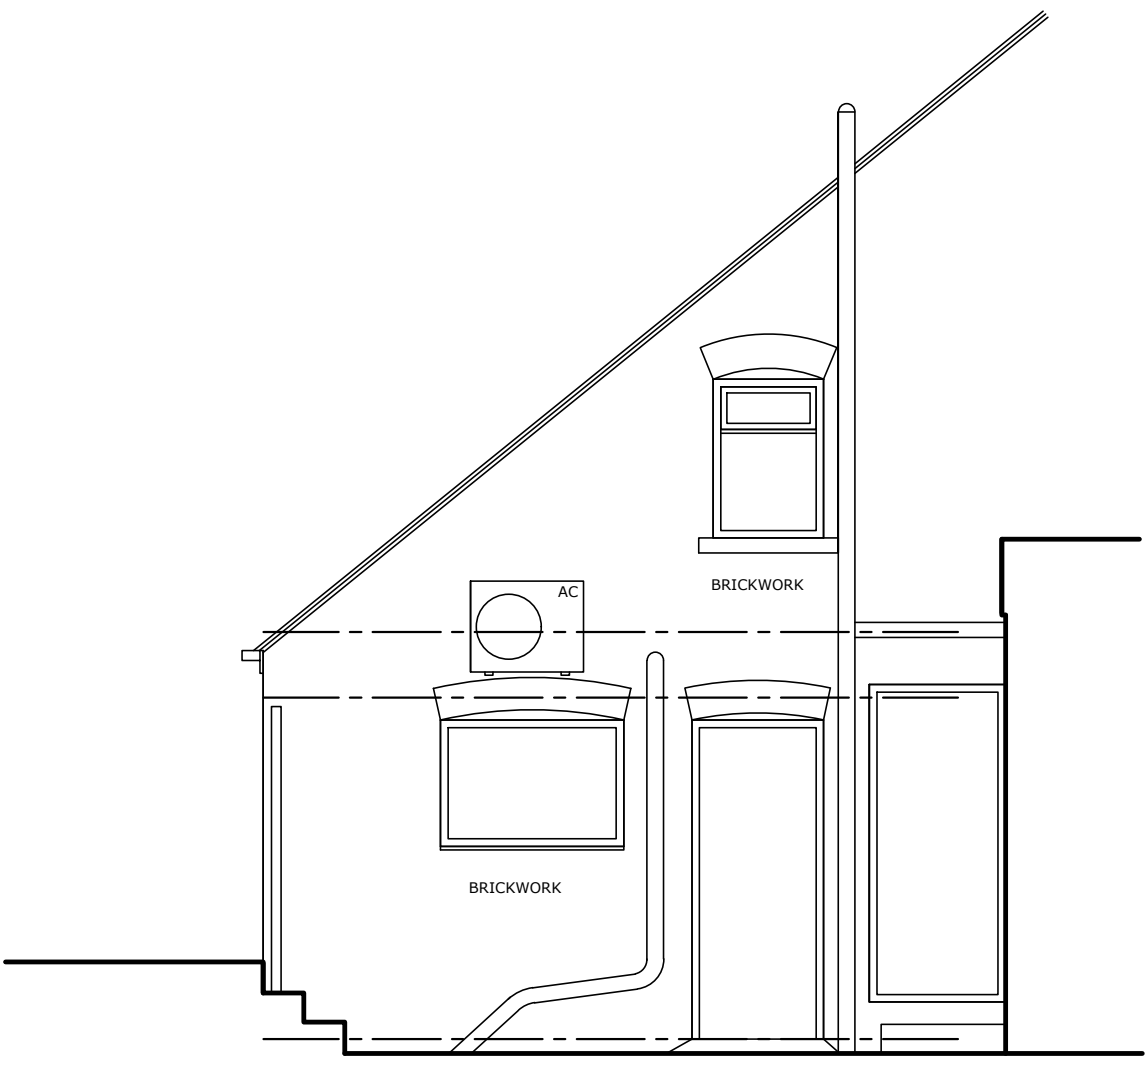


REAR ELEVATION SCALE 1:50

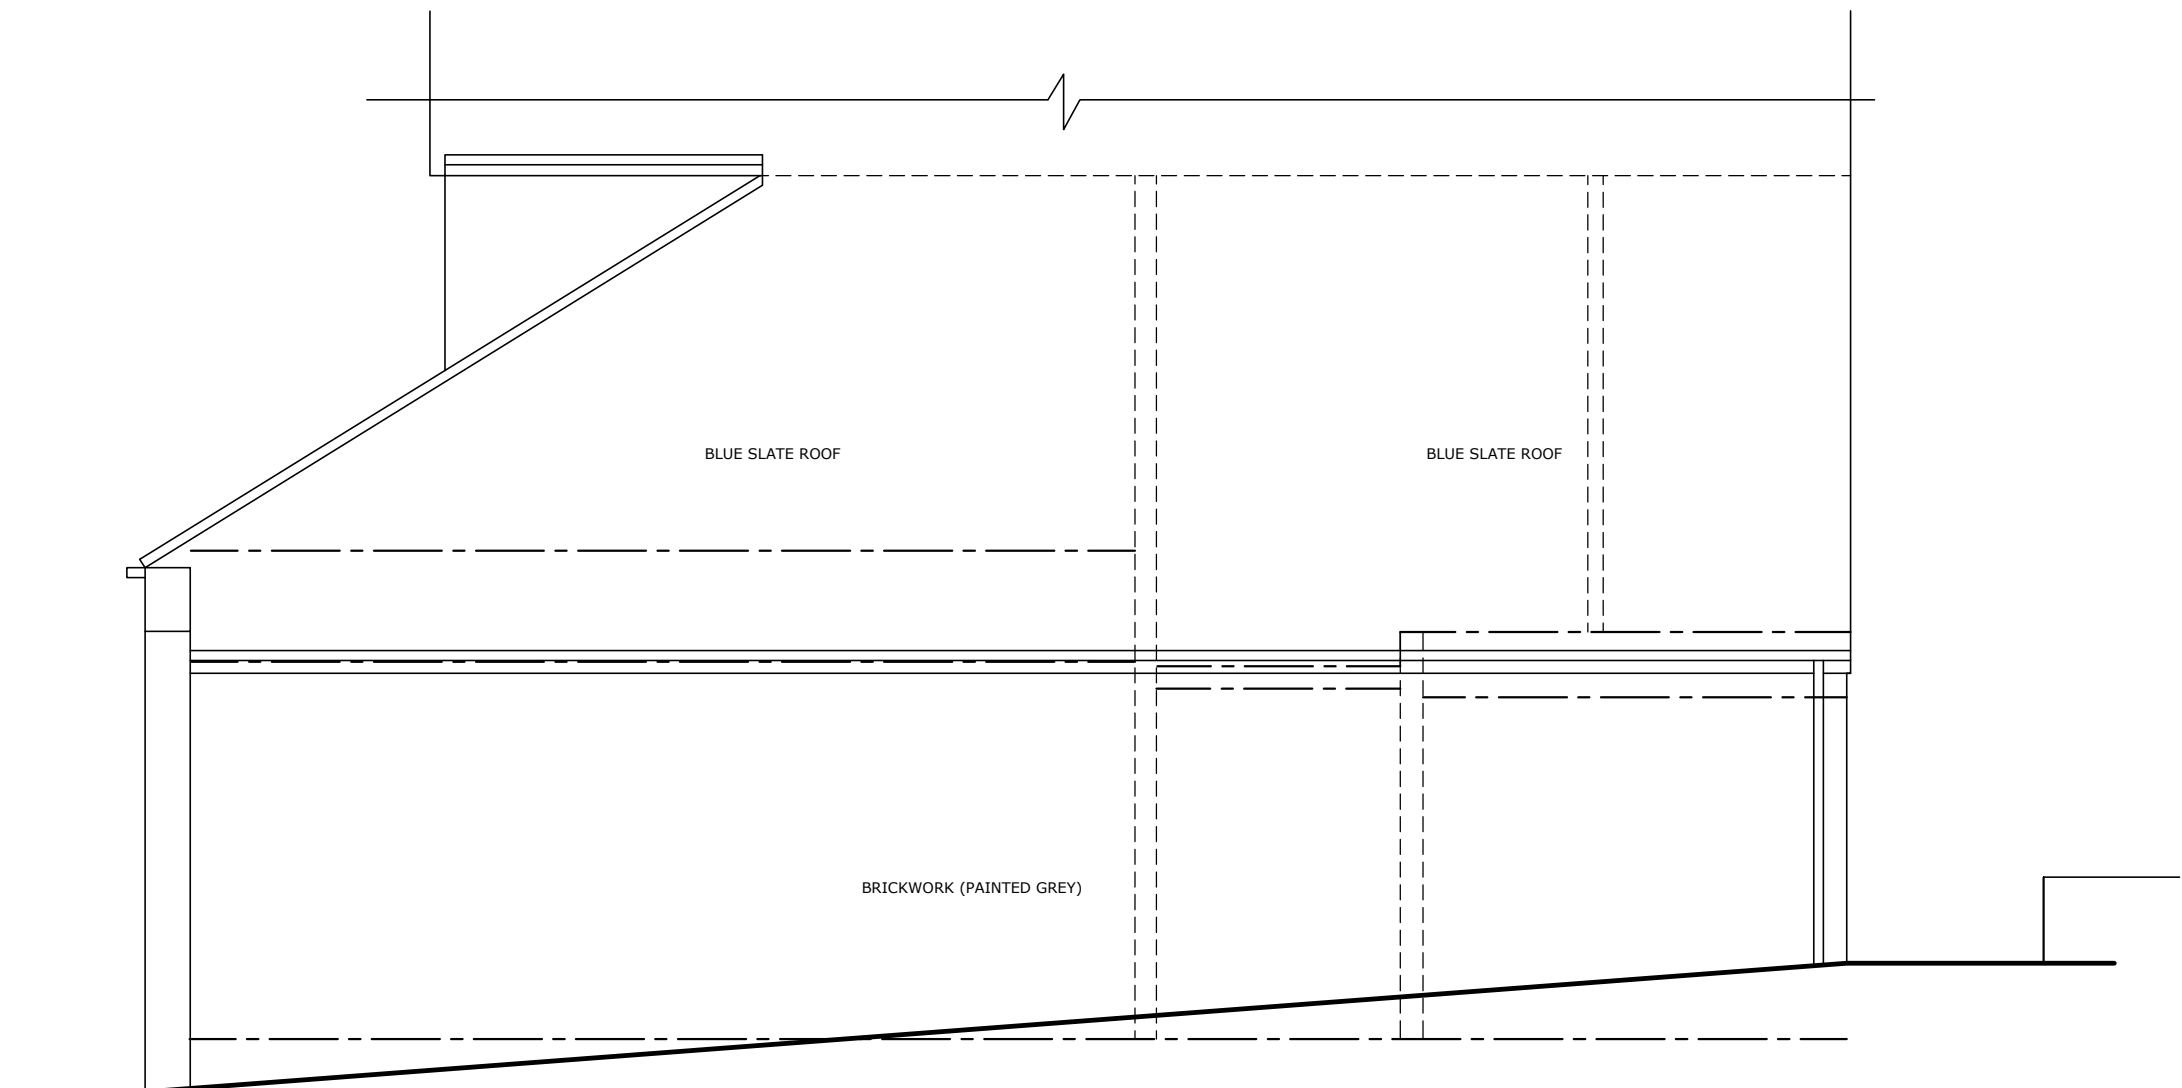


SIDE ELEVATION SCALE 1:50

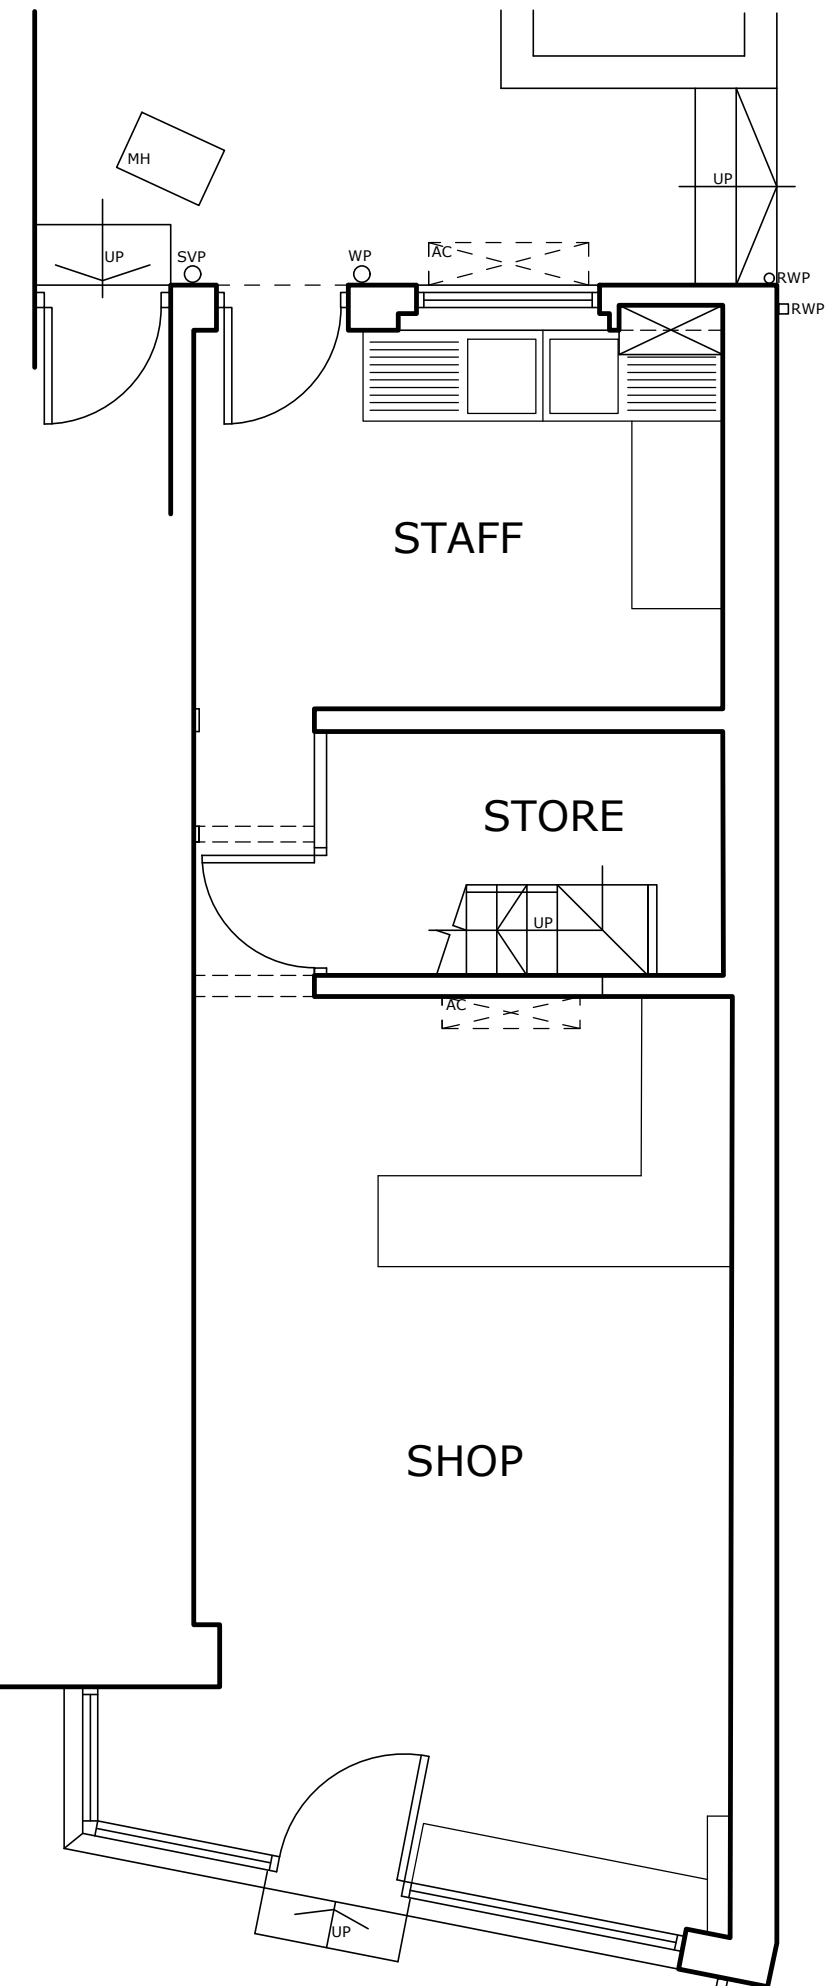

GROUND FLOOR PLAN AS EXISTING SCALE 1:50

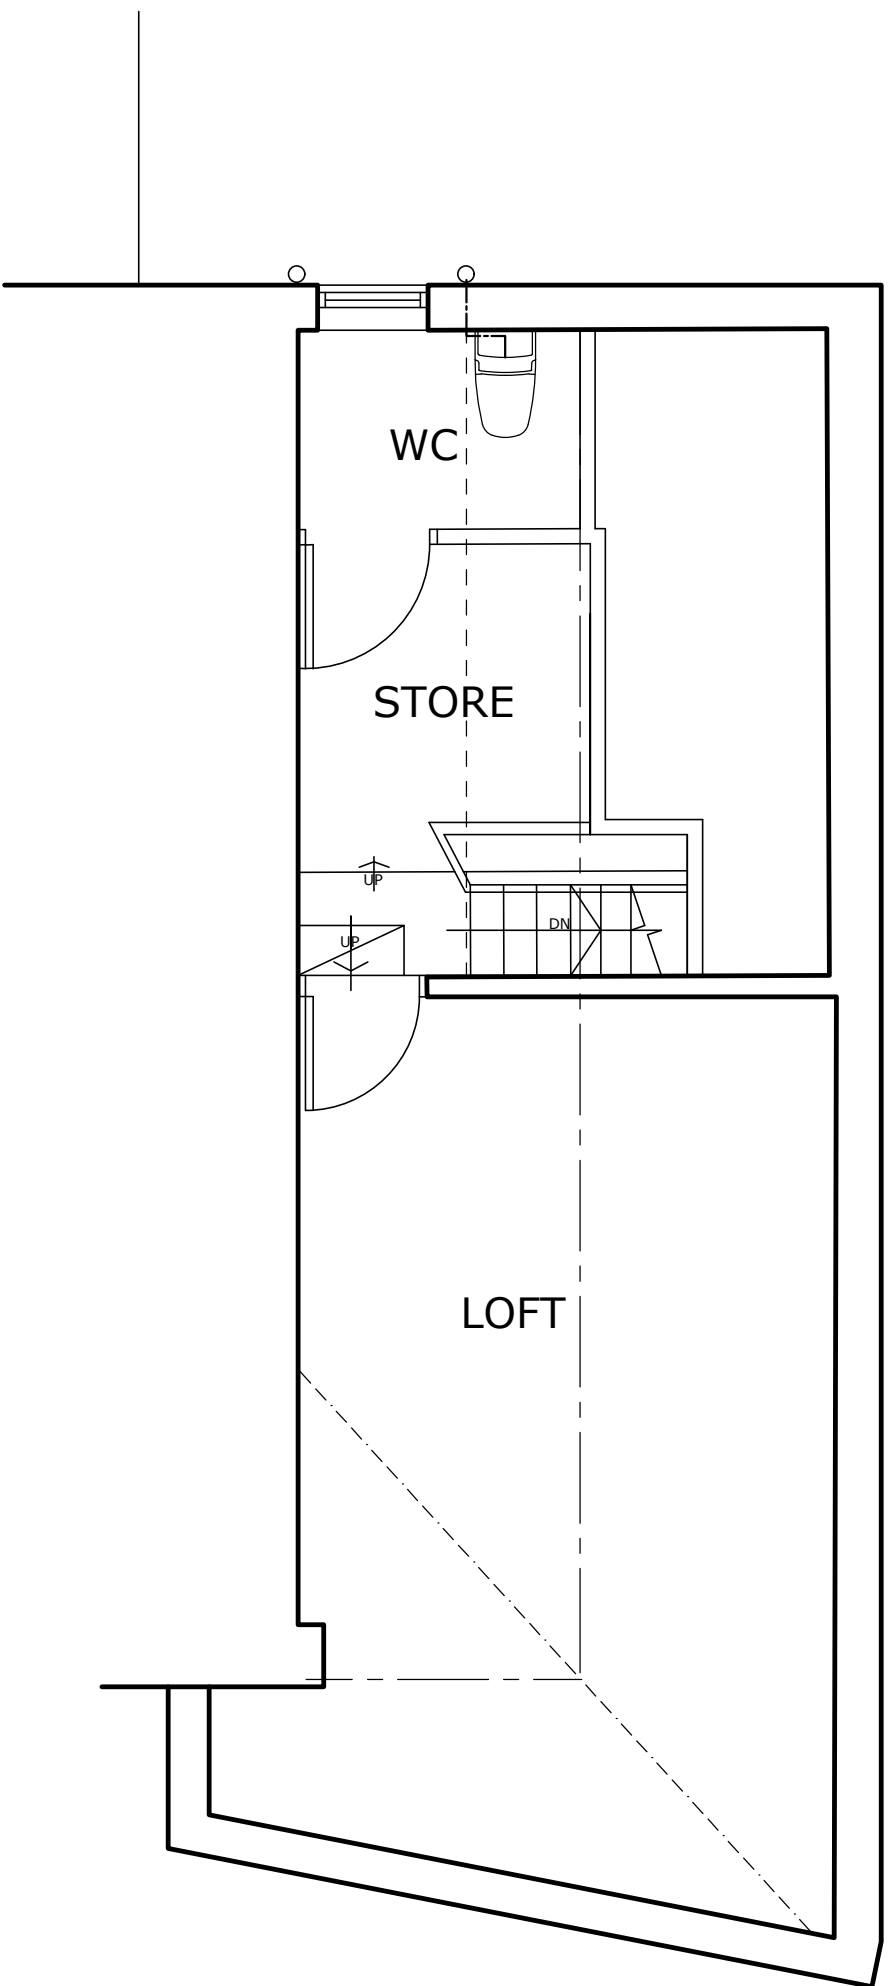

FIRST FLOOR PLAN AS EXISTING SCALE 1:50

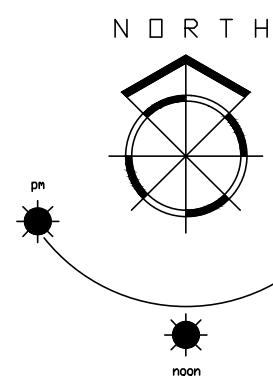

LOCATION PLAN SCALE 1:1250



BLOCK PLAN SCALE 1:500



SITE PLAN SCALE 1:250

		1. THIS DRAWING AND THE COPYRIGHTS AND PATENTS THEREIN ARE THE PROPERTY OF NYP ARCHITECTURAL SERVICES LLP REGISTERED IN ENGLAND AND WALES No. 4631338 AND MAY BE USED OR REPRODUCED ONLY UNDER CONTRACT. 2. CONTRACTORS AND SUB-CONTRACTORS MUST CHECK AND AGREE ALL DIMENSIONS BEFORE PREPARING SHOP DRAWINGS OR COMMENCING WORK ON SITE. 3. CONTRACTORS ARE RESPONSIBLE FOR INFORMING THE DESIGNER OF ANY DISCREPANCY DISCOVERED ON THIS DRAWING OR BETWEEN THIS DRAWING AND ANY OTHER RELATED DOCUMENT ISSUED UNDER THE STANDARD FORM OF CONTRACT IN RESPECT OF THE WORK. 4. WRITTEN DIMENSIONS ONLY ARE TO BE USED FROM THIS DRAWING. IF IN ANY DOUBT ASK FOR CLARIFICATION.	Notes.	Revisions.						NYP ARCHITECTURAL SERVICES LIMITED																					
				Date			Suffix			Description			Date			Suffix			Description			BB/C, Innovation Way, Barnsley, S75 1JL. Tel: 01226 200989. E-mail : scott@nypas.co.uk / stephen@nypas.co.uk									
																						Project.			138A REDBROOK ROAD BARNSELEY, S75-2RB			Client.			
																						Drawing Title.			SURVEY AS EXISTING			Date. APRIL 2022		Scale. AS INDICATED	
														Ref.		103/52		Dwg. No.		01		Rev.									