


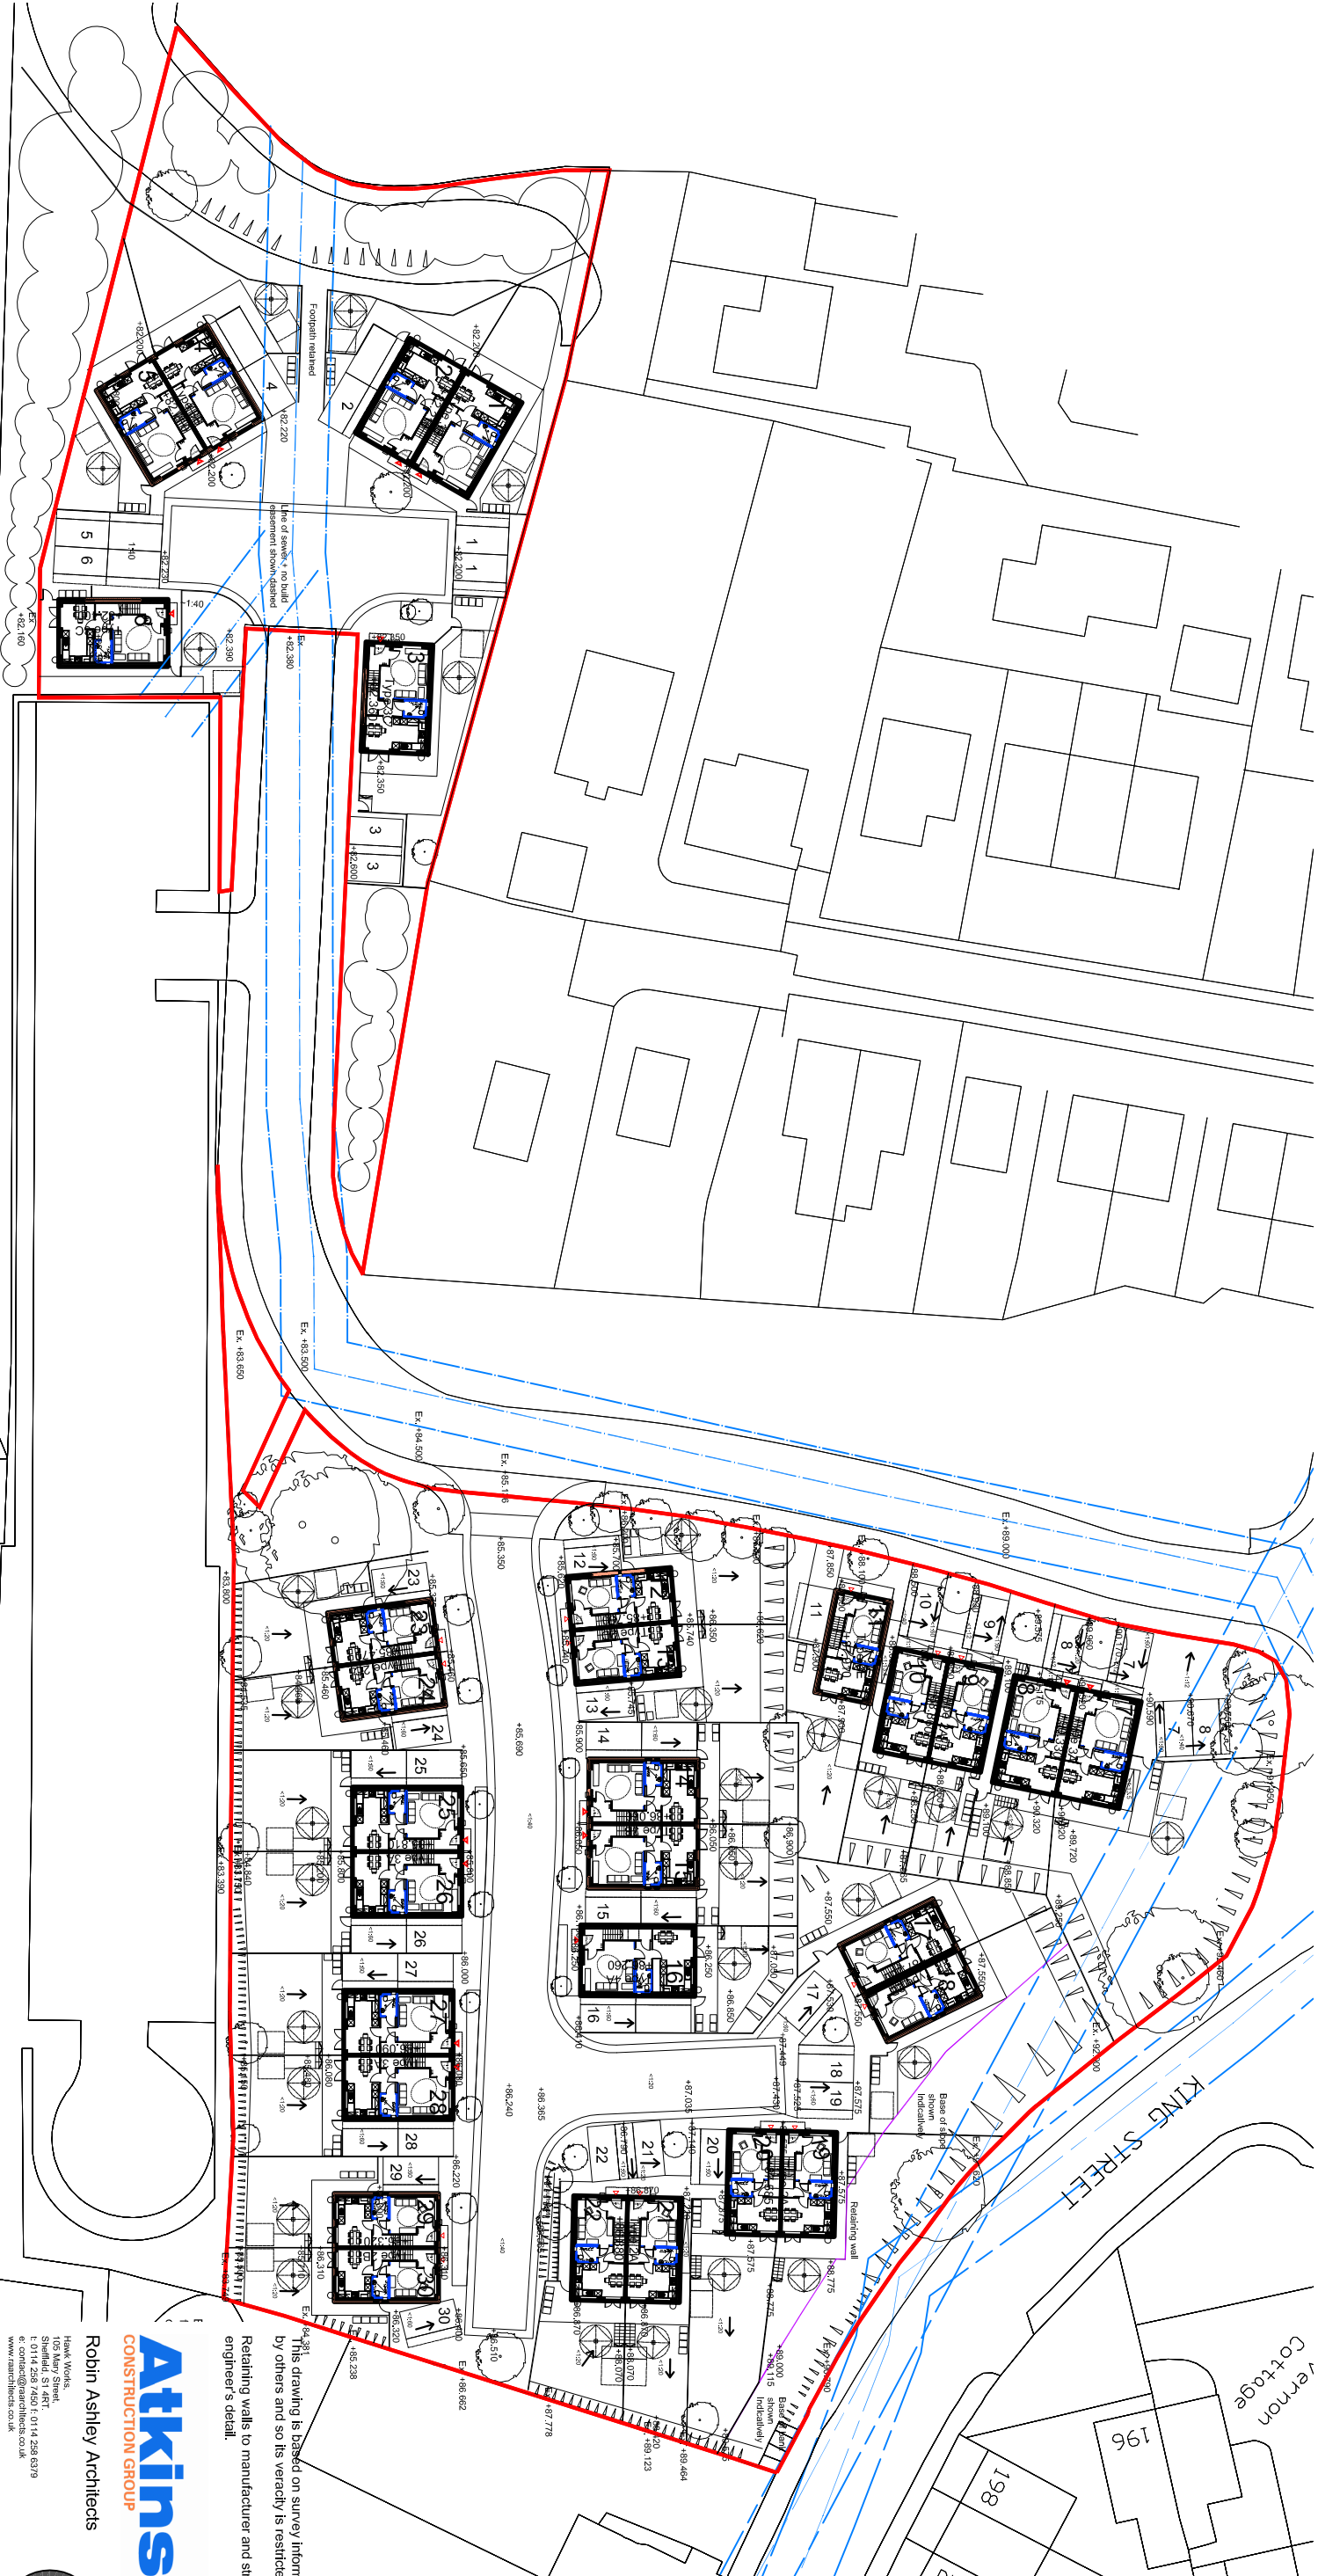

15-018-20

revision: R [17-07-17]
date: March 2017
scale: 1:600
original size: A3
Issue: Approval
drawn: SAF
checked: DUJ

Site plan as proposed 1:600

Atkinson
CONSTRUCTION GROUP

Robin Ashley Architects
1105 Mary Street,
Shildon, S1 4RT
T: 0114 298 7450 F: 0114 298 6379
www.robinsashley.co.uk

RA

Project: King Street, Eisecar
client: D.J. Atkinson Construction Ltd.
drawing: Site plan as proposed

This drawing may be scaled only for the purposes of planning approval.
check all dimensions on site + refer all queries prior to carrying out work.
© robin ashley architects LLP
registered in england + wales, number OC310 421