

Notes:

PLANNING DRAWINGS - THIS DRAWING SHOULD NOT BE USED FOR ANY OTHER PURPOSES THAN THAT SPECIFIED HERE

COPYRIGHT - THIS DRAWING MAY NOT BE REPRODUCED OR MODIFIED IN WHOLE OR PART BY ANY PERSON OR ORGANISATION WITHOUT THE ARCHITECTS CONSENT. ISSUING COPIES TO THIRD PARTIES MAY NOT BE DONE WITHOUT THE ARCHITECTS CONSENT

Revision: --

Revision List:

0 5m

Project/ Client: 17 Hall Farm Grove / Shaw


Drawing Title: Grd,1st & 2nd Floor Plan - PROPOSED

Drawing Number: 2155/TP/005


Scale at A3: 1:100




Date: Feb 23

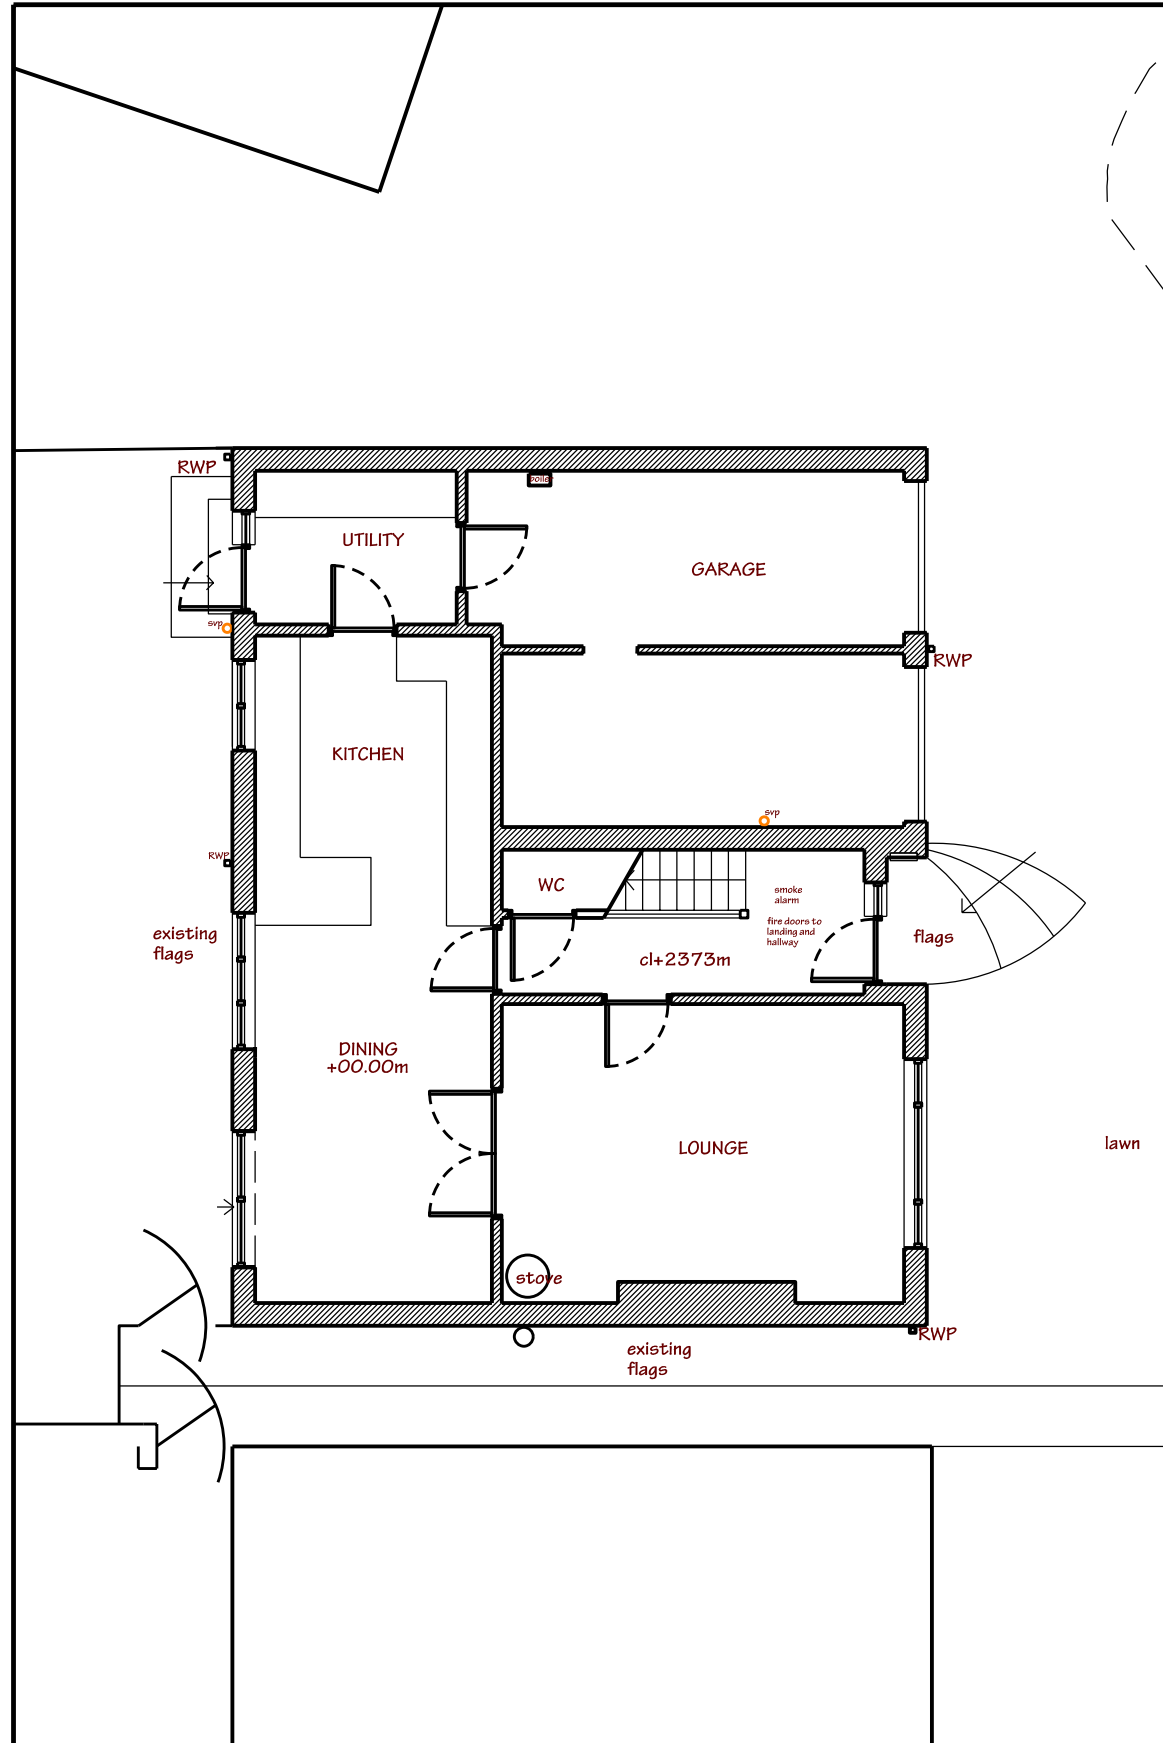

Ground Floor Plan

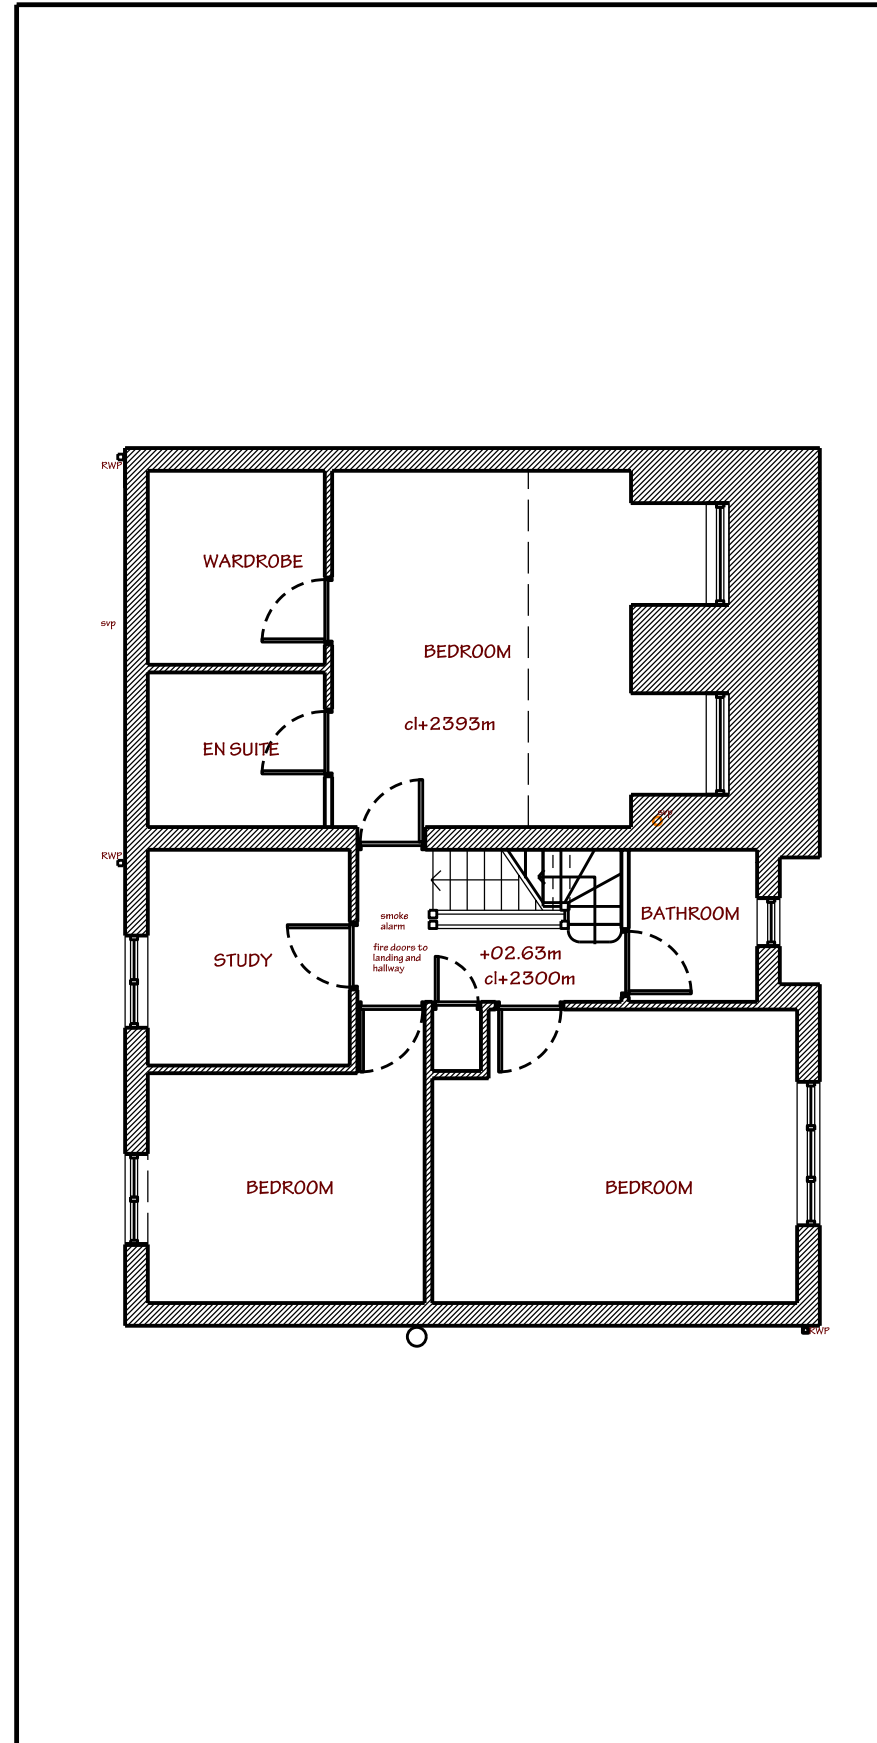

First Floor Plan

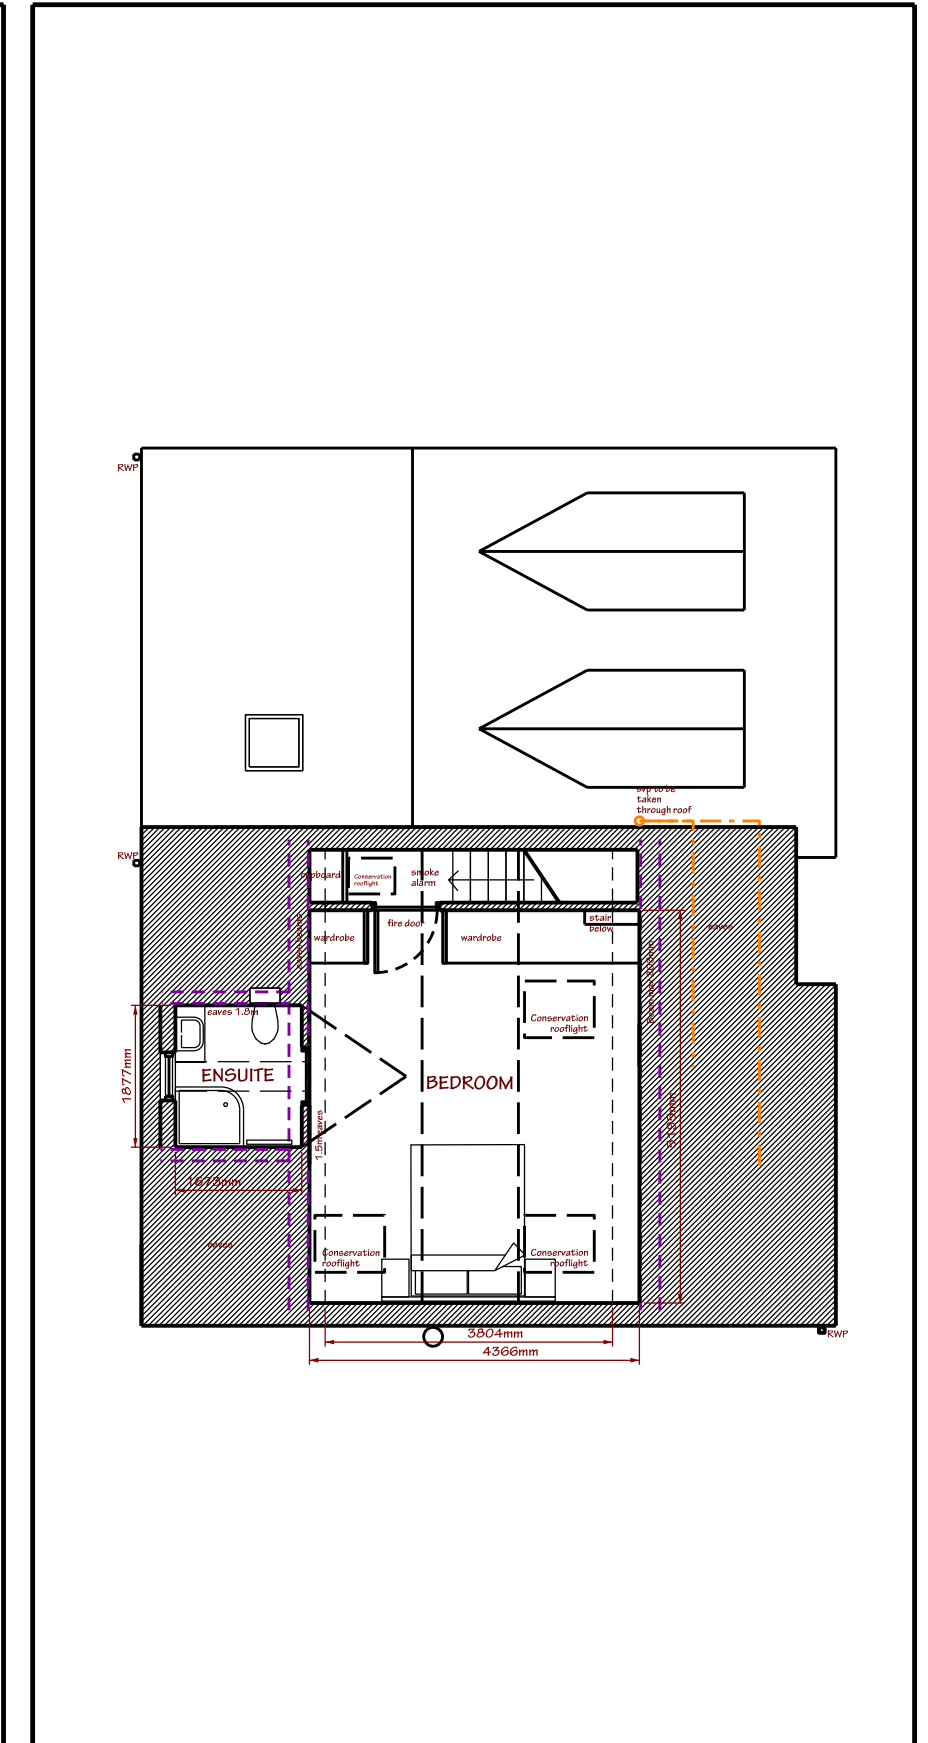

Second Floor Plan