


Company Registration Number: 08898149 – Company
Registered in England and Wales
Project
Erection of Agricultural Building (livestock) at Land
Near Green Farm, High Lane, Ingkitchworth,
Penistone, Sheffield S35 7GG
Client
Mr James Stafford
Drawing Title/Issue
Elevations as Proposed
Scale 1:100
Date 08/2023
Sheet size A1
Dwg. no. 23/903/04b


ARCHITECTURE | PLANNING | DESIGN

NORTH ELEVATION
(Side)

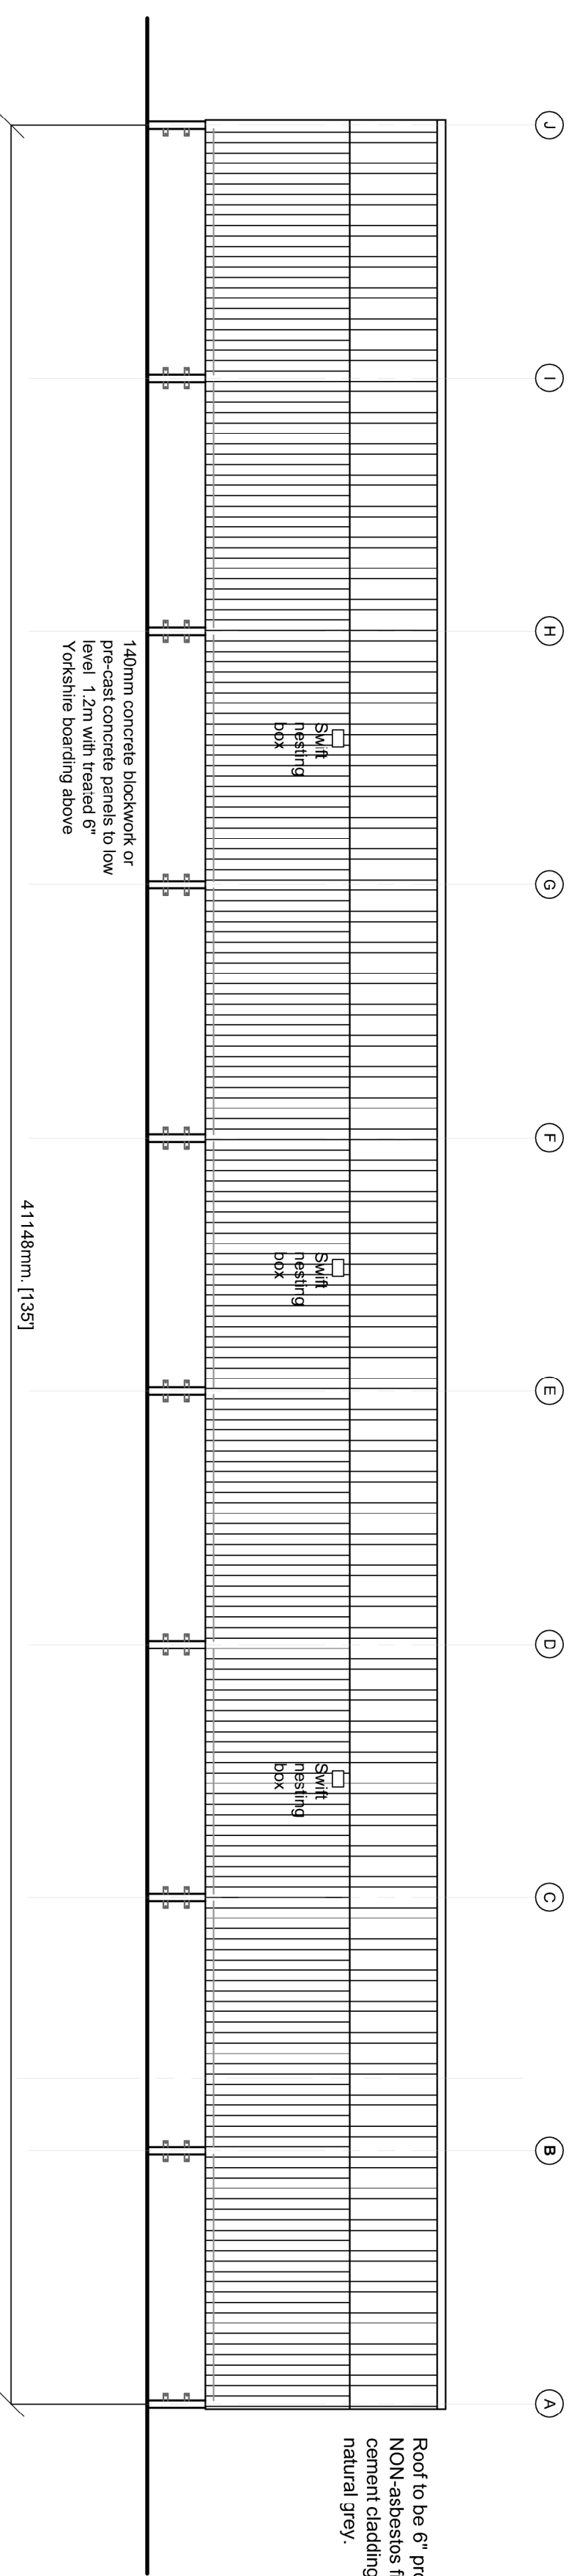


3 No Swift nesting boxes to be sited on the North elevation, as indicated. Mounted at high level to maximise ground clearance.
Box to be mounted on North elevation, as recommended, to shelter them from the glare of the sun.
Nest box to be a box by the nestbox company based on the highly successful Zast design (designed to keep starlings and sparrows from occupying the box).
Nest box to be installed to the manufacturers specification and related therewith.


EAST ELEVATION
(Front)

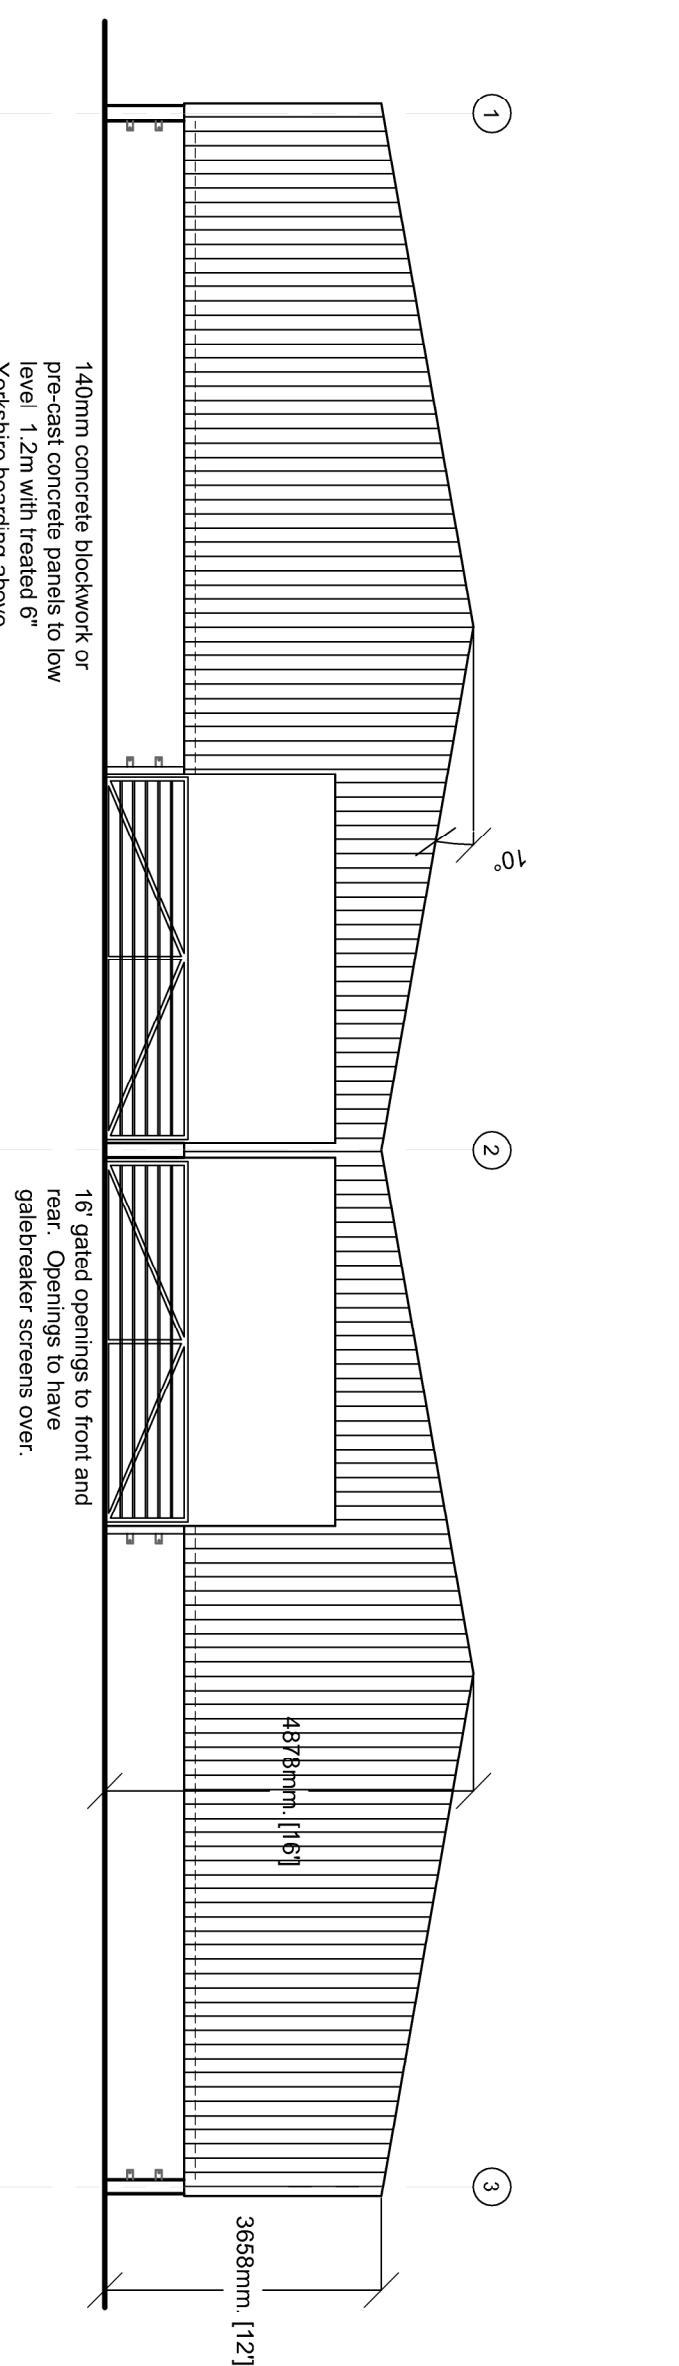

SOUTH ELEVATION
(Side)

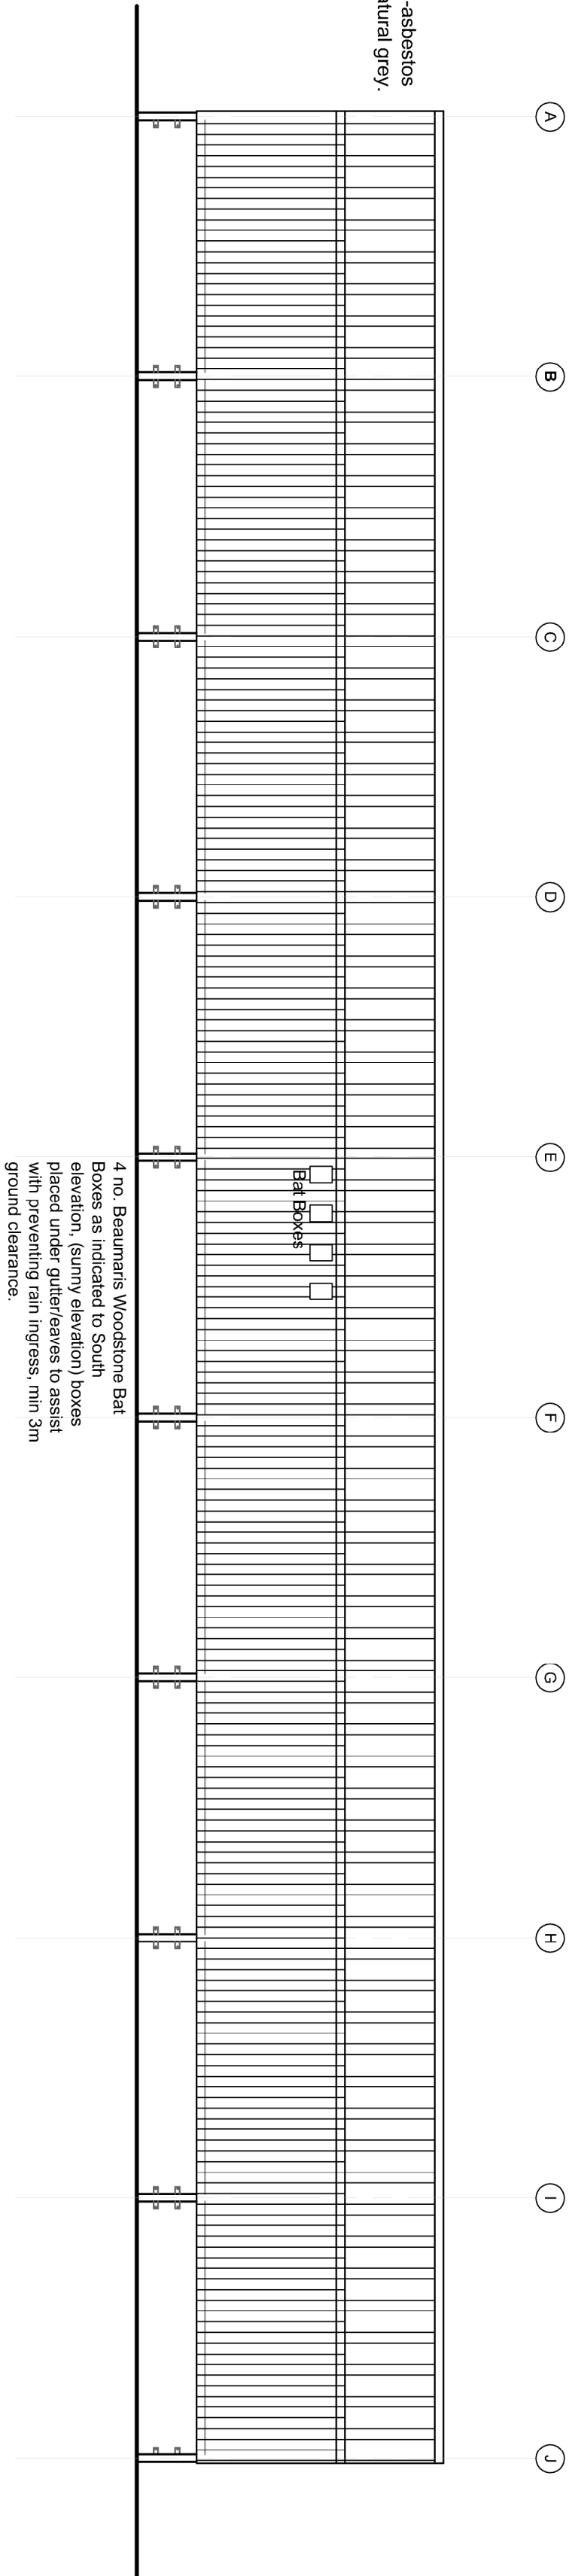

WEST ELEVATION
(Rear)

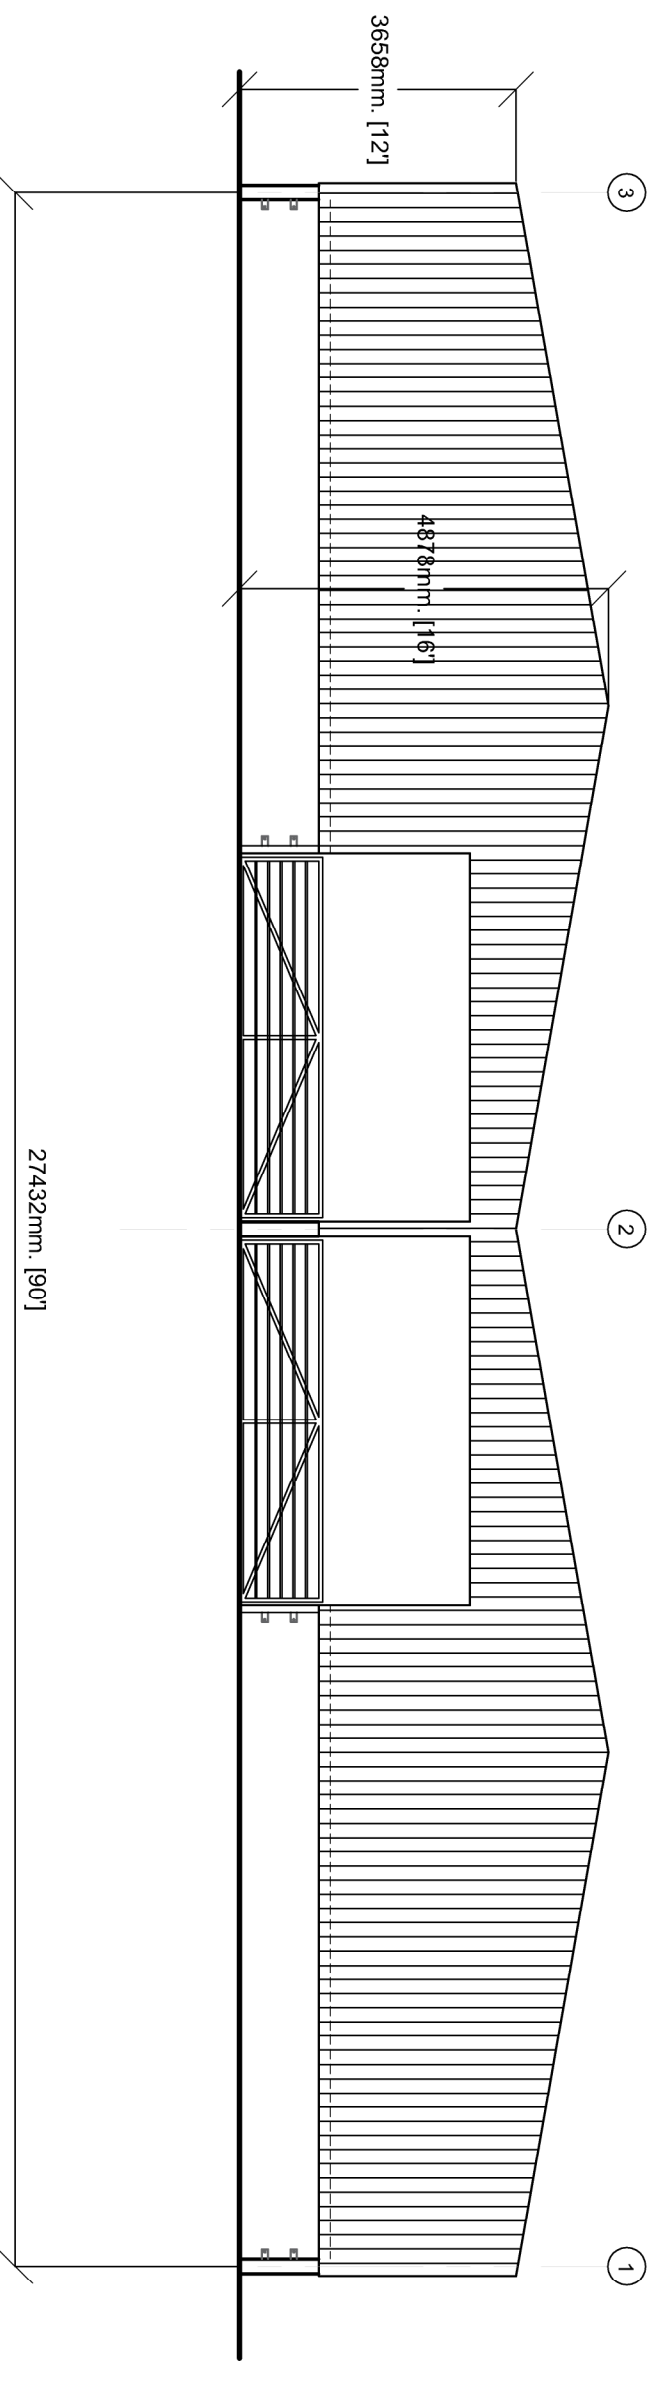

1:100

