






FRONT ELEVATION

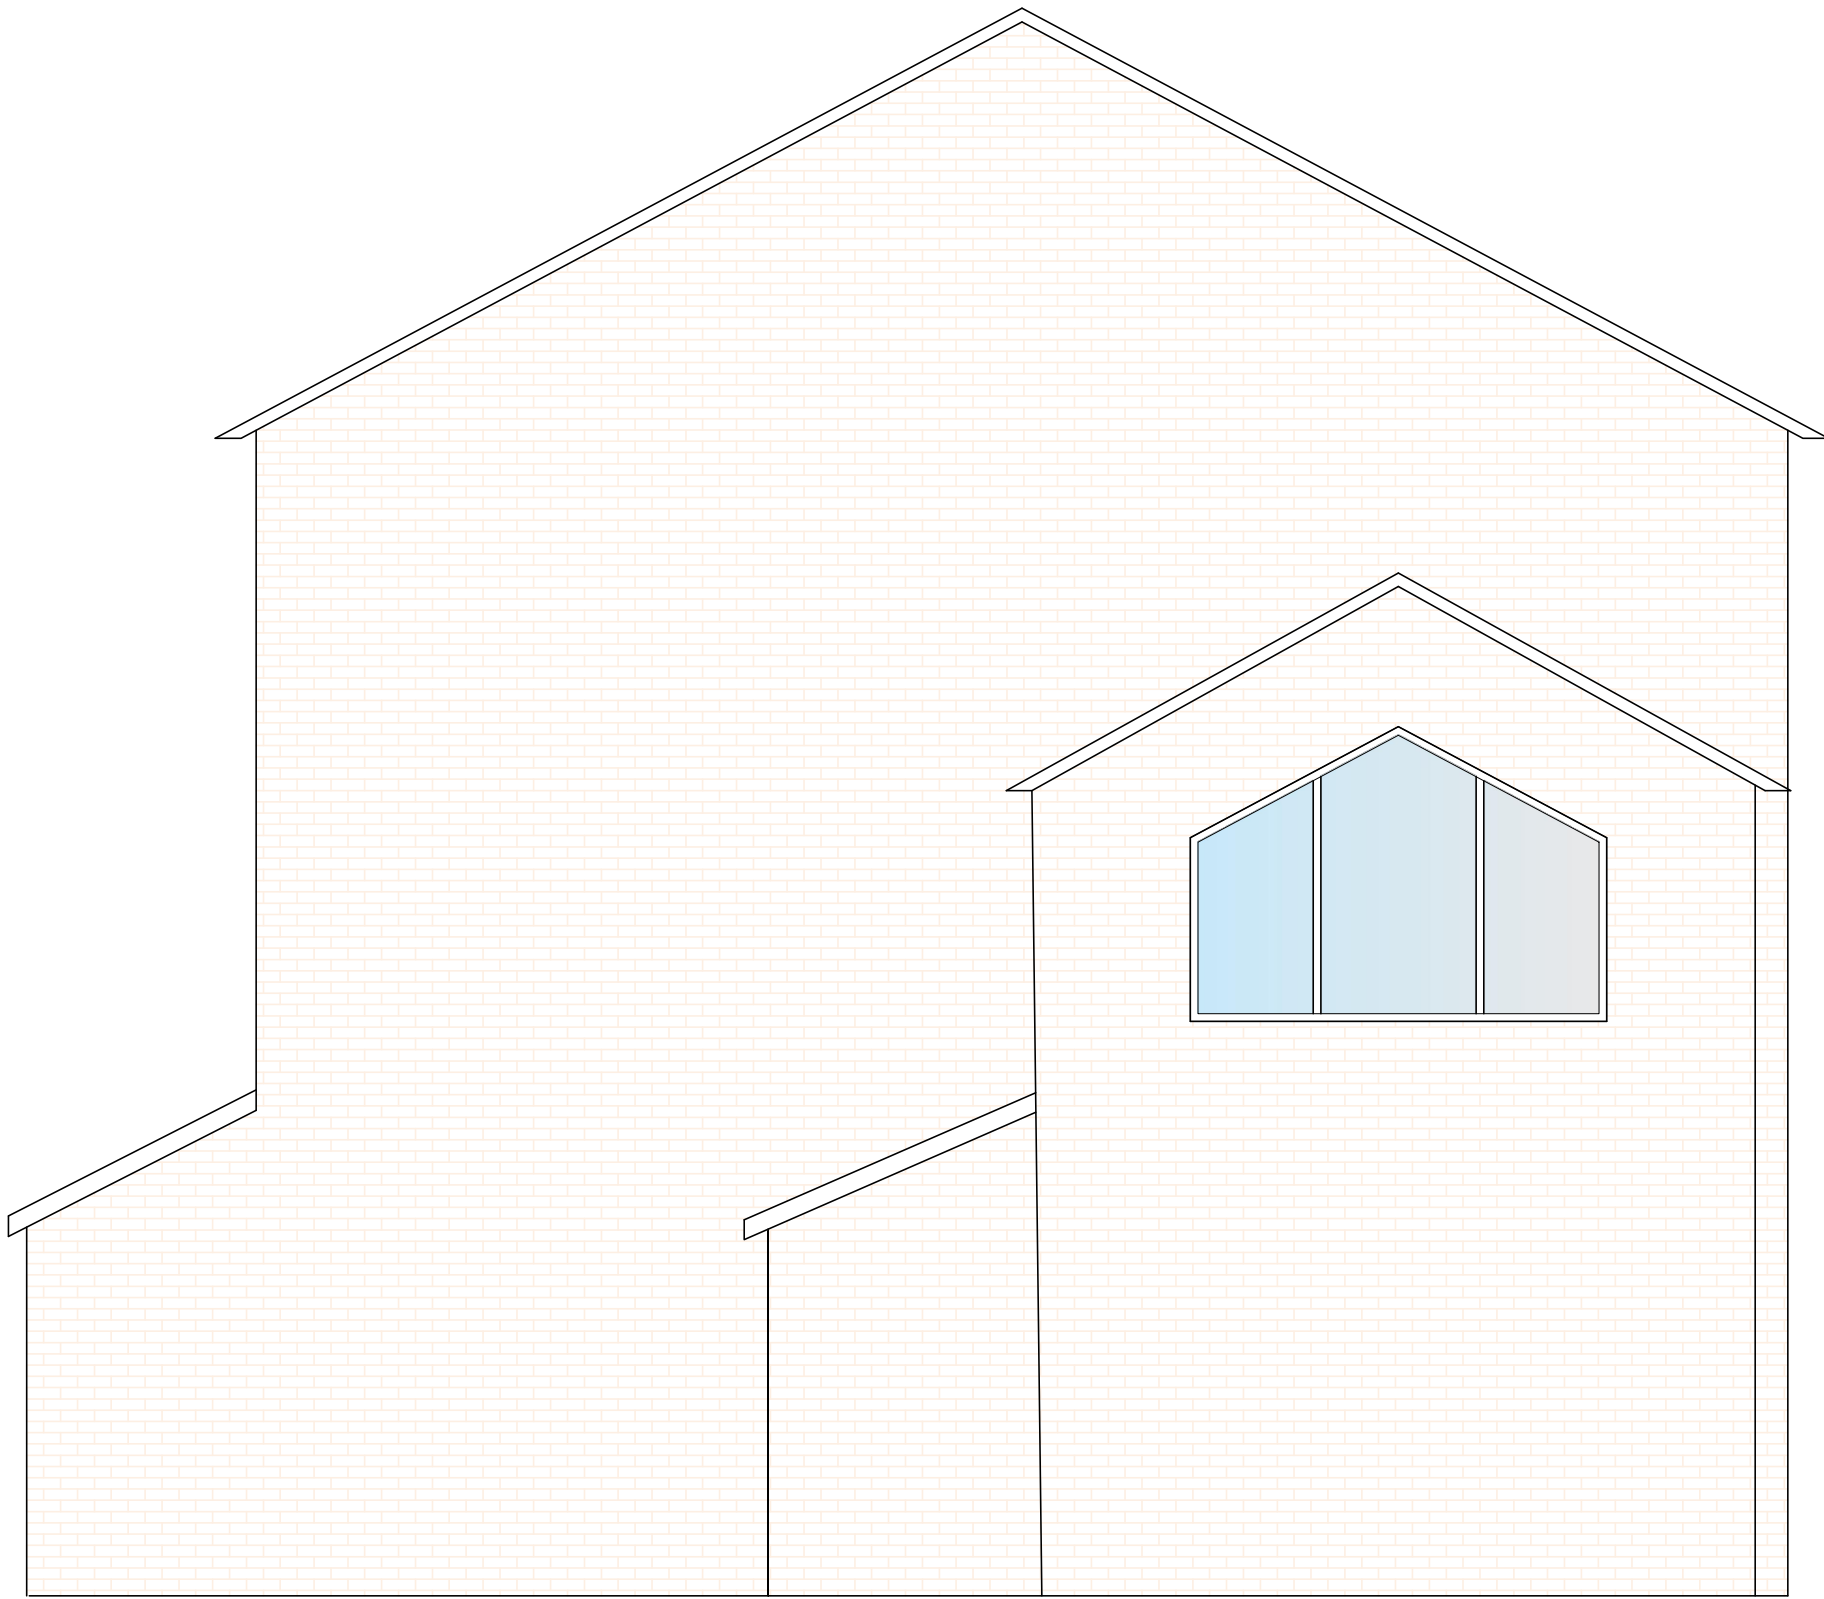


PROPOSED SIDE ELEVATION

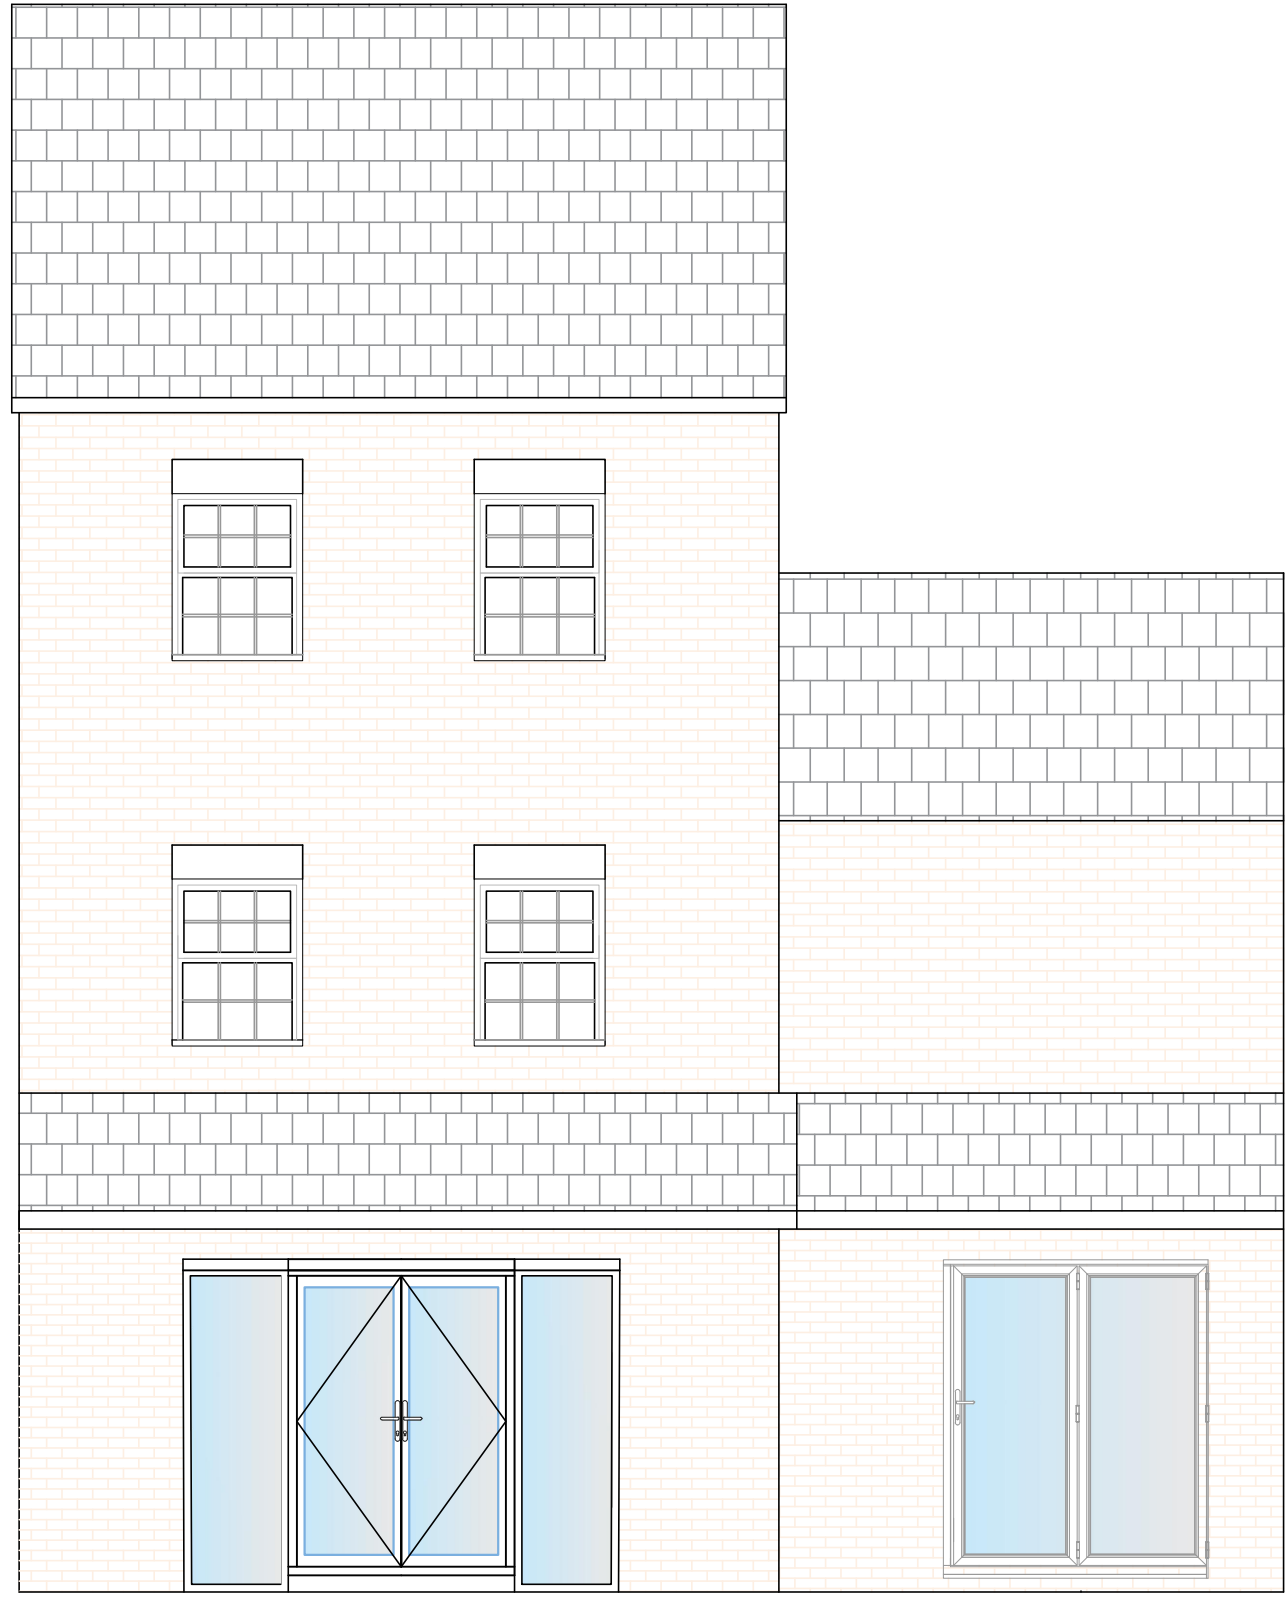


REAR ELEVATION

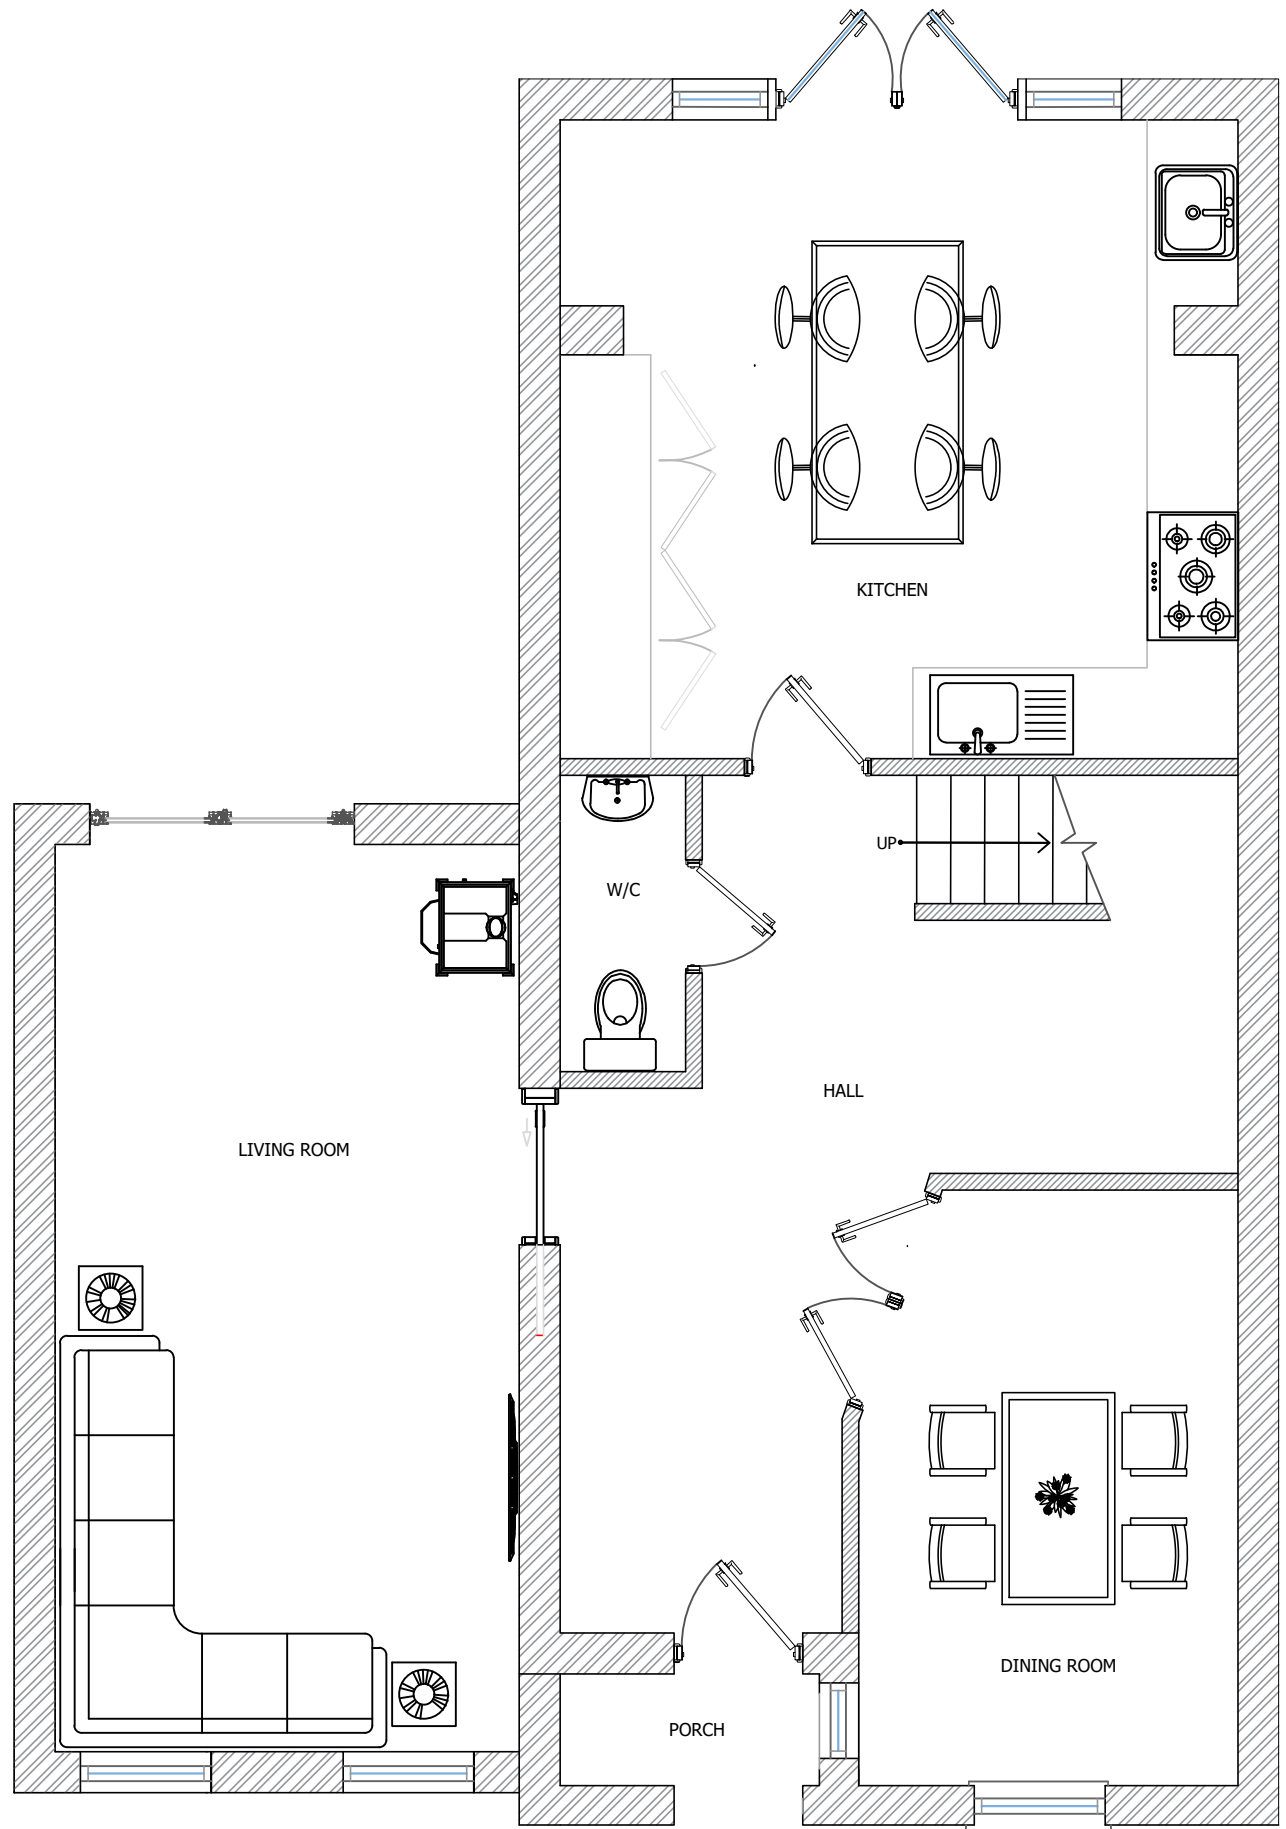

PROPOSED GROUND FLOOR PLAN

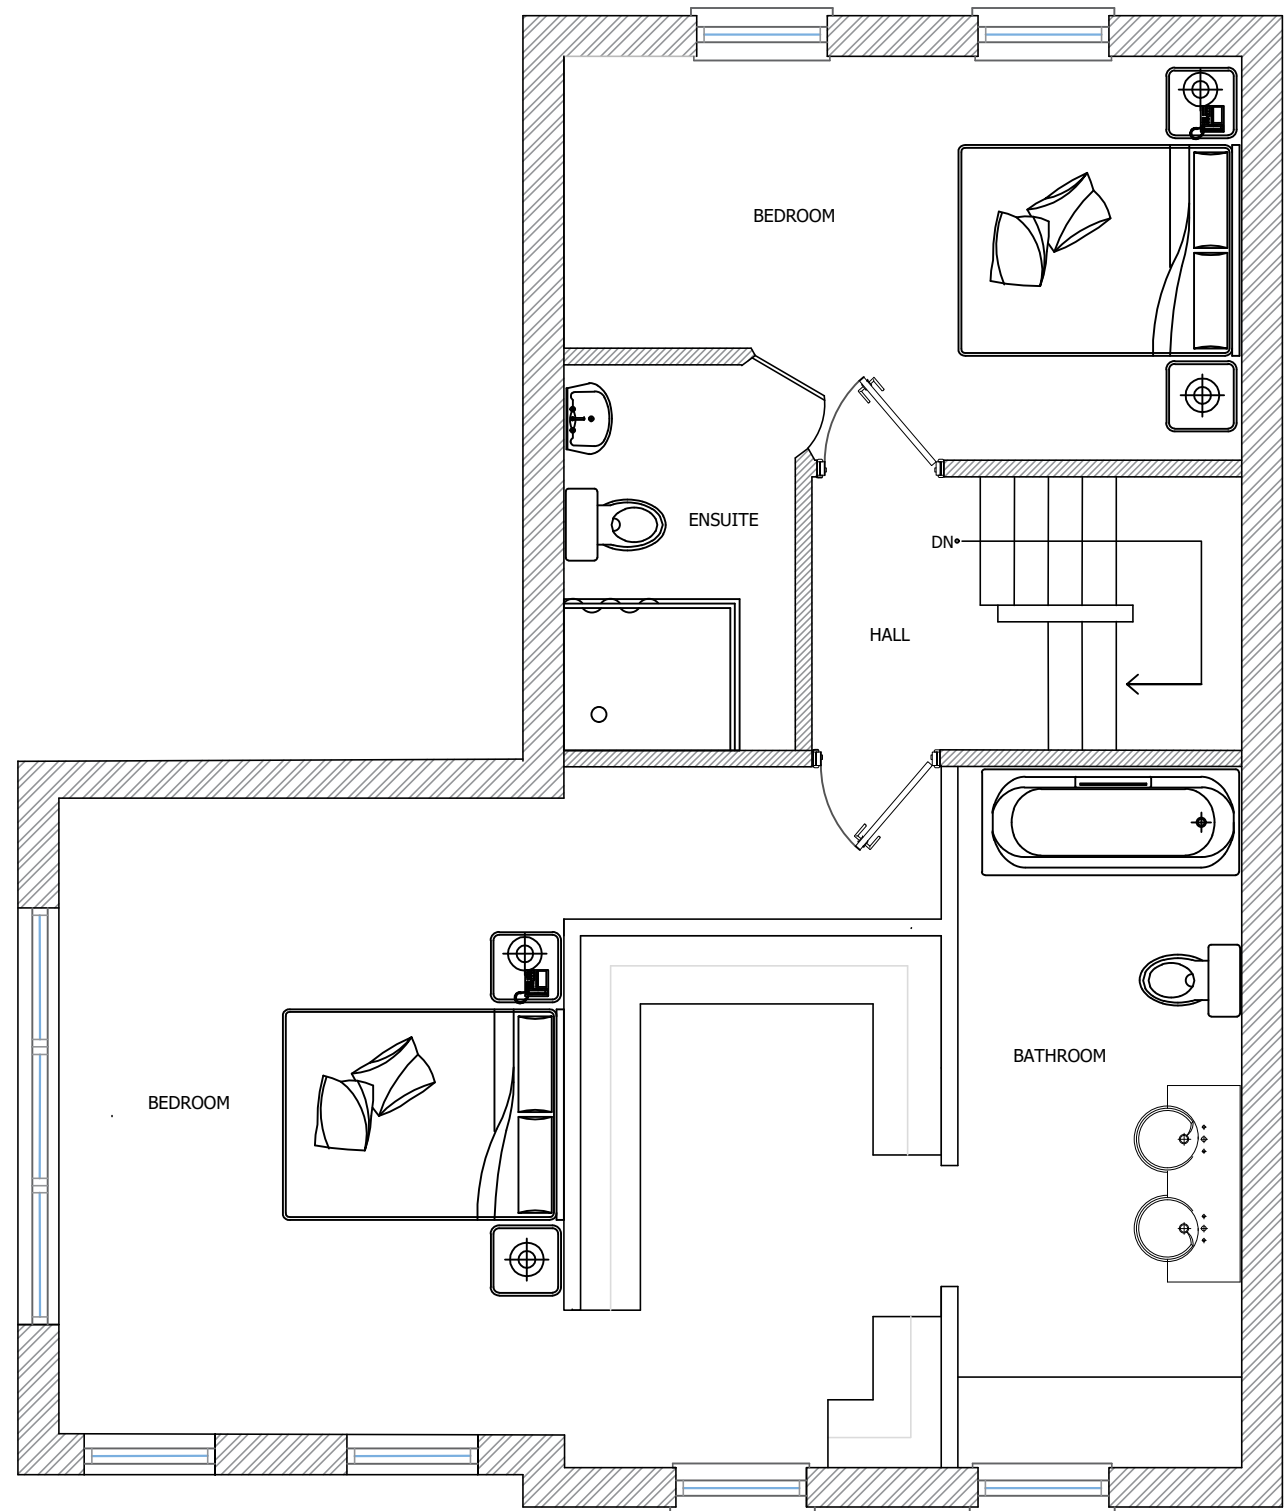

PROPOSED FIRST FLOOR PLAN

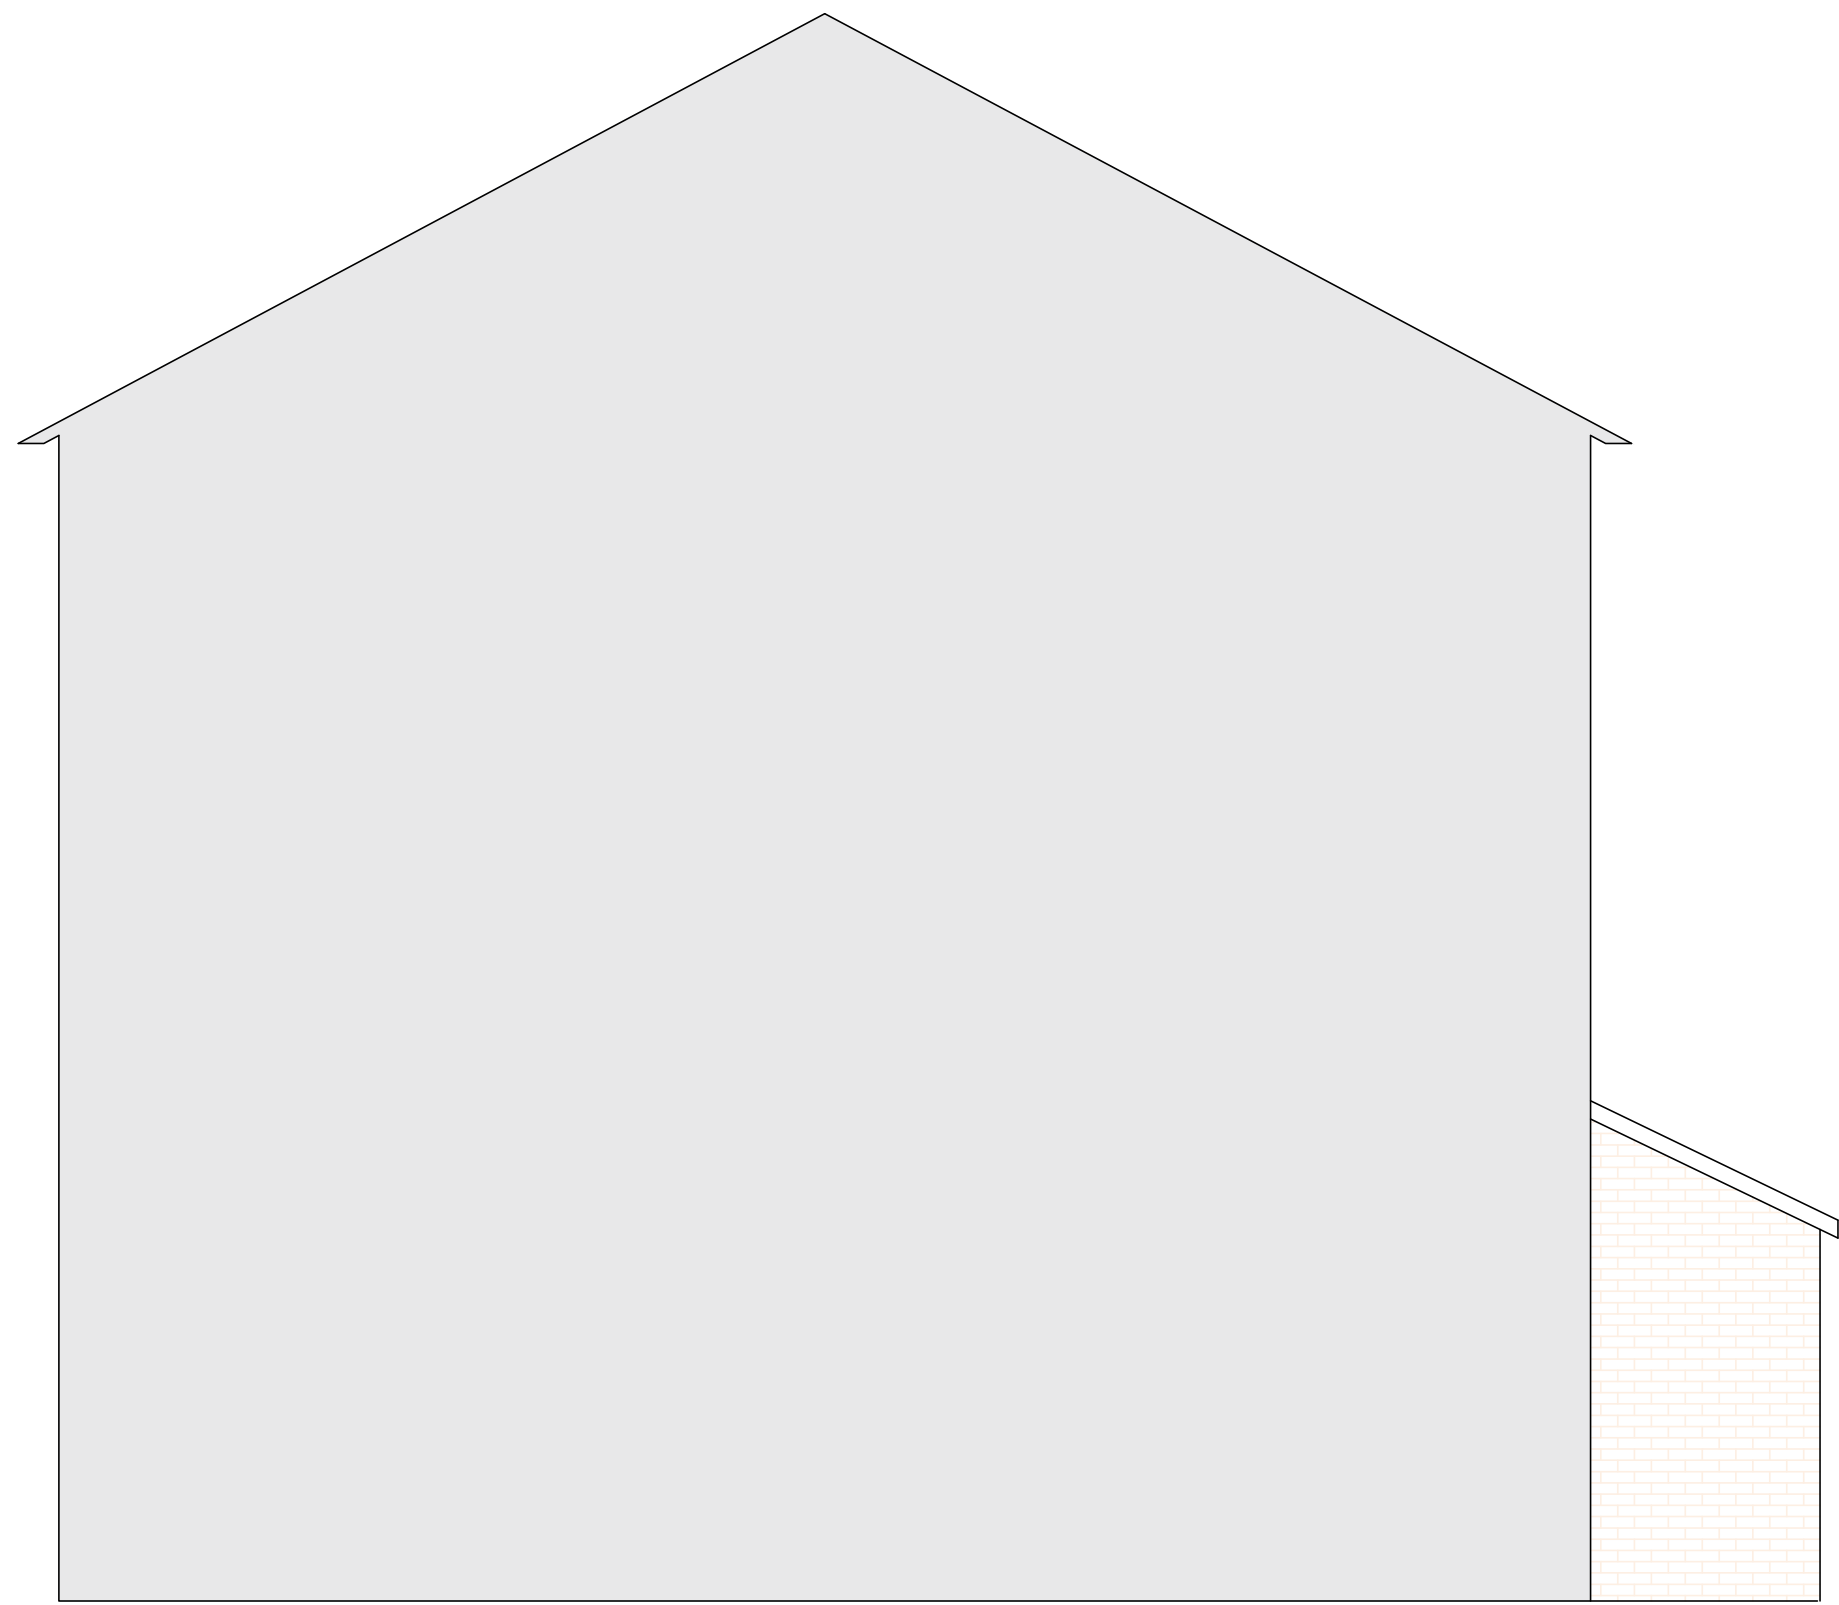

PROPOSED SIDE ELEVATION

NOTES

PROJECT
SIDE DOUBLE STOREY
EXTENSION

DRAWING
PROPOSED PLANS &
ELEVATIONS

LOCATION
59 MONUMENT DRIVE
BARNSELEY

SCALE 1:50

DRAWN BY EQ

DATE 21/03/23

REVISION A