




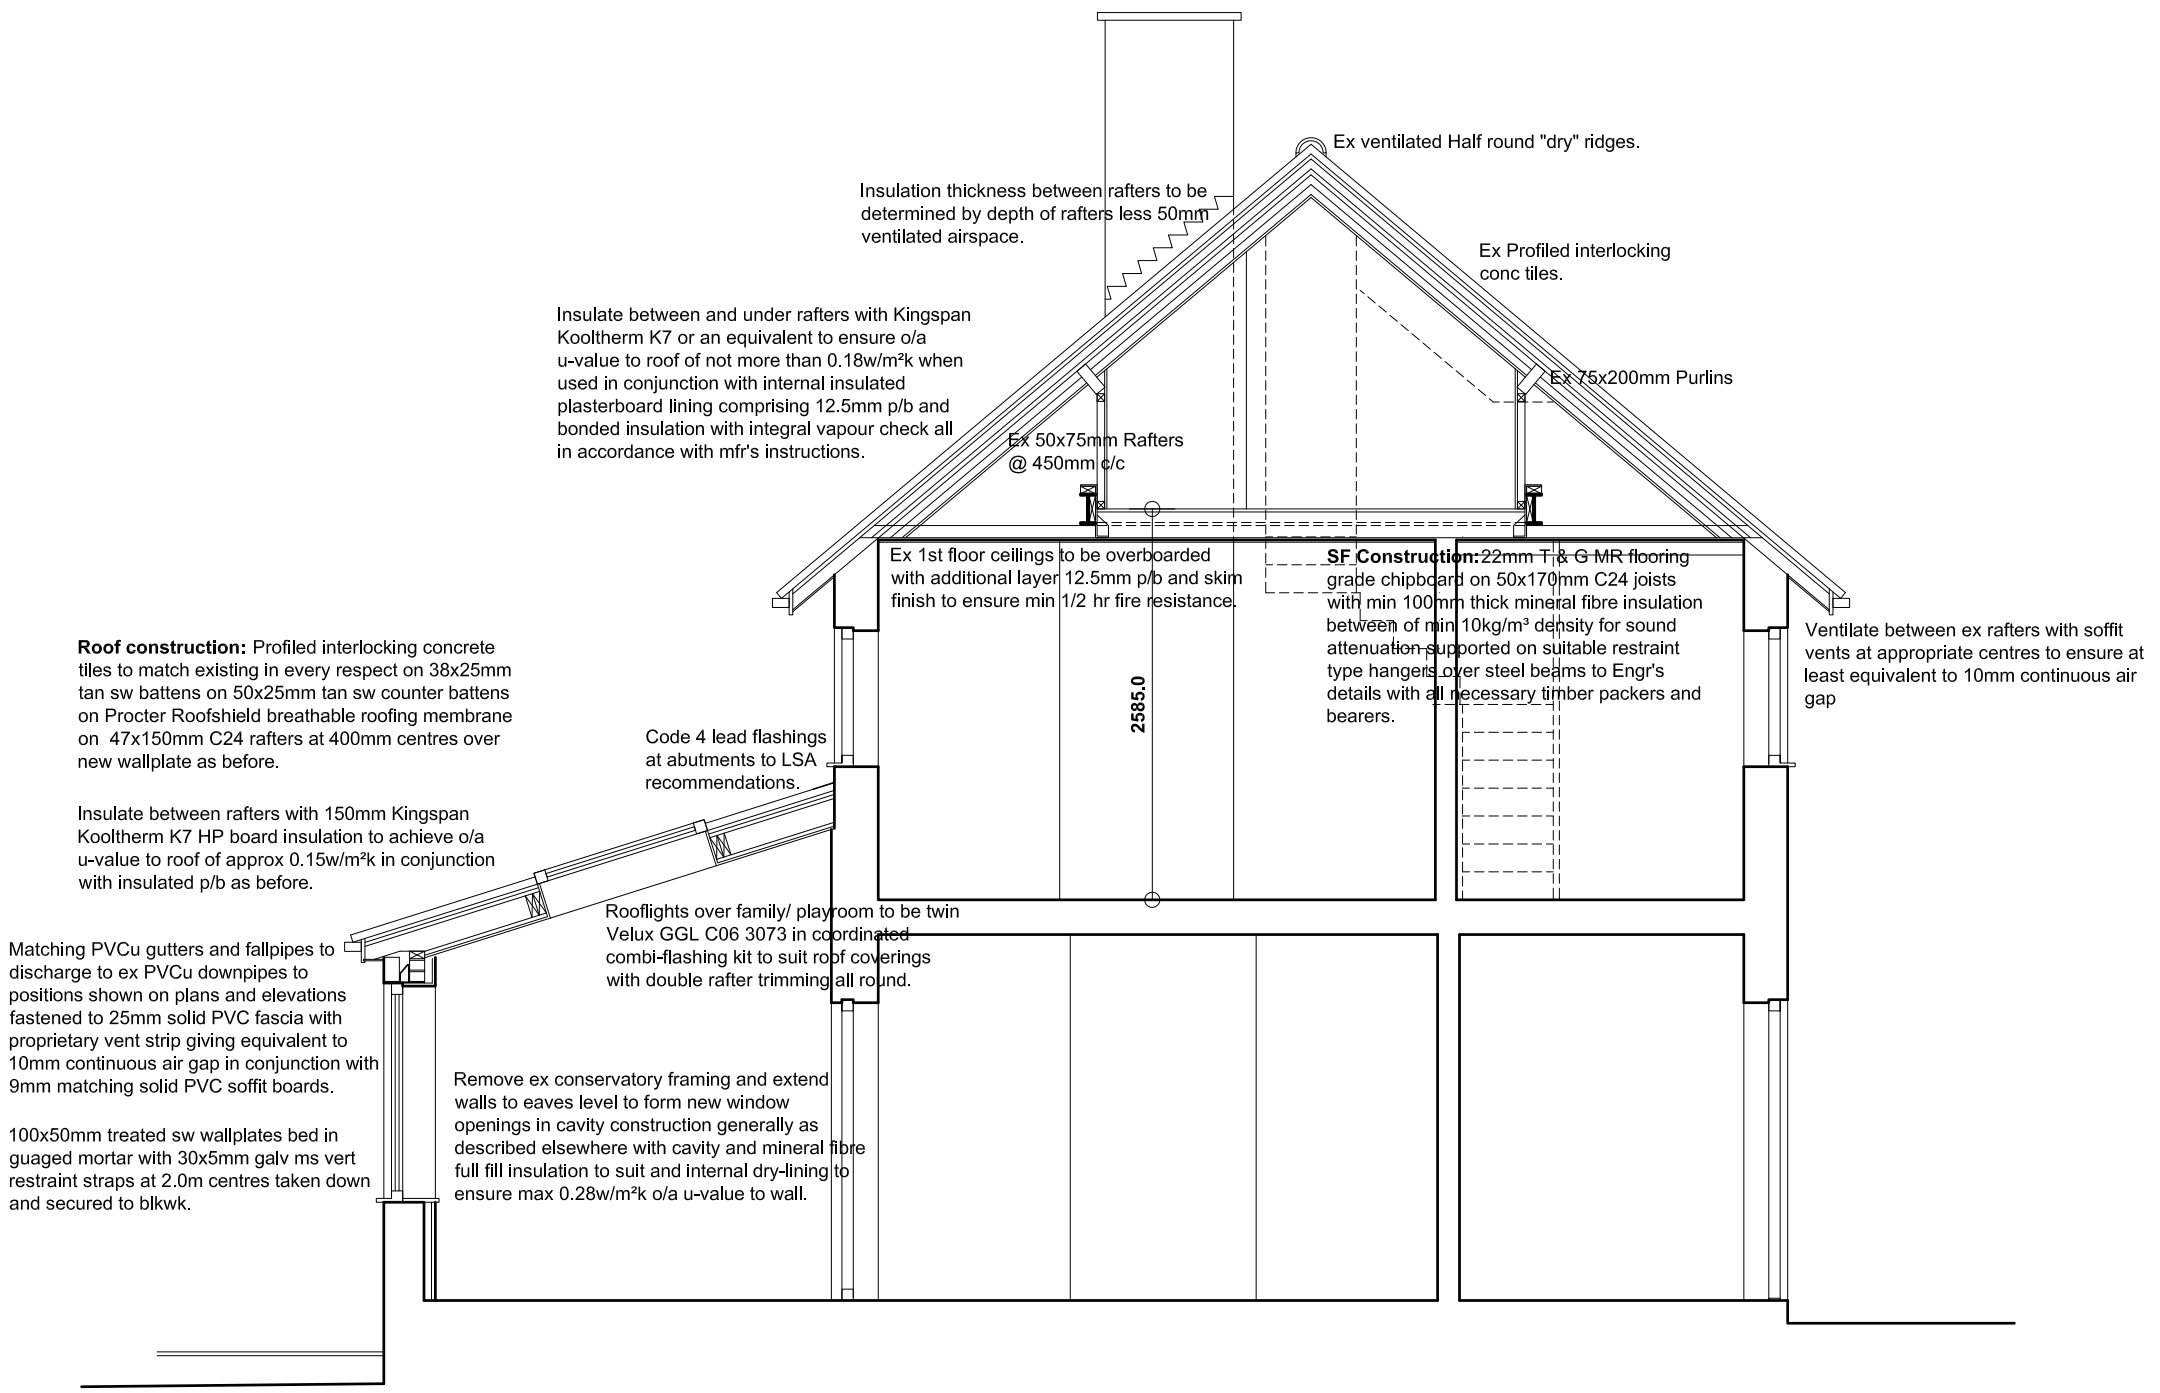


TYPICAL SECTION THRU' EXISTING

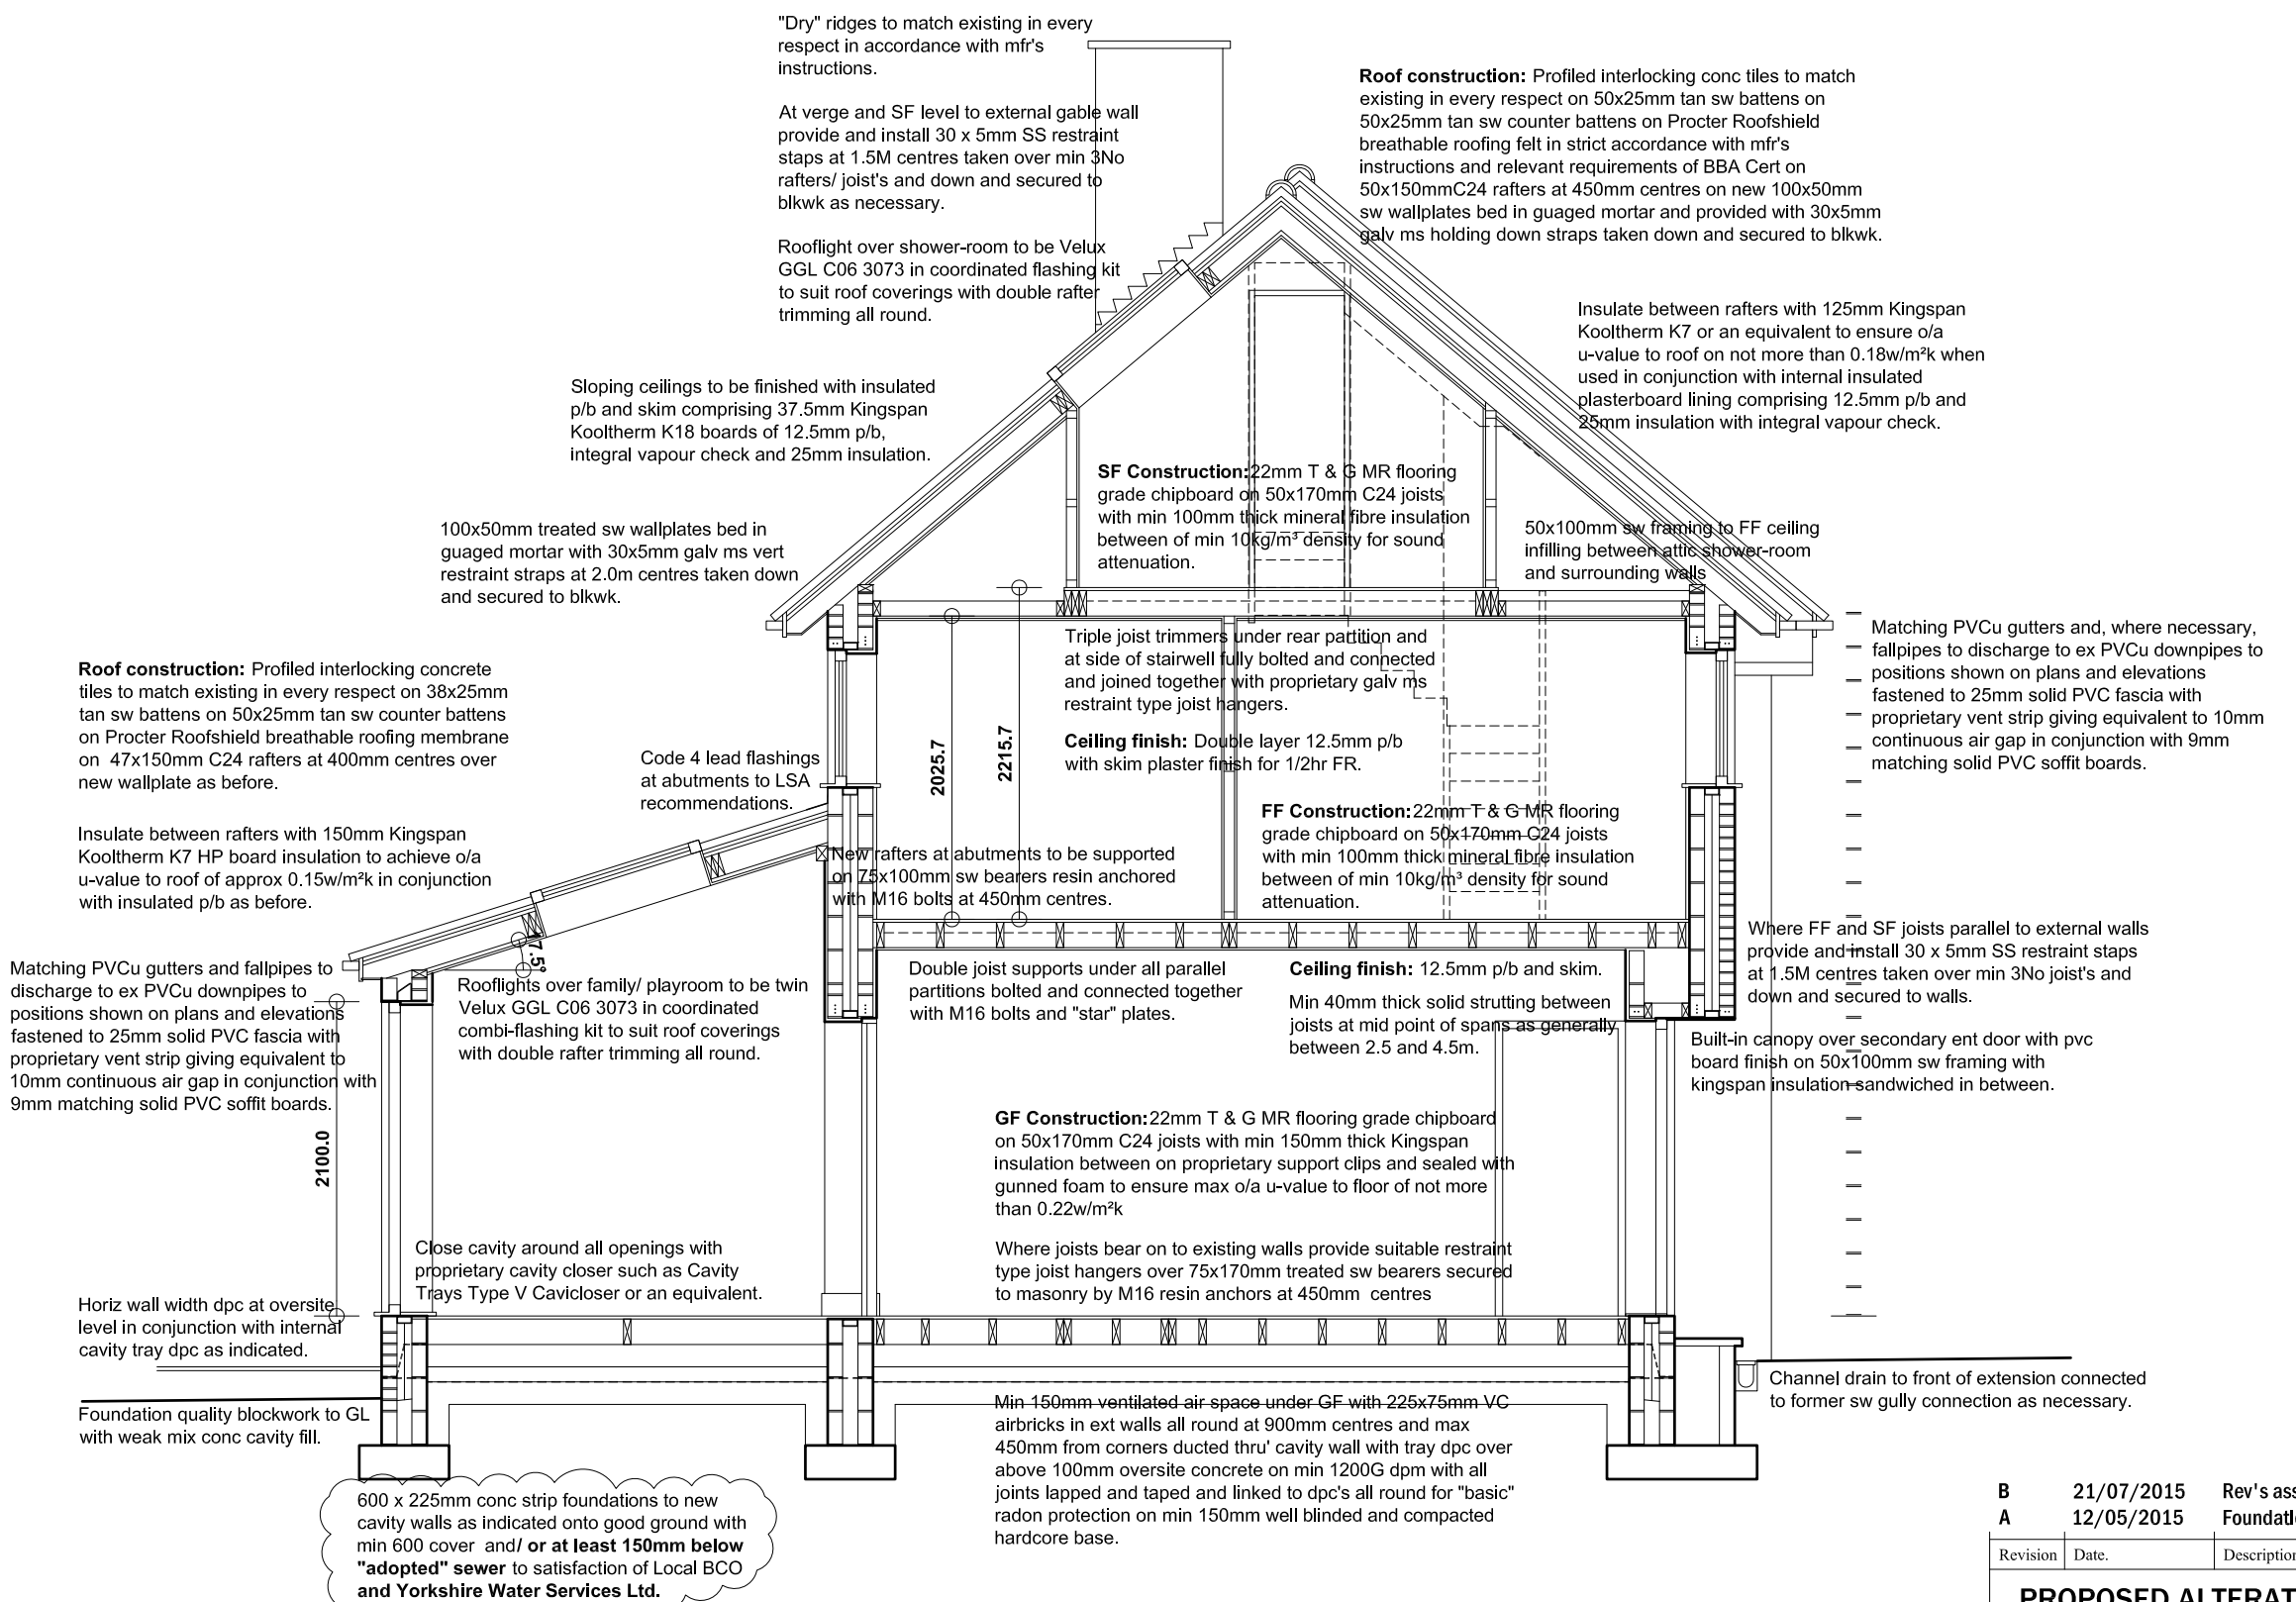

TYPICAL SECTION THRU' PROPOSED

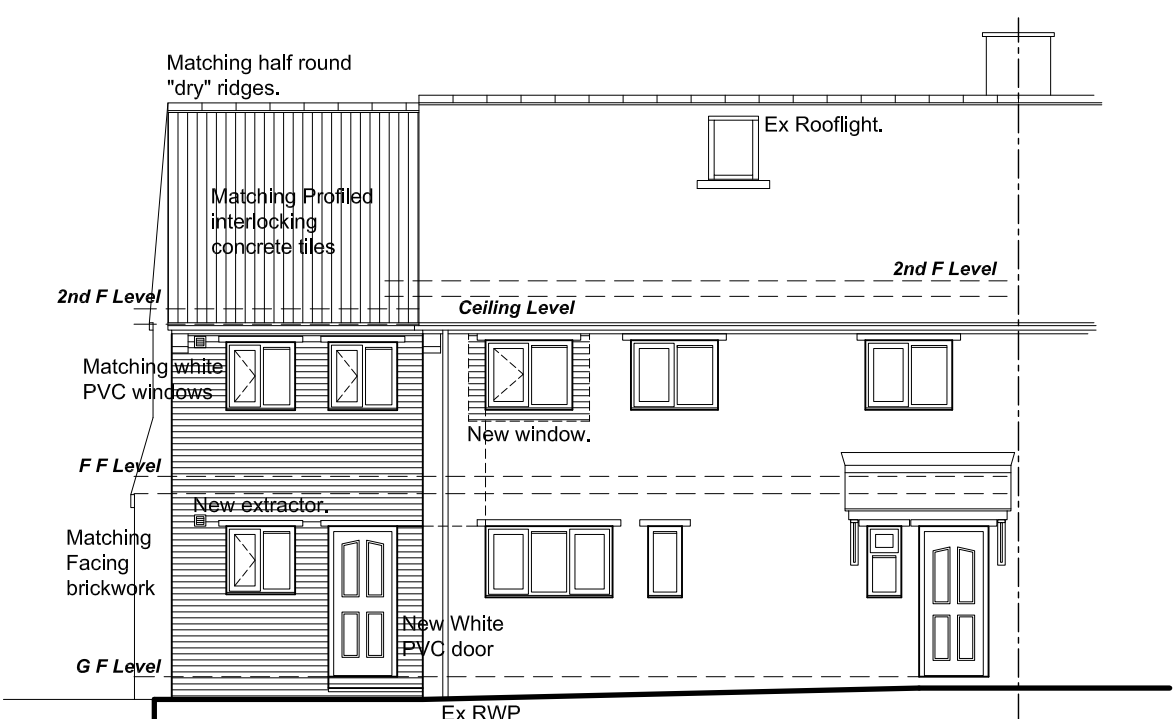

FRONT ELEVATION

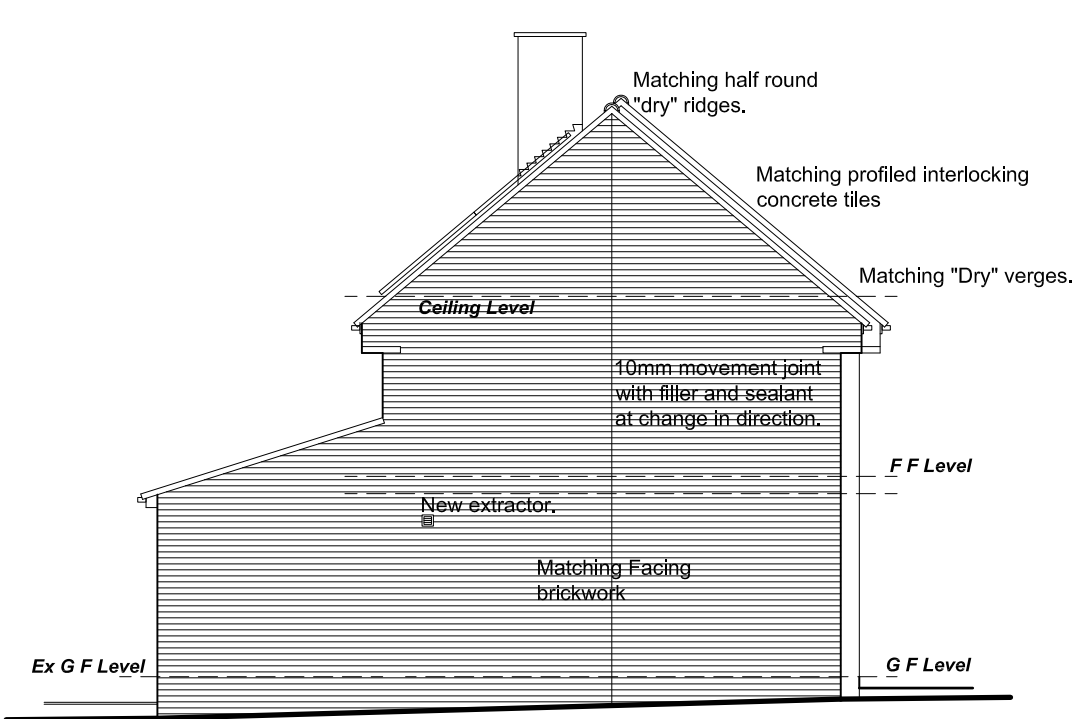

SIDE ELEVATION L

B

21/07/2015

Rev's associated with actual drain positions.

A

12/05/2015

Foundations clarified in relation to drains.

Revision	Date	Description
PROPOSED ALTERATIONS & EXTENSION, 24 NORFOLK ROAD, GREAT HOUGHTON, BARNSELY, S72 0DT.		
DETAILED PROPOSALS 2 Sections and Elevations.		
Mr & Mrs Shelton.		
 Building Design Services		
JE Architectural Ltd 23 Windmill Road, Wombwell, Barnsley, S73 8PW. Tel: 01226 754507 Email: jealtd@btconnect.com		
This drawing and the copyright is the Architectural Company's property and maybe used or reproduced only by agreement. All Dimensions in Millimetres Unless specified otherwise and subject to verification on site.		
Scale:1:50/100 @ A1		Date: MAR 2015
Ref: 201425		Drwg No: 05
0 cm	2 cm	4 cm
6 cm		