




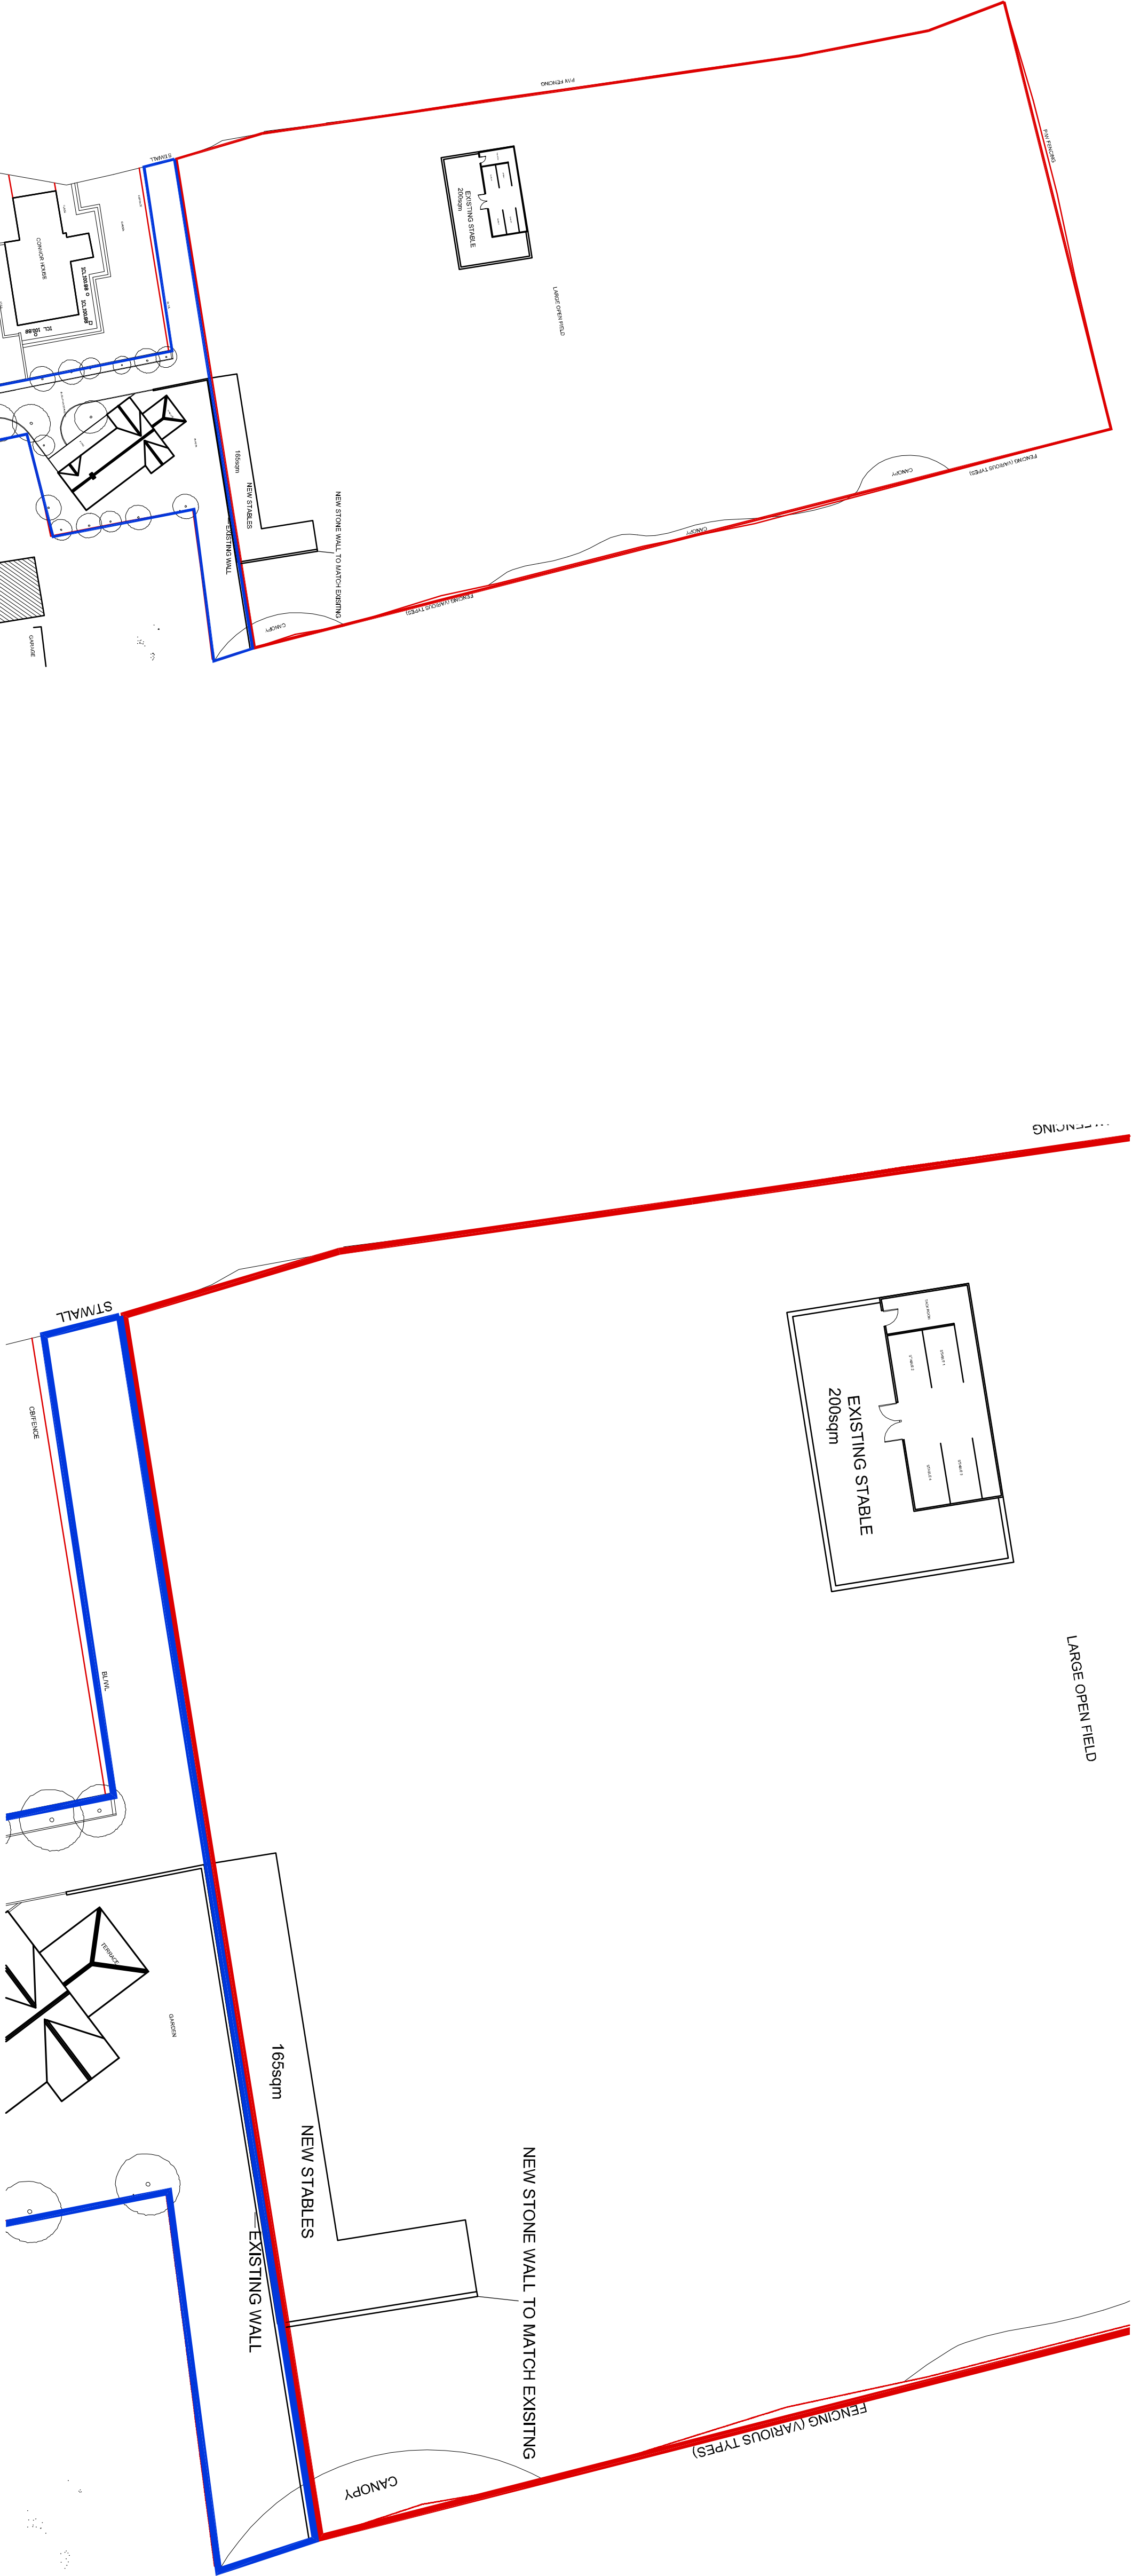

SITE PLAN
SCALE 1:500

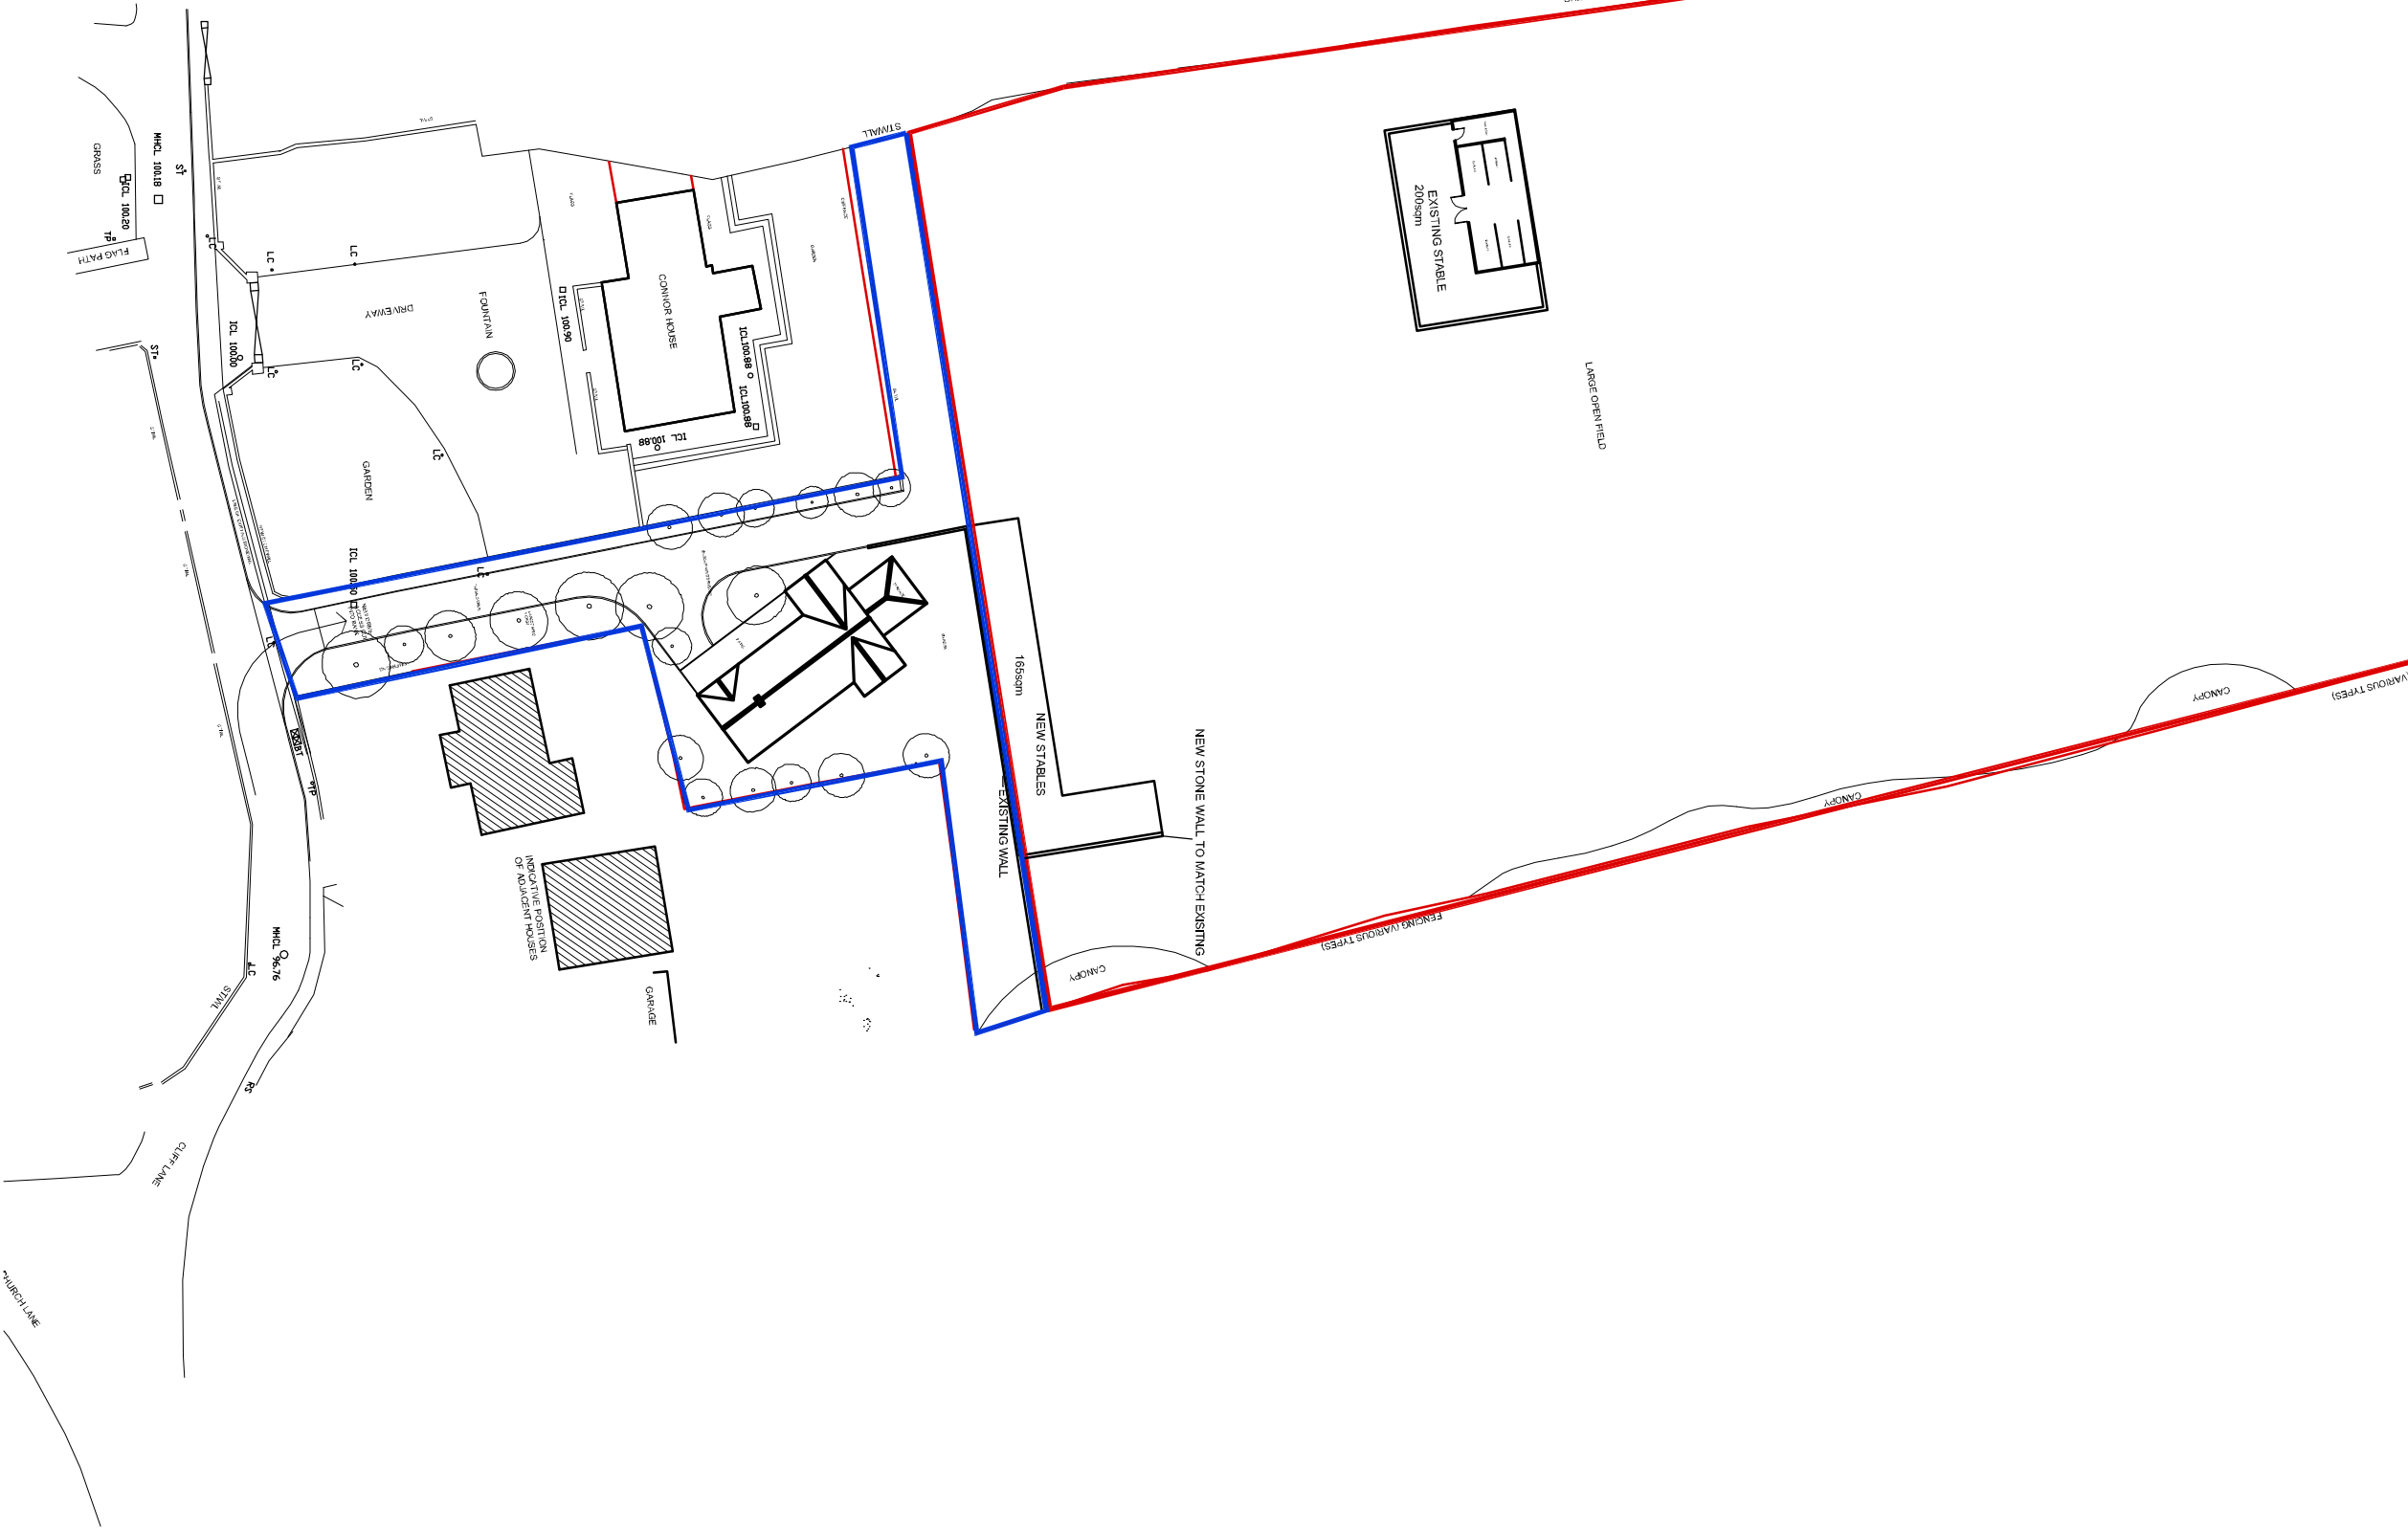

LOCATION PLAN
SCALE 1:1250

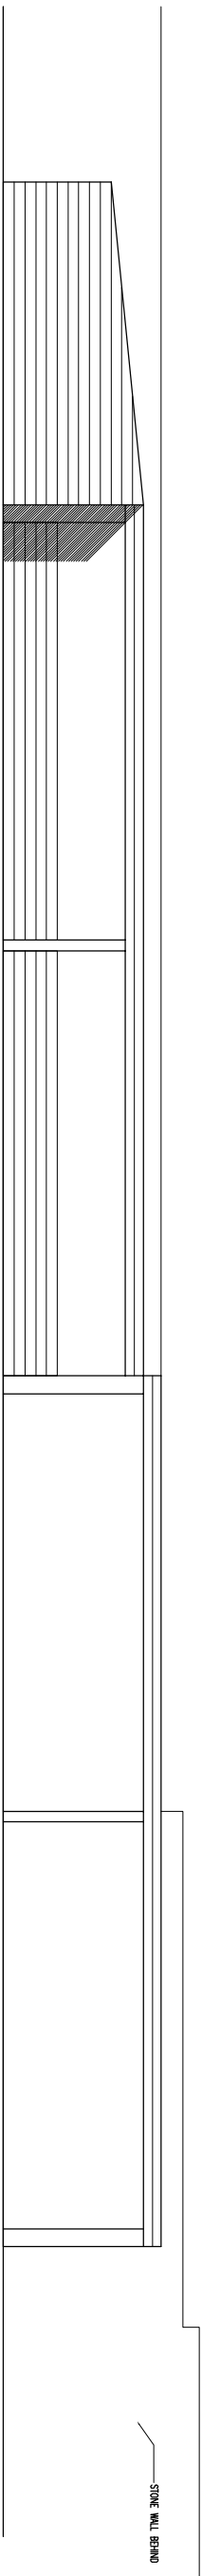

Elevation Stable 1/100



Stable Images



				Code Studios Ltd Unit 3C Cathedral Works, 41 Monksley Street, Sheffield, S3 8EN t: 0870 990 3095 f: 0870 990 3097 e: information@codestudios.co.uk	
Mr Conner				Client	
Land Behind				Job	
Corner House					
Site plan				Title	
Plans					
DRAWN	CHECKED	DATE	SCALE	A1 ISSUE	
ME		12/2008	A3 ISSUE: 1:500	A1 ISSUE: 1:250	
REV:	A			ST-001	
		X-REF:		FENCING	

© COPYRIGHT © 2008 BY THE DESIGNER AND PUBLISHED BY THE DESIGNER. THE DESIGNER'S NAME AND ADDRESS MUST BE SHOWN ON ALL DRAWINGS. THE CONTRACTOR MUST VERIFY ALL DIMENSIONS ON SITE BEFORE MAKING SHOP DRAWINGS. ANY DISCREPANCY TO BE REPORTED TO THE DESIGNER IMMEDIATELY.