


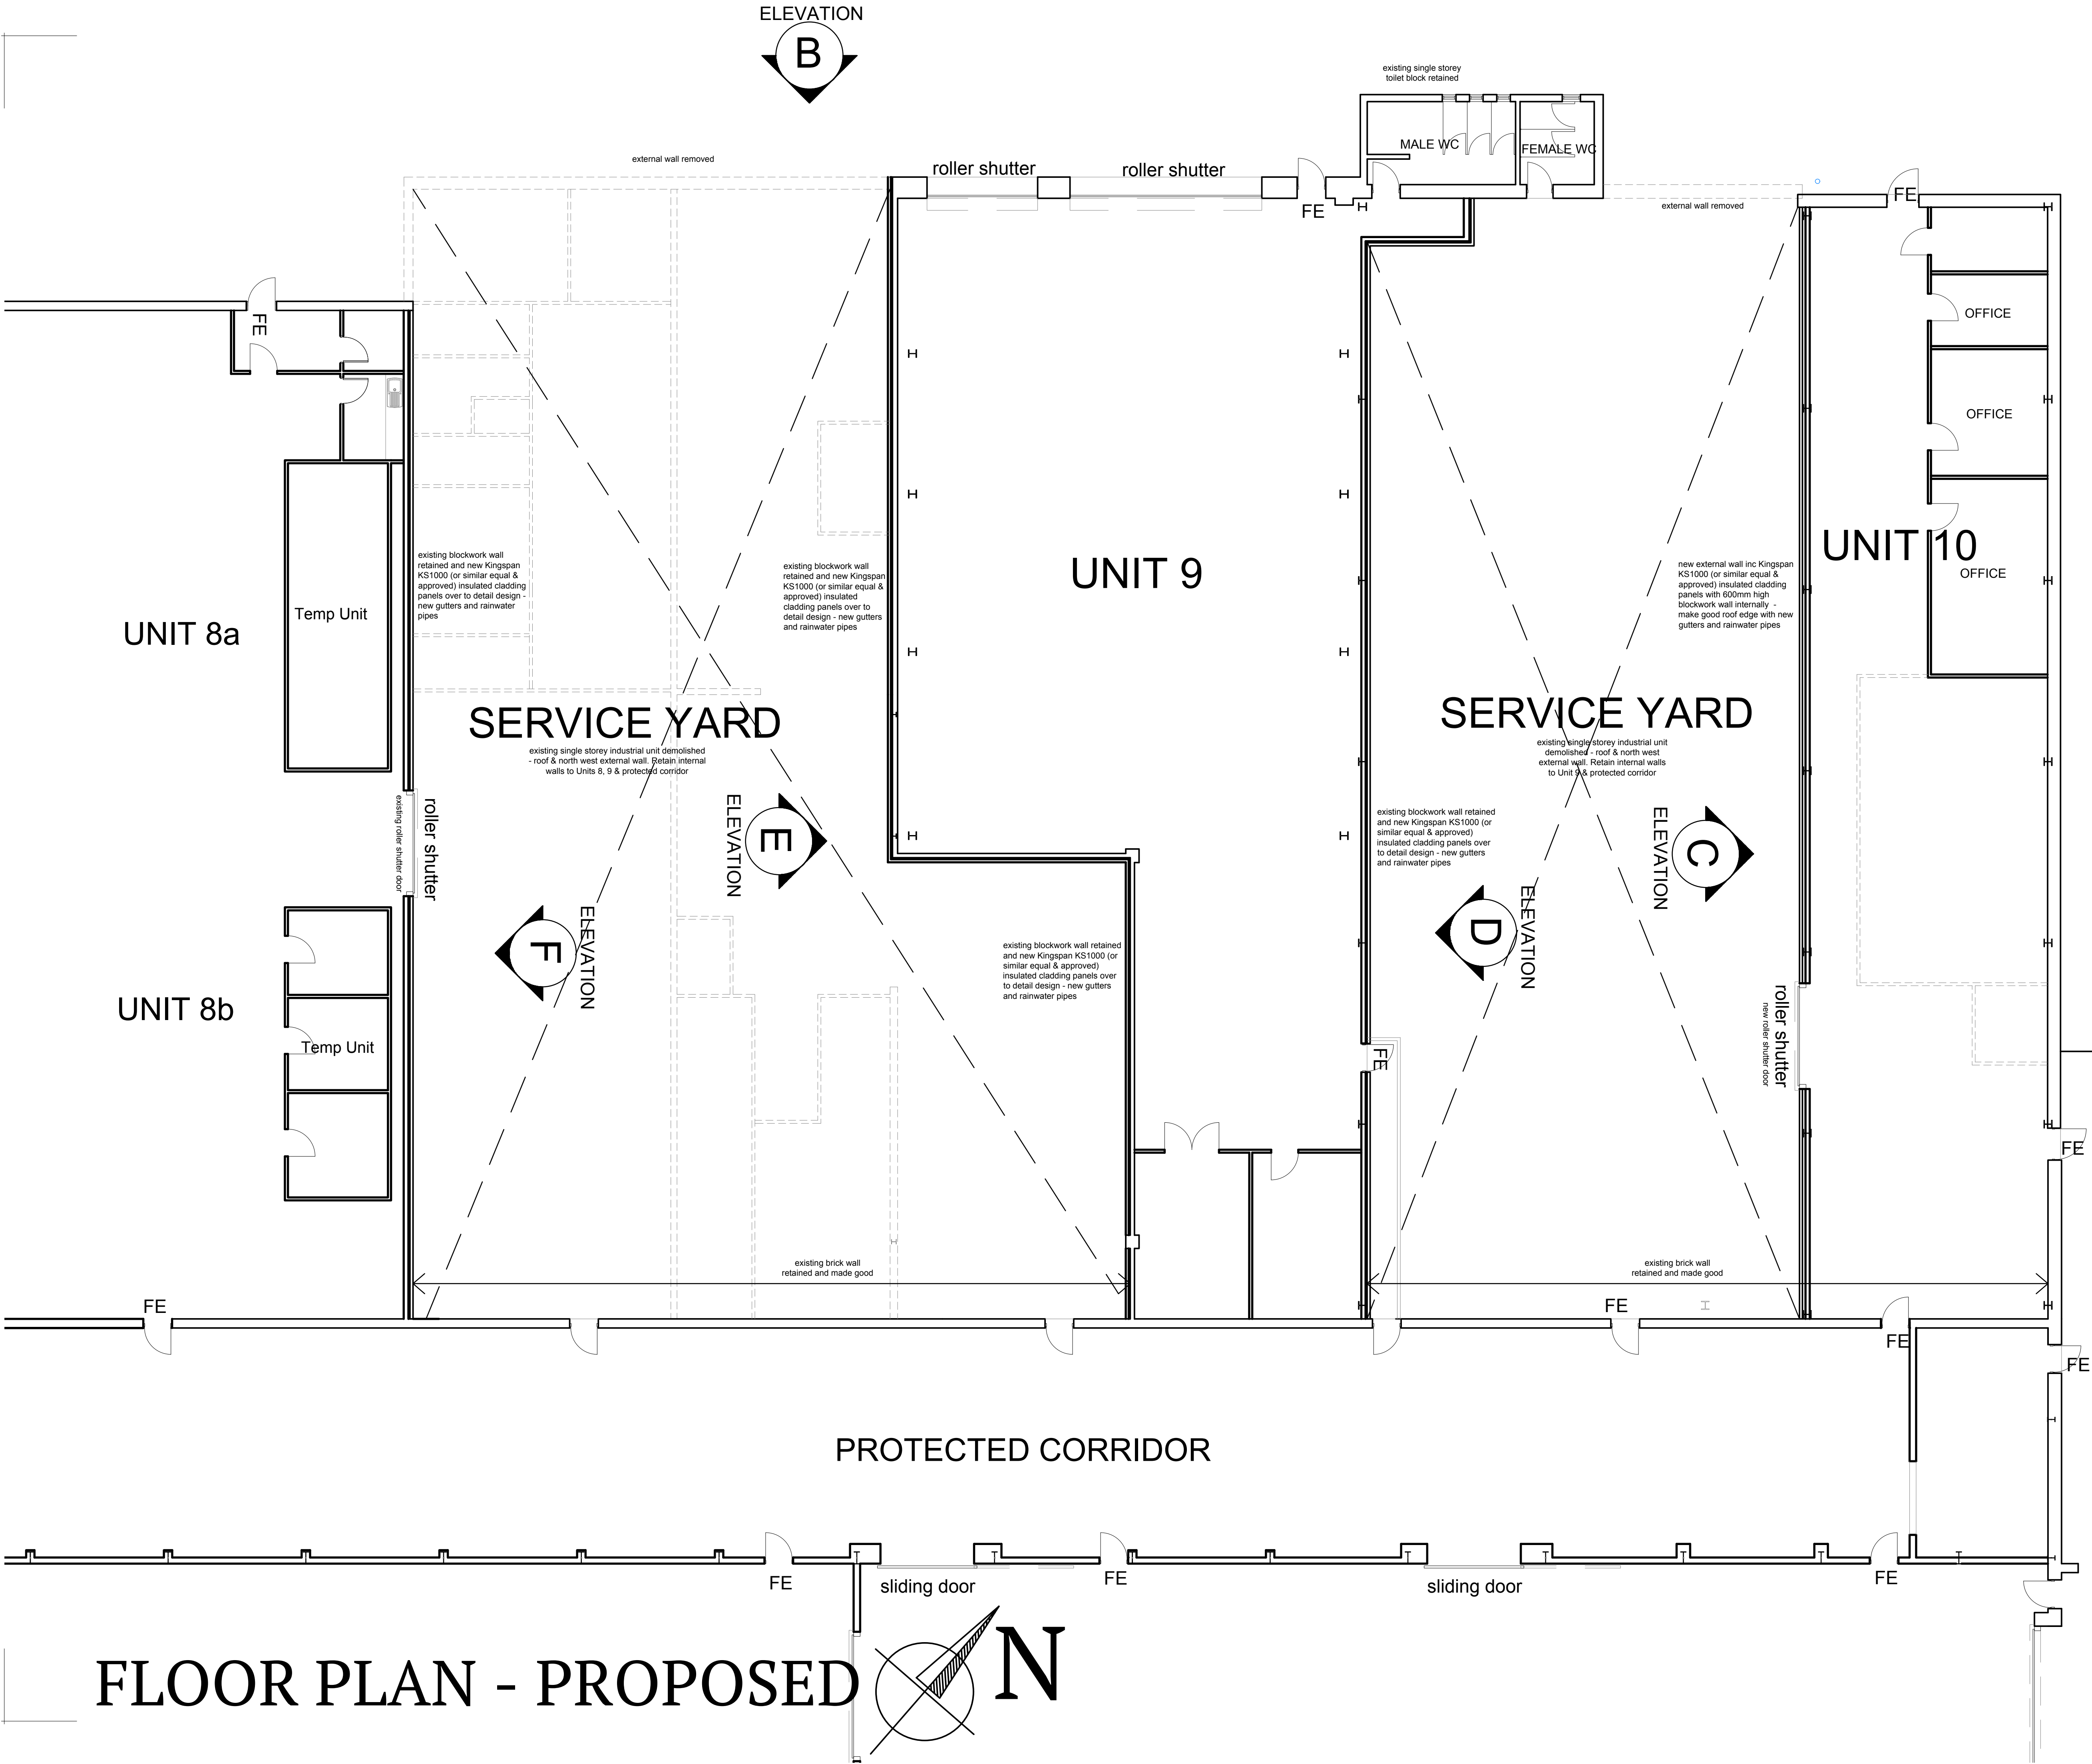

Do not scale off this drawing. Work to figured dimensions any discrepancy to be reported to the Architects. Refer to larger scale drawings where available.

No.	XX	DD/MM/YY	A0/A1	Revision	Description
Rev	By	Date		Revision Note	

Pearce Bottomley LLP

10 High Street
Tadcaster
LS24 9AT

T: 0113 281 2000
E: pbp@pbarchitects.co.uk
W: www.pbarchitects.co.uk

Client
Dave Padgett

Darton Business Park, Barnsley Road,
Darton, Barnsley, S75 5QX

Project
Darton Business Park - Part demolition of existing
unit and new warehouse unit

Drawing Title
UNITS 9 AND 10 FLOOR PLAN PROPOSED

File Name 5844-PBA-XX-XX-DR-A-0005	Status PLANNING	Scale 1:100@A1	Drawn RTA	Checked	Date June 2024
---------------------------------------	--------------------	-------------------	--------------	---------	-------------------

Proj. Ref. 5844 -	Drawing Number (00)05	Revision - C01
----------------------	--------------------------	-------------------

Copyright Pearce Bottomley LLP

