






EXISTING LAYOUT
COPYRIGHT TO APPLICATION 2012/0388
NOT TO SCALE

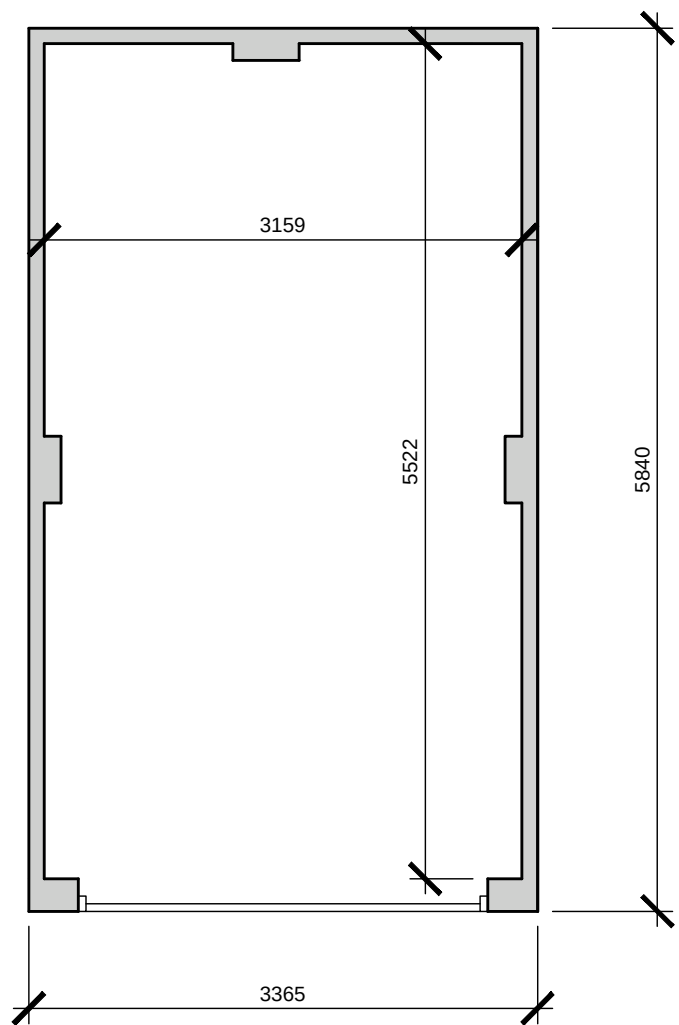


PROPOSED GARAGE FLOOR PLAN
SCALE 1:50

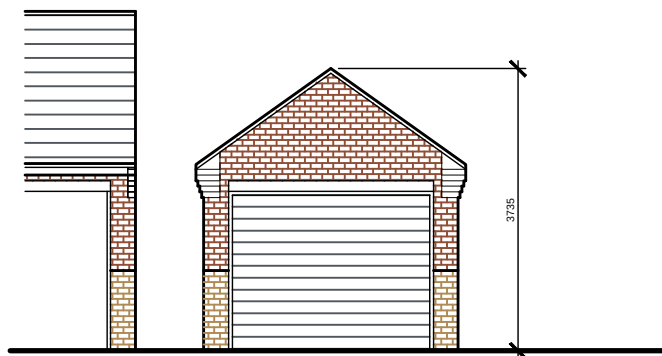


PROPOSED FRONT ELEVATION
SCALE 1:100

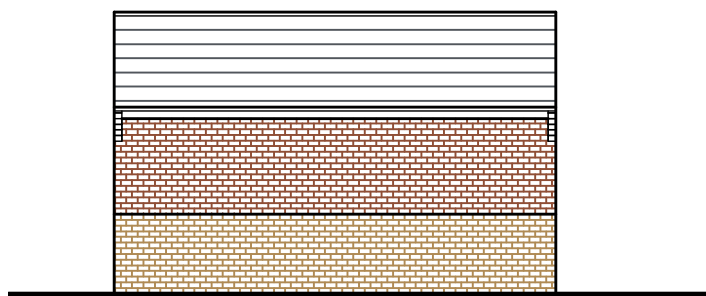


PROPOSED SIDE ELEVATION
SCALE 1:100

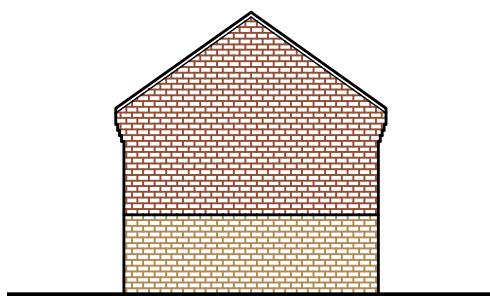

PROPOSED REAR ELEVATION
SCALE 1:100

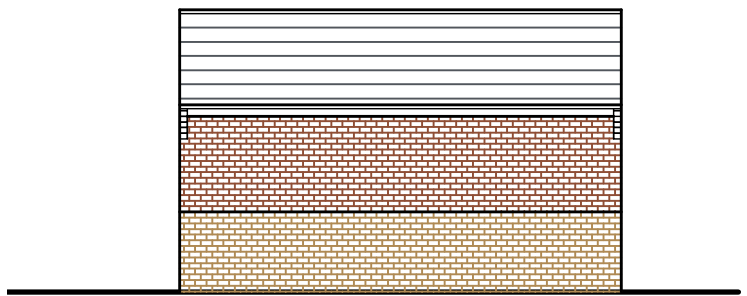

PROPOSED SIDE ELEVATION
SCALE 1:100

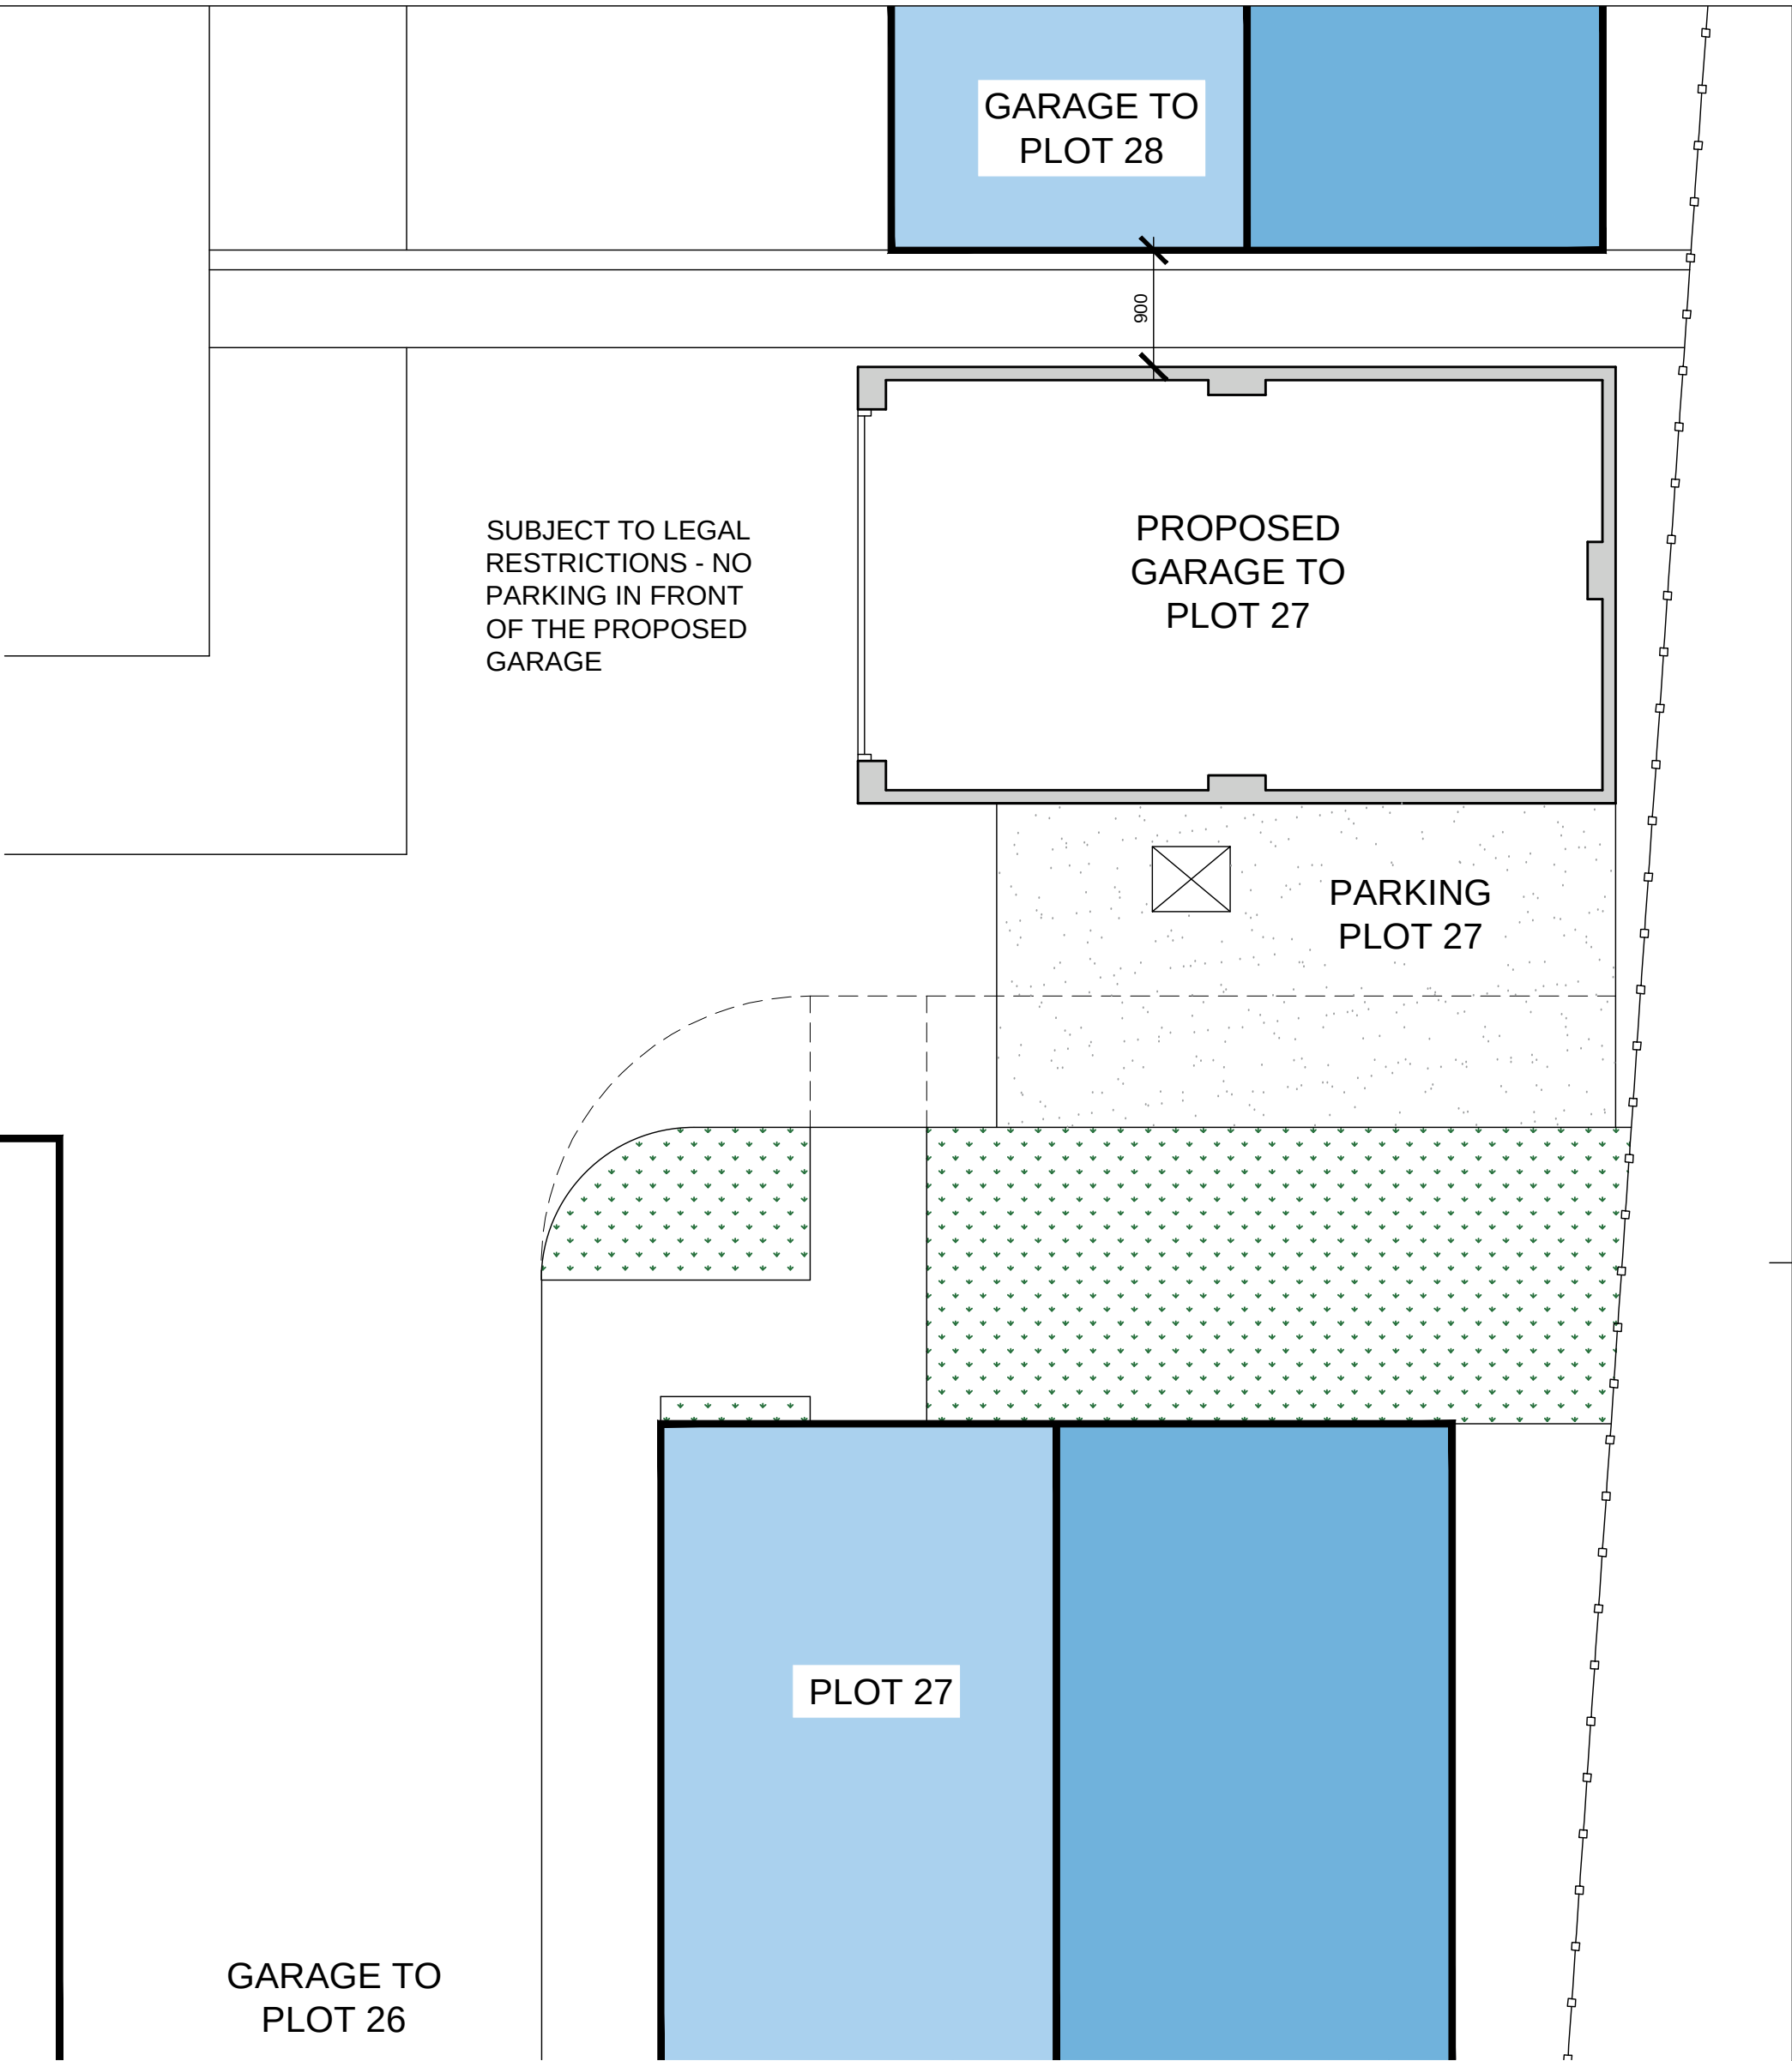

GARAGE TO
PLOT 26

PROPOSED LAYOUT
SCALE 1:50

 White Agus PARTNERSHIP			8 MORSTON BUSINESS PARK, WHALEY ROAD, BARUGH GREEN, BARNSELEY. S75 1HQ			Phone: 01226 208482 Fax: 01226 283030		
ARCHITECTURAL SERVICES AND SURVEYORS						Email: info@whiteaguspartnership.co.uk Web: www.whiteaguspartnership.co.uk		
Project.				Client.				
PROPOSED GARAGE AT (PLOT 27) 9 FALL CLOSE BARNSELEY, S70 6DJ				MR G. LIVERSEDGE				
Drawing Title. PLANS & ELEVATIONS				Date.		Scale.		
				MARCH 2014		AS SHOWN		
				Ref.		Dwg. No.		Rev.
				13-100		01		
Date	Suffix	Description		Date	Suffix	Description		