




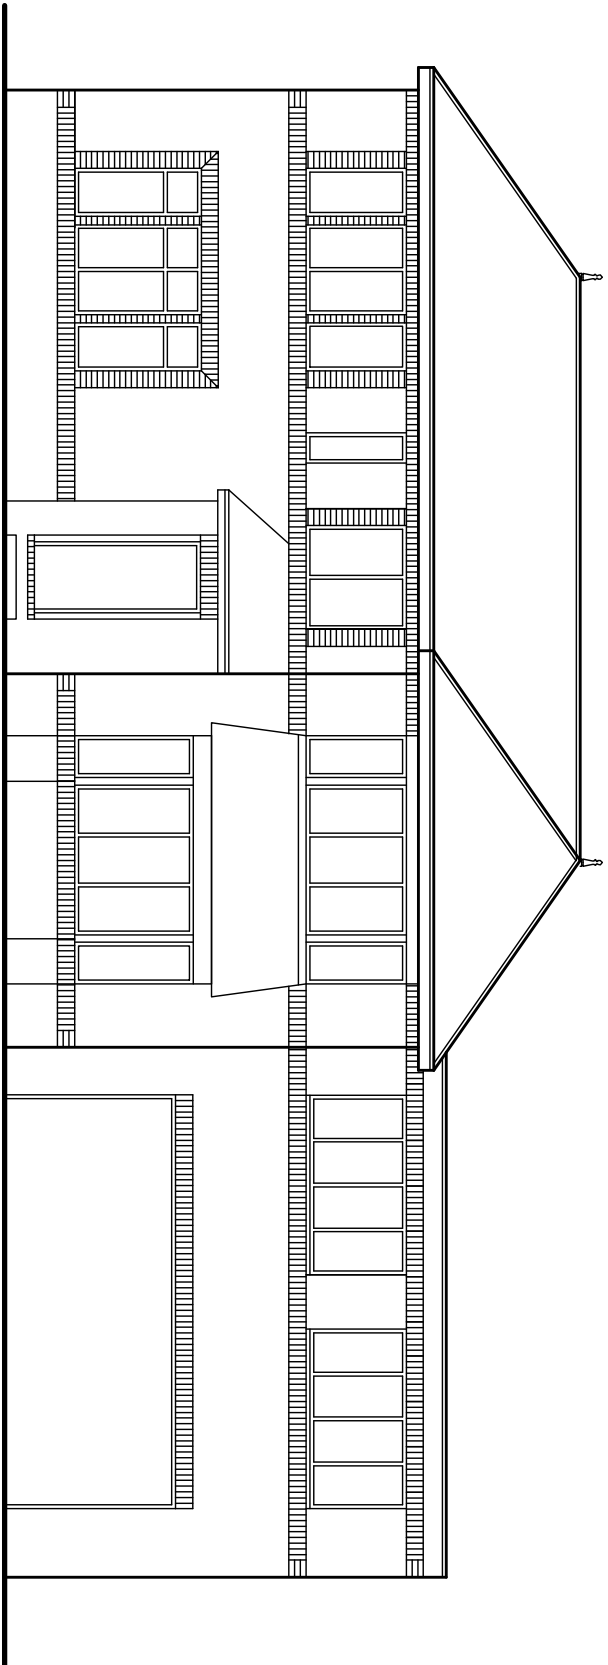


FRONT ELEVATION
AS EXISTING

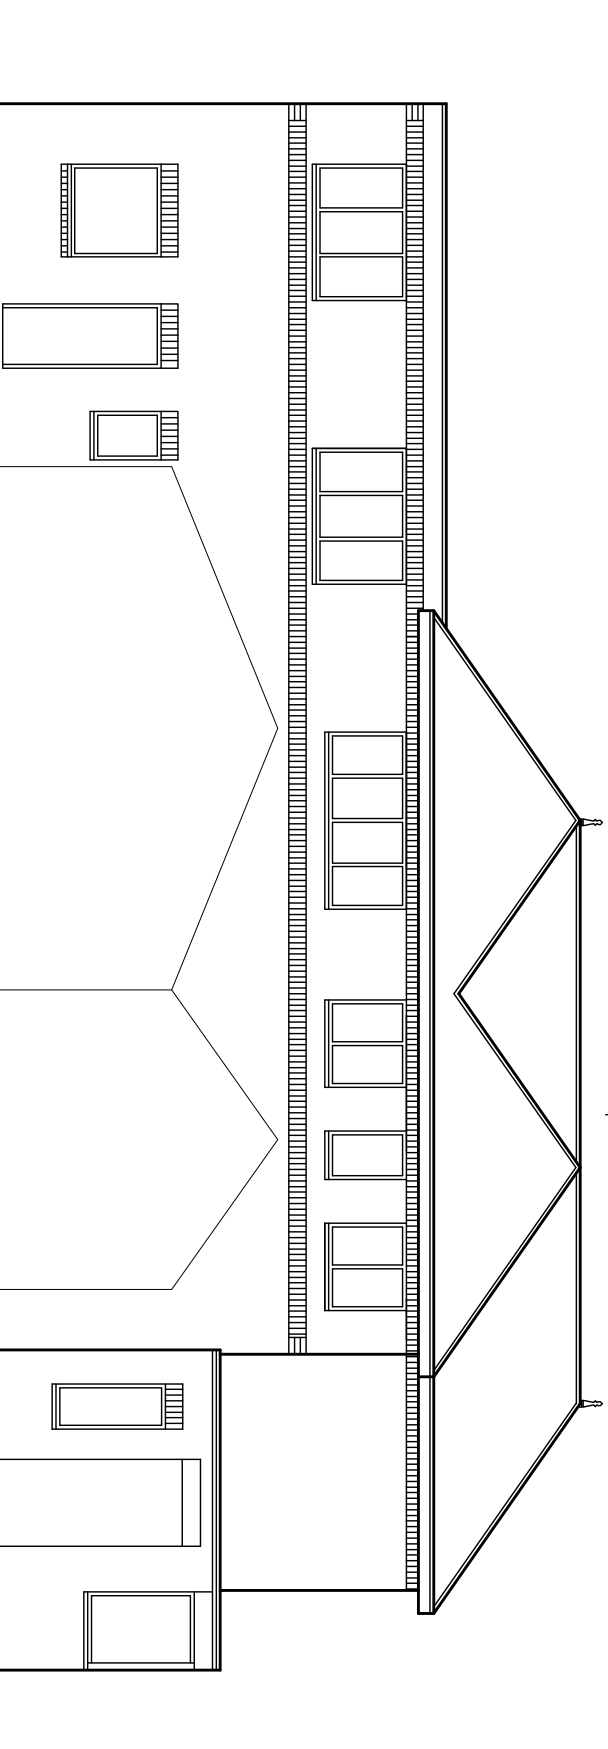


REAR ELEVATION
AS EXISTING

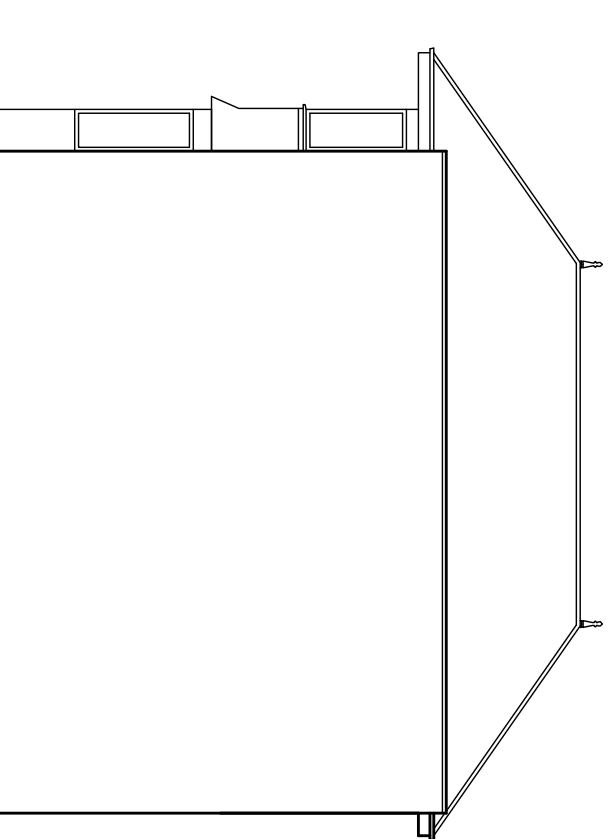


SIDE ELEVATION
AS EXISTING

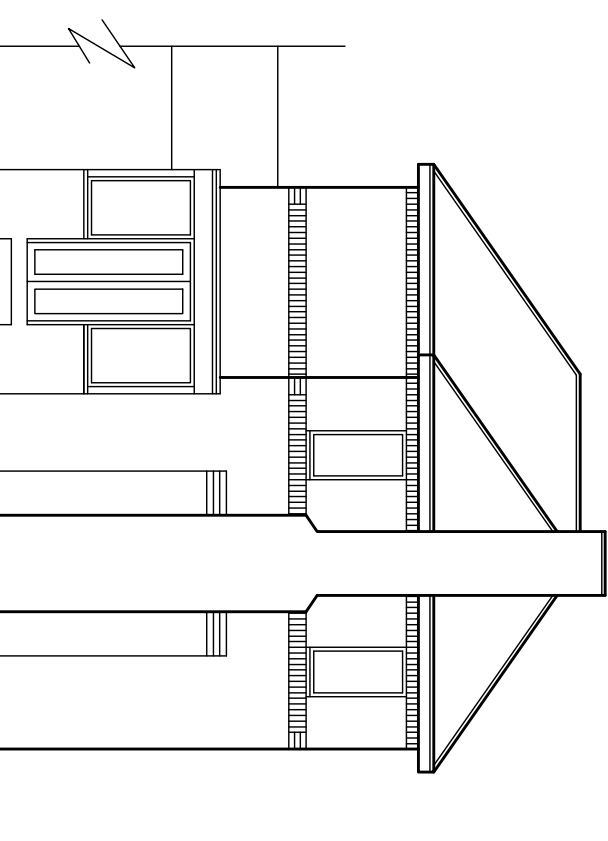


SIDE ELEVATION
AS EXISTING

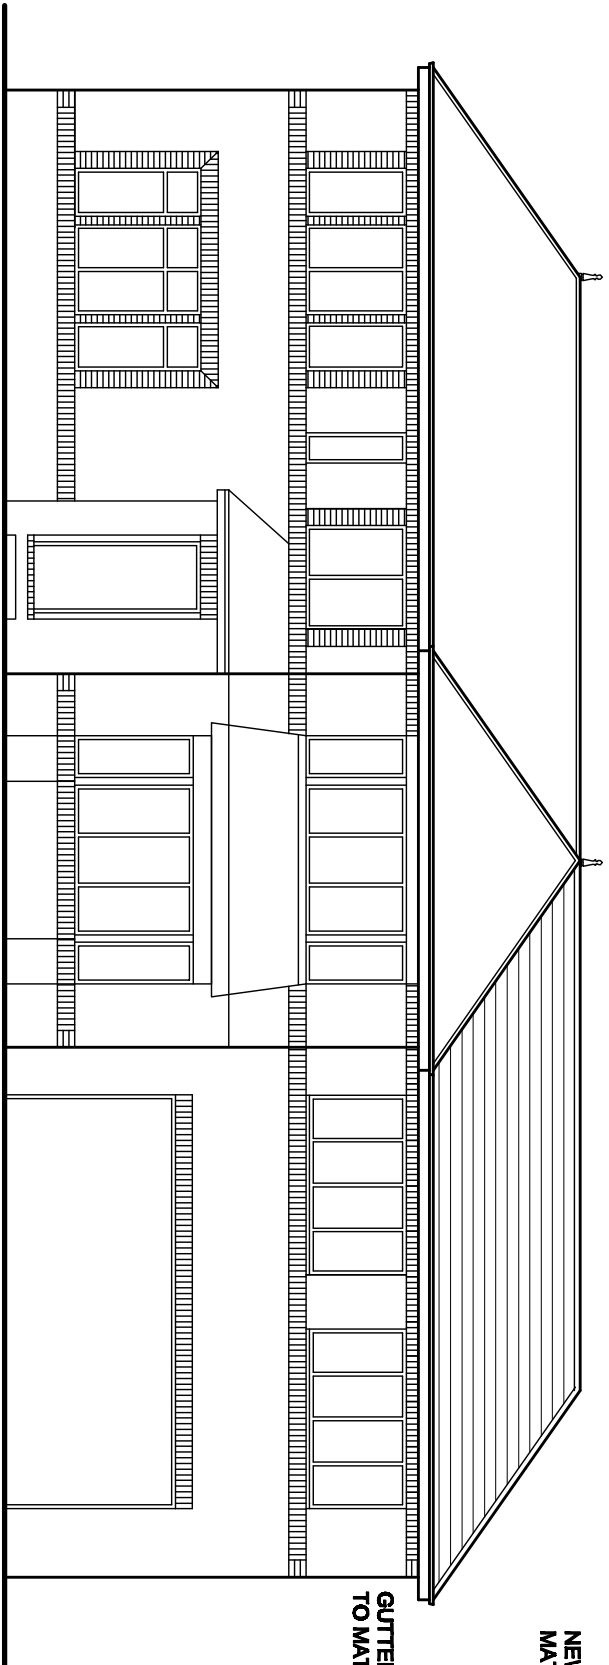


FRONT ELEVATION
AS PROPOSED

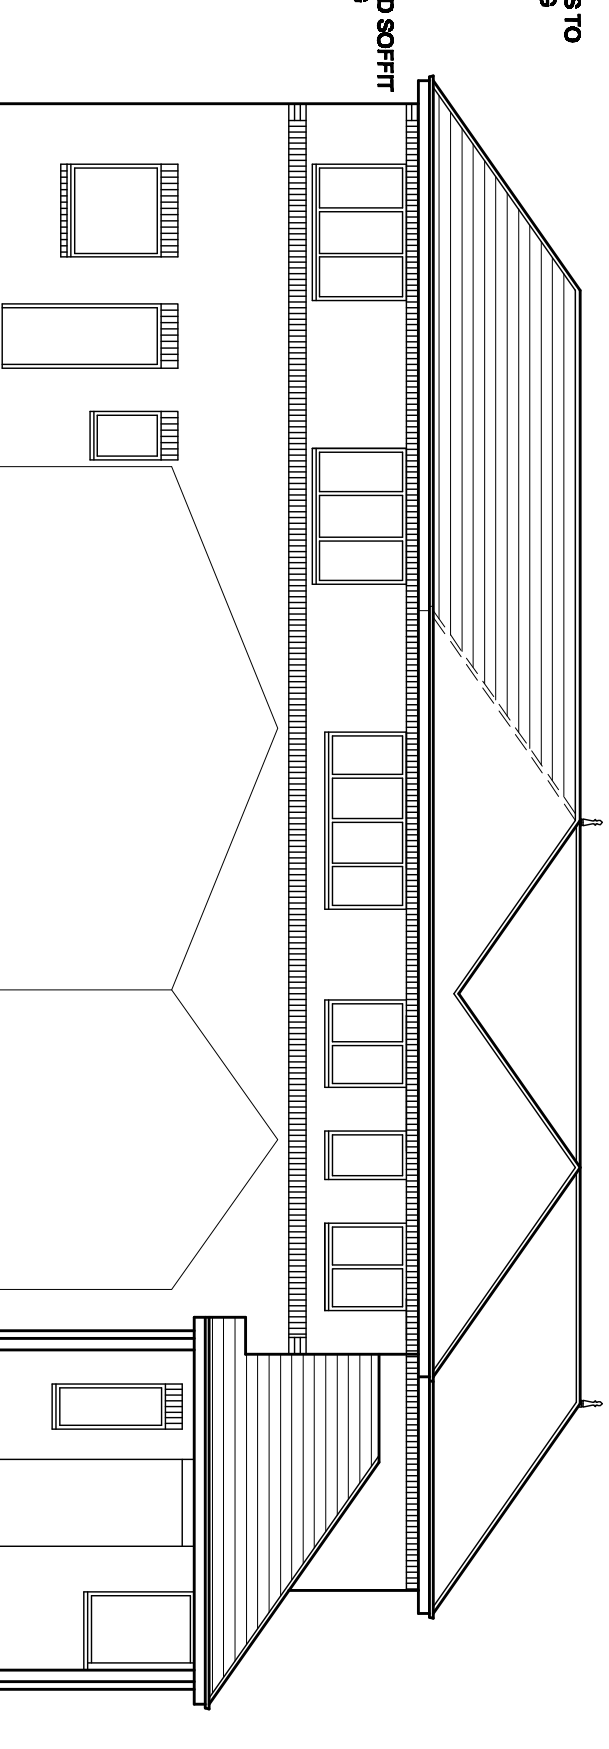


REAR ELEVATION
AS PROPOSED

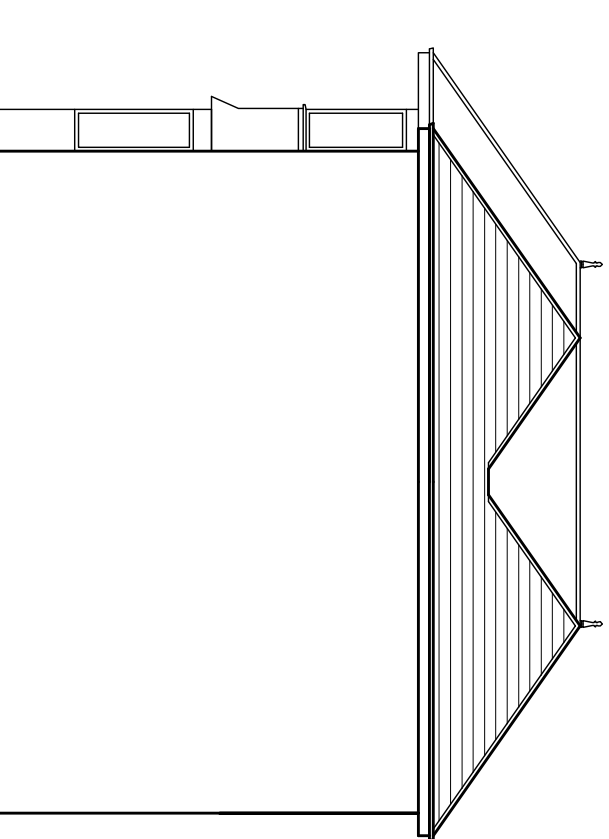


SIDE ELEVATION
AS PROPOSED

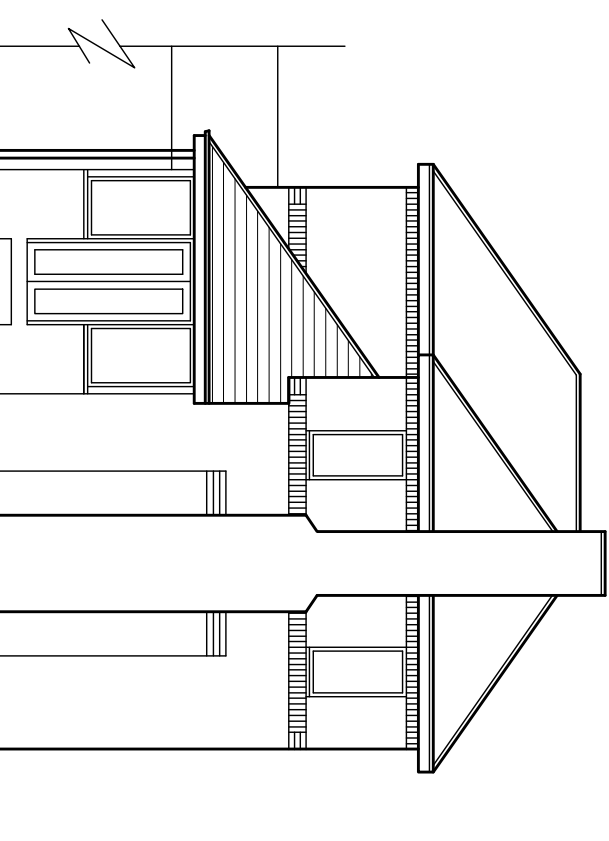

SIDE ELEVATION
AS PROPOSED

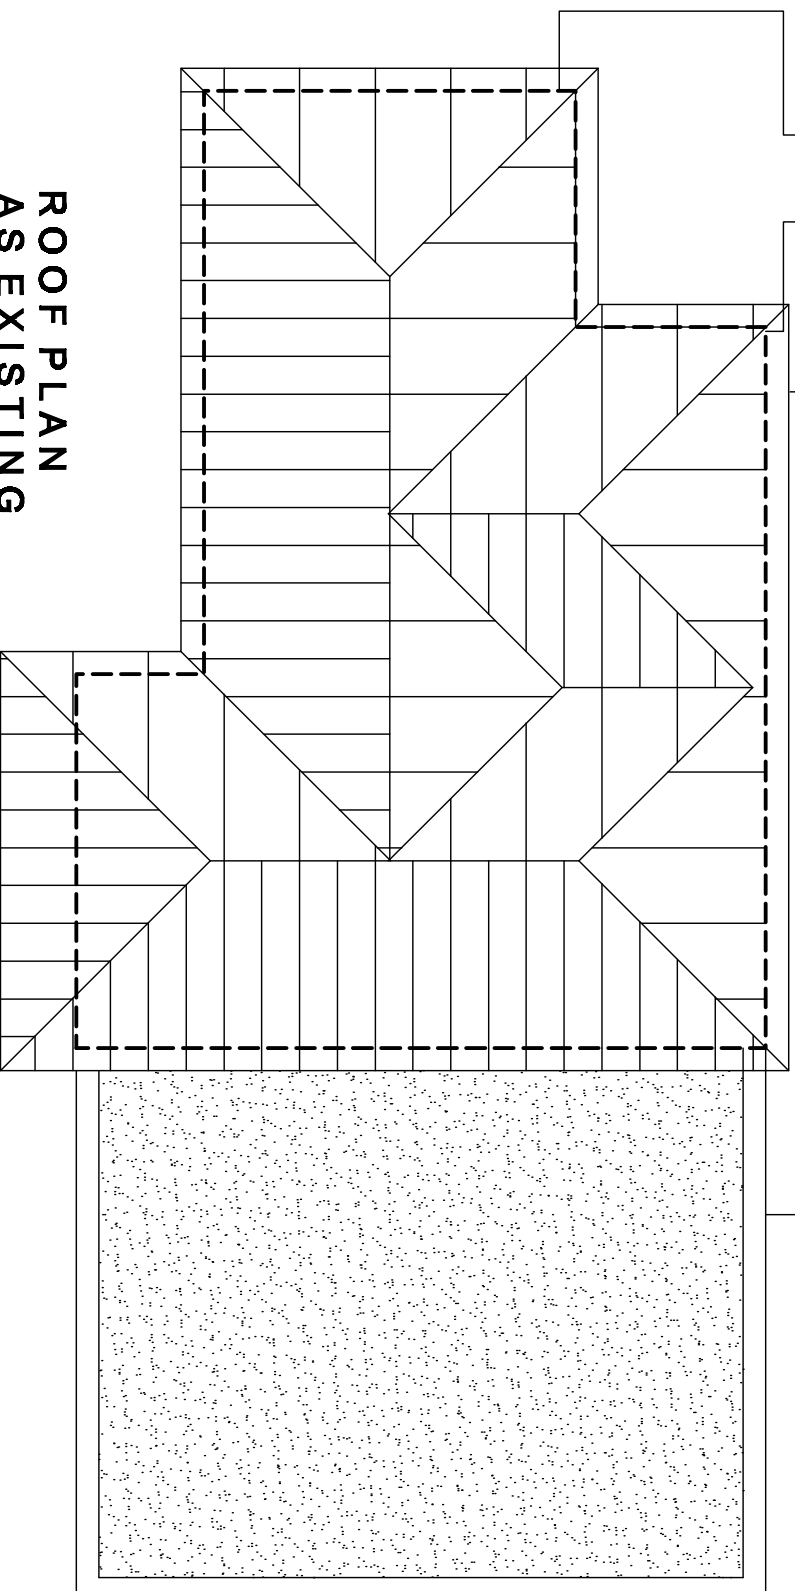


ROOF PLAN
AS EXISTING

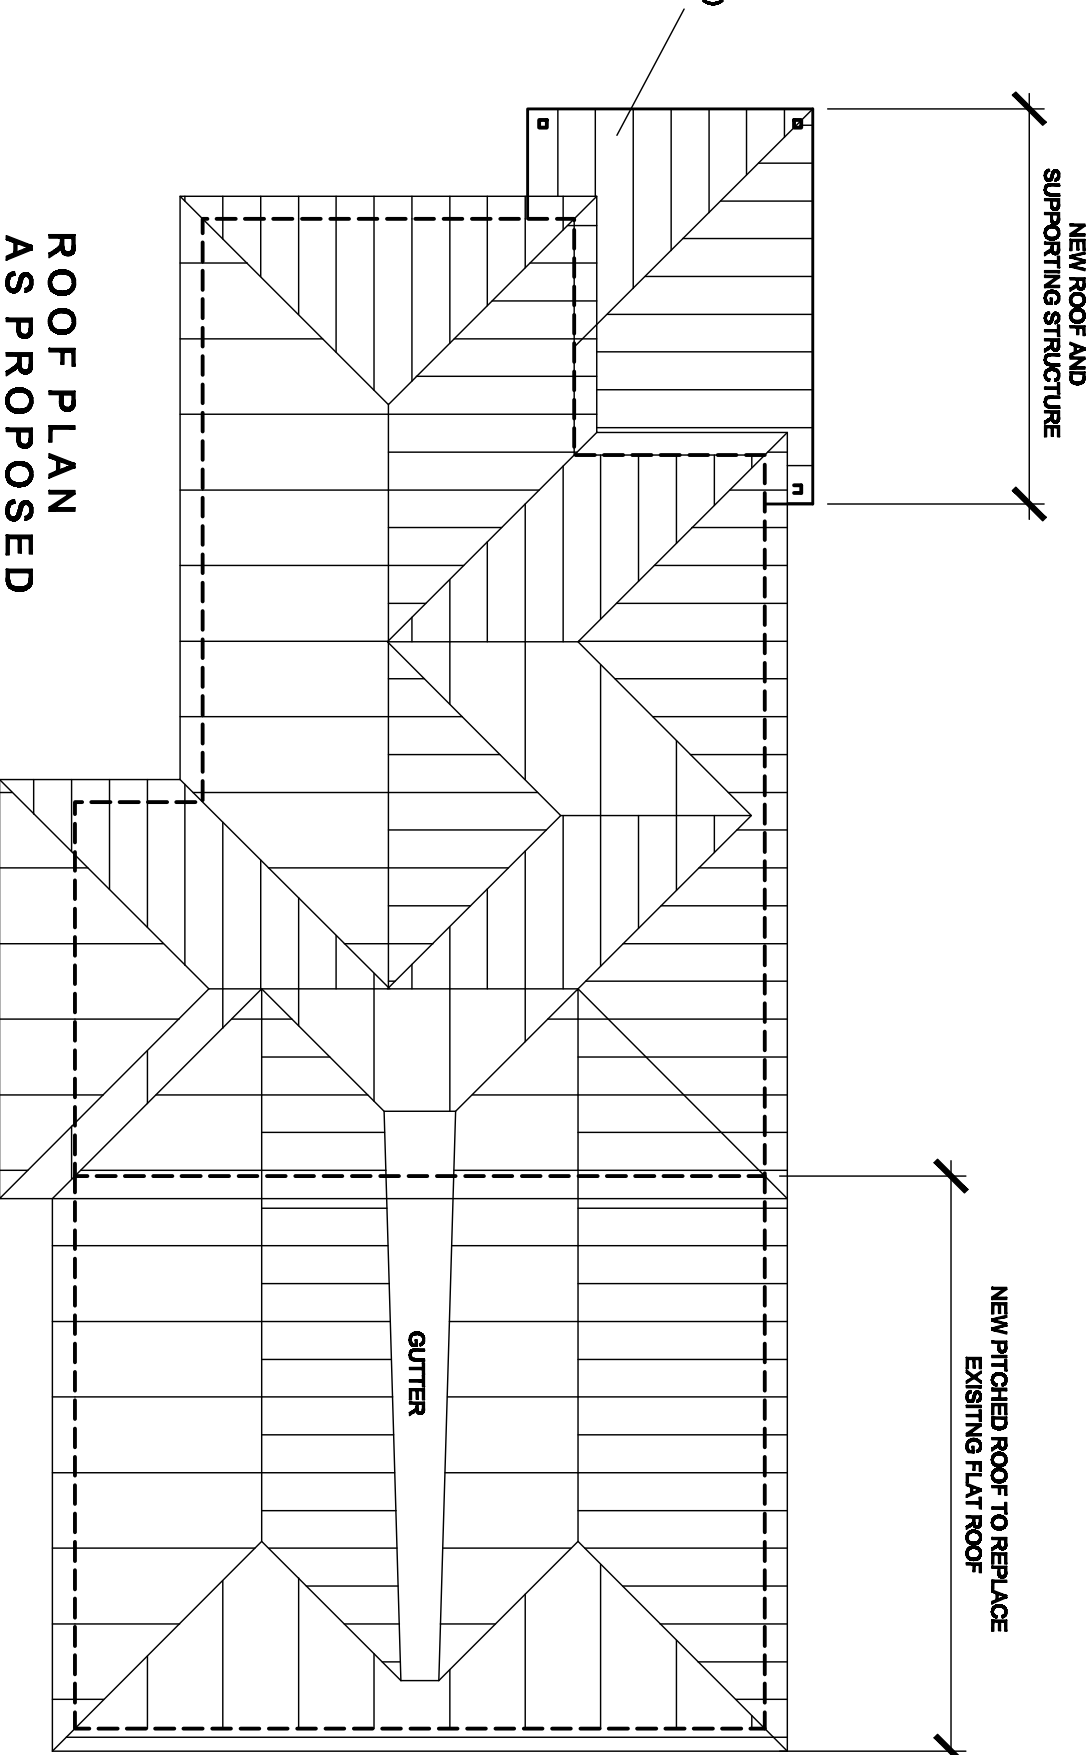


ROOF PLAN
AS PROPOSED



GROUND FLOOR PLAN
AS EXISTING

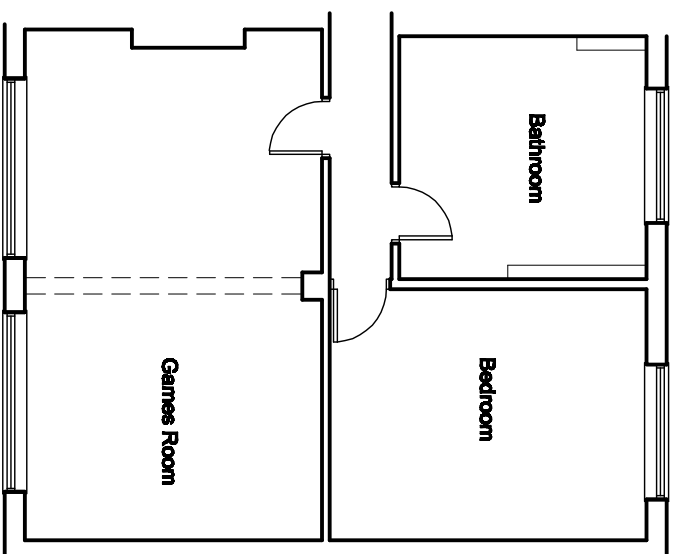

FIRST FLOOR PLAN
AS EXISTING

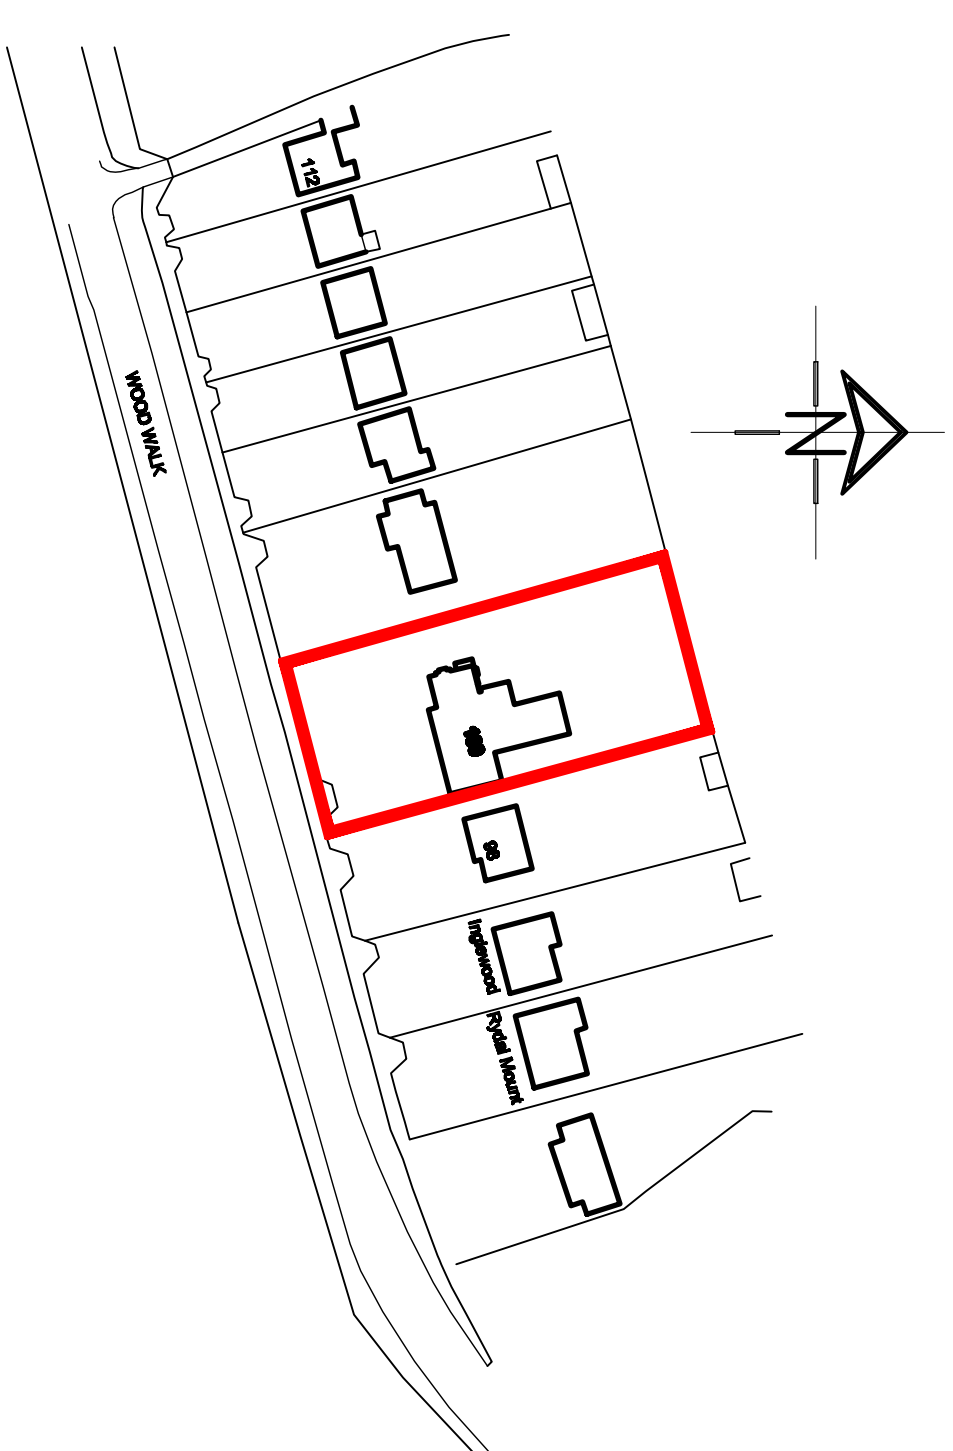

LOCATION PLAN
SCALE 1:500

White Agus Partnership				1298, NEW ROAD, STAINCROSS, BARNESLEY, S75 8PP PHONE/FAX: 01223 293442 E-mail: agus@whiteandred.com			
Project: ALTERATIONS TO EXISTING ROOF 100 WOOD WALK, WOMBWELL BARNESLEY				Client: MR & MRS LEE			
Drawing Title: PLANS AND ELEVATIONS				Date: JUNE 2009	Scale: 1:100		
Date	Suffix	Description	Date	Suffix	Description	Ref.	Rev.
			09-022		Dwg. No. 01		