




Drawing No.	Rev No.
MWC001 -004	A

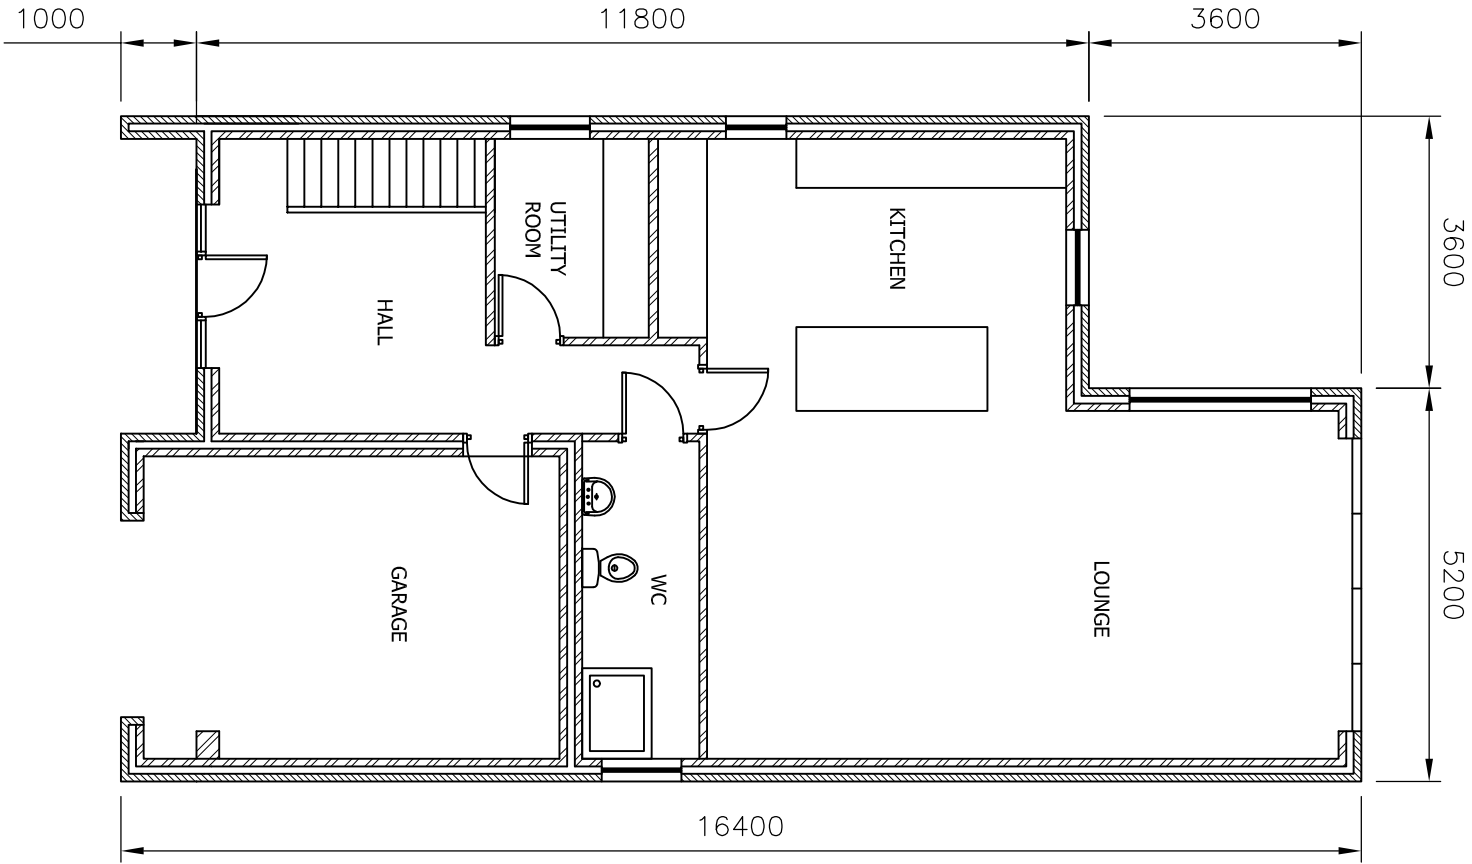

PROPOSED GROUND FLOOR PLAN
SCALE 1:100 AT A3

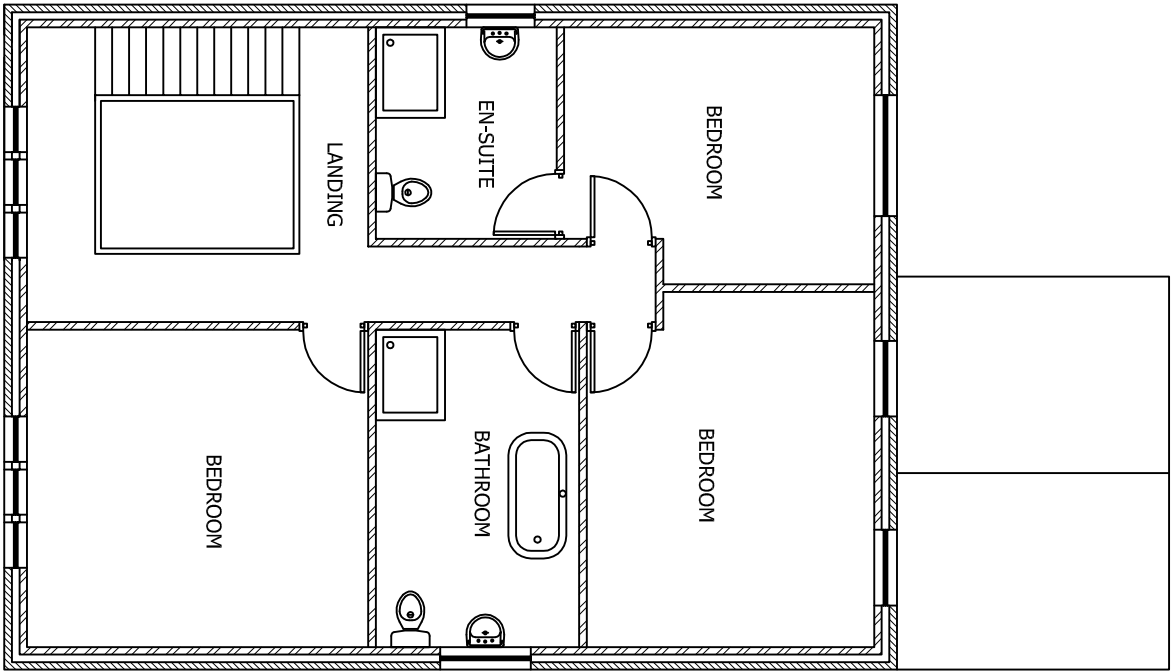

PROPOSED FIRST FLOOR PLAN
SCALE 1:100 AT A3

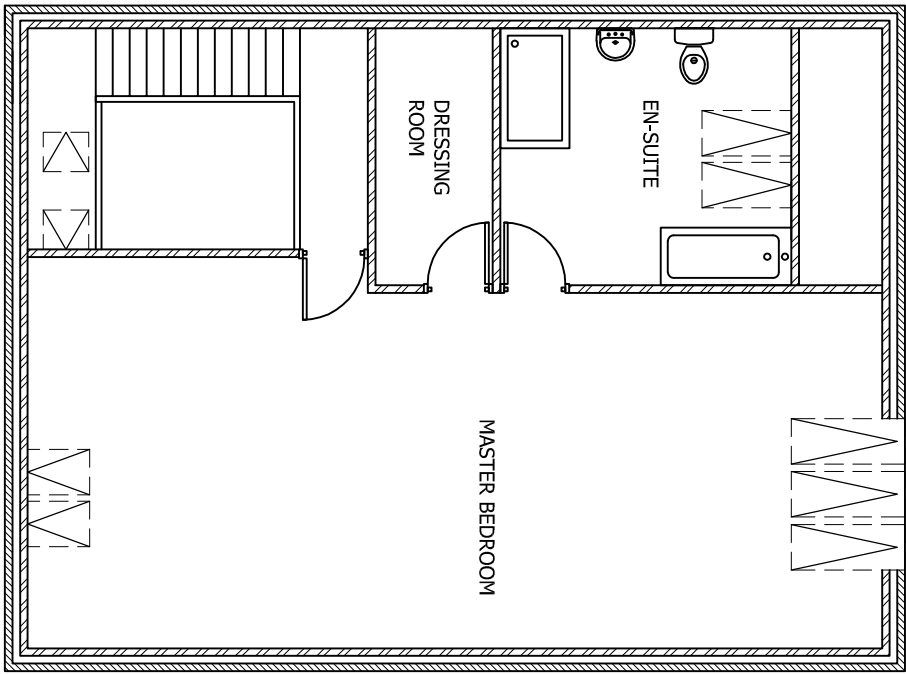

PROPOSED SECOND FLOOR PLAN
SCALE 1:100 AT A3

DO NOT SCALE: Contractor to check all dimensions and report any omissions or errors

NOTES

A	Redesigned	JRB	WC	WC	10/02/09
Rev	Description	By	Chk	App	Date

JRB DESIGNS LTD
166 Churchfield Lane
Barnsley
S75 5EA
Tel: 01226 383542
Fax: 01226 380078
Mob: 07970 541192
Email: jrb@jrbdesigns.co.uk

This drawing is copyright. © Jrbdesigns Ltd.

Client

MR W CHIPCHASE

Drawing Title

PROPOSED PLANS

Address

LAND ADJACENT TO HOLLY HOUSE
FITZWILLIAM ROAD
DARFIELD
BARNSLEY S73 9HY

Project Title:

PROPOSED THREE STOREY
DETACHED DWELLING

Purpose of Issue:

PLANNING

Drafting Status

FIRST ISSUE

Scale at A3	Drawn By	Date
AS SHOWN	JRB	23/09/2008
Checked By	Approved By	Date
WC	WC	23/09/2008
Project No.	Drawing No.	Revision
MWC001	004	A

APPROVAL ☒ INFORMATION ☐ TENDER ☐ CONTRACT ☐ CONSTRUCTION ☐