


SITE AREA
APPROX 0.2 ACRES

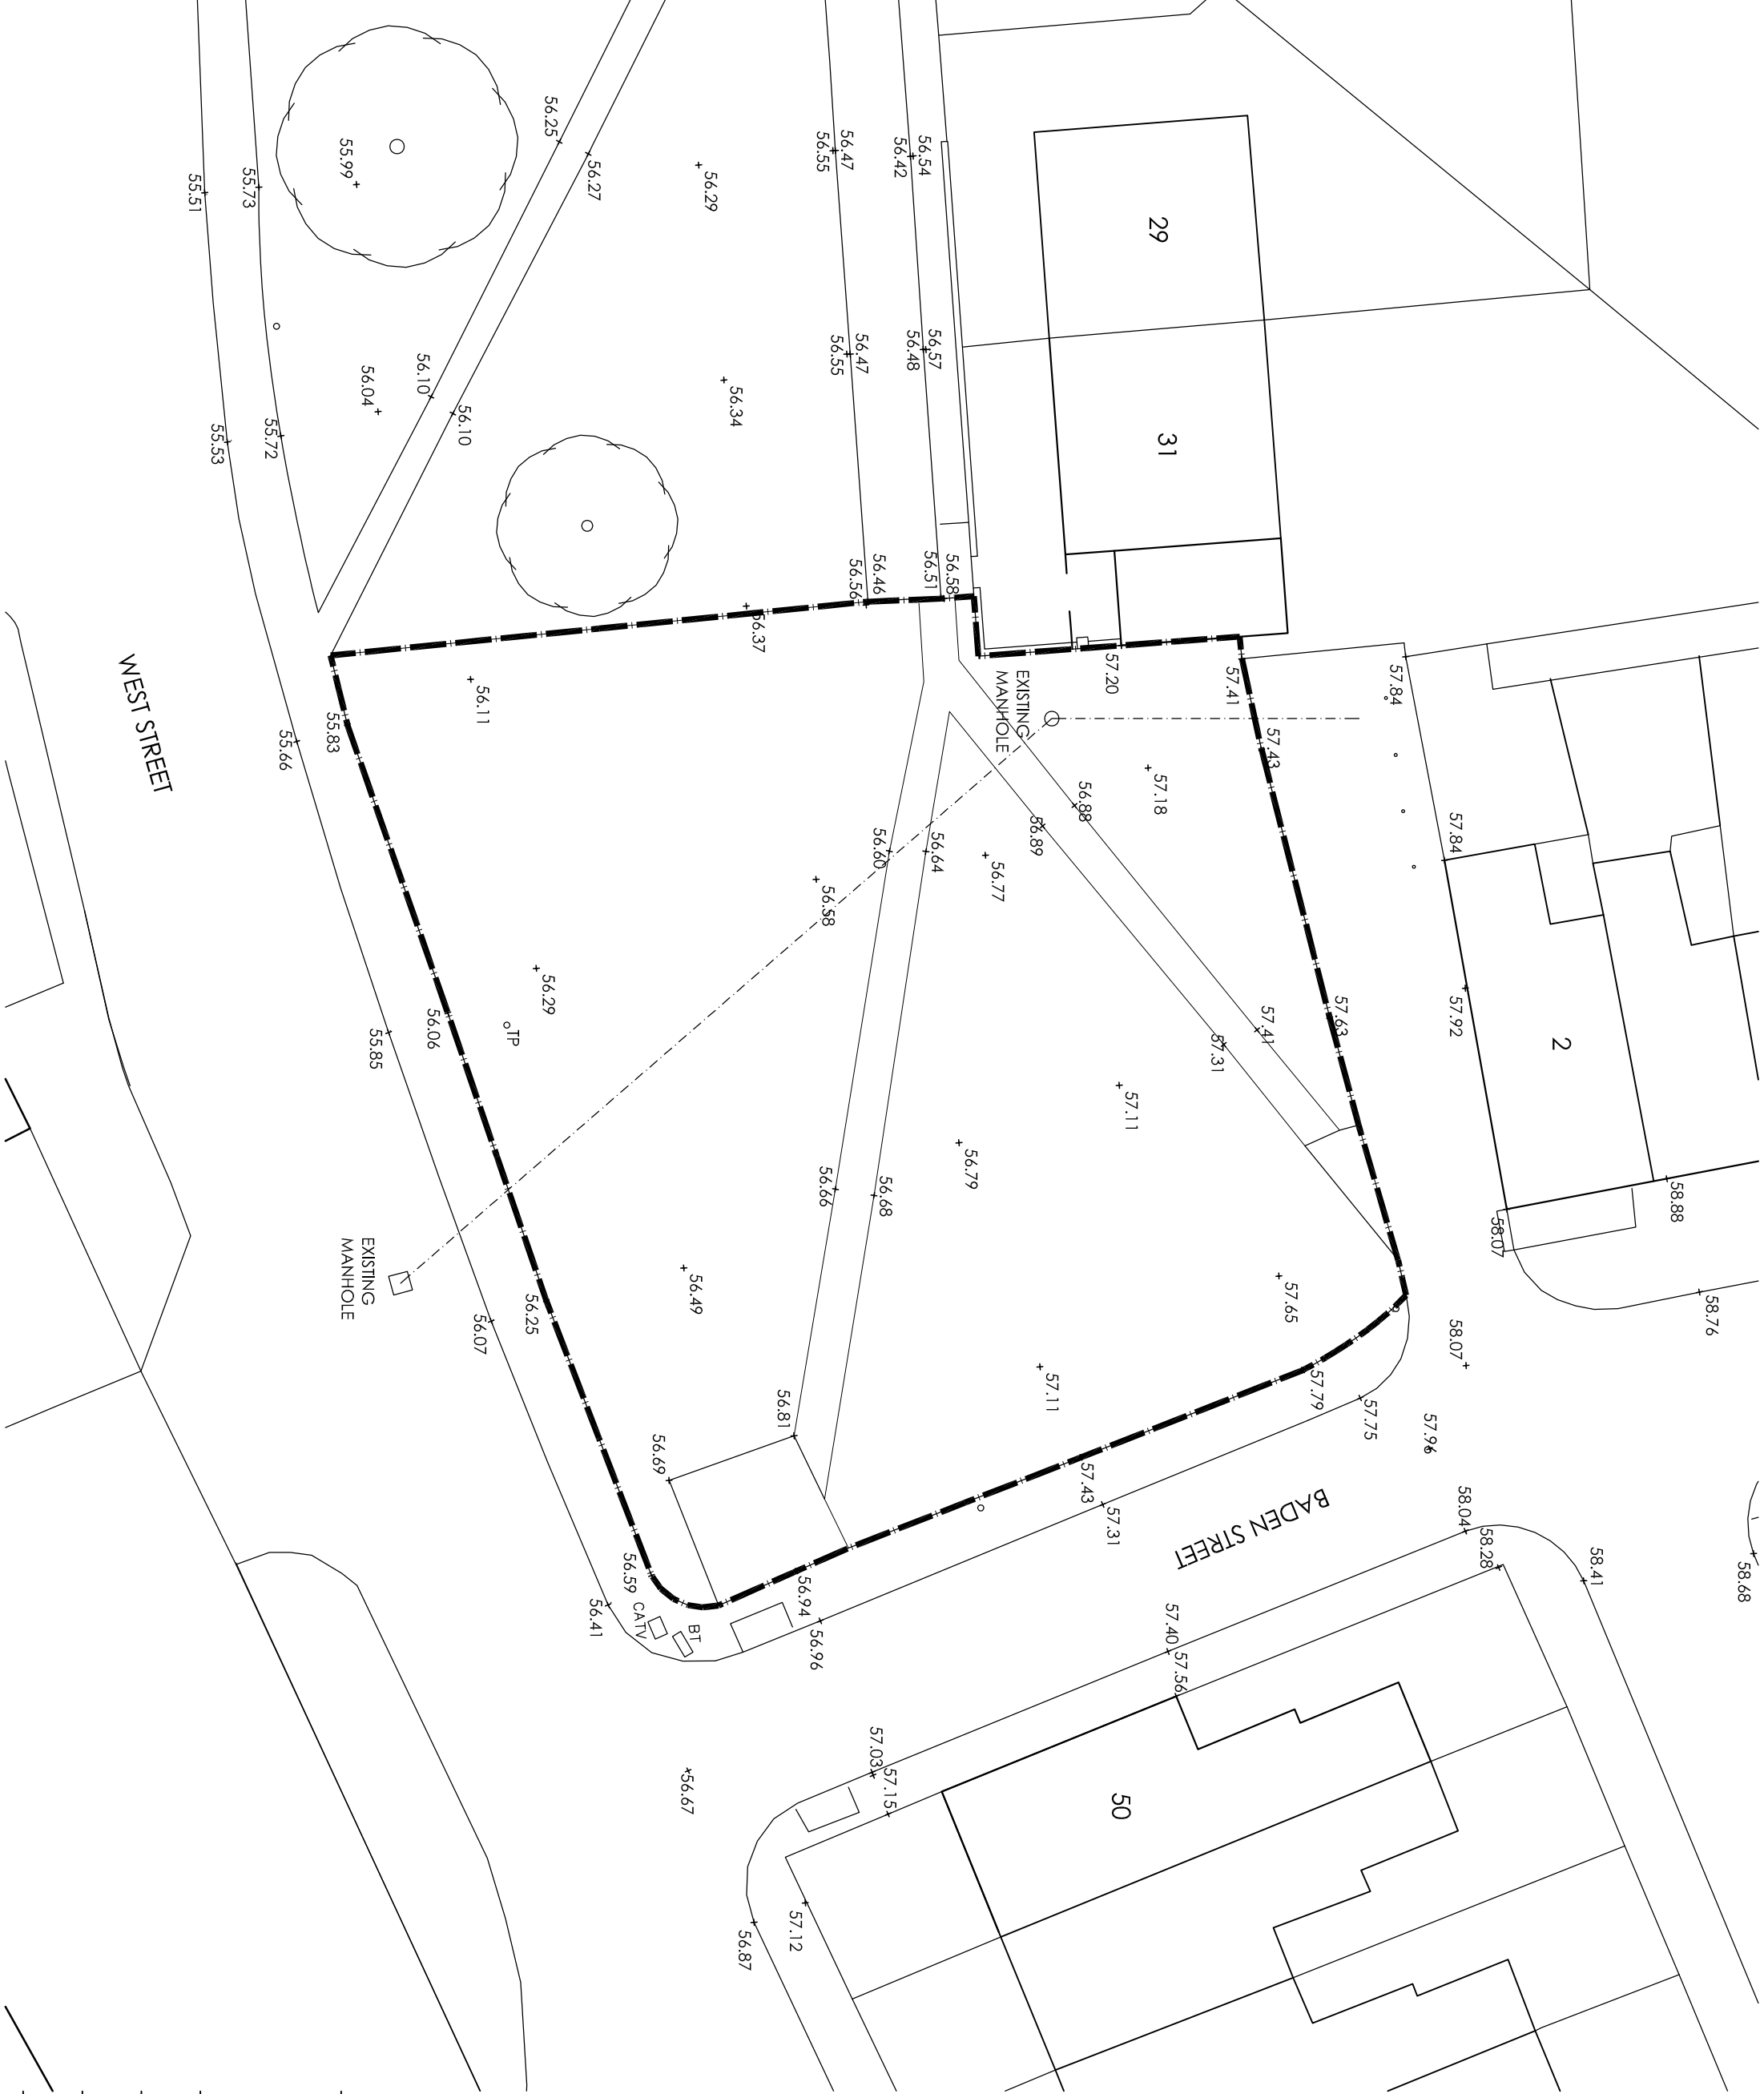


REV A - 12.11.14 EXISTING DRAINAGE ADDED

TP ARCHITECTURE

2 STRICKLAND AVENUE
LEEDS
LS17 8JU

T: 0113 2732706
M: 07766 015350
E: tony@tparchitecture.co.uk

 

PHARMACY & RESIDENTIAL DEVELOPMENT
WEST STREET
WORSBOROUGH
for
LO'S PHARMACY

EXISTING SITE PLAN/SURVEY

Date:	Scale (at A3):
JULY 2014	1:200
Project no:	Drawing no:
1209	001 SK1
	Revision:
	A