
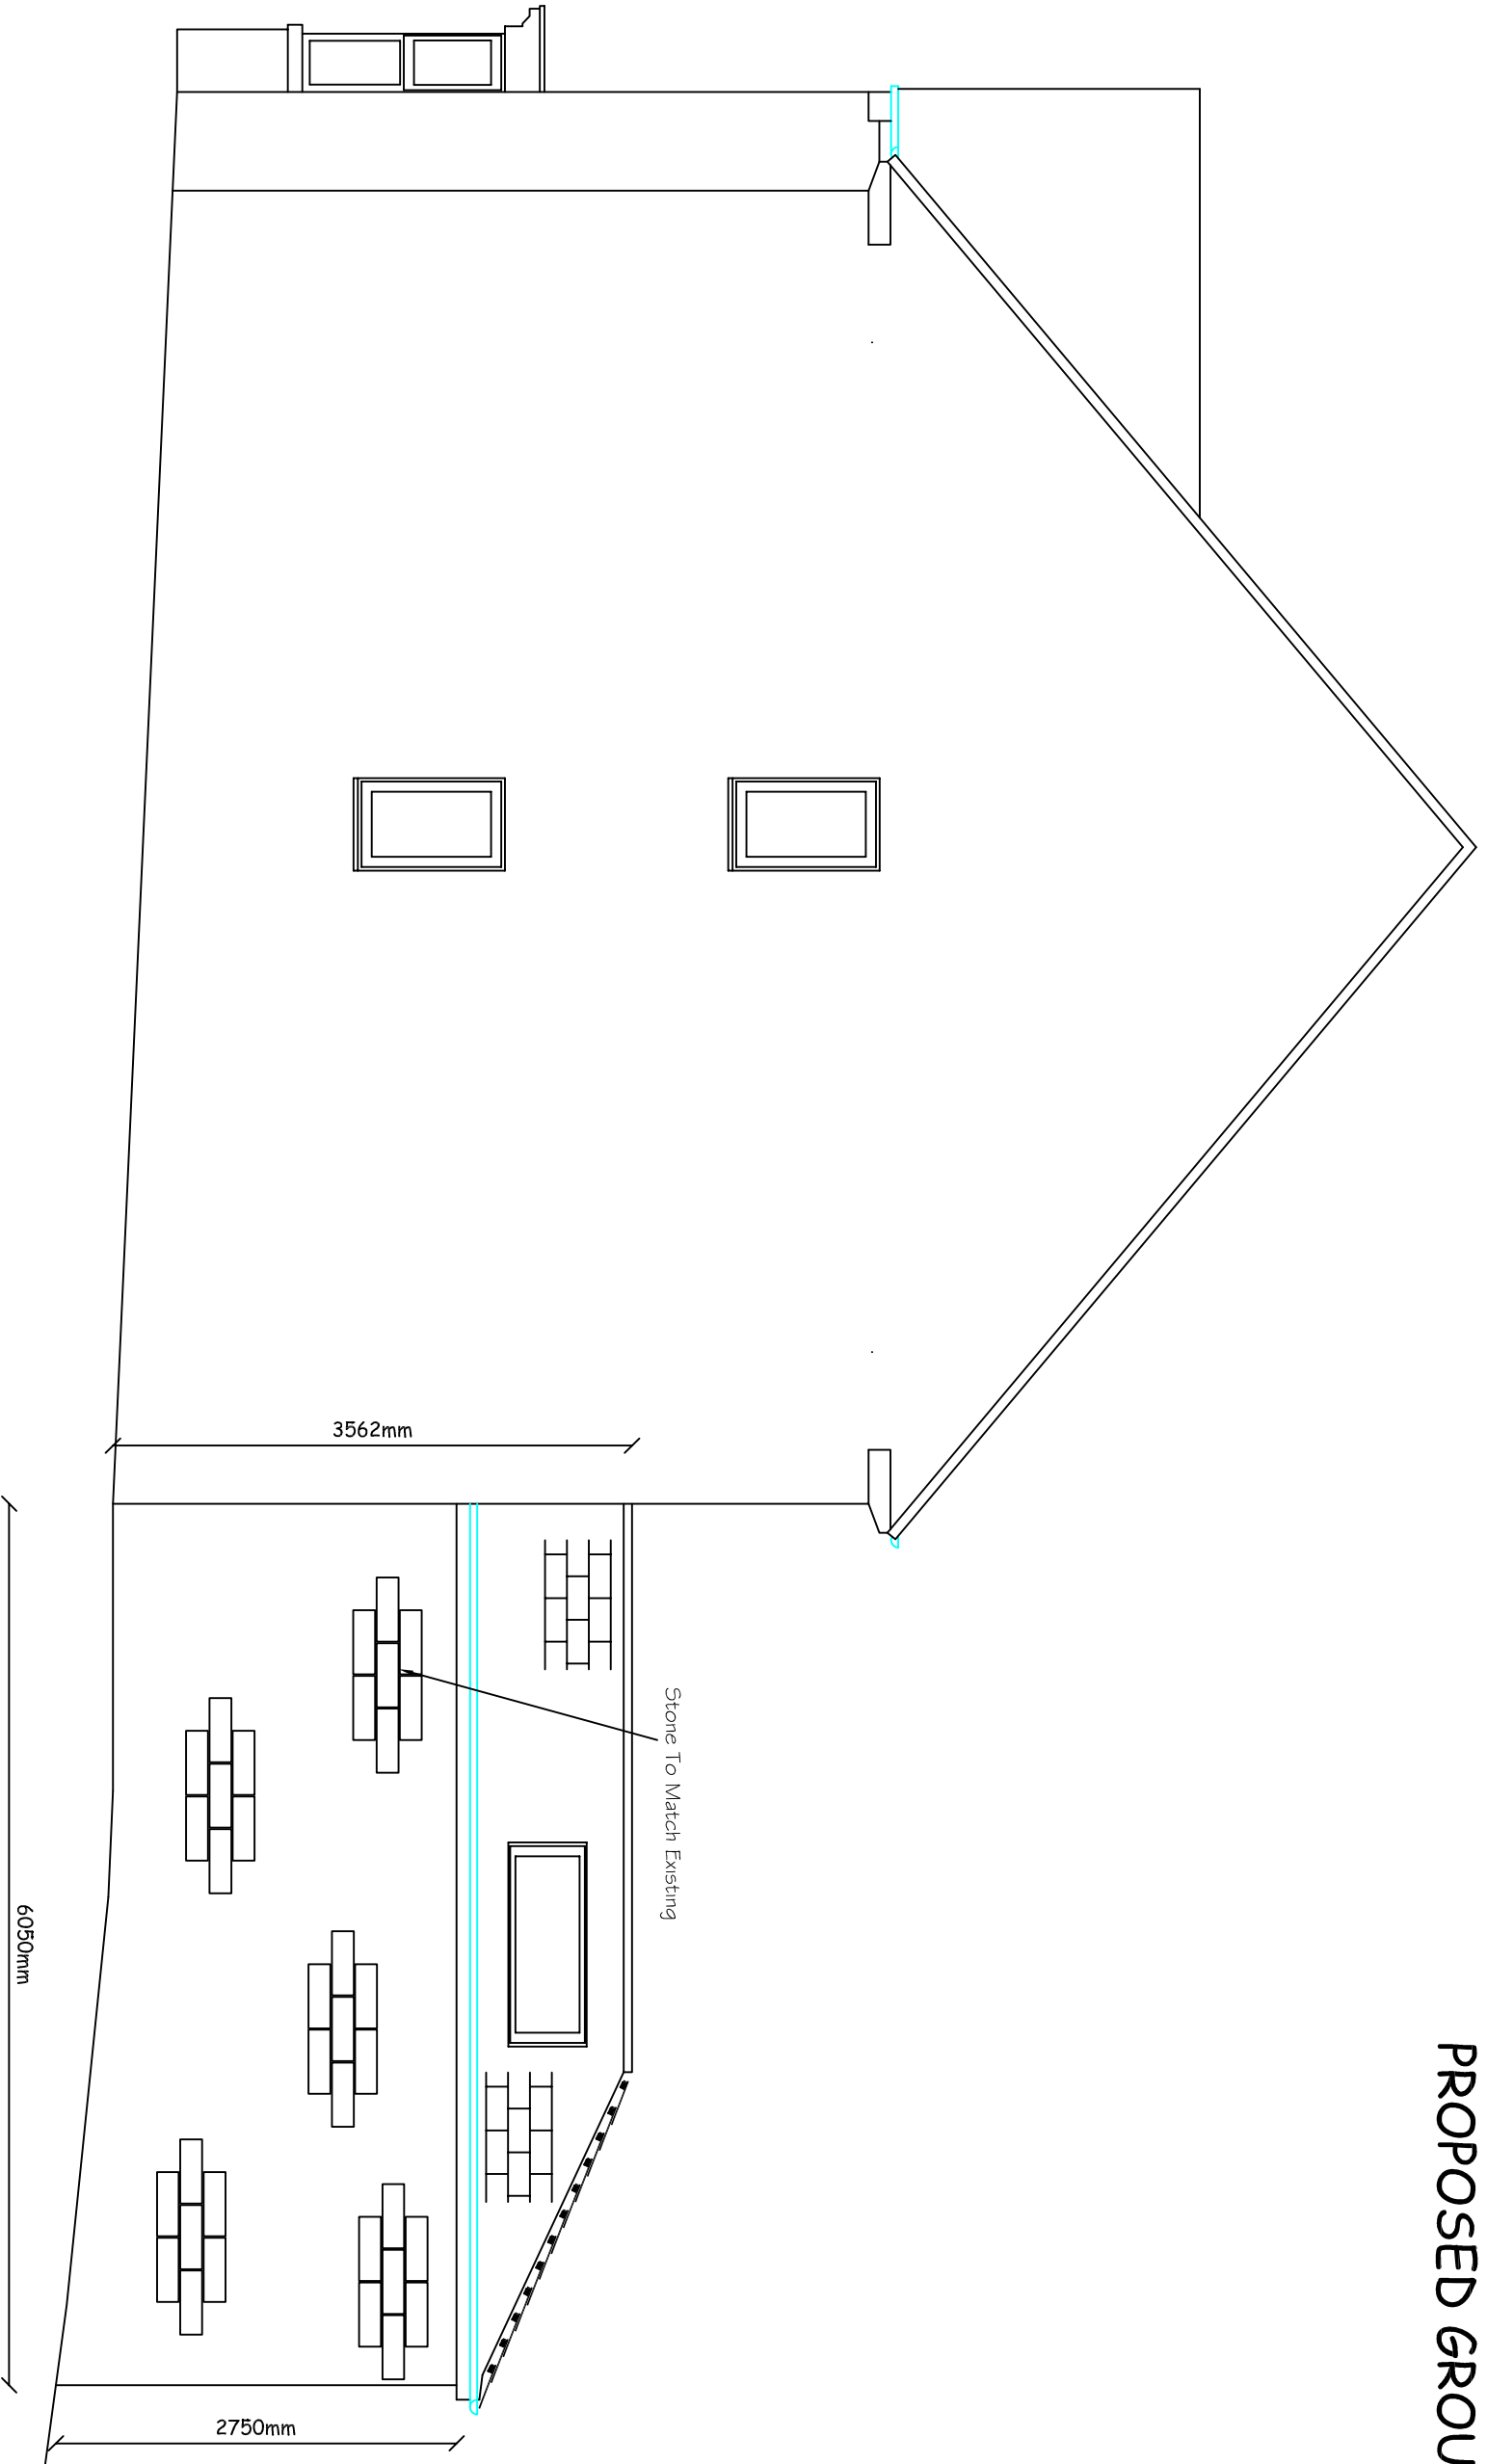
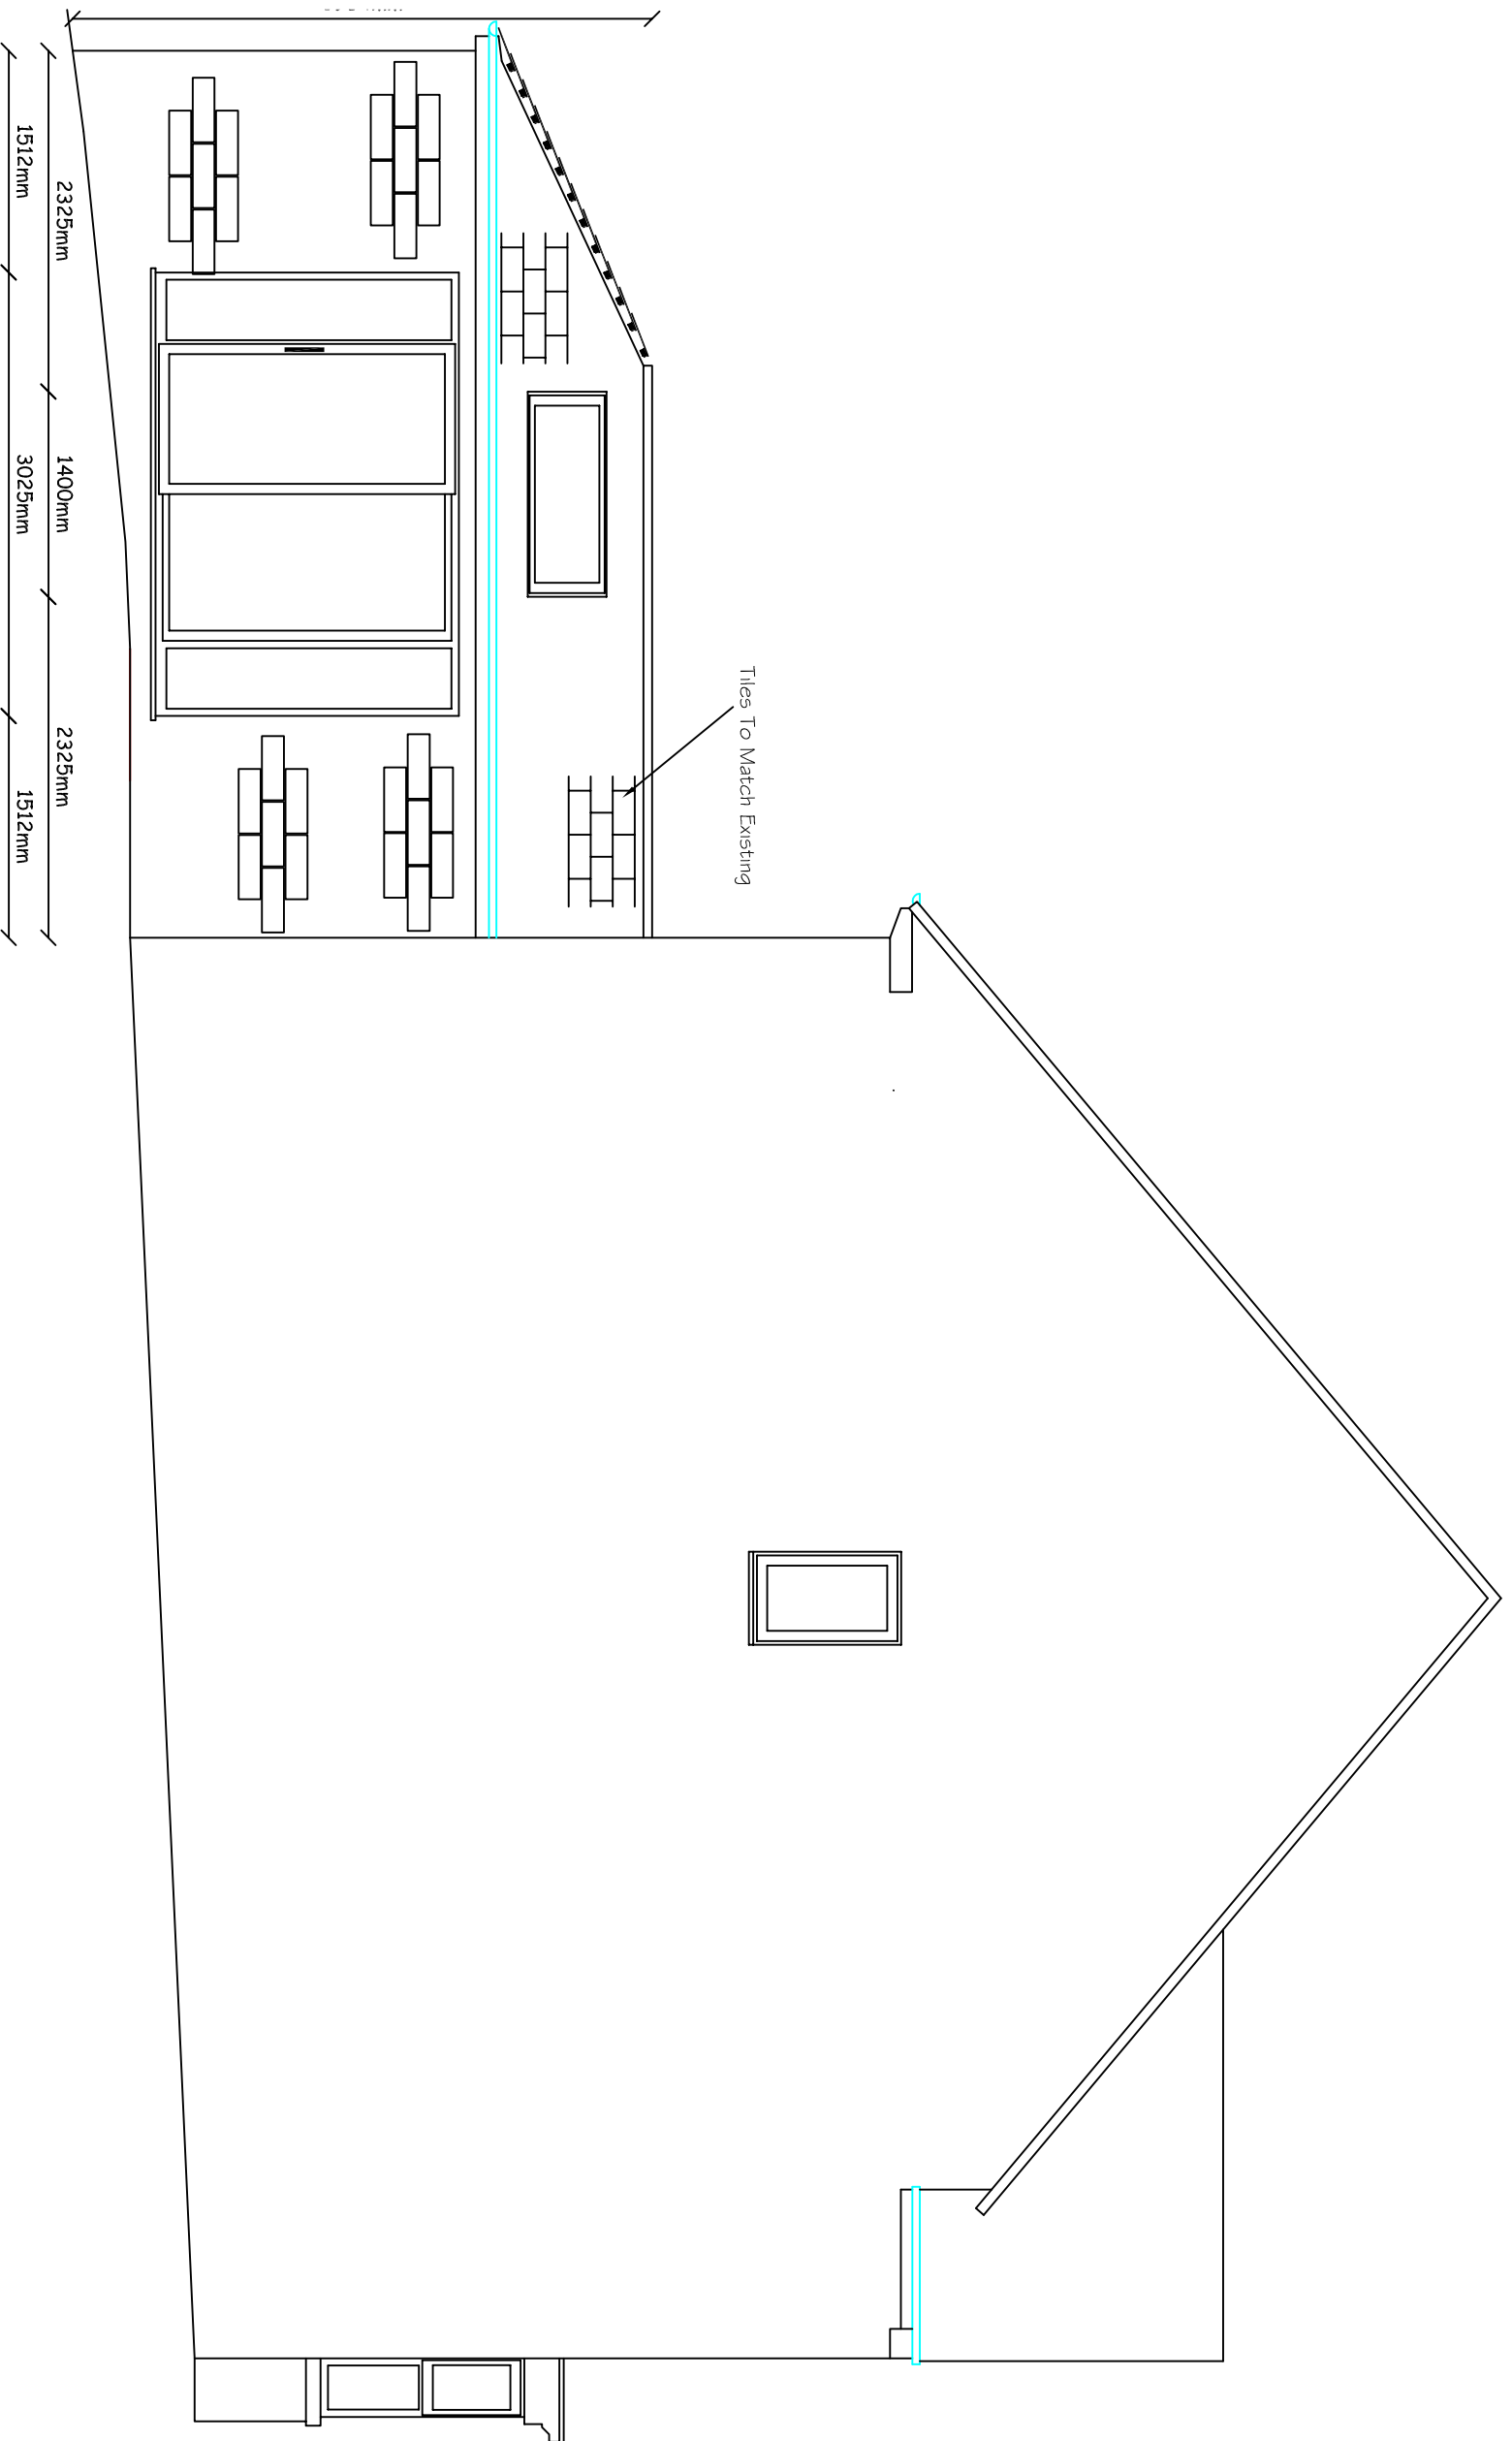
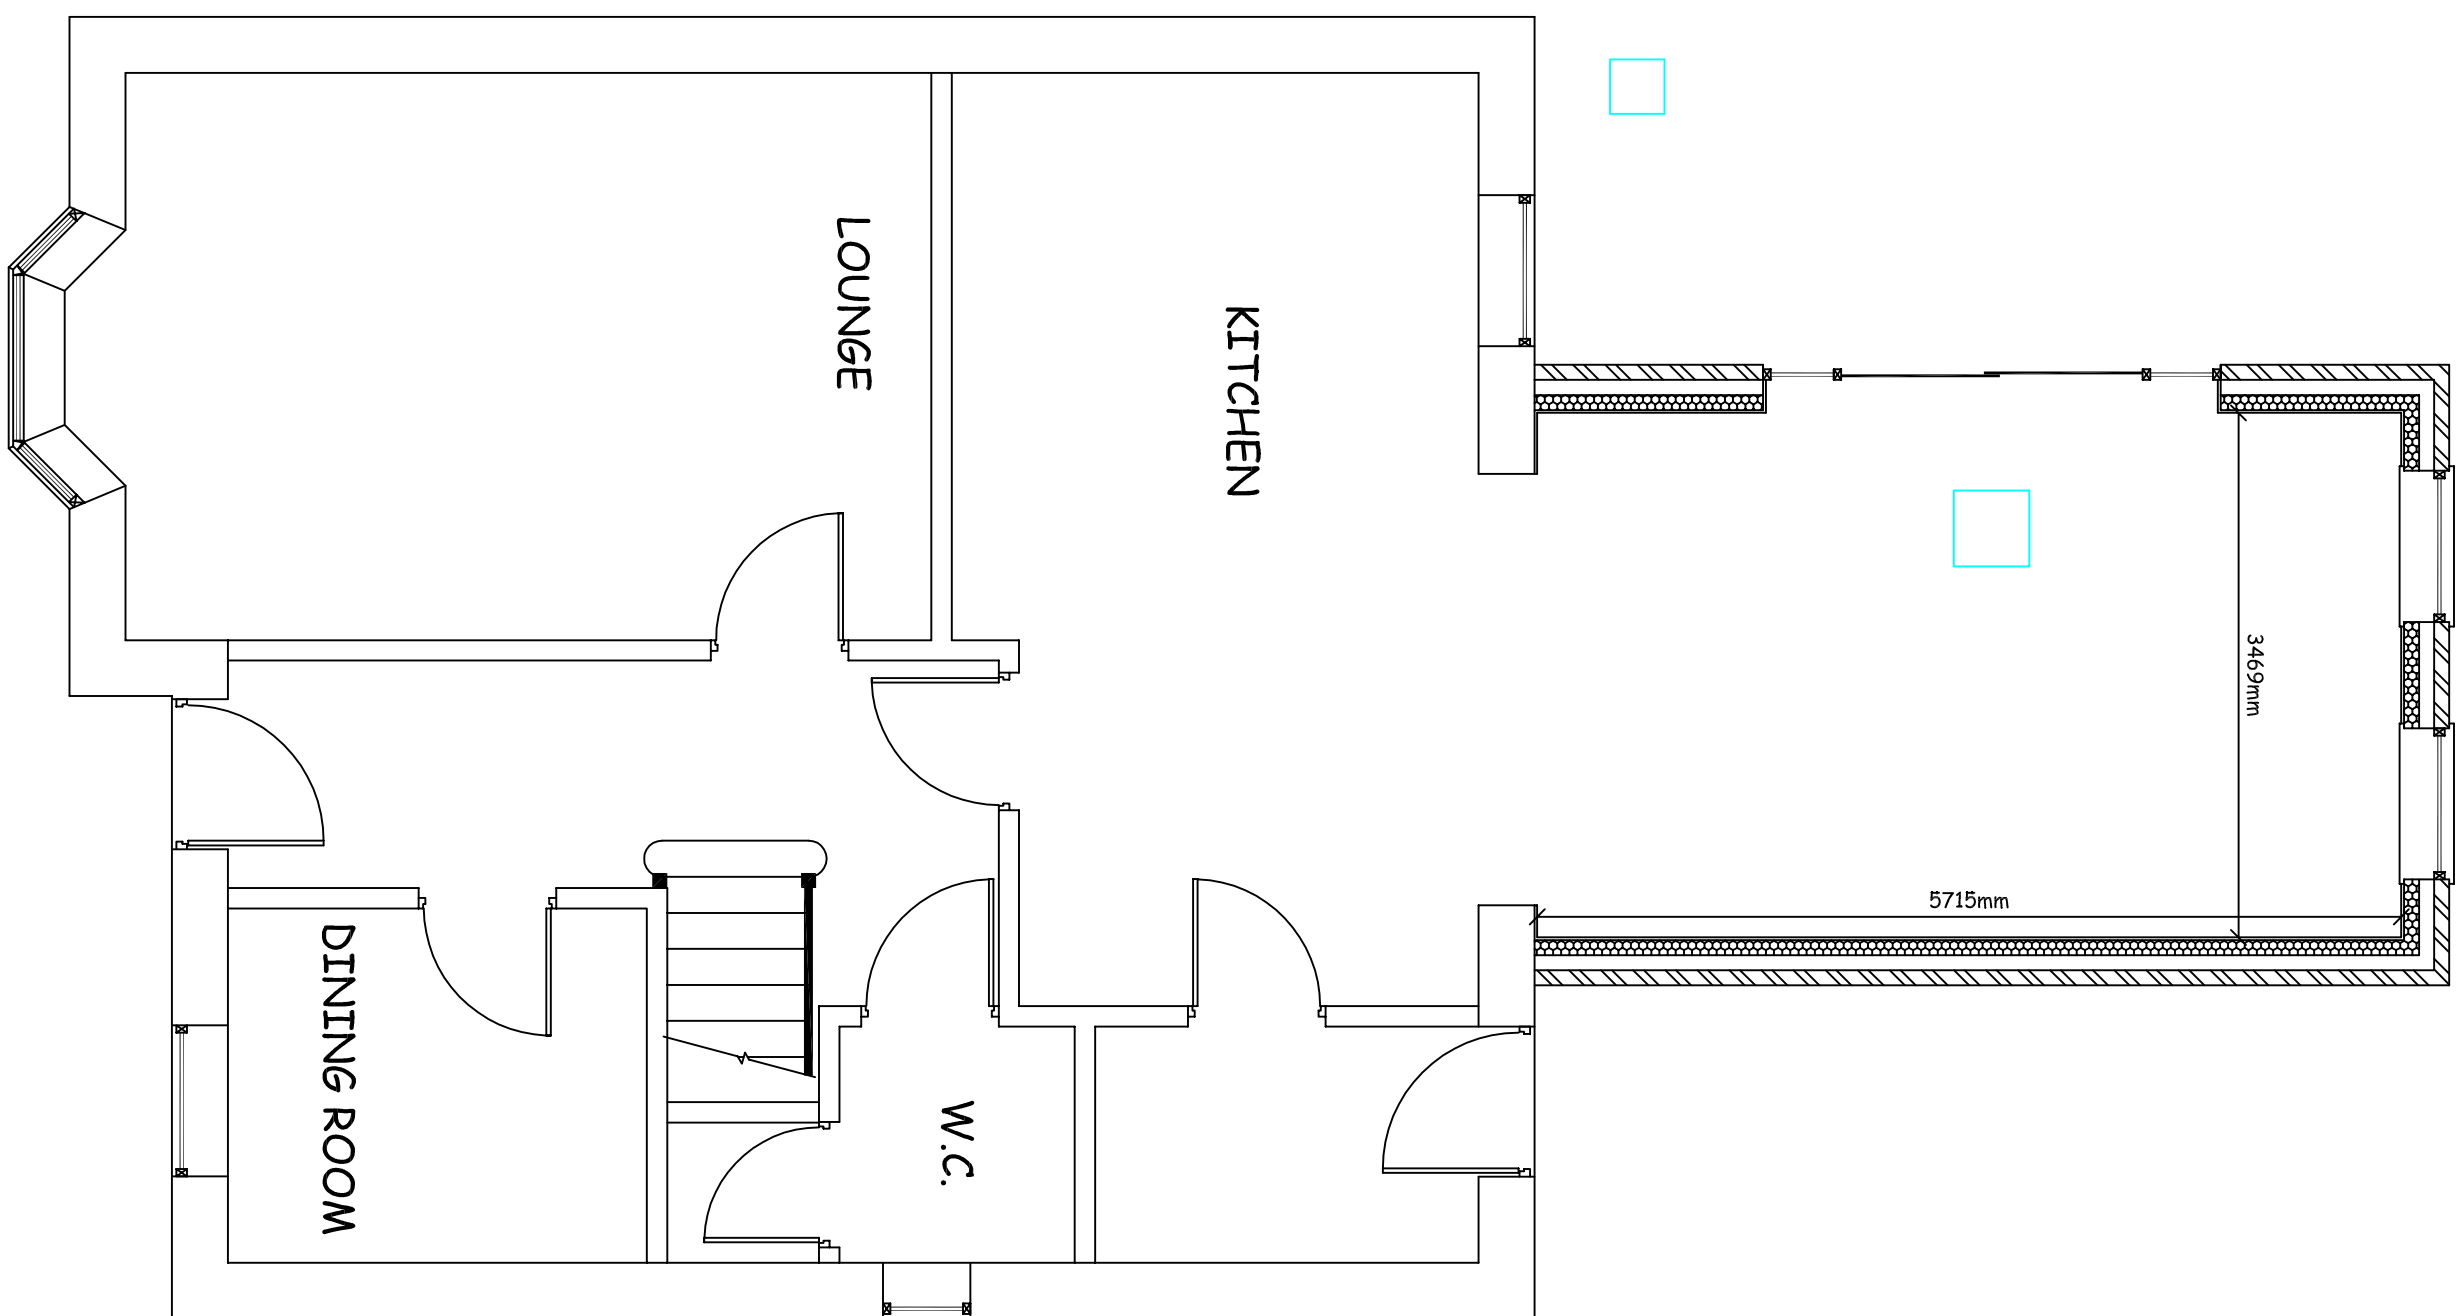
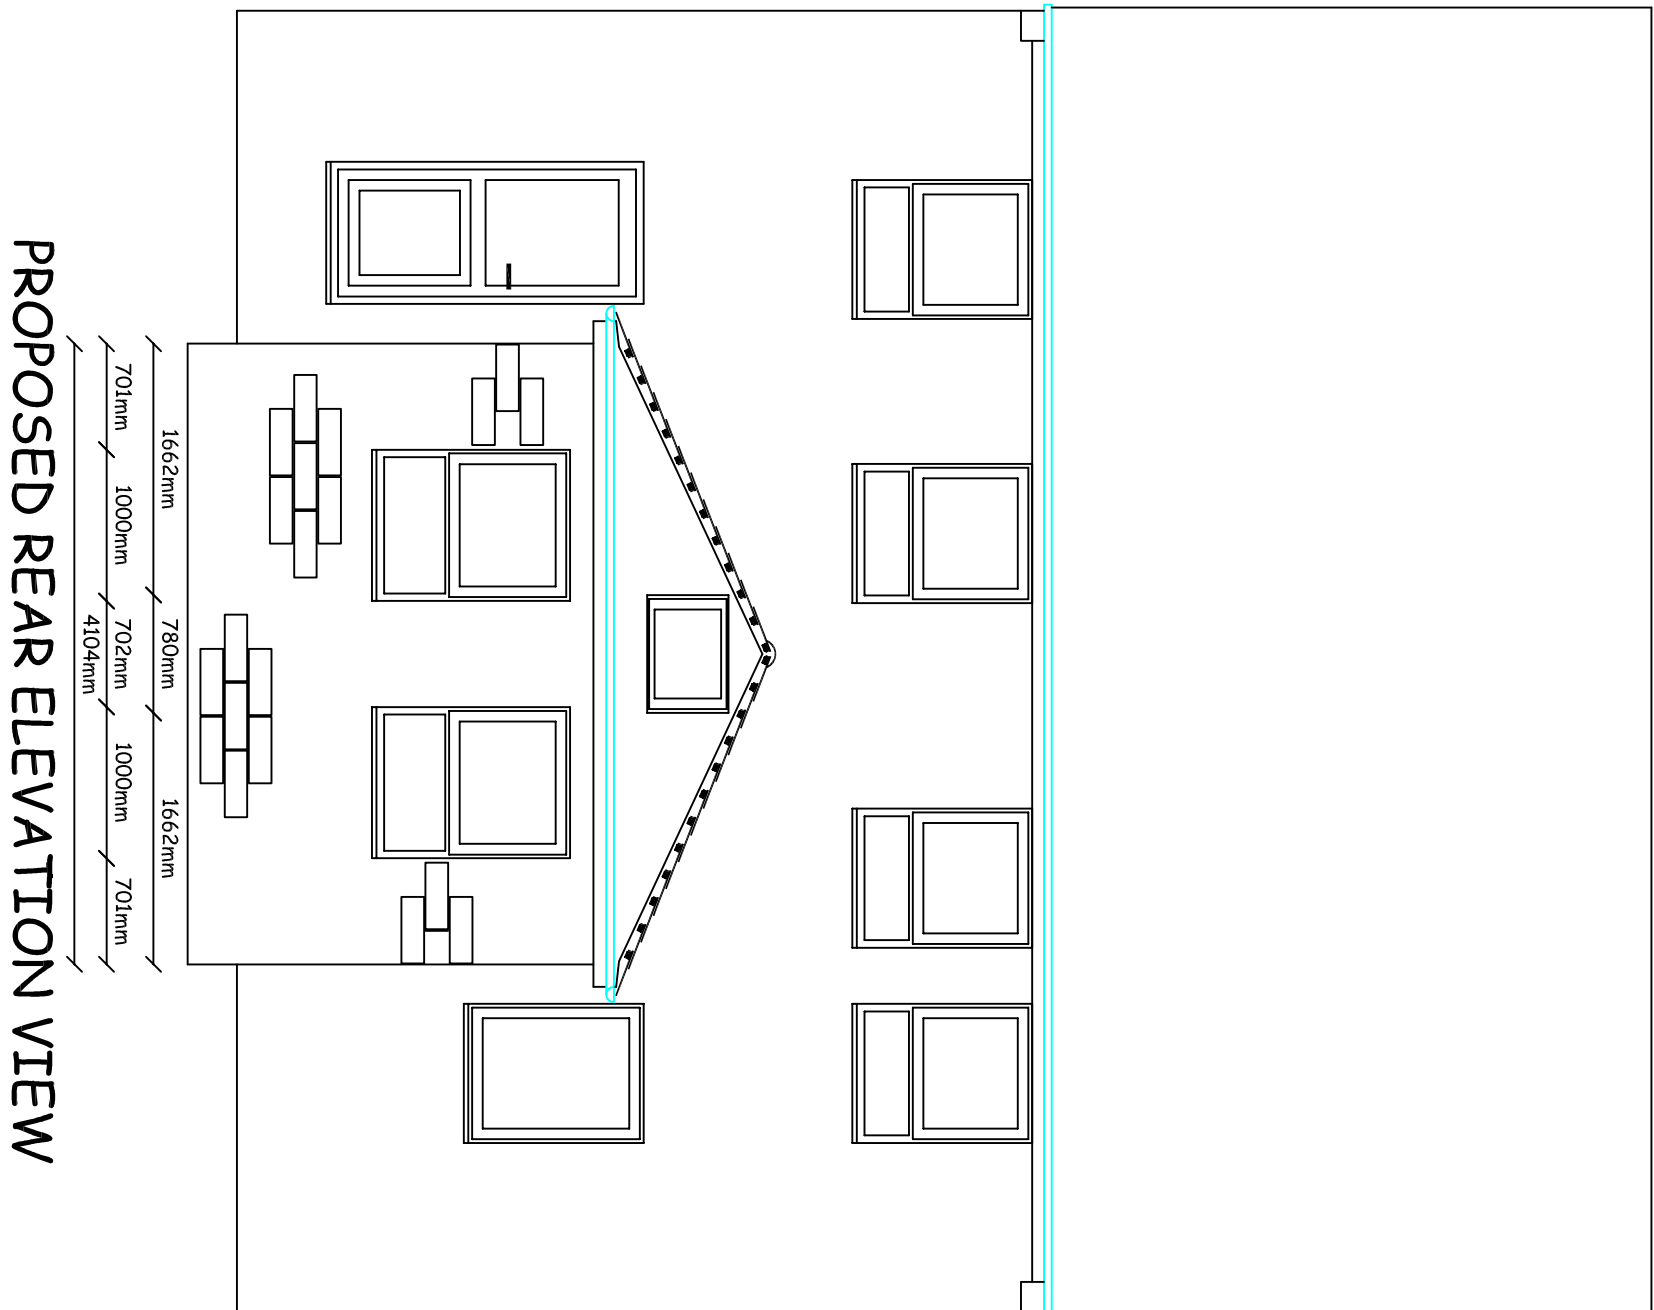


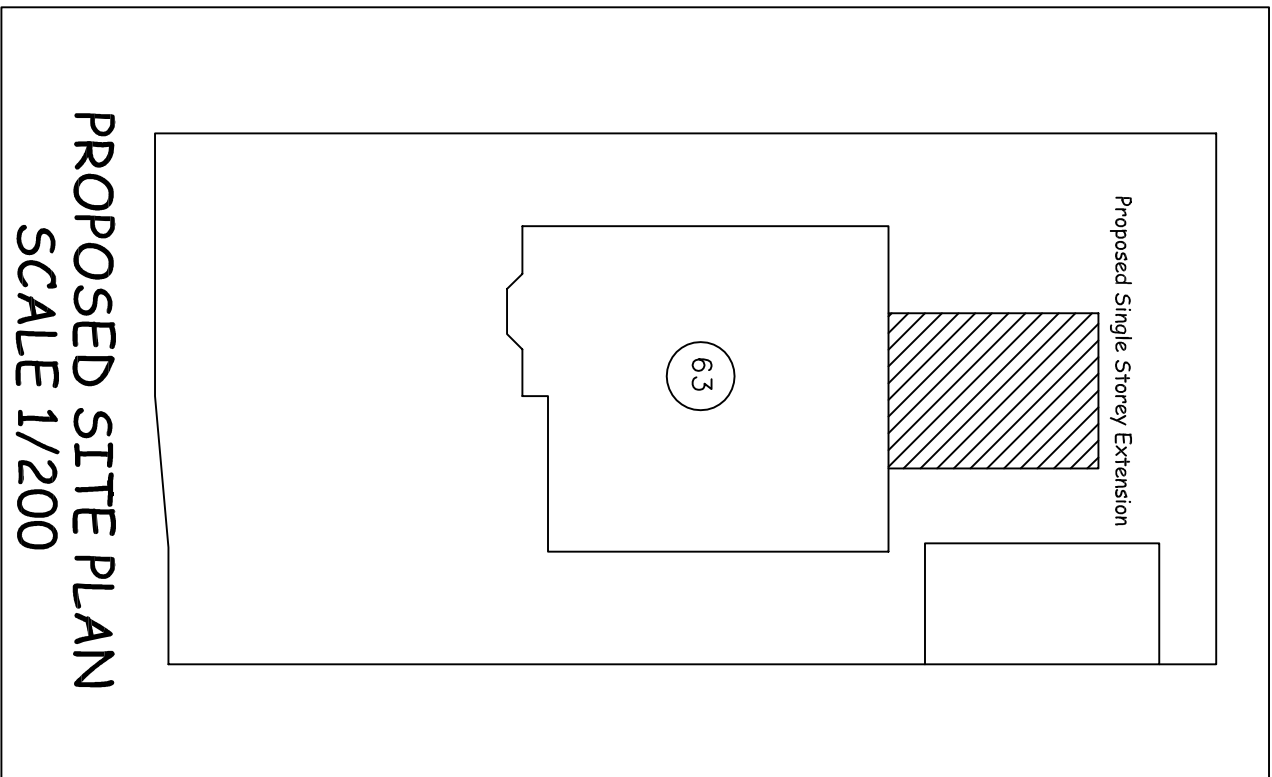

Rev A

Project

Single Storey Rear Elevation Extension

Client

Mr. C.Hodry

Address

63, Church Drive,
Hoylandswaine,
Sheffield,
S36 7LZ

Drawing Title

Proposed Plan And Elevation Views

Scale

1/50

0

Meters

2

Date

Jun 20

Sheet Size

A1

Gary Quibell

Building Design And
Land Survey Limited

Telephone 01623 647661

Mobile 07940 135793

e mail garyquibell@sky.com

Plan No. 53CHDR/PP/2

Rev