



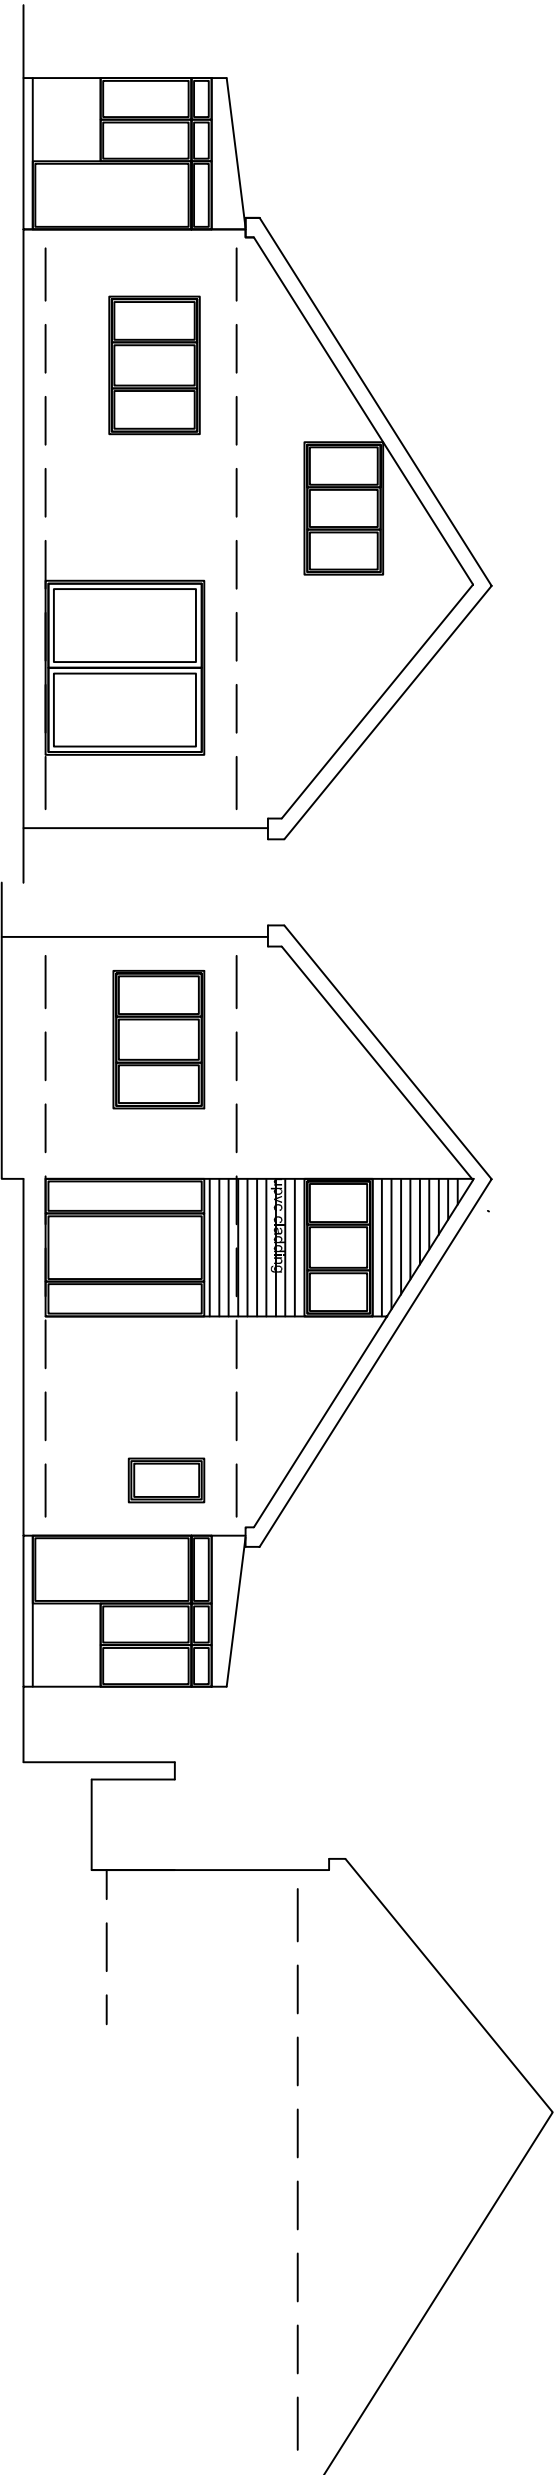


rear elevation
existing


front elevation
existing

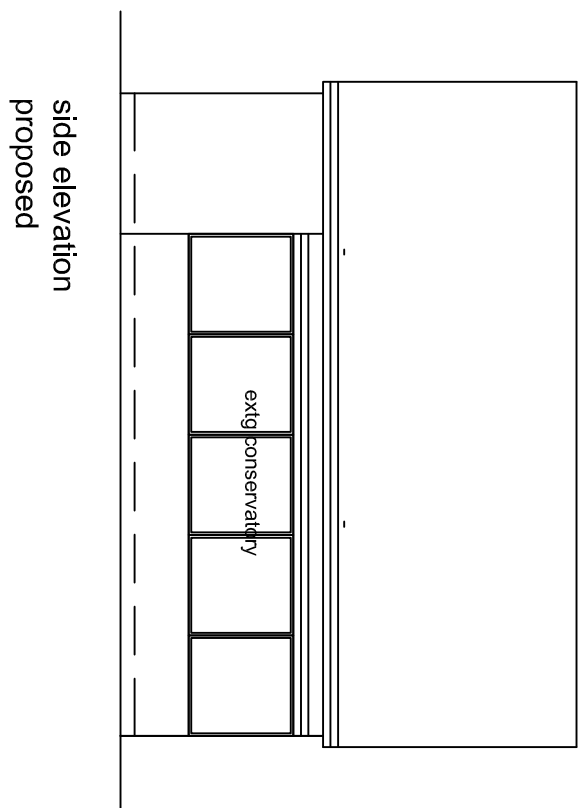


side elevation
proposed

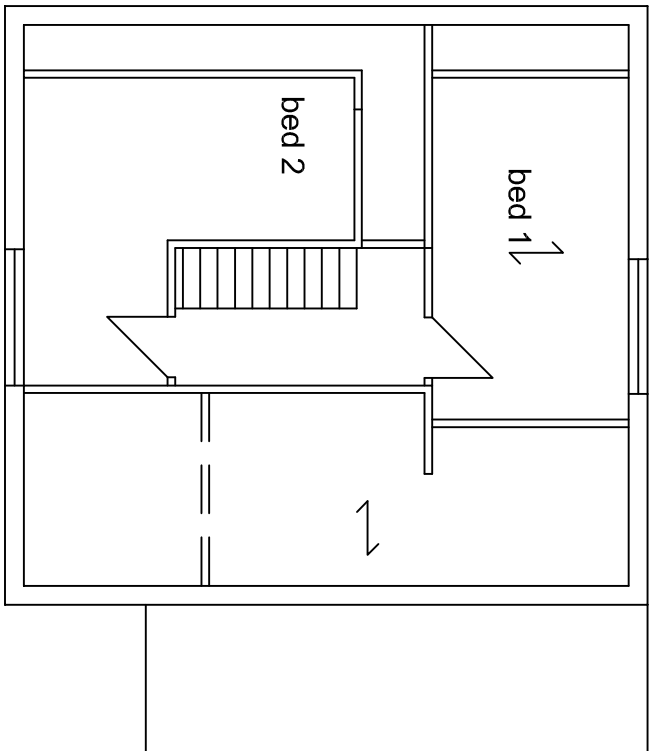


first floor plan
existing

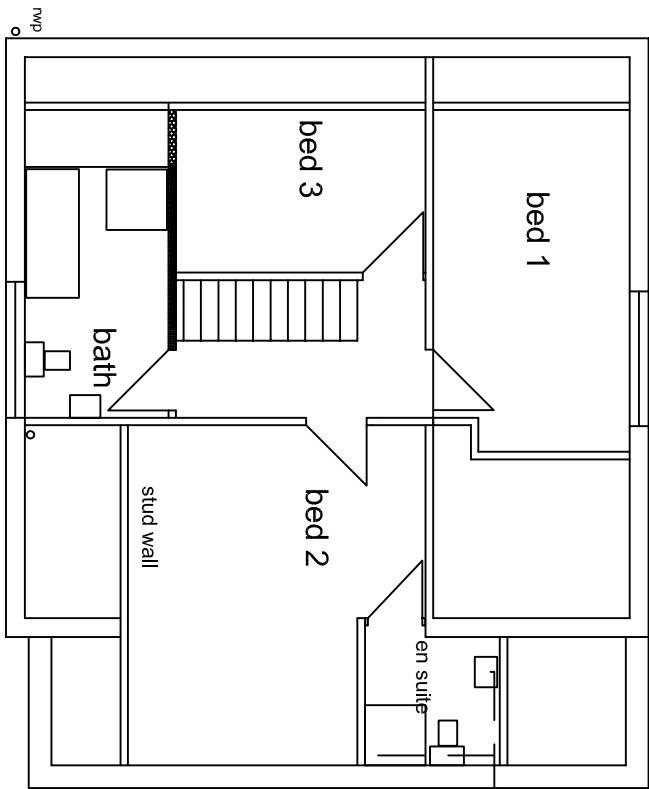


first floor plan
proposed

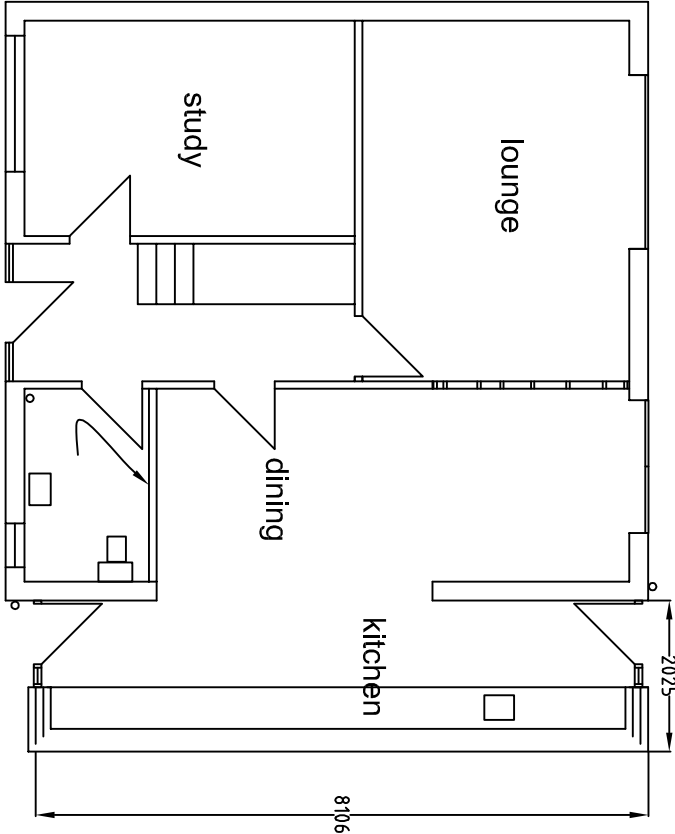


ground floor plan
proposed

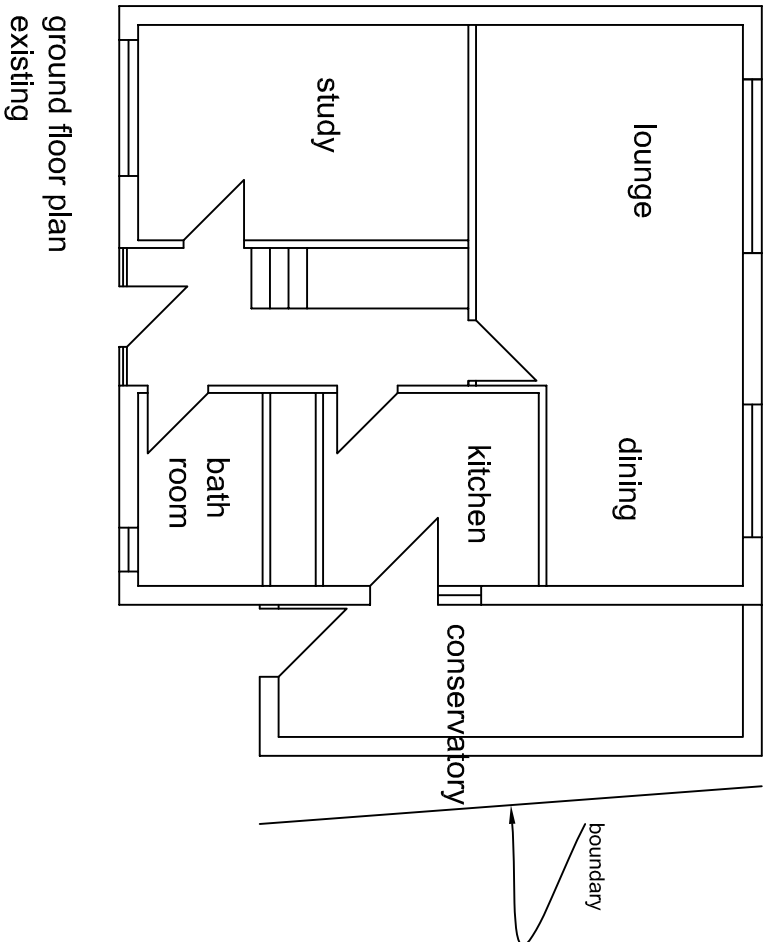


ground floor plan
existing

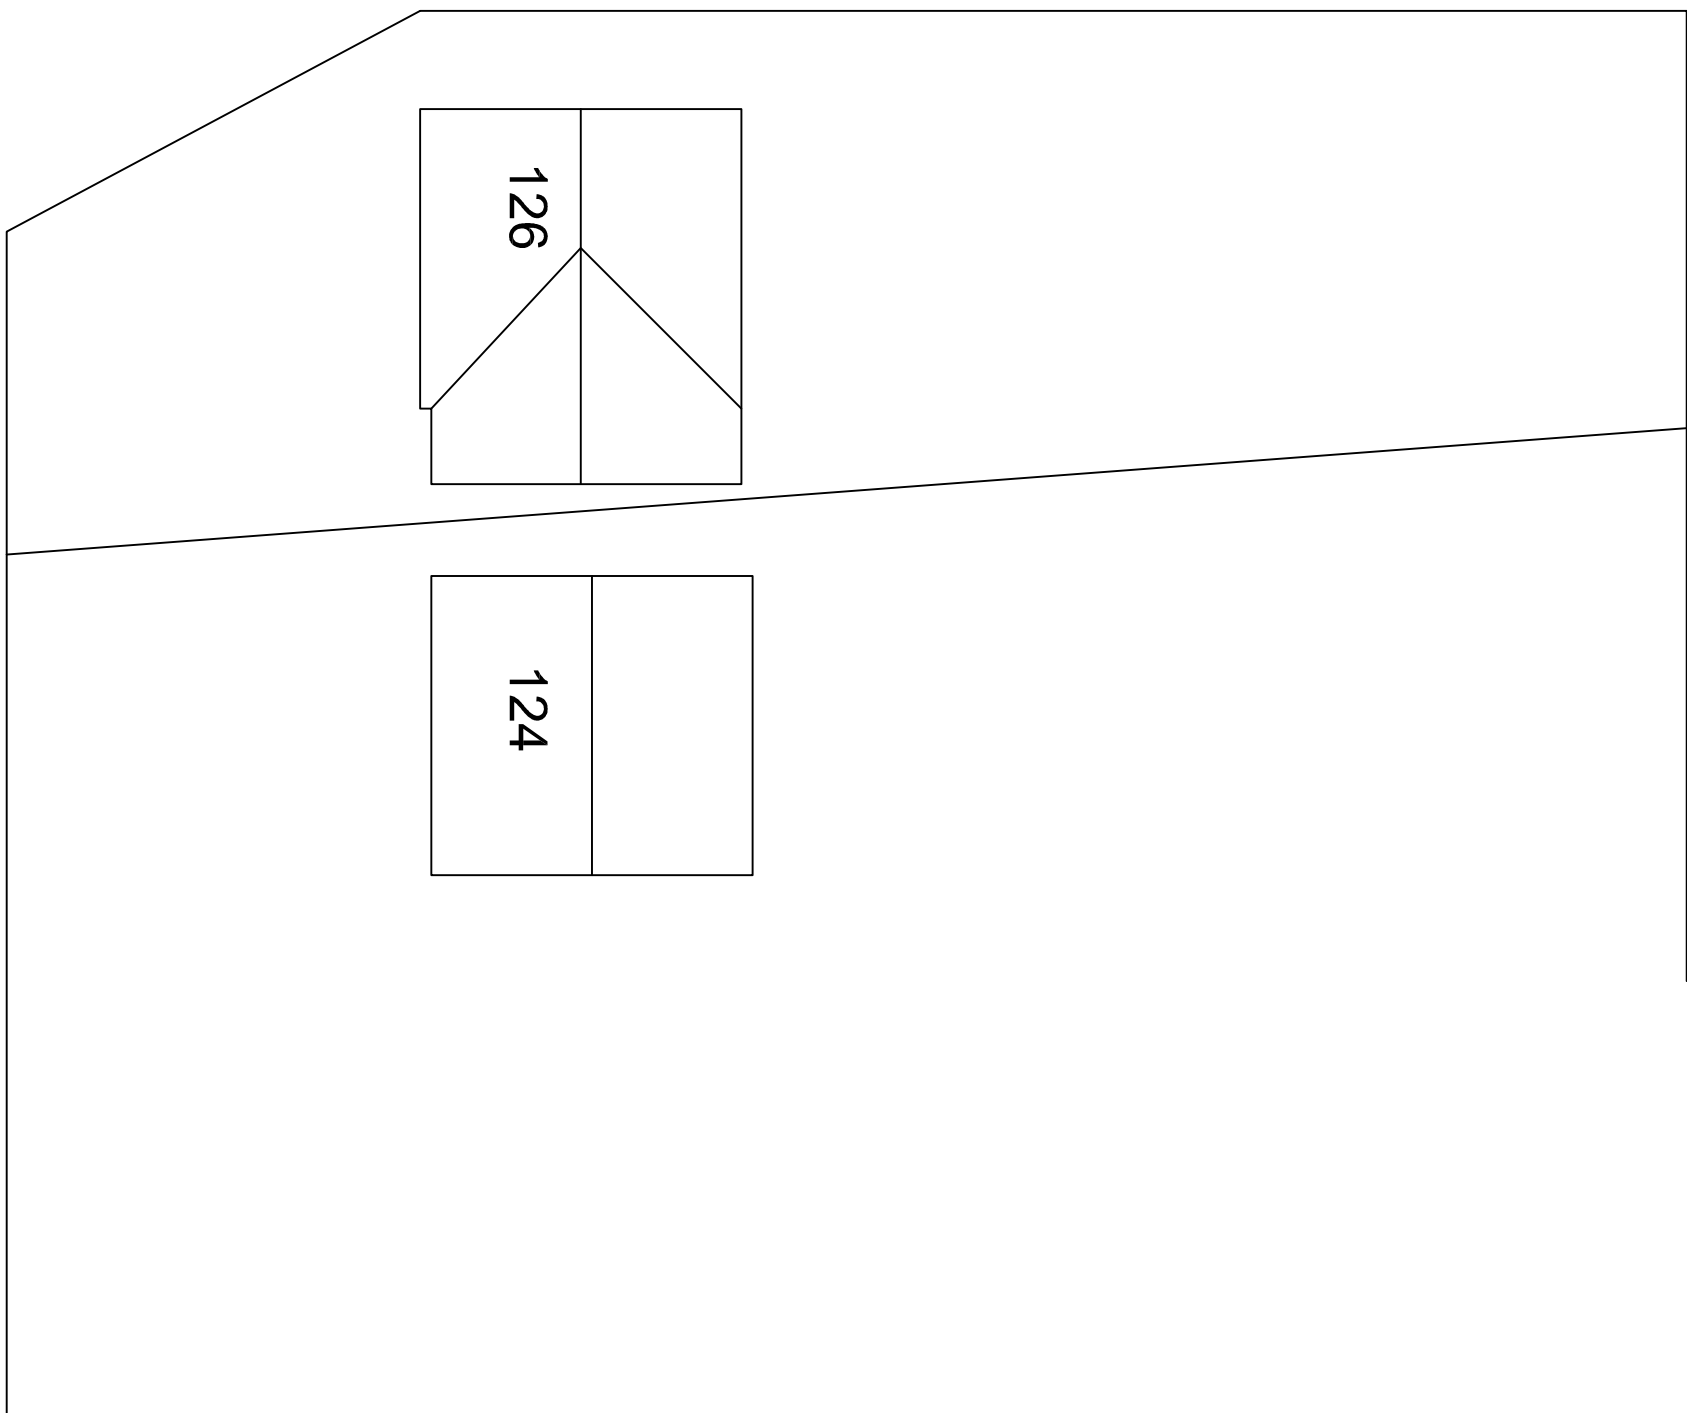


SITE
PLAN
1:200

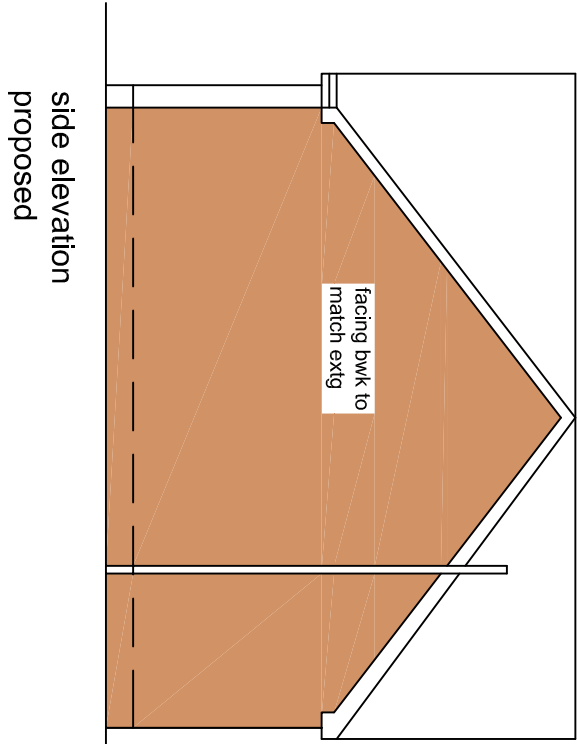

side elevation
proposed

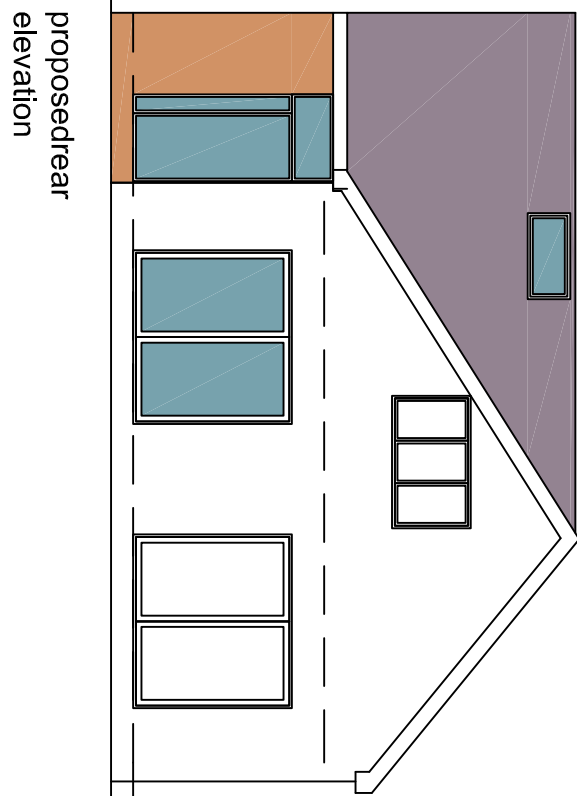

proposed rear
elevation

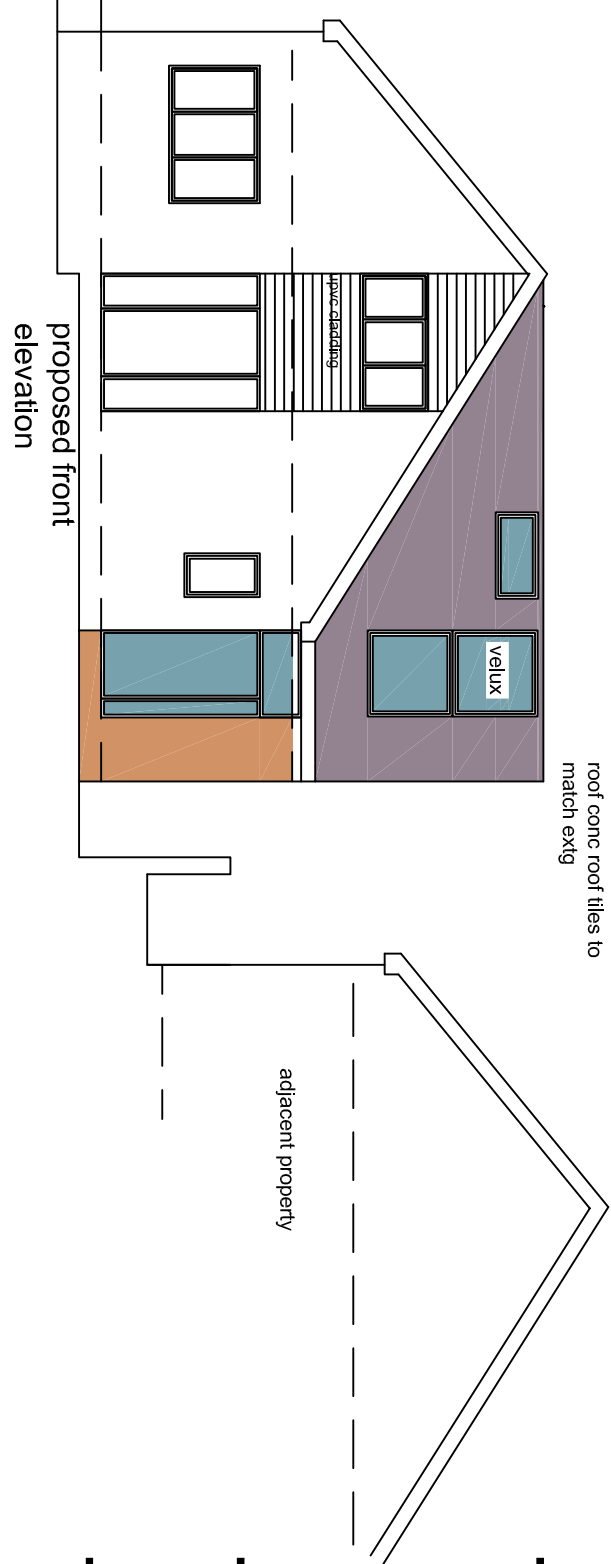

proposed front
elevation

roy harrison architects 41A Staincross Common Staincross Barnsley S75 6JF E-Mail: royarch@iscali.co.uk tel 01226 381883			
Client Stephanie Richards			
Project 126 Kingsway Mapplewell Barnsley			
Title Extension to side of dwelling			
Date 17/6/08	Drawing No. RH/sr/1B	Scale 1:100	
Sheet 1 of 1	Revision A	Drawn	