


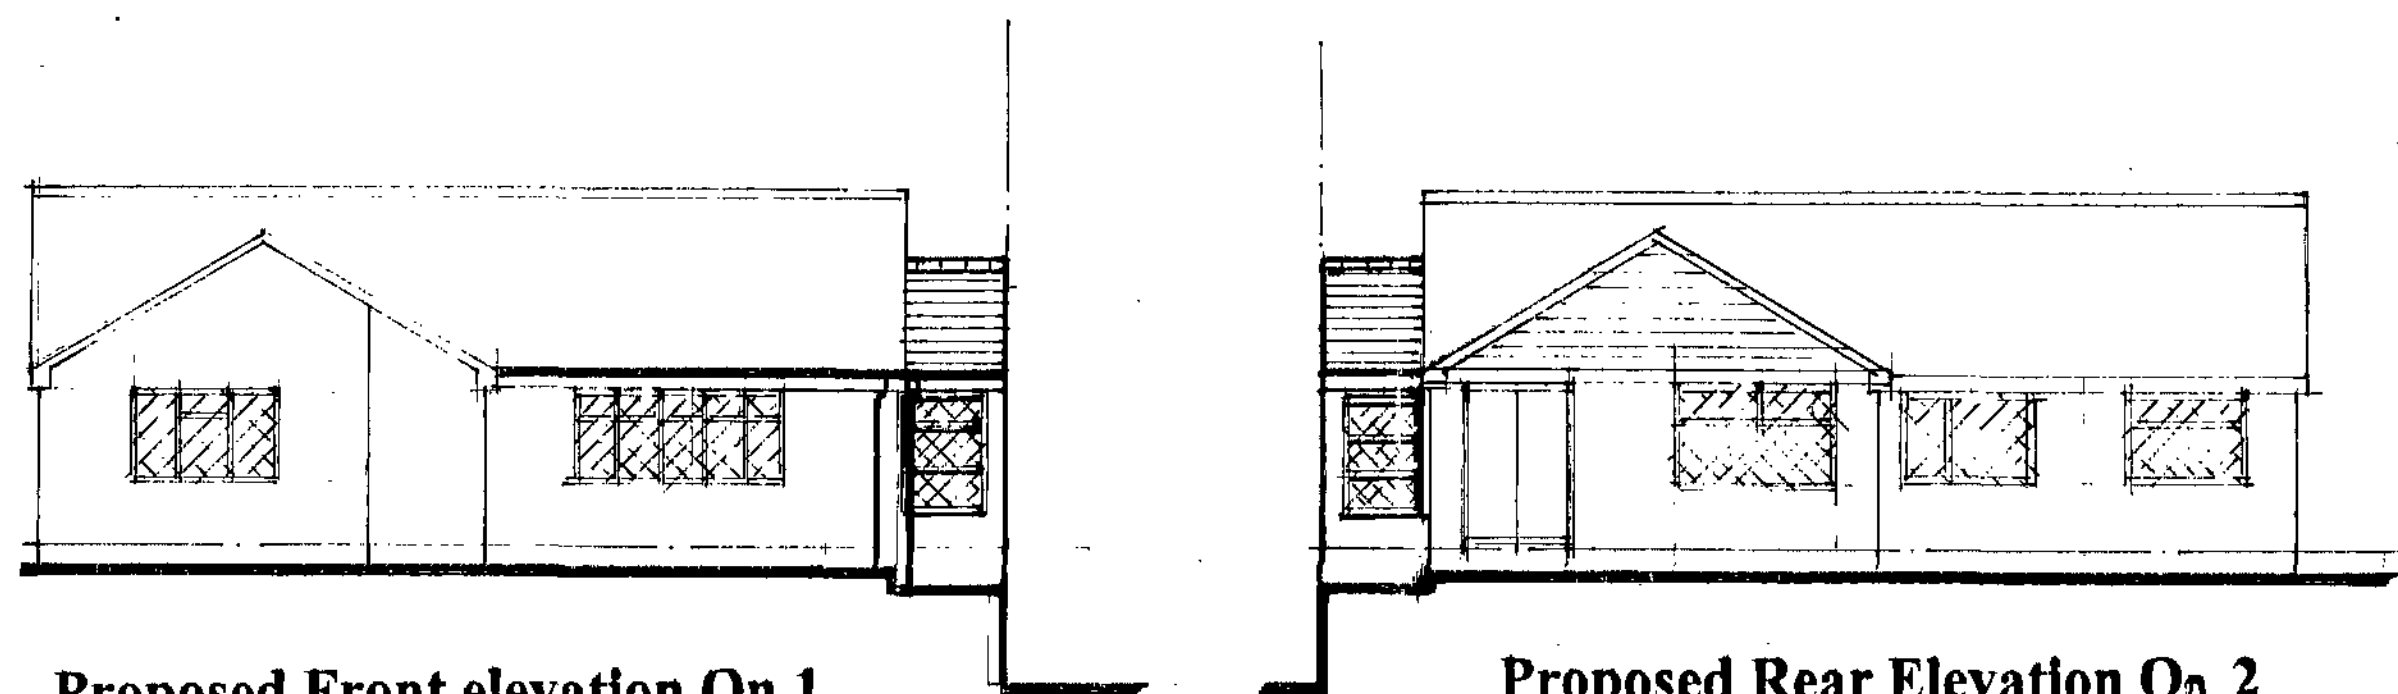

Proposed Front elevation On 1


Proposed Rear Elevation On 2

U Values
The builder shall ensure that the following values are achieved.
Roof 0.20w/m²k
Walls 0.27w/m²k
g.f. 0.22 (with P/a 09)
Windows / doors 1.8w/m²k
All roof and wall insulation to be continuous.

Roof Ventilation.
Ridge ventilation to be equivalent to a continuous gap strip of 5 mm.
Eaves to be equivalent to a continuous gap strip of 25mm.

Plumbing and Drainage.
Hepworth or similar 112mm UPVC gutters, brackets and fittings down pipe to be 75 mm dia.
Surface / Foot water drainage
The existing drain locations are assumed. The builder to expose on site and agree any necessary amendments with the building Inspector.
Any manhole enclosed by the extension to have a double seal mechanically screwed cover.
All external drains to be 100mm Osma plastic pipe bed and surround in gravel to falls
Surface water - 1:100
All new surface water to be taken to a soakaway a min of 5m from any building. If this is not possible, discharge to be to existing sw drainage system.
All new drainage and protection details to existing shall be agreed with the Building Inspector.

Foundations
All concrete to be grade C35
Foundations to be 600mm x 225 mm deep. Placed 1000 mm below fgl. Or as directed by the Building Inspector.
Where foundations cross existing drainage services the foundations to be taken down below the I.L. of the pipe. A concrete lintol to be placed over to bridge the pipe.
Provide rocker pipes either side of the wall and a 50mm space between masonry and pipe with flexible seal.
Any eccentric foundations to be 750 x 450 thk reinforced with 2 layers B783 mesh 50mm cover to all faces.
The foundations required are assumed to be strip footings. If raft or other form of foundation is deemed required by either Building Control or the BI the owner to instruct the originator at an additional cost to design and detail such.

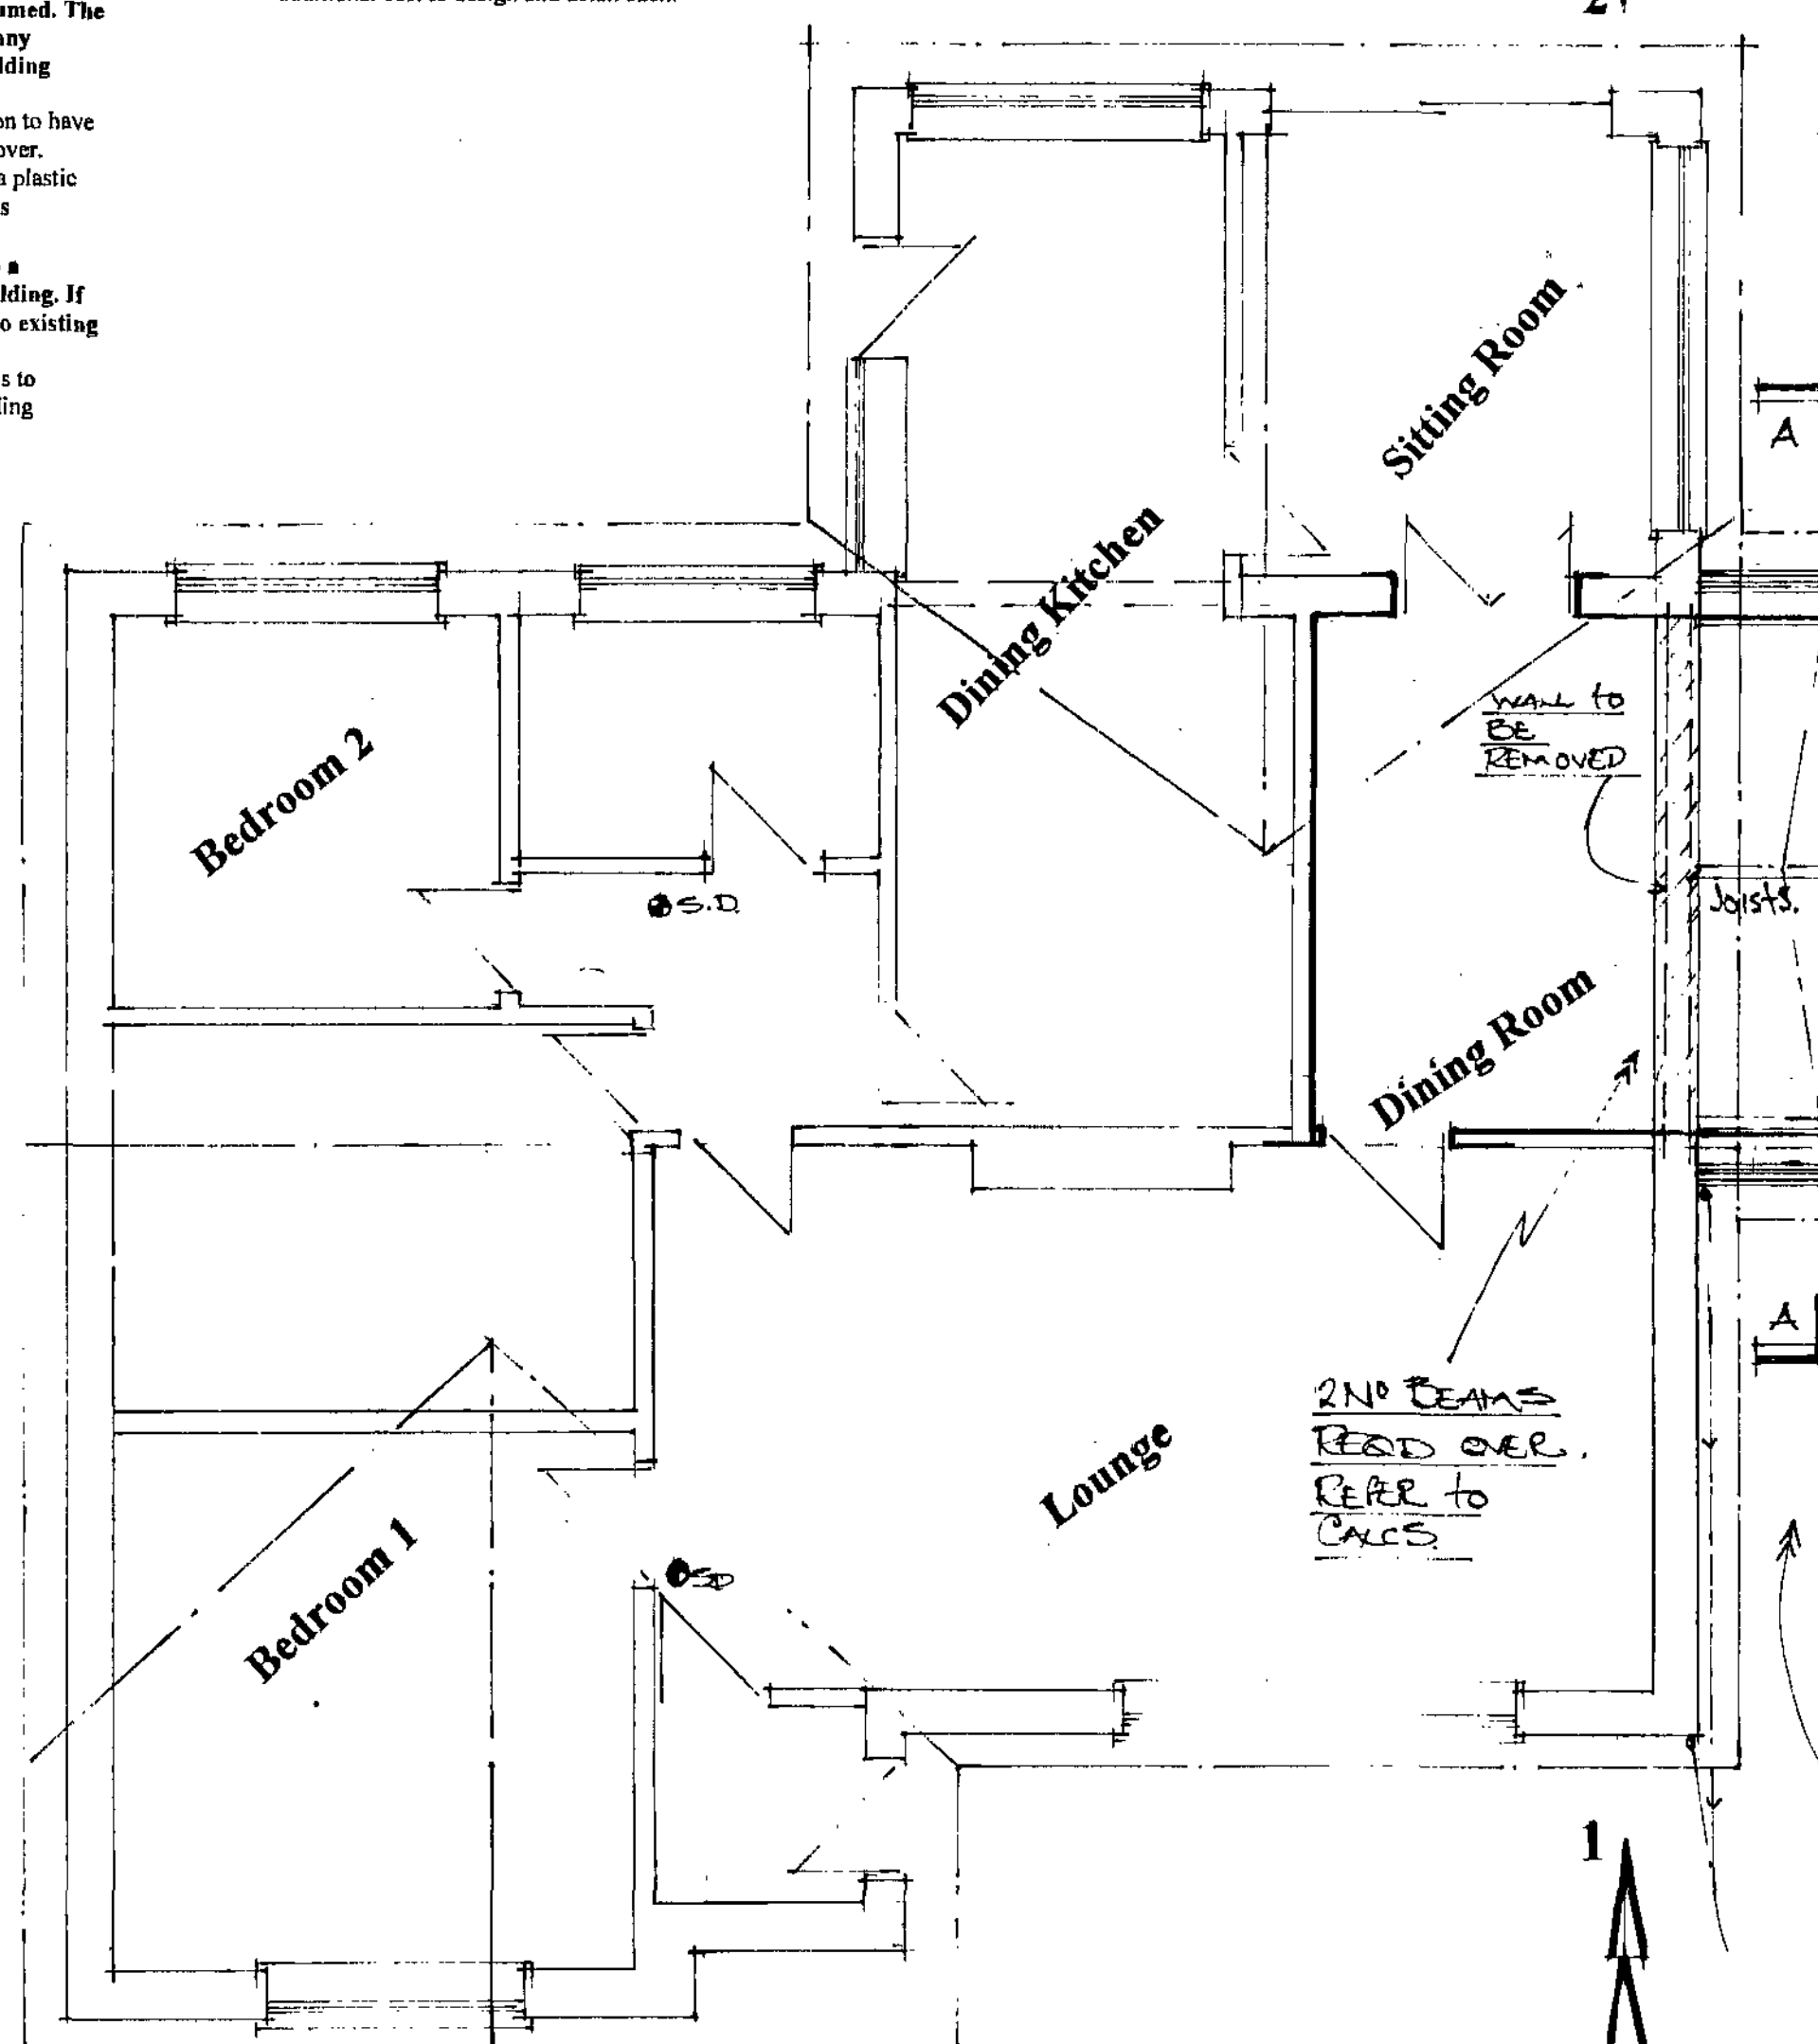


Existing / Proposed Ground Floor Layout


Electrical Installations.
All installations to be subject to certification under the "competent persons scheme"
A certificate shall be supplied on completion of all electrical works
Lighting - 1 in 4 to be low energy.

Means of escape.
1 No self contained operated smoke alarm to BS 5446 Part 1 to be installed on each storey smoke detectors as indicated on the drawing.
All detectors to be a min of 300 mm from any wall.
Interconnected & wired to a separated fused circuit. Battery back up required.

Heating.
All habitable rooms to have a suitably sized radiator extended from the existing system.
Existing boiler capacity to be checked for adequacy.
All installed by a gas safe installer.
All hot water pipes shall be insulated with foam equivalent to the outside dia of the pipe.
Radiators to have thermostatic valves.

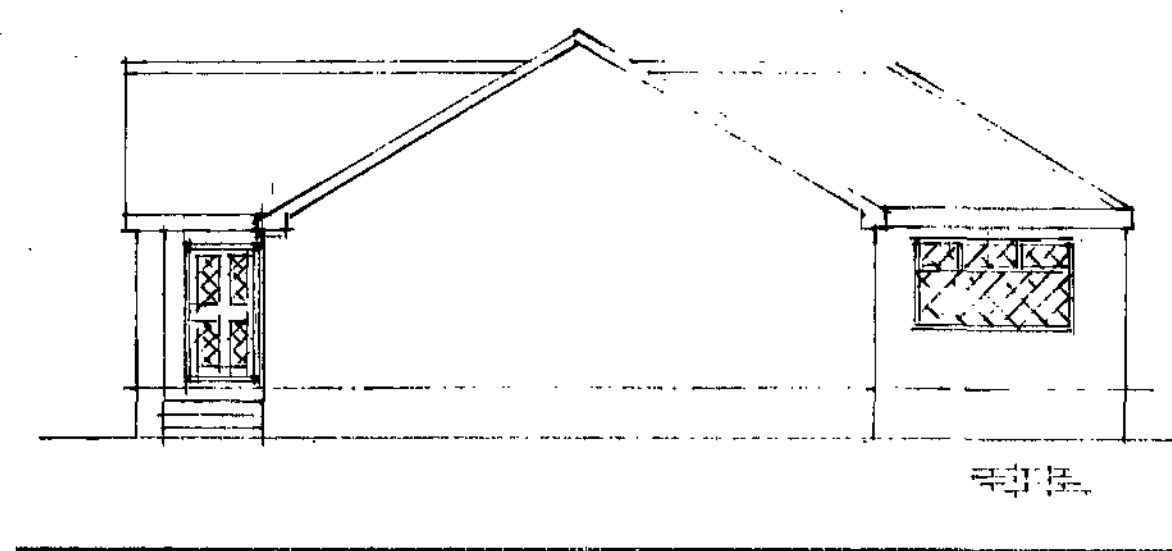

Existing Side Elevation on 3

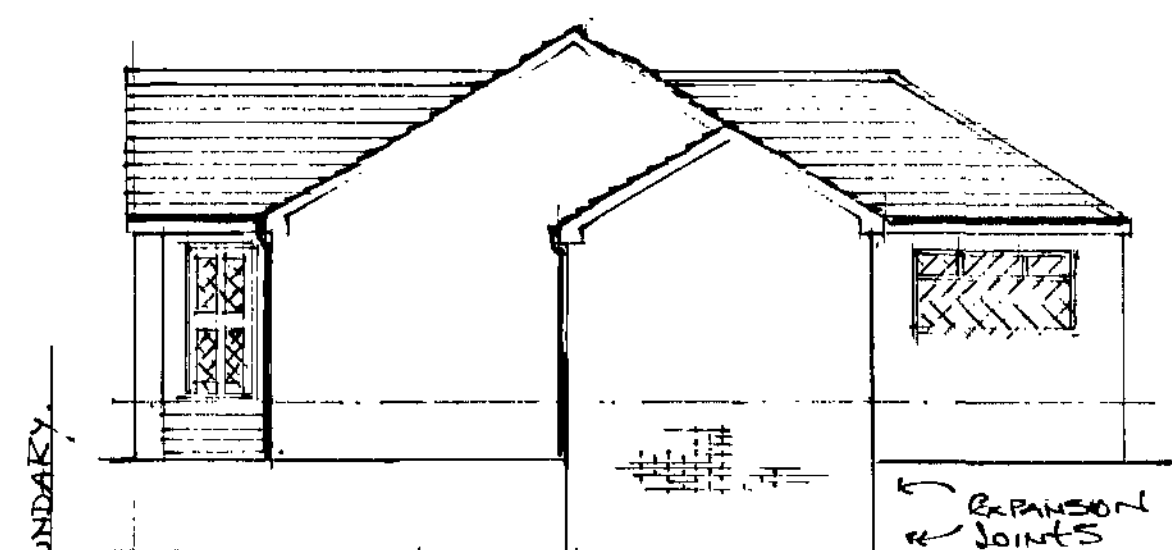

Proposed Elevation On 3

Timber Ground Floor
150 x 50 (sc 3) softwood joists at 400 c/c with herringbone strutting at mid span. 19 mm 1 & G floor grade particle board (EN 312-5) screwed to joists or 19mm T&G floorboards (BS 1297) 150 mm fibre insulation to be provided between joists.
Joists to be built into walls or attached to joist hangers. Ends of joists where built in to be treated.
Joists to be doubled up under bath and stud wall locations.
Provide oversite concrete on 1200 g visqueen. Provide 150mm between cone and u.s. of joists. Airbricks required to all sides of extension at 900 c/c

Roof design (Trusses.)
The roof shall be of timber construction all as per supplier's calculations. Calculations to be supplied to building control for approval a min of 28 days prior to commencement on site.
Trusses to be at 600 mm c/c
Fixing of roof timbers to vertical walls to 6 x 2 timber wall plate fixed to wall by m12 at 600 c/c
or to horizontal wall plate
Valleys or connection of roof to walls to have 5 lb lead flashing.
Tiles to match existing on timber tile battens of 40 mm x 19 mm c/c to suit tile type on sarkin felt. Tiles to be chosen to suit roof pitch.
Tile technical info to be given to the BI to determine the necessity for corrugated no joint underfelt depending on type of tile / roof slope.
All roofs shall ensure a continued air flow.
Soffits shall be fitted with vents or a 25 mm gap with bird mesh.
Ridge vents shall be fitted where necessary and as directed by the Building Inspector.
Roof to be suitably wind braced to appendix A of BS 5268 PT 3.
100 x 65 sw wall plates secured to brickwork with galv steel straps @ 1800 c/c
Roof ventilation - Vents to be provided to eaves soffit / ridge.

Roof Insulation.
Above ceiling joists / roof voids. A min of 300 mm rockwool to be provided within the roof space. 150 between joists and 150 mm over joists at 90 degree.

Lateral Restraint to floors / gable roof
Galvanised mild steel strap 38 x 5 @ 2m c/c to joists and rafters spanning 3 joists with solid noggin at 450 c/c down cavity.

Windows HARDWOOD
All to be "A" double glazed (min 16 mm gap between panes) glazed with Pilkington K glass with soft low "E" coating.
Style and colour of all to match existing.
All windows to have 1/20 th floor area as open light.
Safety glass (stamped accordingly) to be provided to all critical areas - Door and panels 1.5 m from fl. Or windows within 800 mm from fl.
Trickle vents to be provided to all new windows 8000 mm² min.

DPC's
To be provided to
External walls 150 mm above fgl.
All window jamb / heads
Under lintols
Tray dpc's required to exist walls at new wall abutments.
Above all air bricks

Lintols
All door / openings / window lintols to be "Catnie". Size and type as agreed with the Building Inspector.
End bearing for all lintols to be 150 mm.

Walls
Internal skin
100 mm Thermolite shield or similar blockwork
Cavity
For 50 mm cavities - full fill with dry therm insulation and use 38 mm kingspan insulated plasterboard to internal leaf incl plaster.

For 100 mm air gap filled with 50 gap + 50 kingspan i.k.
Wall insulation to extend 150 mm below the top of the floor insulation.
Cavity to extend full height up into roof space.
Cavity fill of weak mix conc to be no higher than 225 mm below highest dpc
Cavity to be sealed at eaves with insulated cavity closer incorporating a vert dpc.
Insulated cavity closers to be provided to all reveals.

External skin
Brickwork 100 mm to match existing
Stainless vertical twist wall ties to be provided at 750 horiz c/c and 450 mm vert c/c, every block depth to reveals.

A lead flashing cavity tray to be provided between existing dwelling and the extension.
Weep holes to be provided where applicable.

Facia / soffit boards
From 25 mm x 250 mm or similar to match existing, timber or pvc to match existing, provide air vents as described.


Radon Barrier
Where Radon Barrier is required visqueen to be 2000 g with all joints taped and all penetrations thro to be sealed. This to continue thro the external leaf with tray dpc. On suspended timber floor visqueen to be placed under oversite conc.

For category 1 land fill sites use gas membrane such as Monarflex or similar


General
Re site any utility services where applicable around the extension. Re site any meter boxes outside line of walls.
Any structural steel supports to have full half hour fire protection encasement comprising 2 layers of 12.5 mm plasterboard / skim.
Any details indicated on the calculations shall override any details shown on this drawing.

Construction (Design and Management) Regulations 1994
Applicable to all projects except work to a persons own house other than that carried out by the developer.
The client shall be advised that all projects lasting for more than 30 days or include more than 4 people engaged on the construction on site at any one time shall be subject to the above regulation.

The client shall take all reasonable steps to ensure that the appointed contractors have the competence and adequate resources sufficient to manage the construction work and comply with the above regulations.
If the project is subject to the above regulation the client shall appoint a planning supervisor and ensure that notice is served on the health and safety executive at tender acceptance stage using form 10.

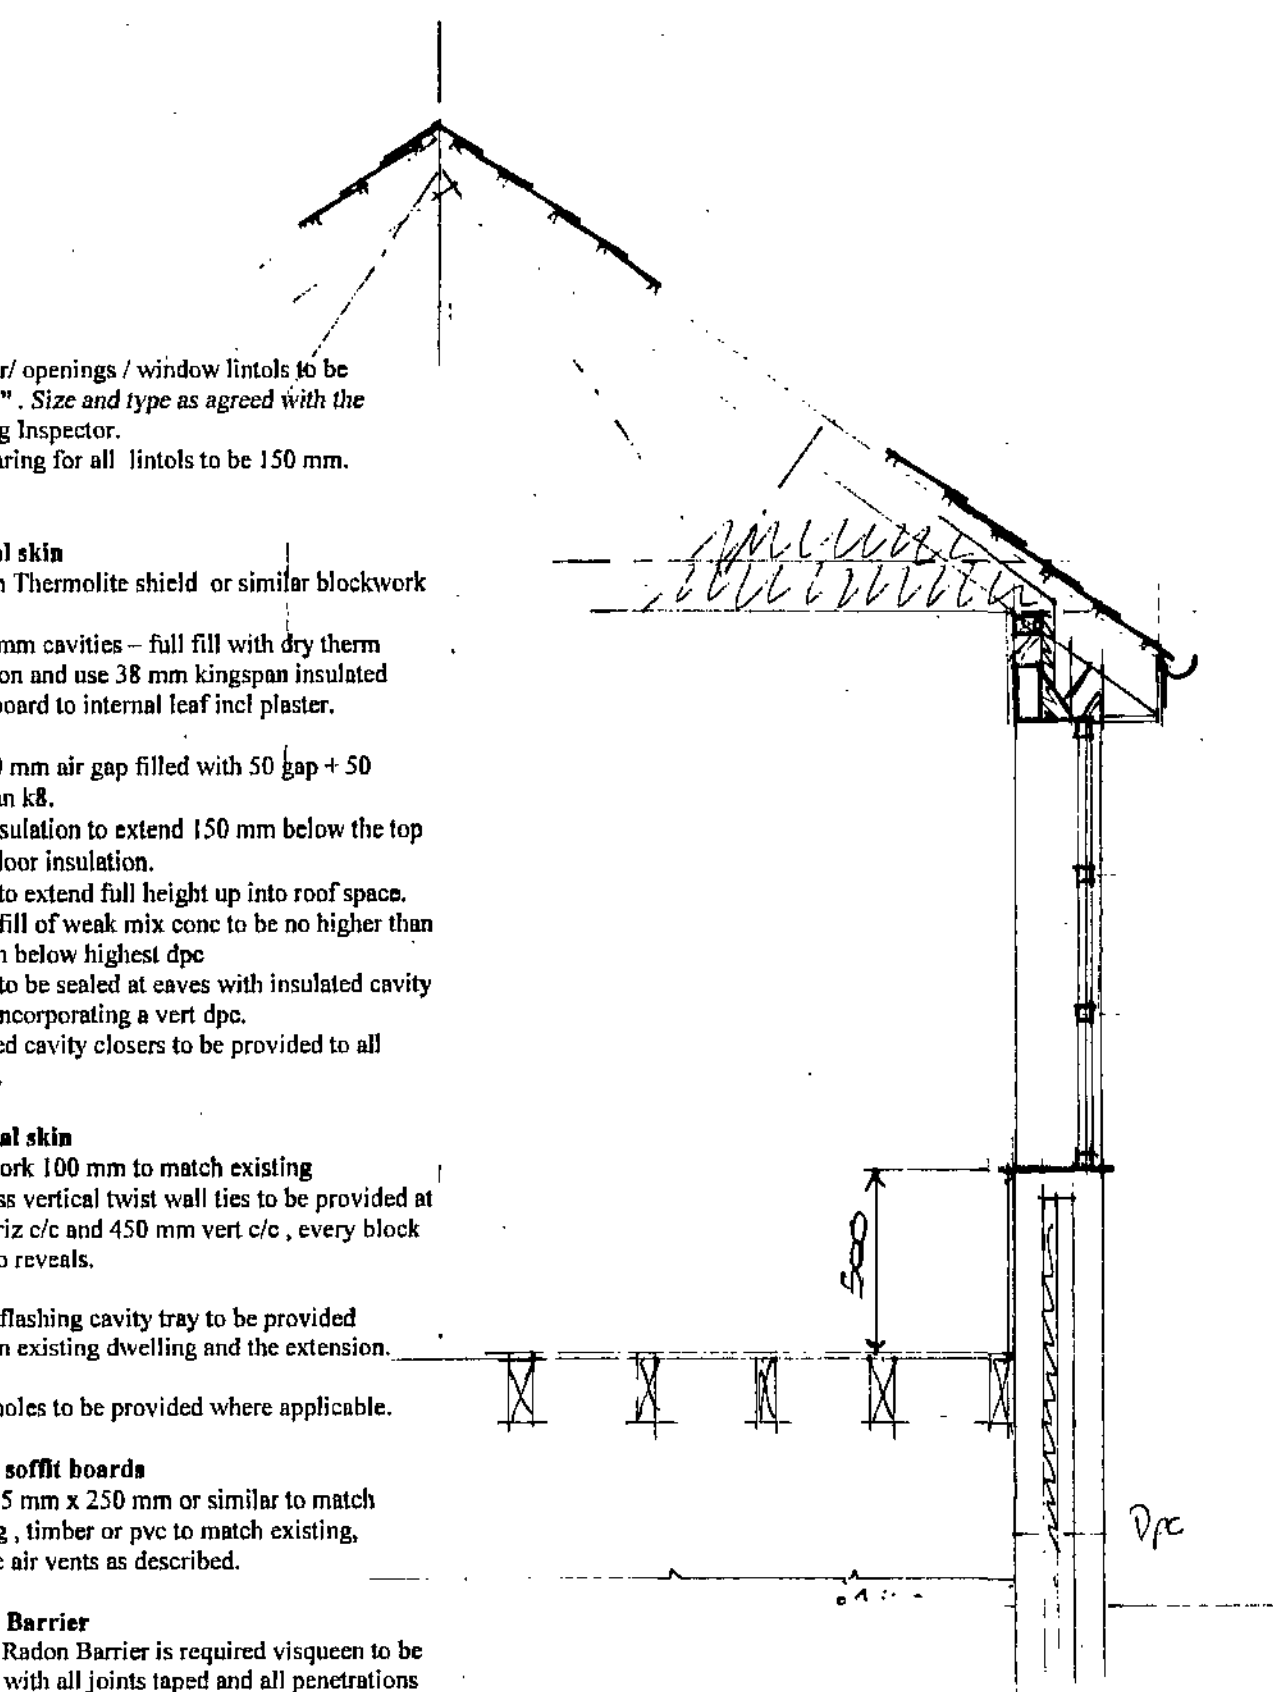

Section A - A

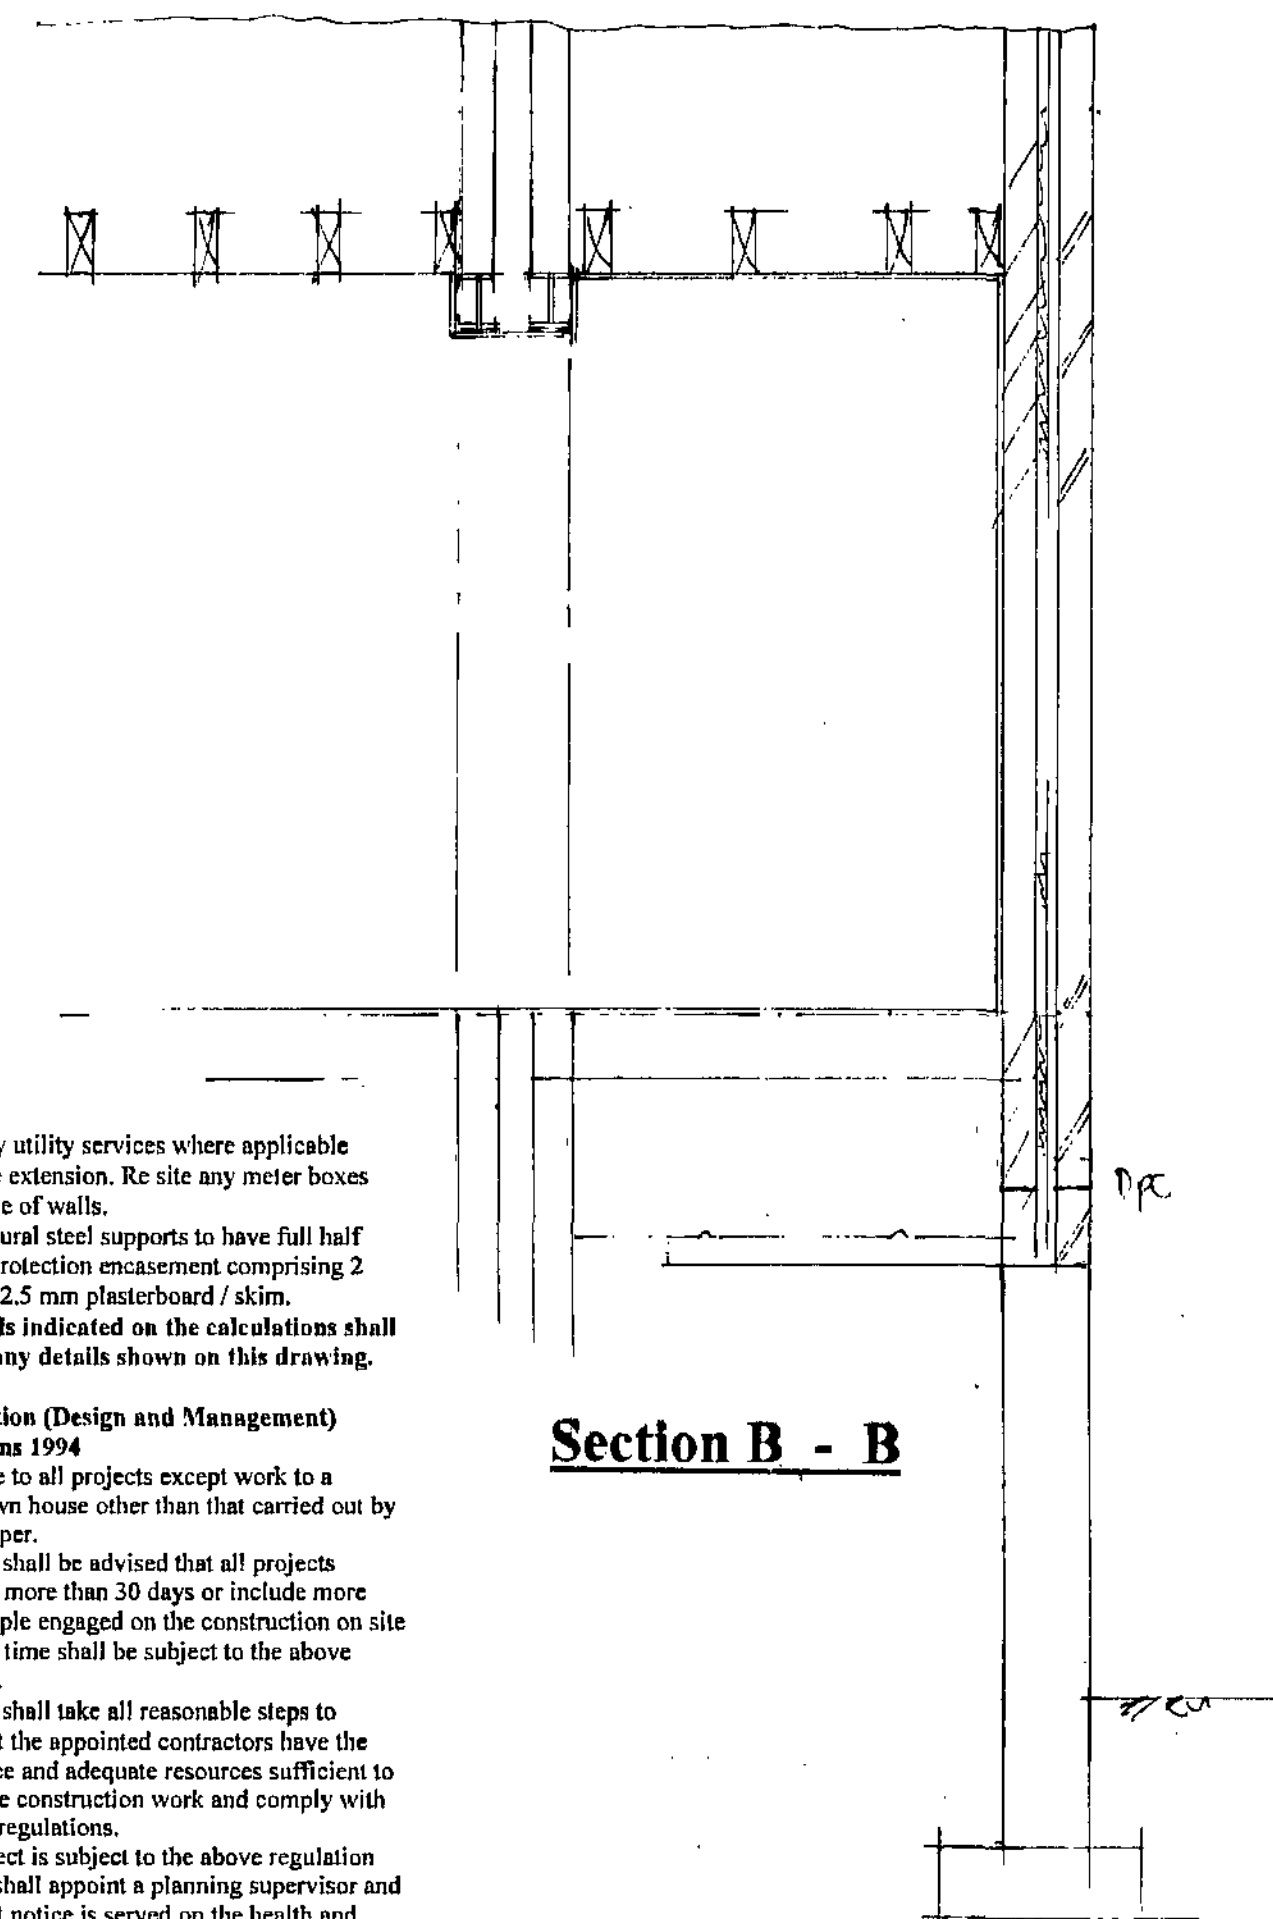

Section B - B

NOTES:
All dimensions must be checked on site and not scaled from this drawing.

Scope of Works
General.
Construction of a side single storey extension

Notes.
General
These plans and details have been prepared for the purpose of providing information to the local authority to assist them in determining approval or rejection of planning / building regulations.
These notes and details indicated on these drawing drawings are to be checked and verified by the contractor at the time of pricing and prior to commencement, the builder shall satisfy himself that all details and dimensions are correct.
Any discrepancies shall be identified at the time of tendering and the client notified in writing of such changes required.
All dimensions to be taken to the nearest brick size.
His price shall be deemed to include for: Any additional calculations as required by building control and as a result any additional building works that may be required.
Satisfying all current relevant codes of practices and British Standards shown or omitted from these drawings.
When appropriate it is the owners responsibility to serve notice on the adjoining / adjacent neighbours for the proposed works under the Party Wall act 1996. The explanatory booklet can be obtained free of charge from ODPM free literature PO Box 236 West Yorkshire LS23 7NB. Tel 0870 122 6236

E		
D		
C		
B		
A		
	Date	Revisions

© copyright

30 Copperas Close
Millhouse green
Penistone
S36 9SA

Client
ANTHONY STRONG.

Job Title

Single Storey Side Extension

Drawing Title
General Arrangement / Elevations.
24 MAY 2010

Scale 1 : 50 1 : 100 1 : 25

Date 10.05.10 Drawn by Steve Camps

Drg. No. 01 Rev.