



PROPOSED ELEVATIONS

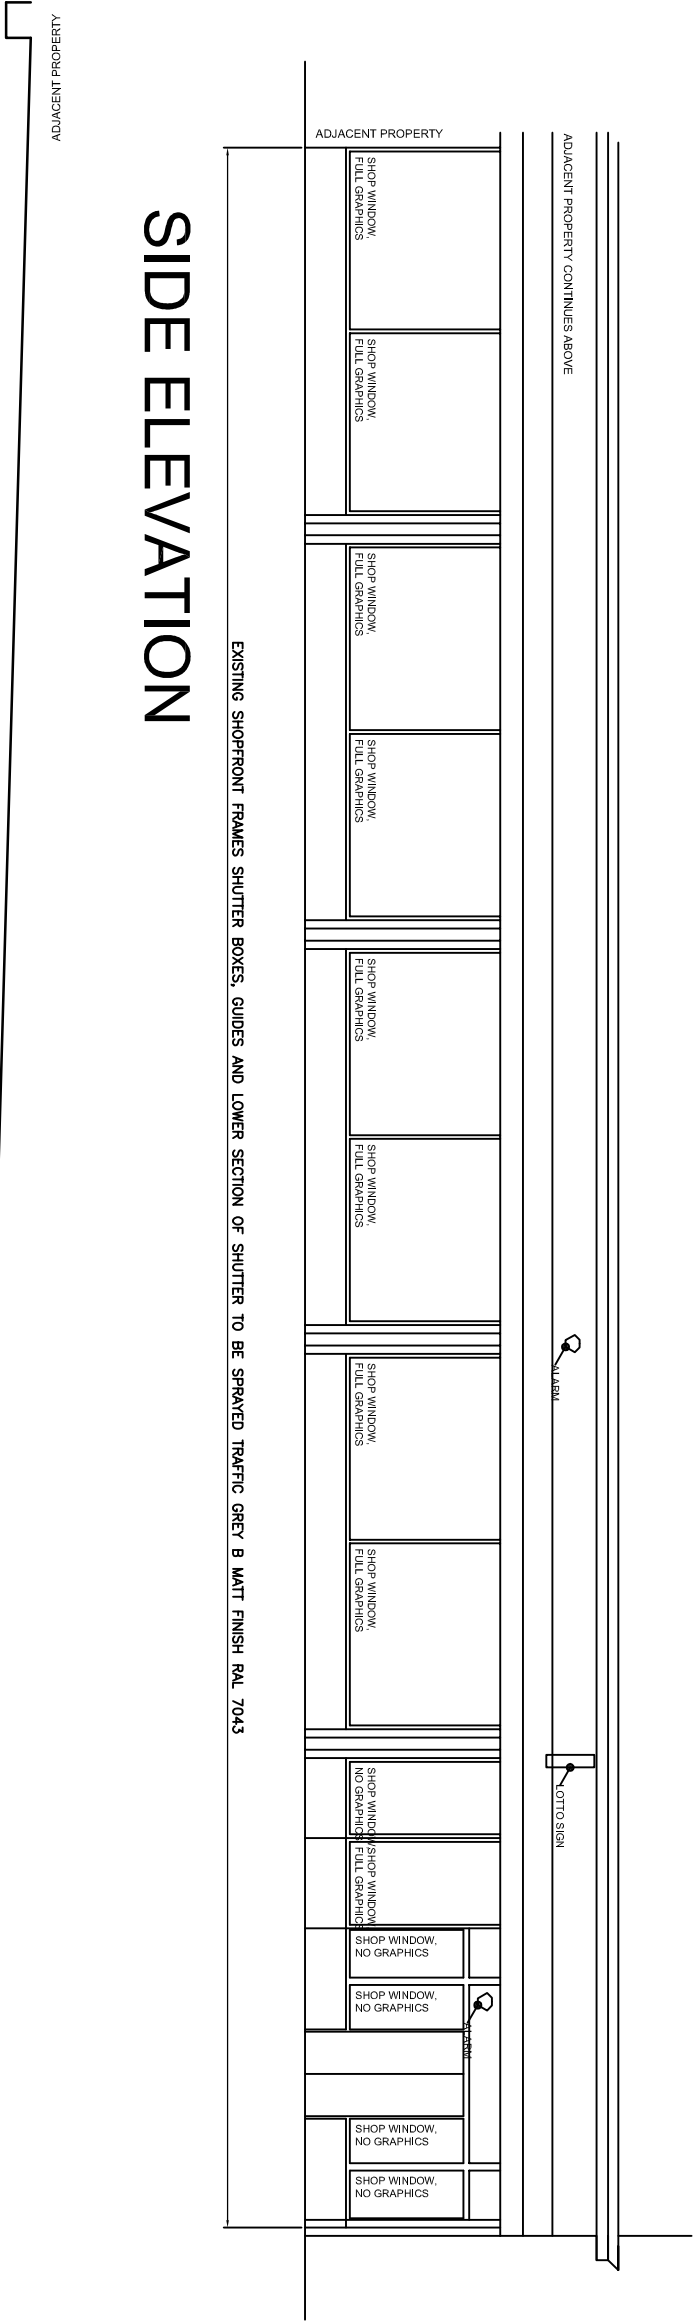


SIDE ELEVATION

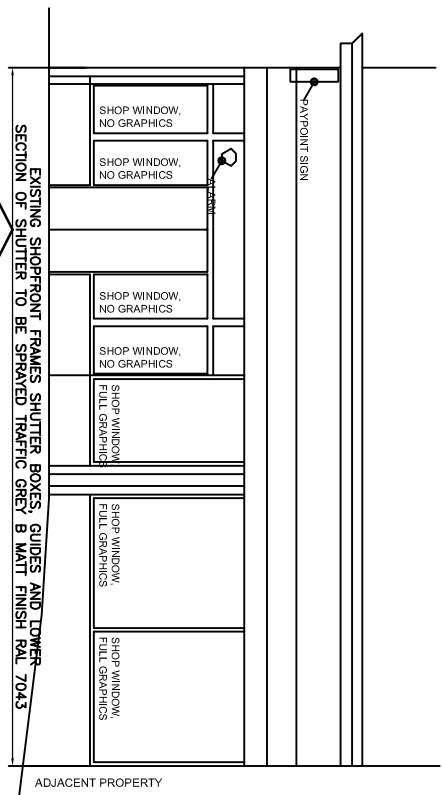


SHOPFRONT ELEVATION

REVISION

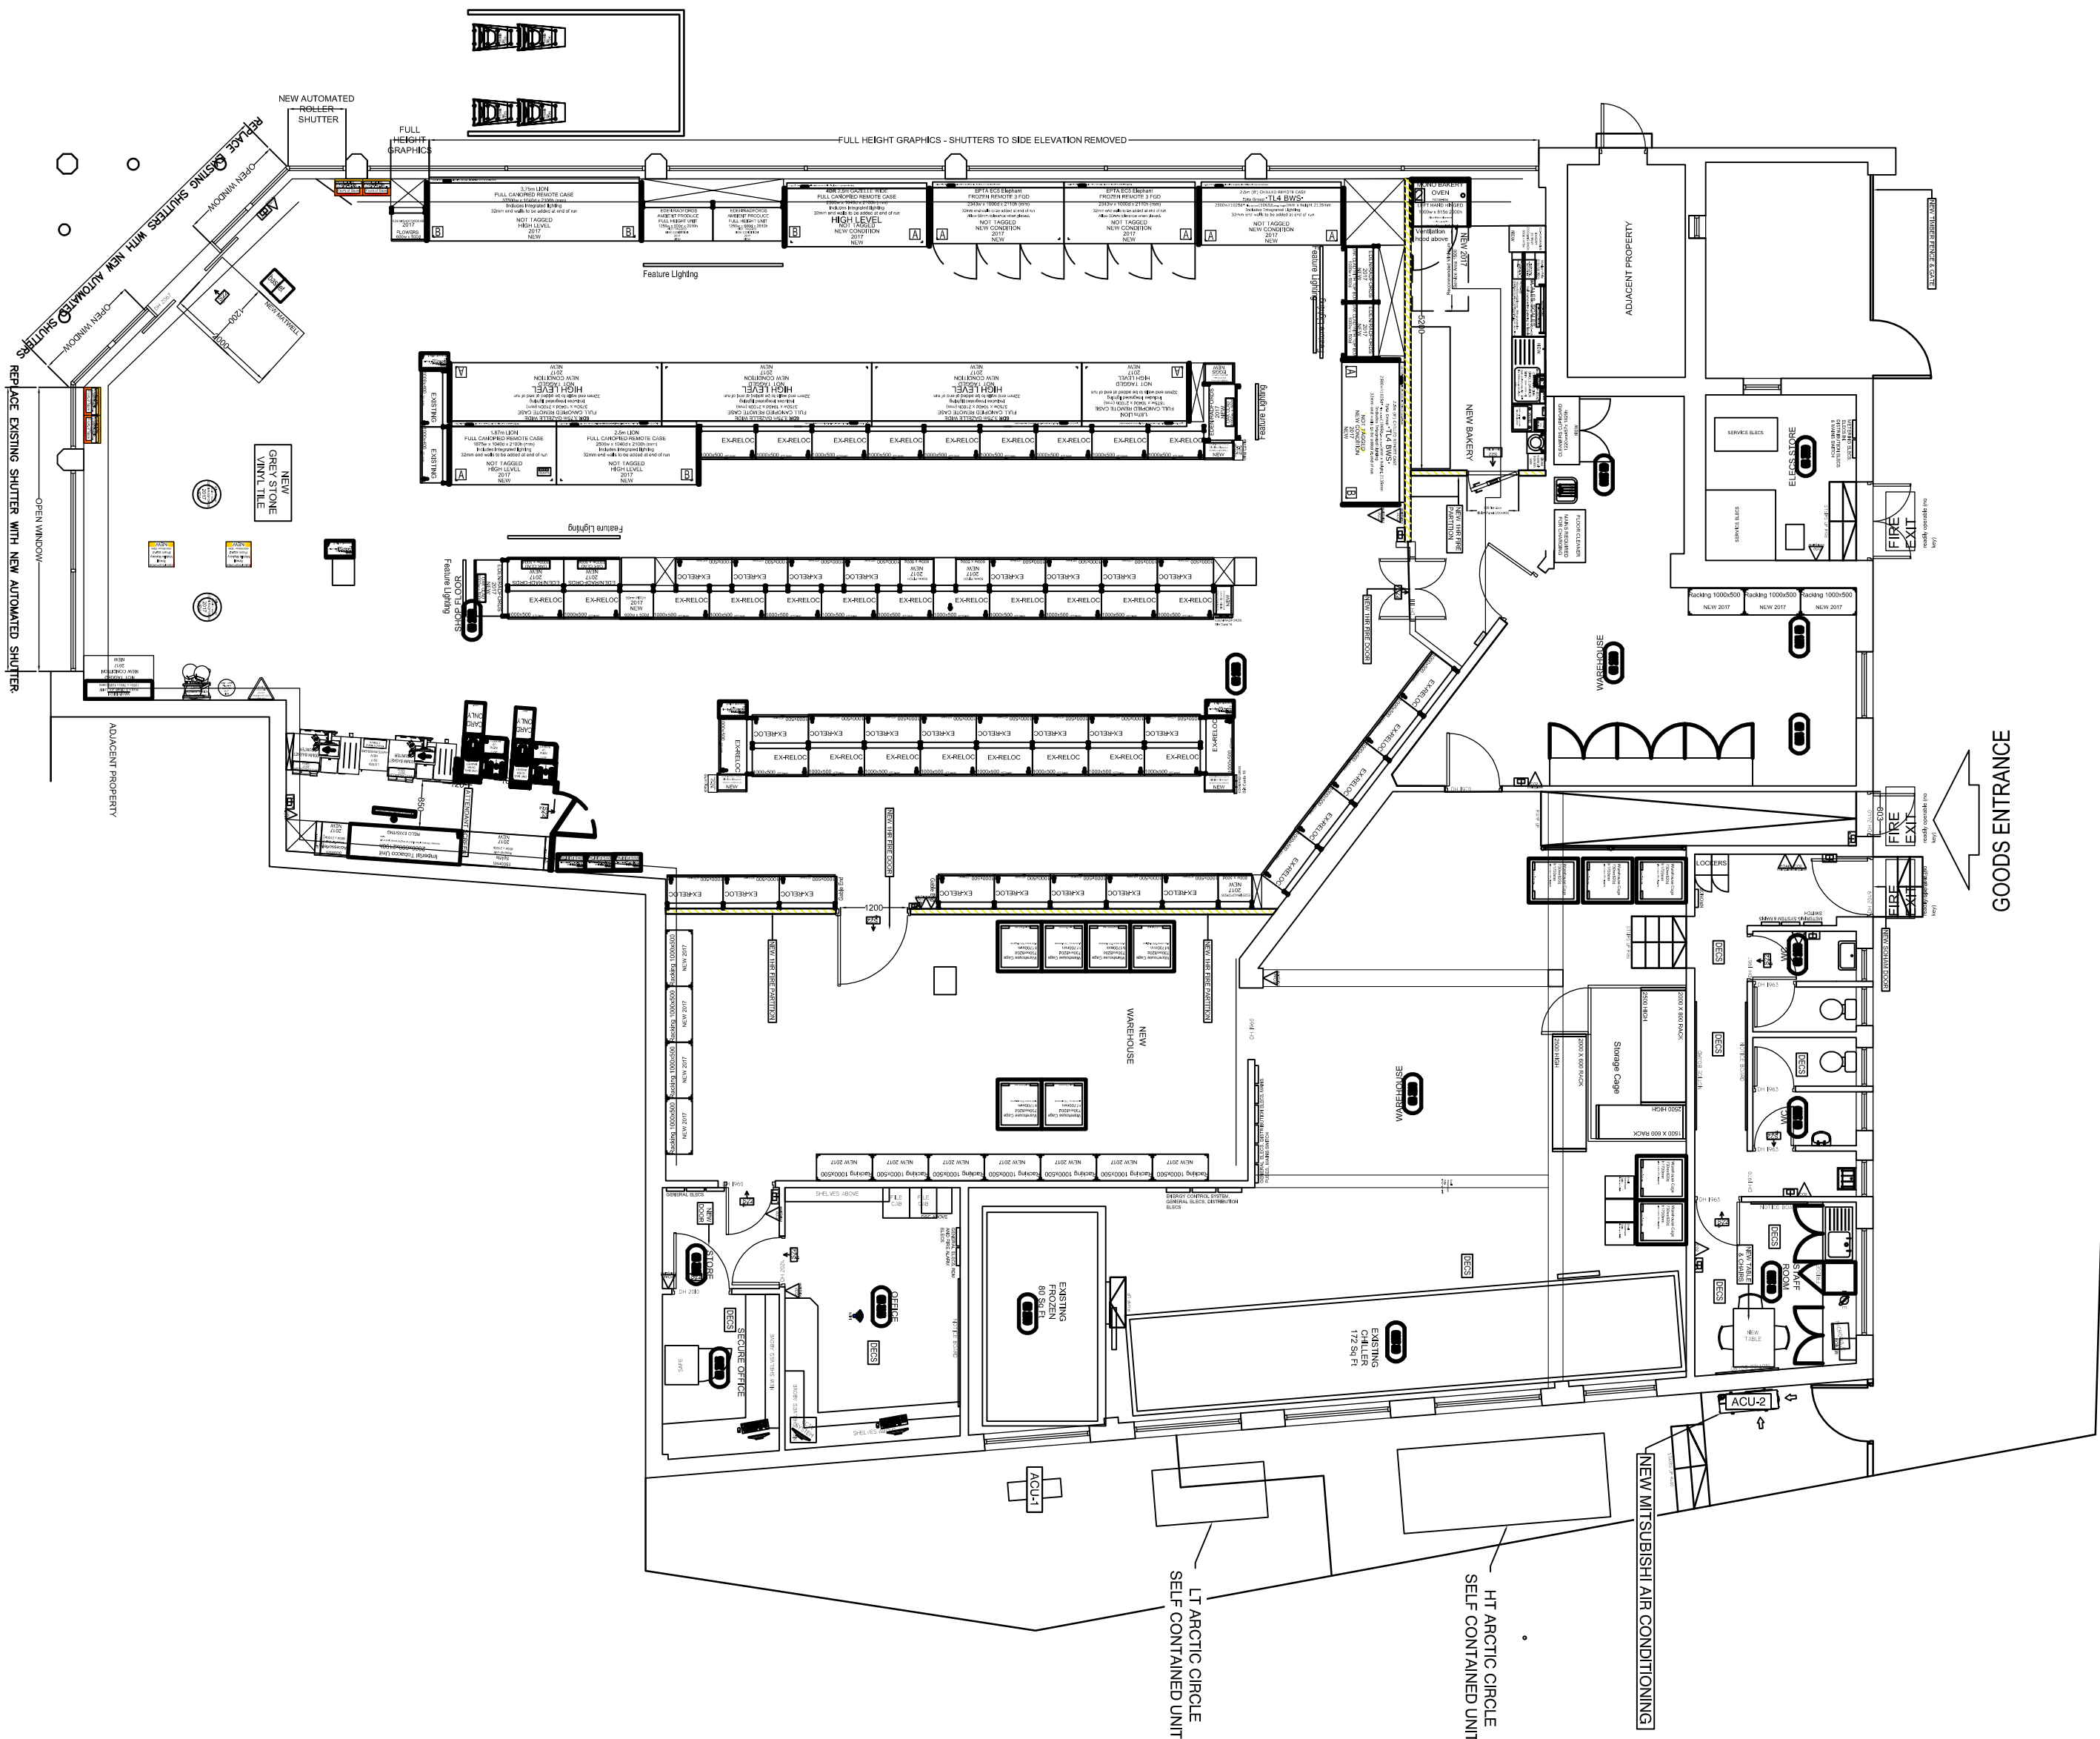


PROPOSED PLAN


SIDE ELEVATION

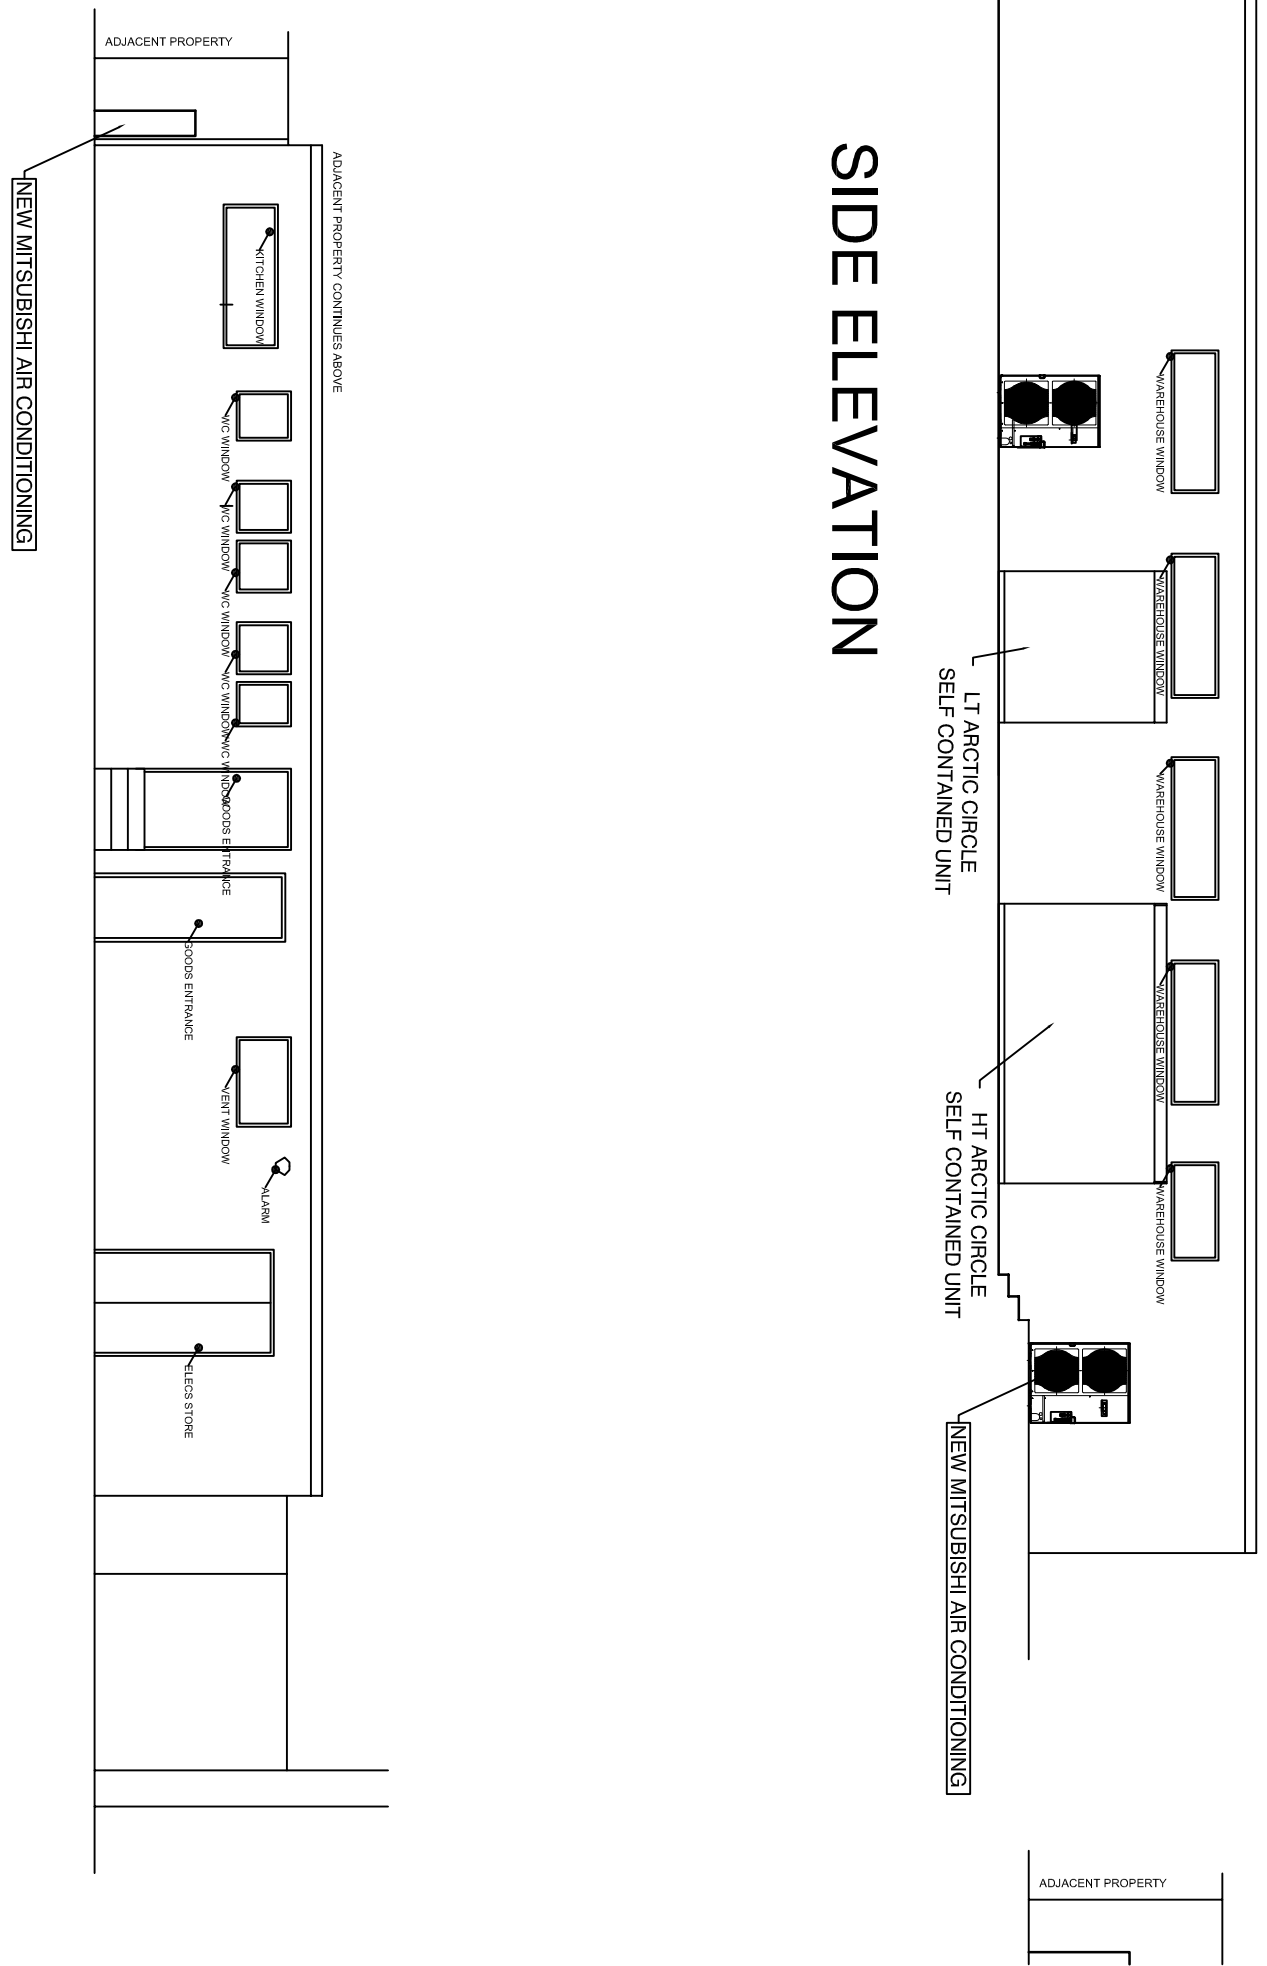

SCALE 1:100

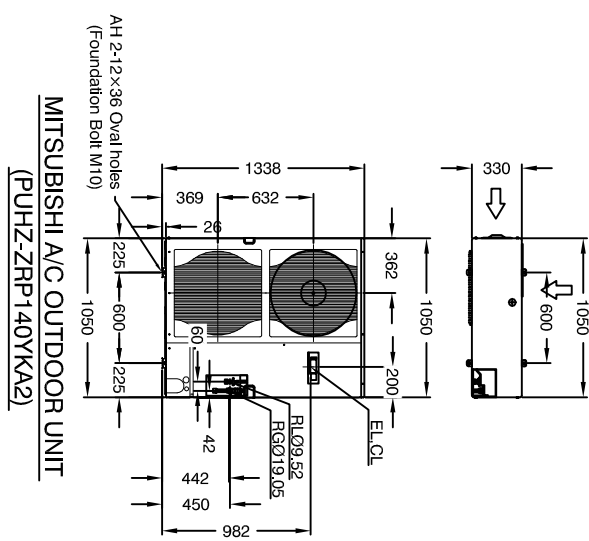

SCALE 1:50

 

project

CO-OP SUPERMARKET
MARKET STREET
PENISTONE
SHEFFIELD
S36 6BZ

PROPOSED PLAN

date SEPT 16 drawn C.J.J.

scale 1:100, 1:50 @A1 drg no. 3248.02

Wellfield Associates

66 High Road,
Heckley
SS5 4TA
Mob No 07766 221958
chris@wellfieldassociates.co.uk

© THE CONTENTS OF THIS DRAWING REMAIN THE SOLE PROPERTY OF
WELLSFIELD ASSOCIATES AND MUST NOT BE COPIED OR REPRODUCED
WITHOUT PRIOR PERMISSION.
FULL SURVEY NOT CARRIED OUT. DRAWING PRODUCED USING
INFORMATION SUPPLIED BY THE CLIENT