


Drawing No.	Rev No.
MMP001 -003	A


DO NOT SCALE: Contractor to check all dimensions and report any omissions or errors

NOTES

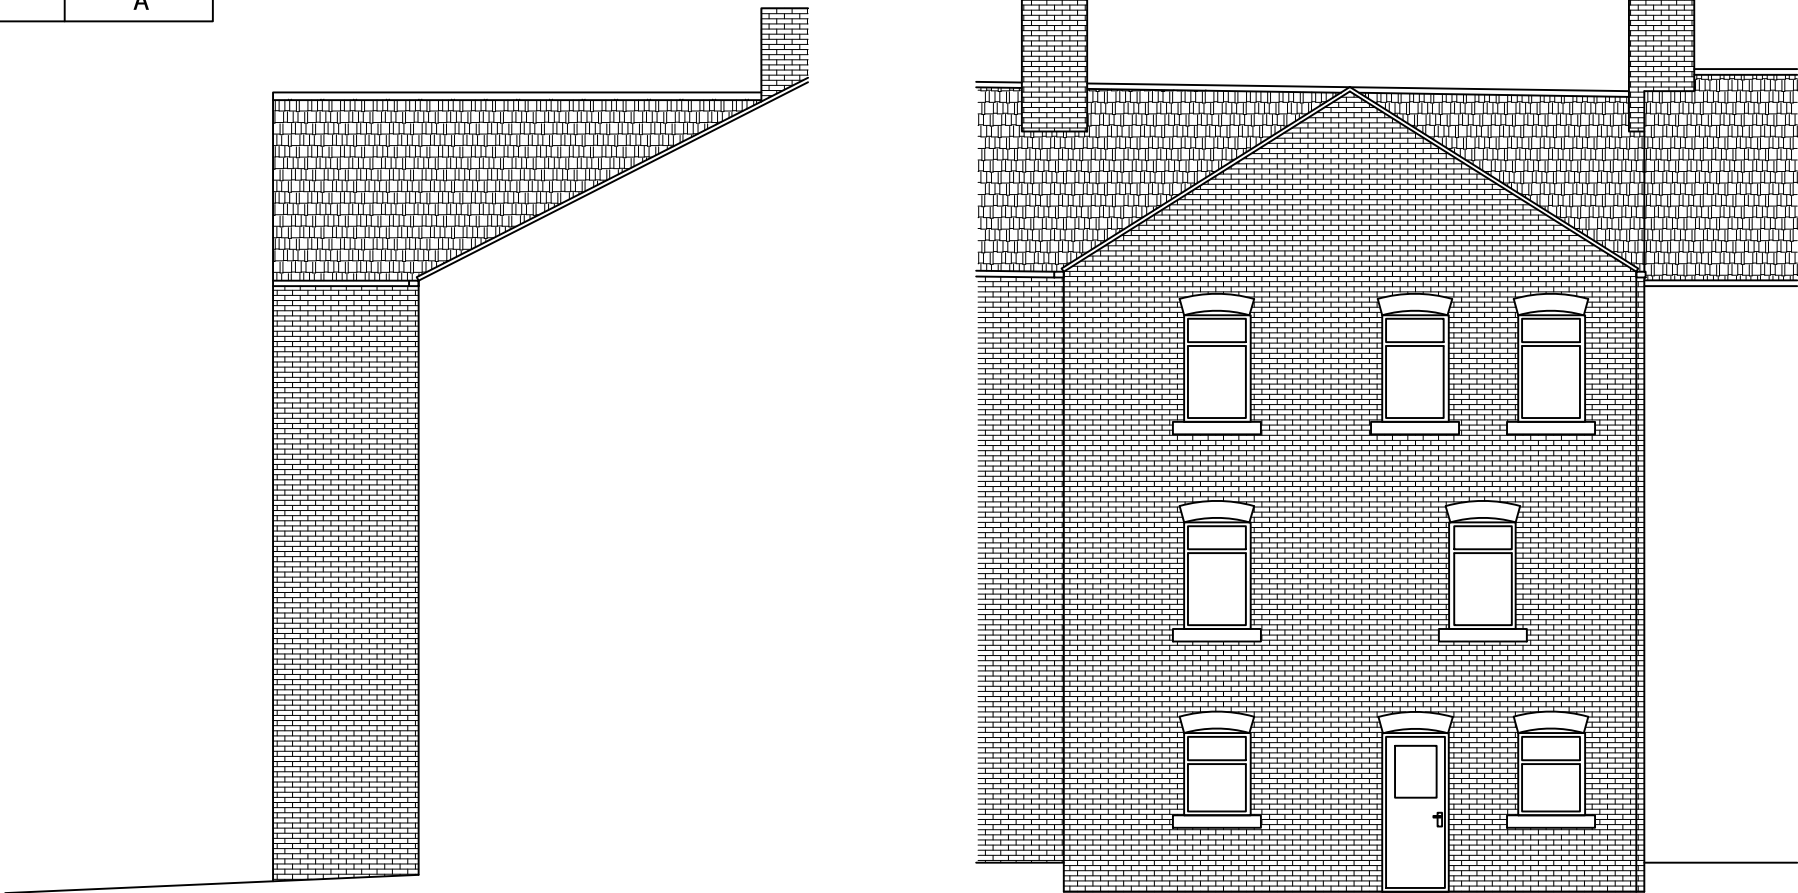

PROPOSED END ELEVATION
SCALE 1:100 AT A3

PROPOSED REAR ELEVATION
SCALE 1:100 AT A3

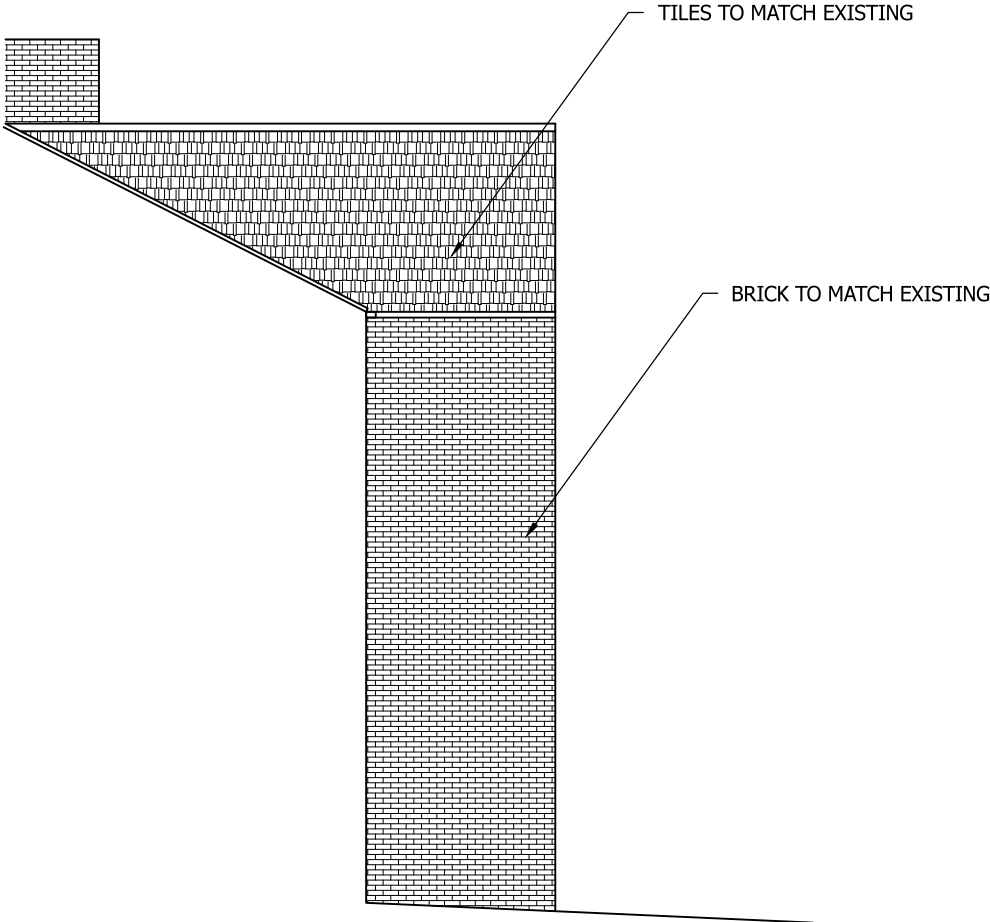

PROPOSED END ELEVATION
SCALE 1:100 AT A3

A	Size reduced	JRB			08/10/18
Rev	Description	By	Chk	App	Date

JRB DESIGNS Ltd
1 Saville Road
Cudworth
Barnsley
S72 8LT
Tel: 01226 383542
Fax: 01226 380078
Mob: 07970 541192
Email: john@jrbdesigns.co.uk
This drawing is copyright. © jrbdesigns Ltd.

Client	MR. M PATTISON		
Drawing Title	PROPOSED ELEVATIONS		
Address	8-10 JAMES STREET BARNSELY		
Project Title:	TWO STOREY REAR EXTENSION		
Purpose of Issue:	PLANNING		
Drawing Status	FIRST ISSUE		
Scale at A3 AS SHOWN	Drawn By JRB	Date 06/06/2018	
Checked By	Date 06/06/2018	Approved By	Date 06/06/2018
Project No. MMP001	Drawing No. 003	Revision A	
APPROVAL ☒	INFORMATION ☐	TENDER ☐	CONTRACT ☐
CONSTRUCTION ☐			