




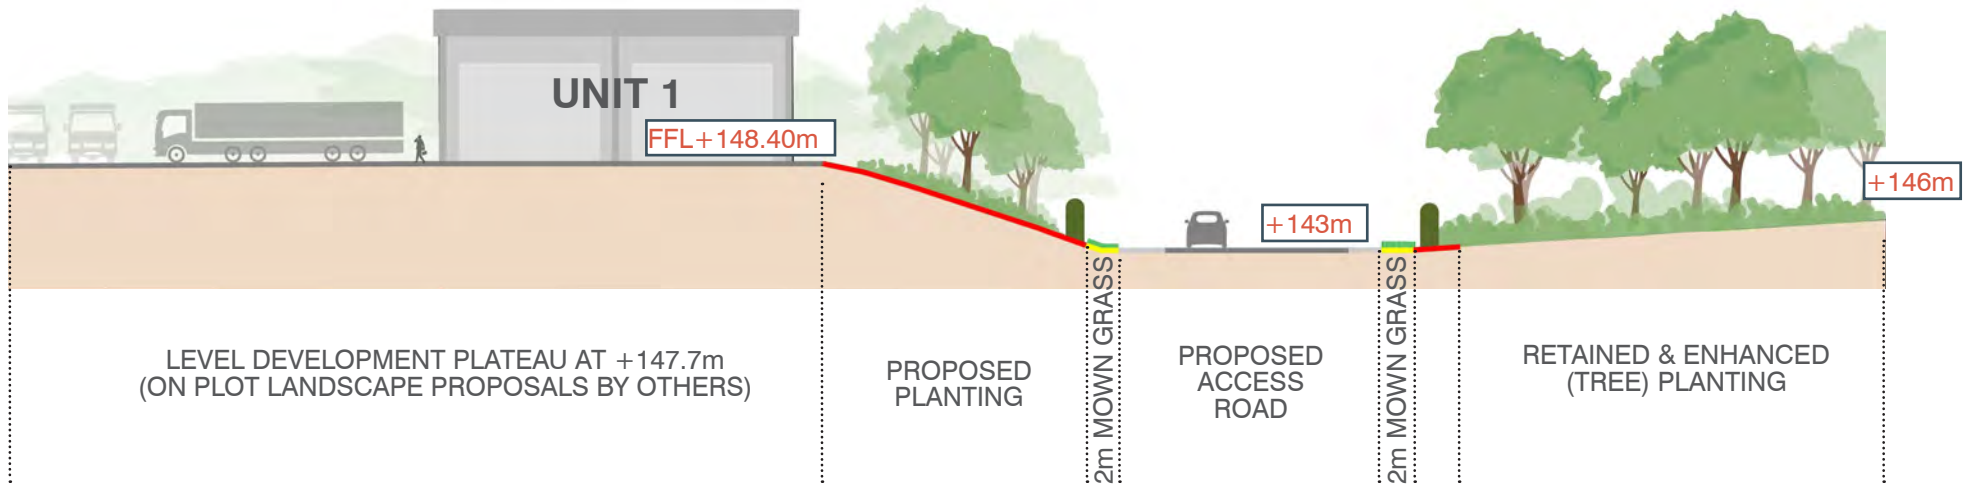

Section A

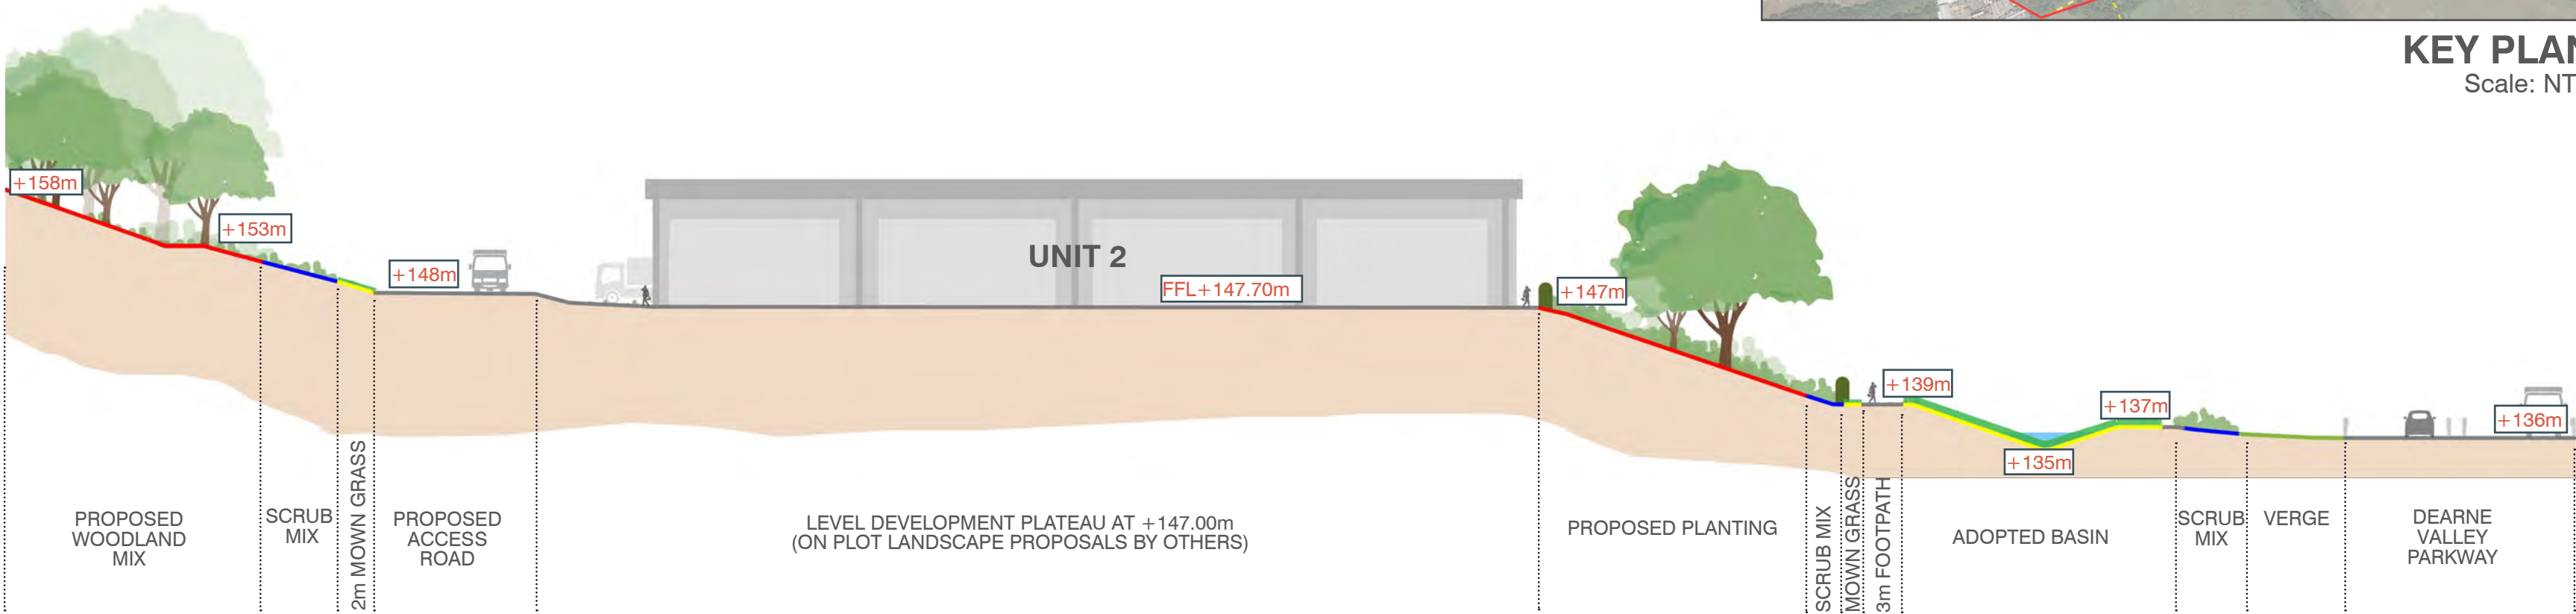

Section B

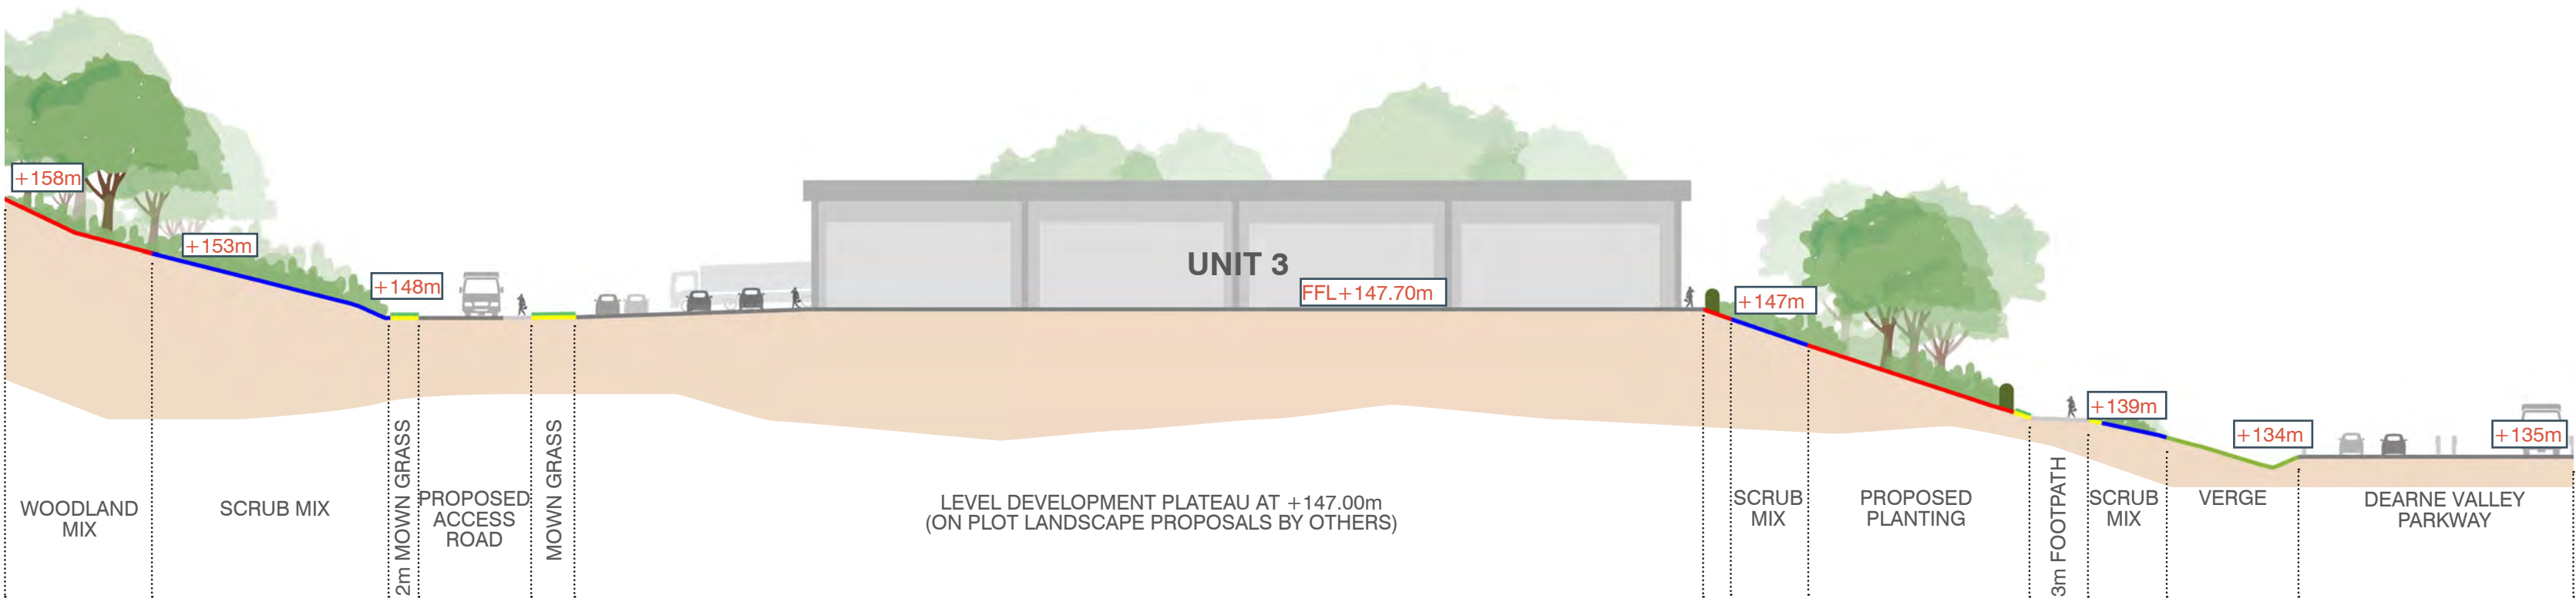

Section C



KEY PLAN
Scale: NTS

NOTES
All dimensions to be verified on site. Do not scale this drawing. All discrepancies to be clarified with project Landscape Architect.

This drawing is the property of Urban Wilderness Ltd and is issued on the condition it is not reproduced, retained or disclosed to any unauthorised person, either wholly or in part without written consent of Urban Wilderness Ltd.

Drawing based on information received from Harris Partnership (Architecture)
12006-2-002A-Proposed Site plan-500-A1.dwg

and
JPG (Engineers)
4652-2-JPG-SW-00-DR-C-1200 S4 P16

- KEY** See dwg 334-UW-P-010 for site-wide soil depths
- Woodland Mix - 300mm Topsoil
 - Mown Grass - 300mm Topsoil
 - Scrub Mix - 75mm Topsoil
 - Soft verge (Outside Site Boundary)
 - Proposed & Existing Road



A	Levels updated	17 May 21
rev	details	date



7 Saw Mill Yard, Water Lane, Holbeck, Leeds LS11 5WH
www.urbanwilderness.co.uk
design@urbanwilderness.co.uk
0113 472 0030
registered in Scotland SC371979

client
Harworth Group PLC

project
Gateway 36
(Reserved Matters)

drawing title
Landscape Typology Sections
Phase 2A.1

drawing status
PLANNING

drawn by	checked by	date
LM	SDJ	18 Mar 21

scale	paper size
1:500	A2

job/dwg no.	rev
334-UW-P-003	A