


Drawing No.	Rev No.
MPJ001 -003	


DO NOT SCALE: Contractor to check all dimensions and report any omissions or errors

NOTES


Rev	Description	By	Chk	App	Date
JRB DESIGNS Ltd 1 Saville Road Cudworth Barnsley S72 8LT Tel: 01226 383542 Fax: 01226 380078 Mob: 07970 541192 Email: john@jrbdesigns.co.uk This drawing is copyright. © jrbdesigns Ltd.					
Client		MR PETER JONES			
Drawing Title		PROPOSED ELEVATIONS			
Address		7 MARKET STREET CUDWORTH			
Project Title:		LOFT CONVERSION AND REAR EXTENSION			
Purpose of Issue:		PLANNING			
Drawing Status		FIRST ISSUE			
Scale at A3 AS SHOWN	Drawn By JRB	Date 31/01/2020			
Checked By	Date 31/01/2020	Approved By	Date 31/01/2020	Revision	
Project No. MPJ001		Drawing No. 003		Revision -	
APPROVAL ☒ INFORMATION ☐ TENDER ☐ CONTRACT ☐ CONSTRUCTION ☐					

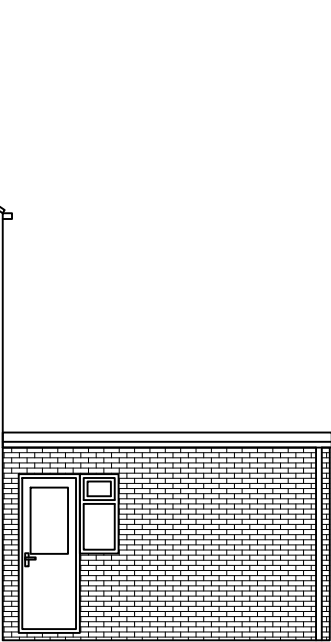


EXISTING END ELEVATION
SCALE 1:100 AT A3

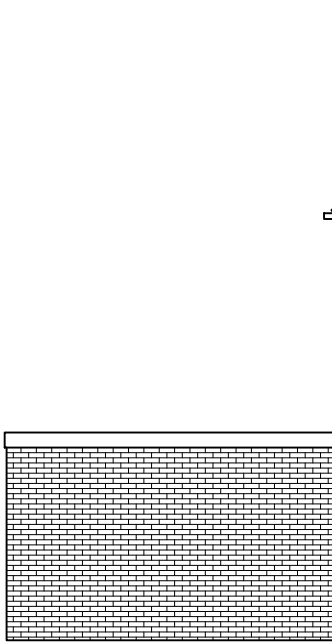


EXISTING END ELEVATION
SCALE 1:100 AT A3

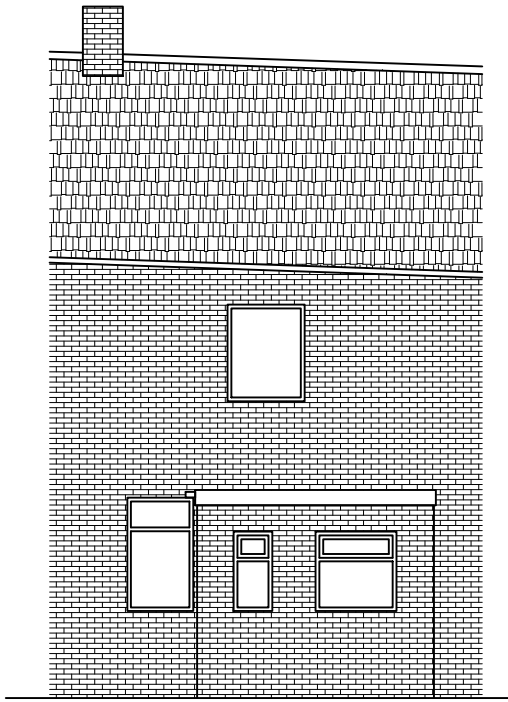


EXISTING REAR ELEVATION
SCALE 1:100 AT A3

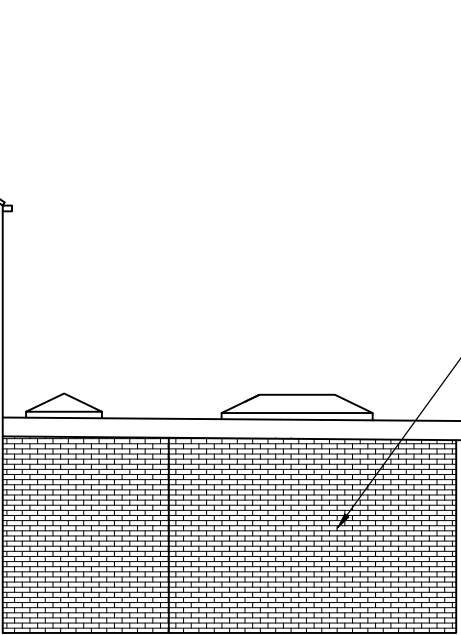

PROPOSED END ELEVATION
SCALE 1:100 AT A3

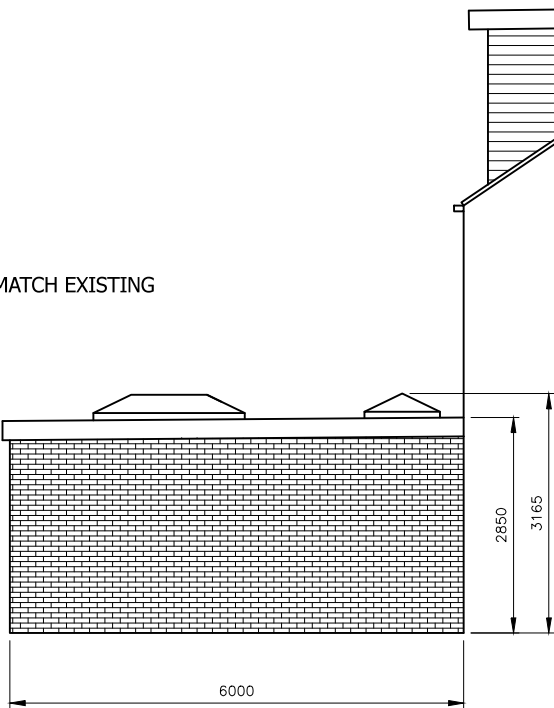

PROPOSED END ELEVATION
SCALE 1:100 AT A3

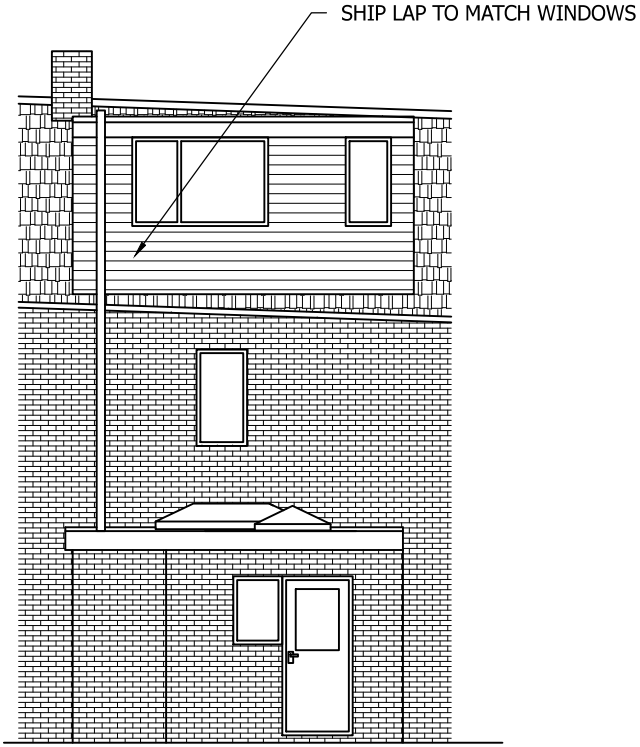

PROPOSED REAR ELEVATION
SCALE 1:100 AT A3