



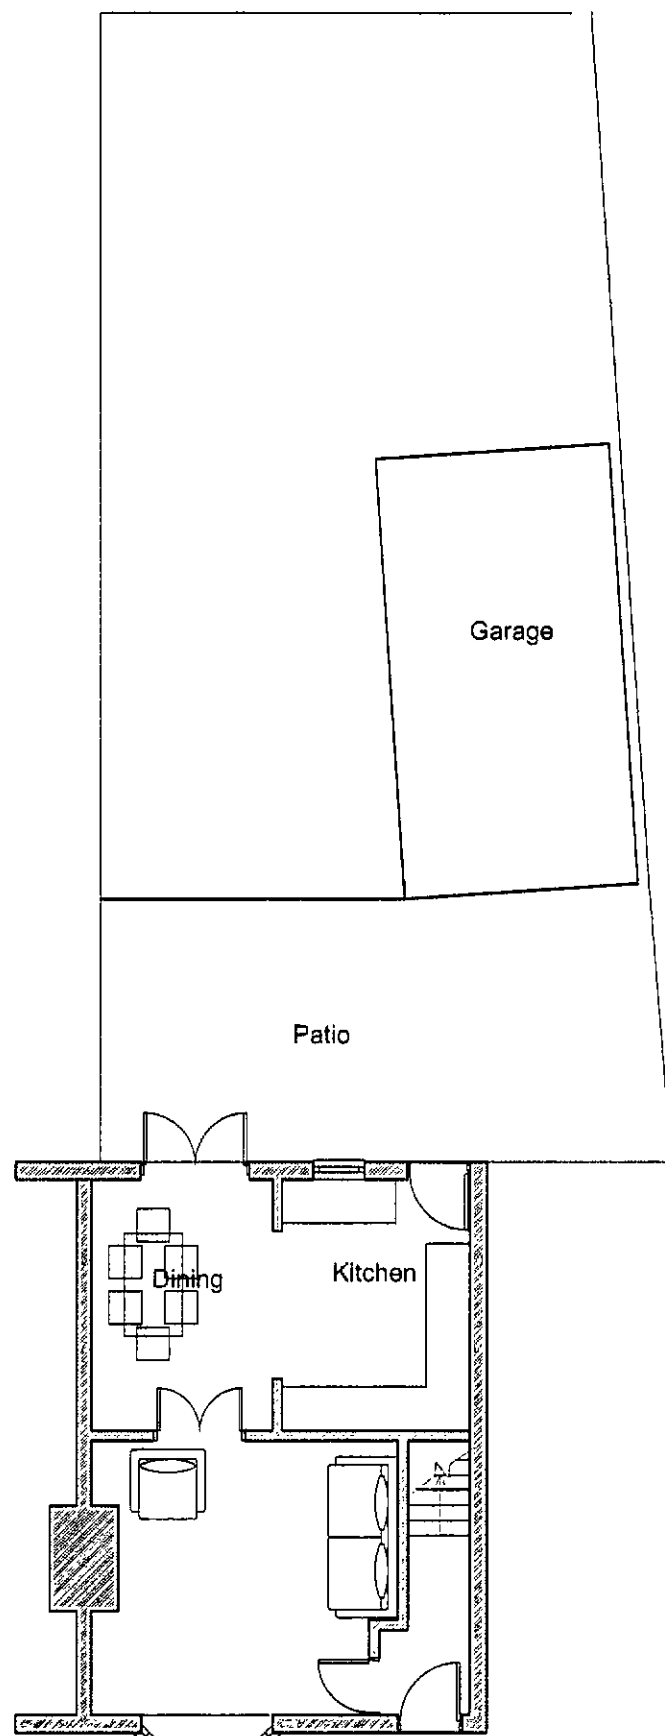


Existing Layout

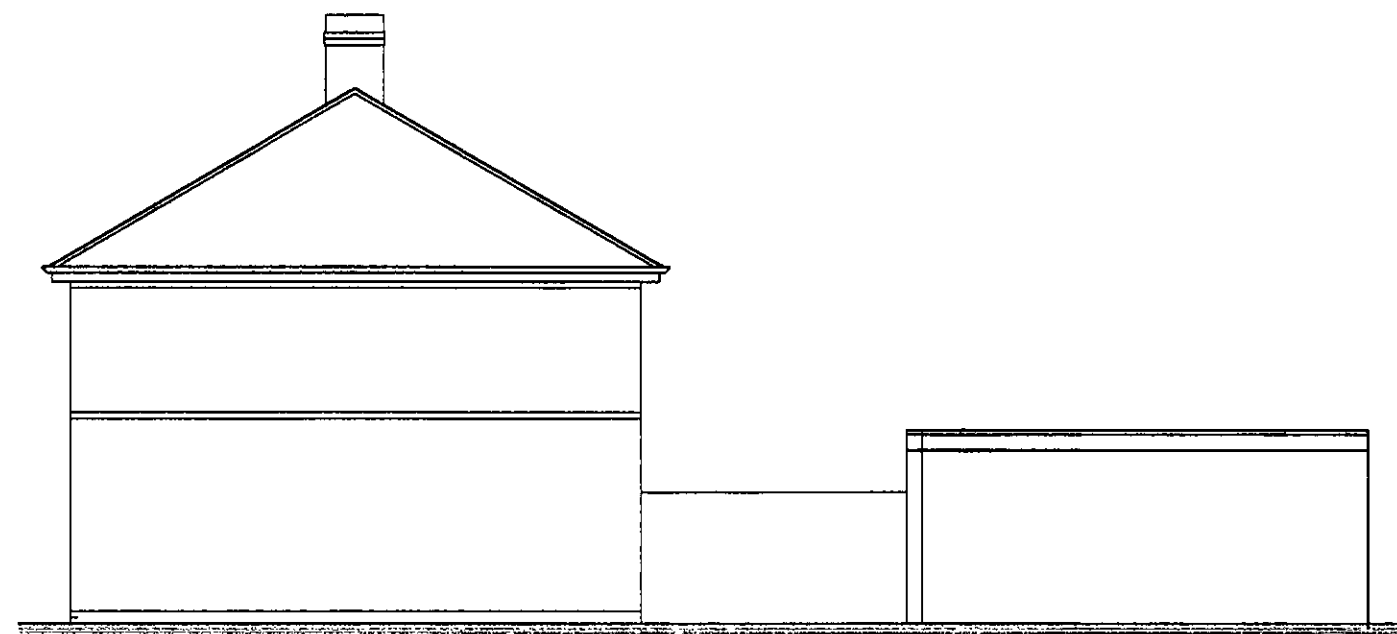

Side Elevation





Front Elevation

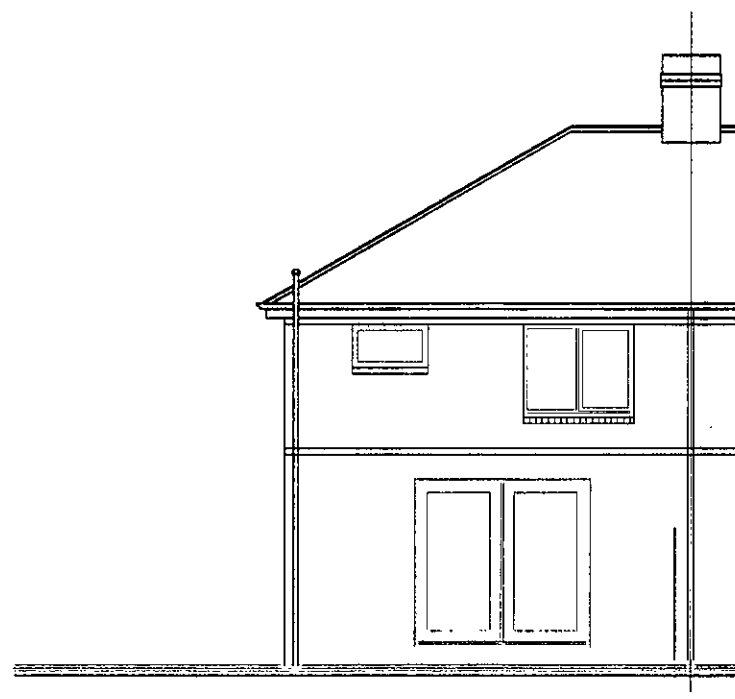


Rear Elevation

R Duffy Design Building Design Service 01433 659 711 Tel : 07986 123 853 e-mail : rduffydesign@gmail.com		
Project Mr Colbridge 22 Worsbrough Road Birdwell Barnsley S70 5QR		
Drawing Number	Revision	
Coil/pl/01		
Title Existing		
Scale 1:100	Drawn RD	Checked
Original Size A3	Date May 17	Date

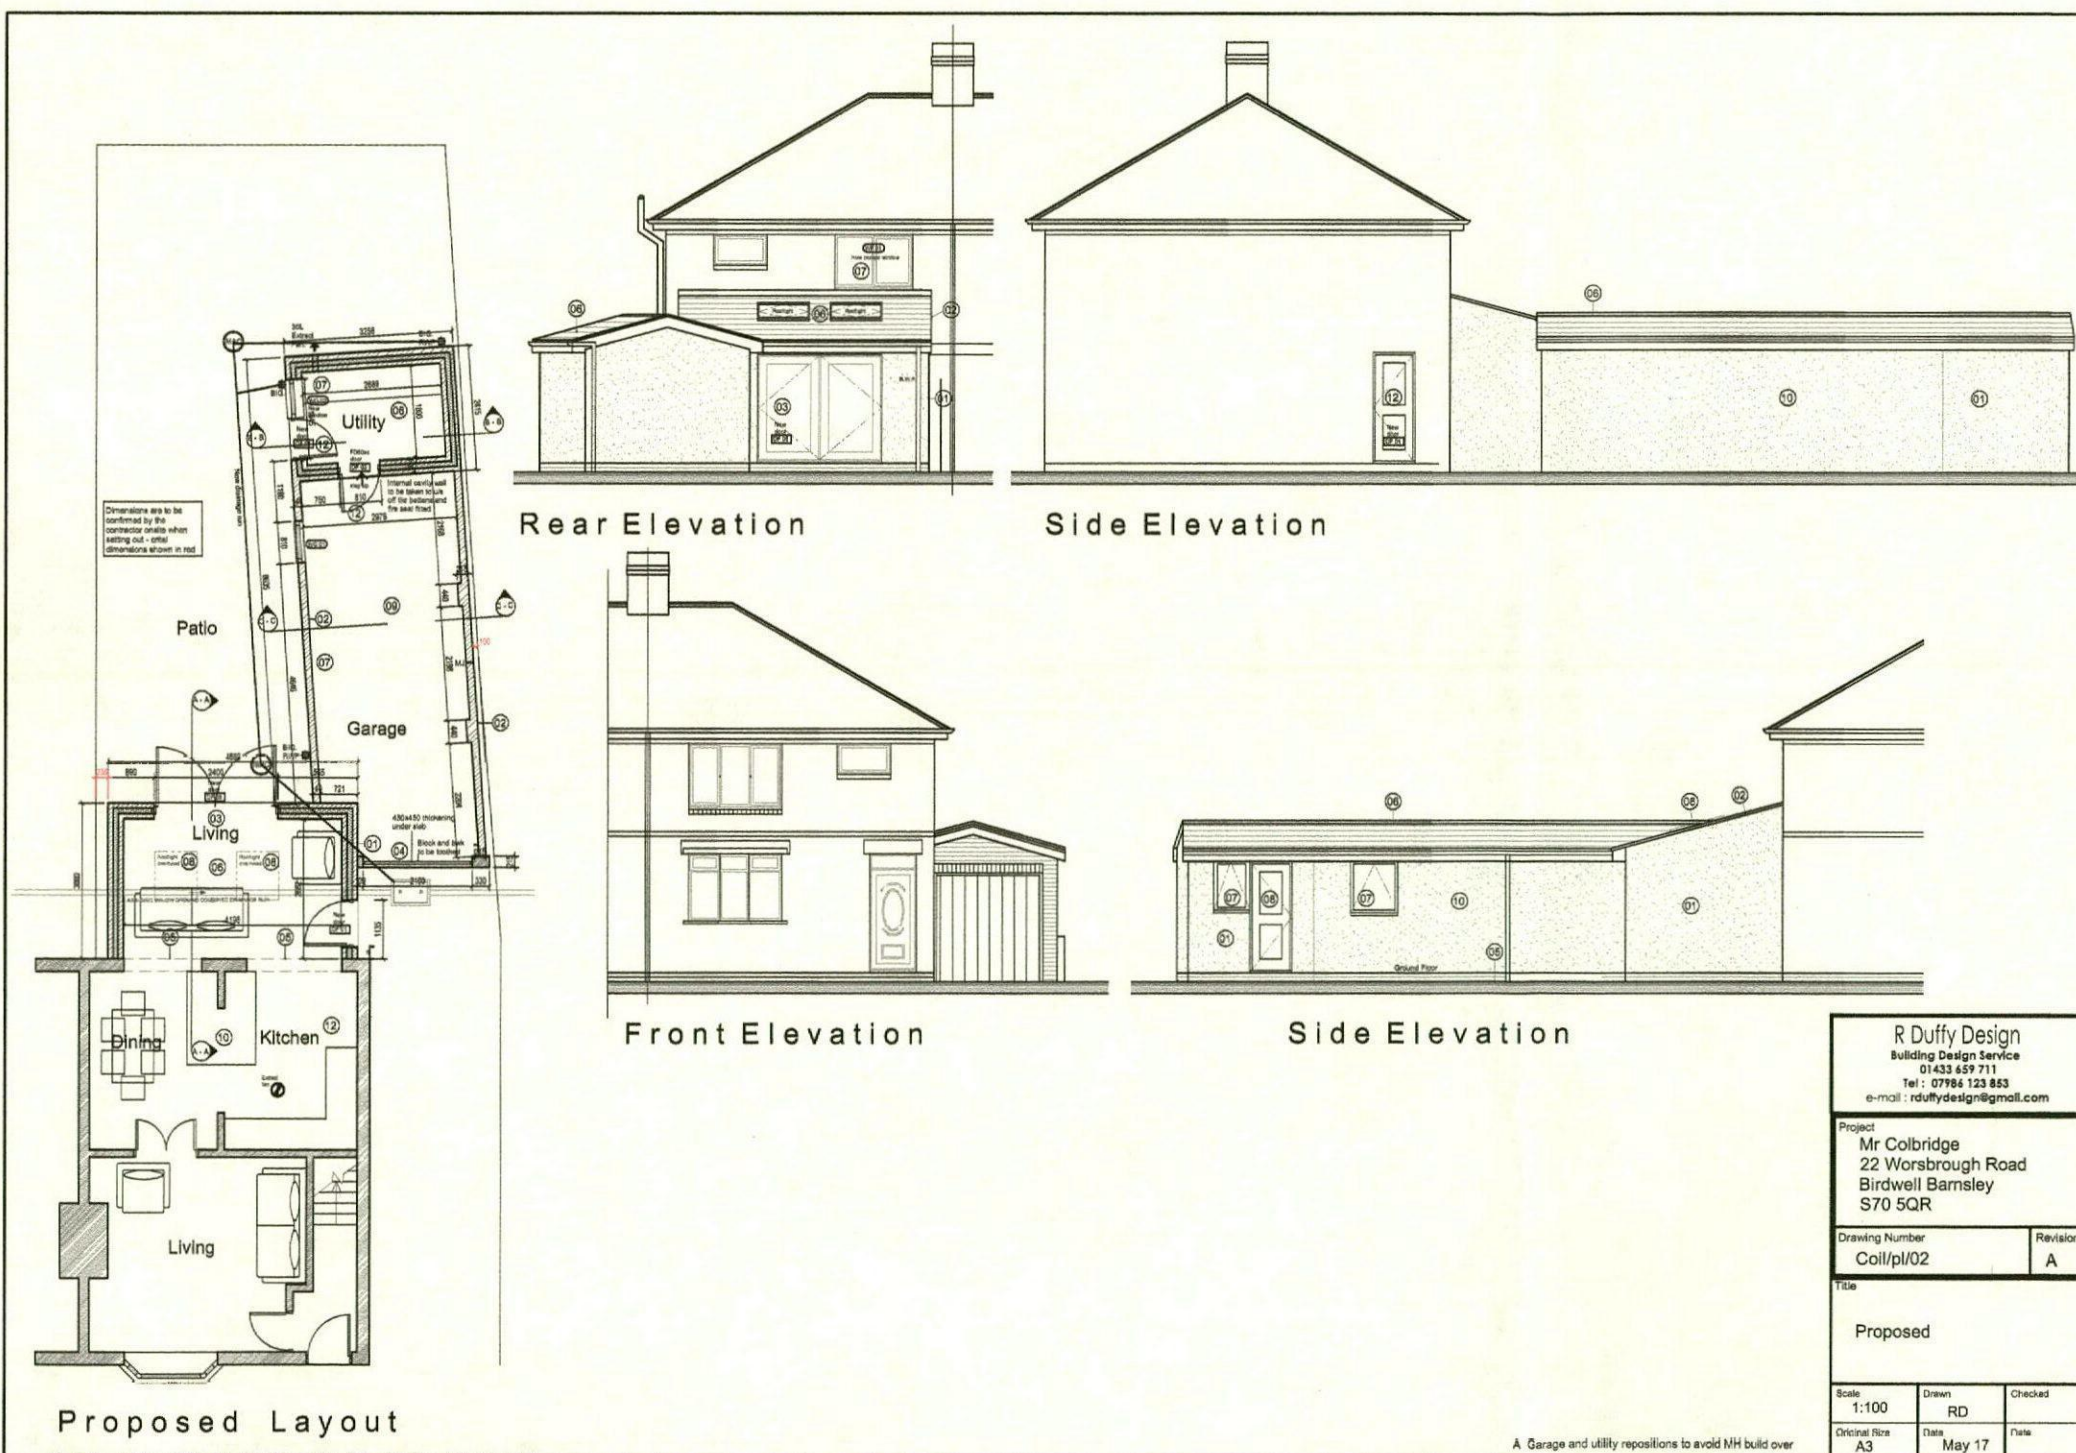


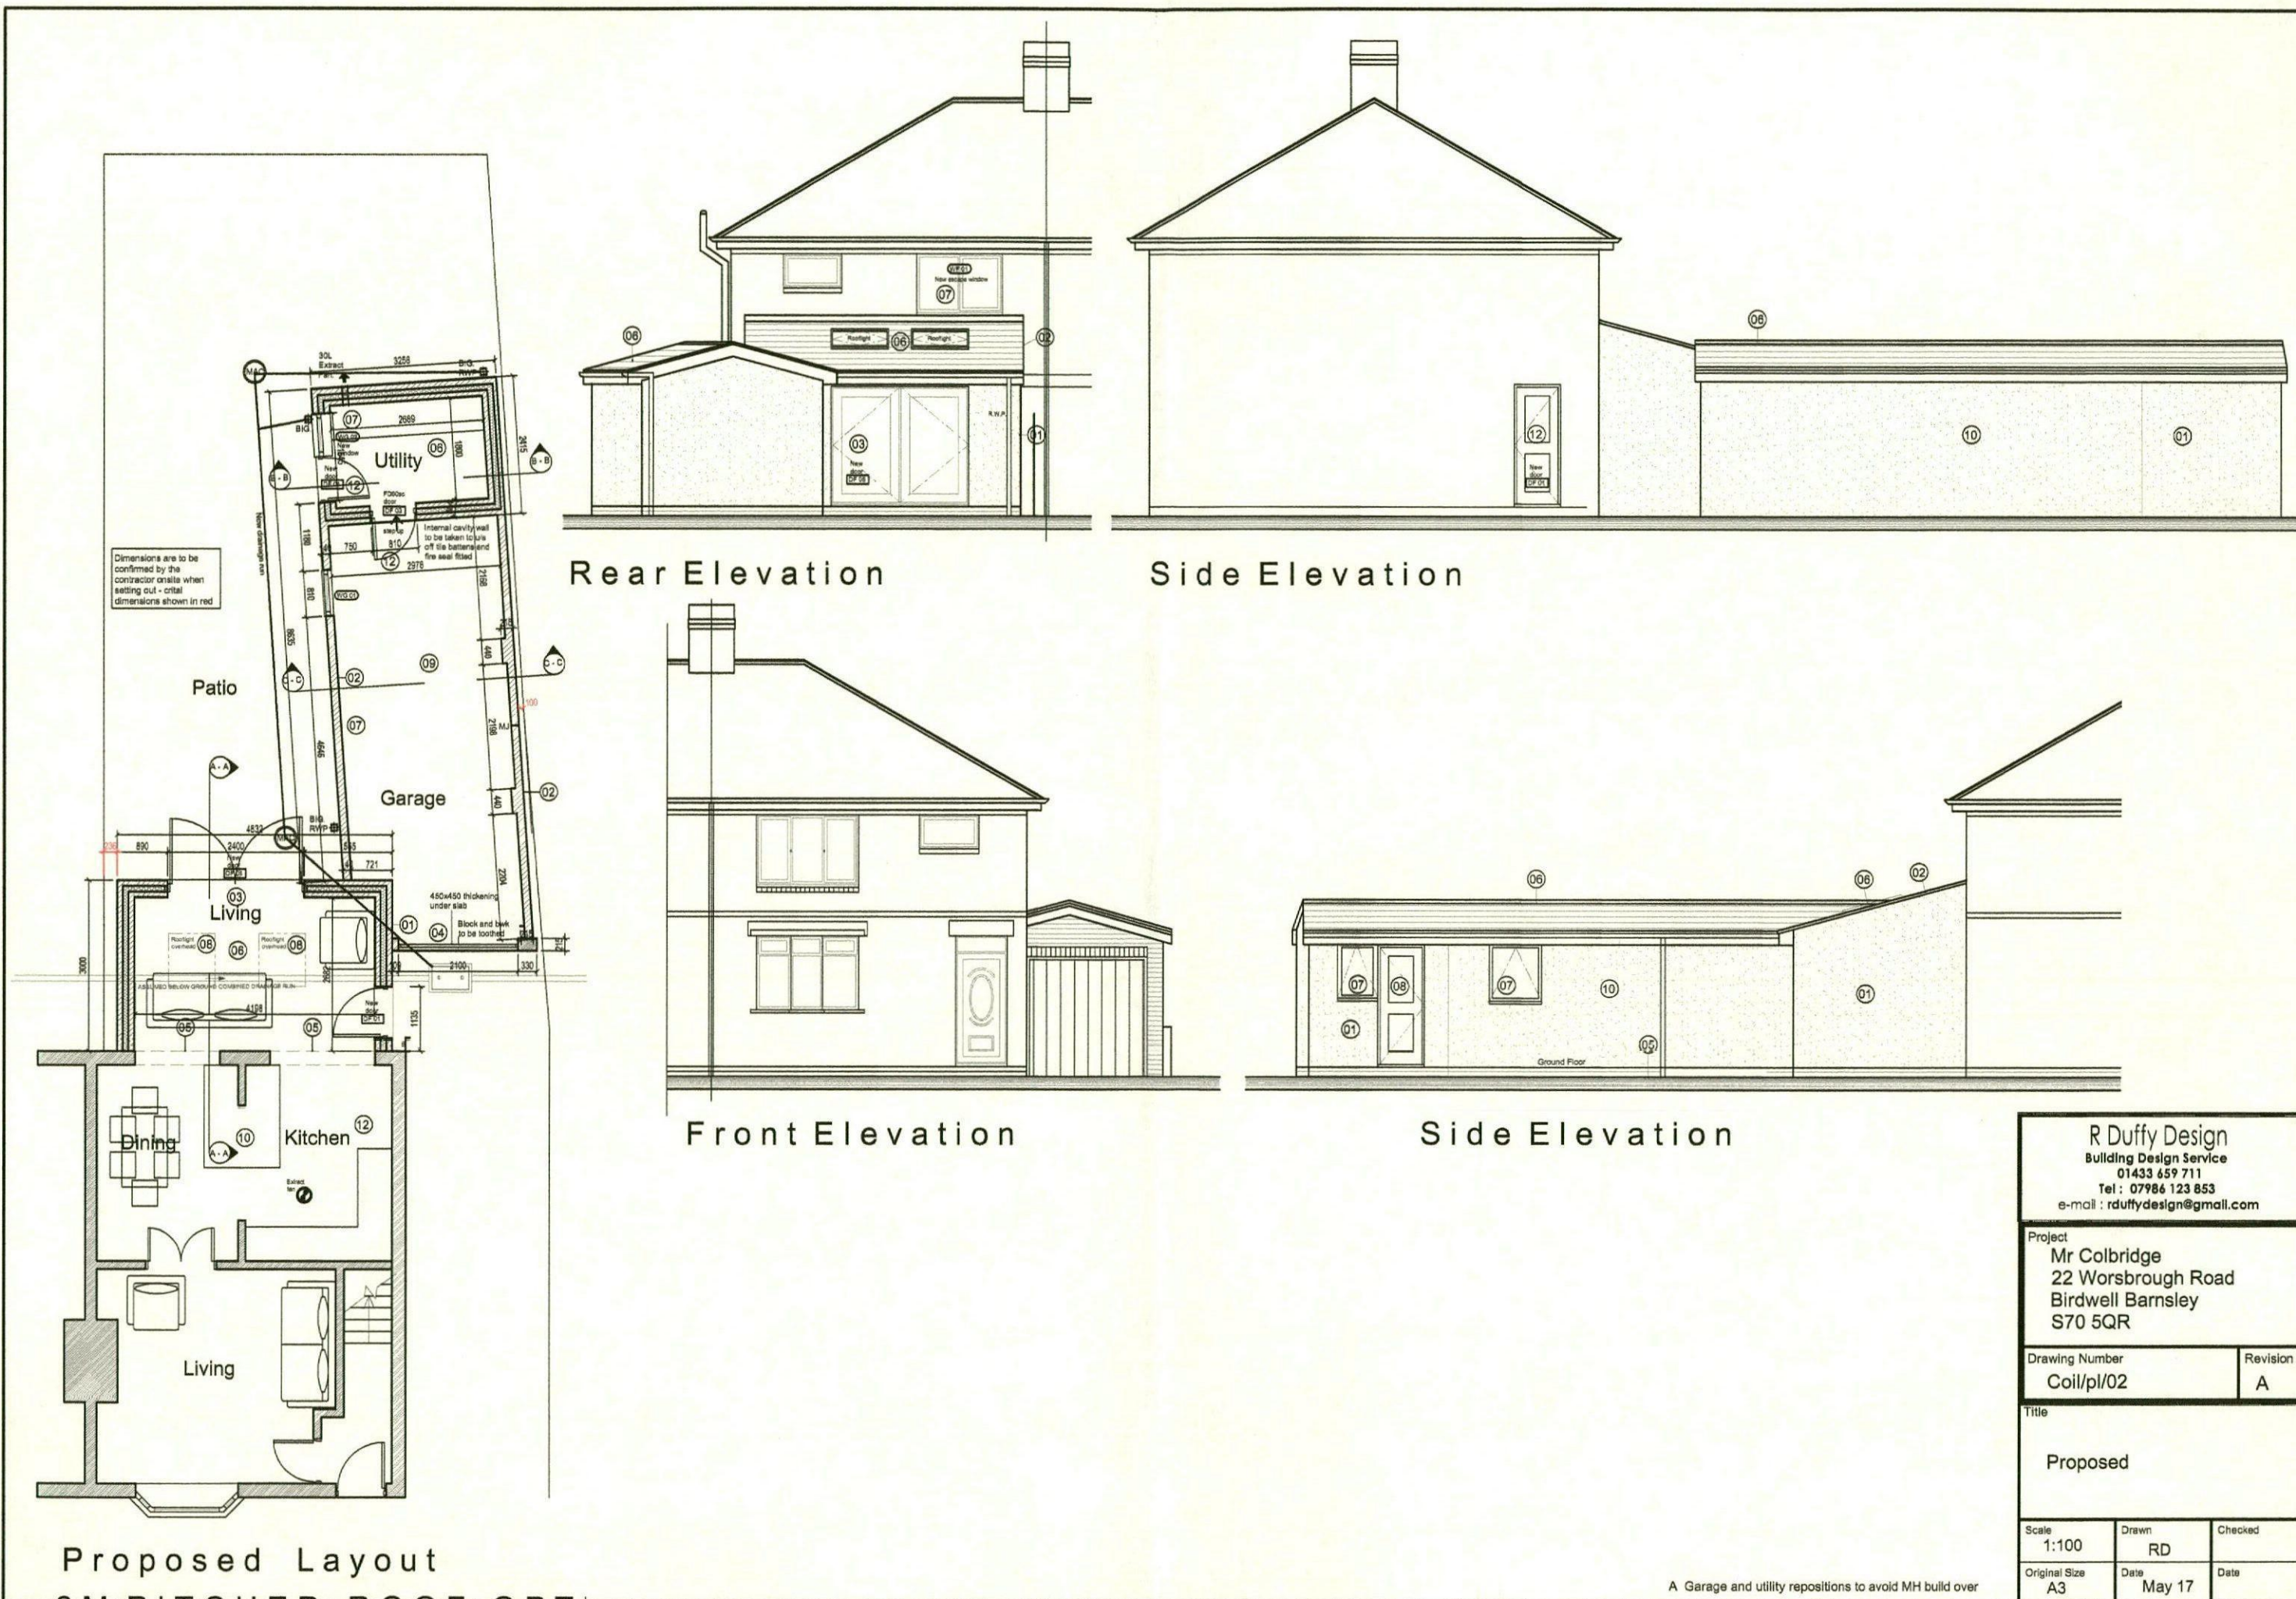


R Duffy Design Building Design Service 01433 659 711 Tel : 07986 123 853 e-mail : rduffydesign@gmail.com		
Project		
Mr Colbridge 22 Worsbrough Road Birdwell Barnsley S70 5QR		
Drawing Number	Revision	
Coil/pl/02	A	
Title		
Proposed		
Scale	Drawn	Checked
1:100	RD	
Original Size	Date	Date
A3	May 17	

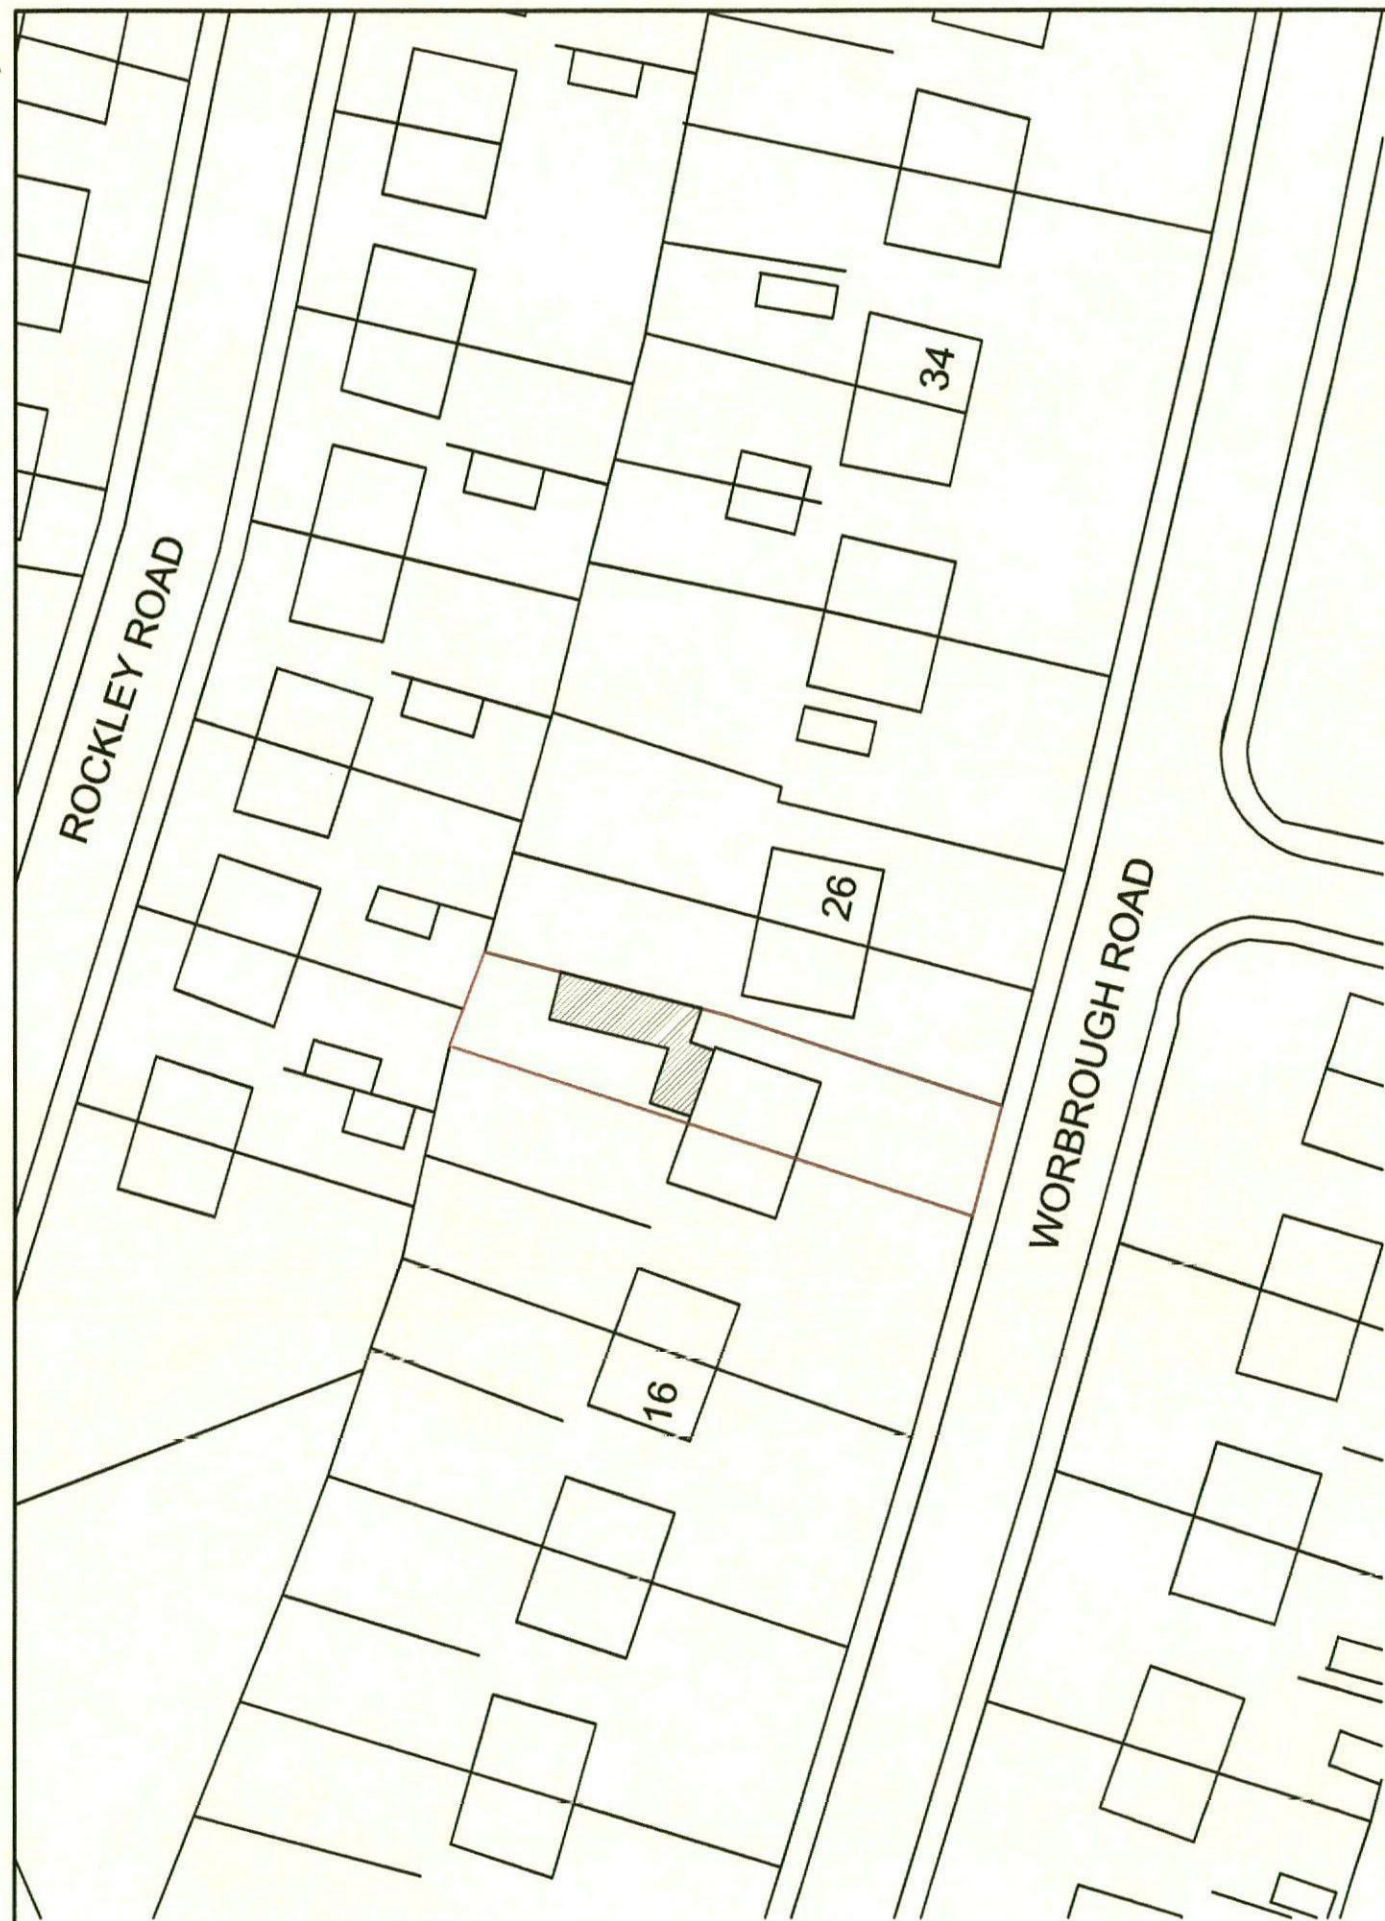

BLOCK PLAN 1:500

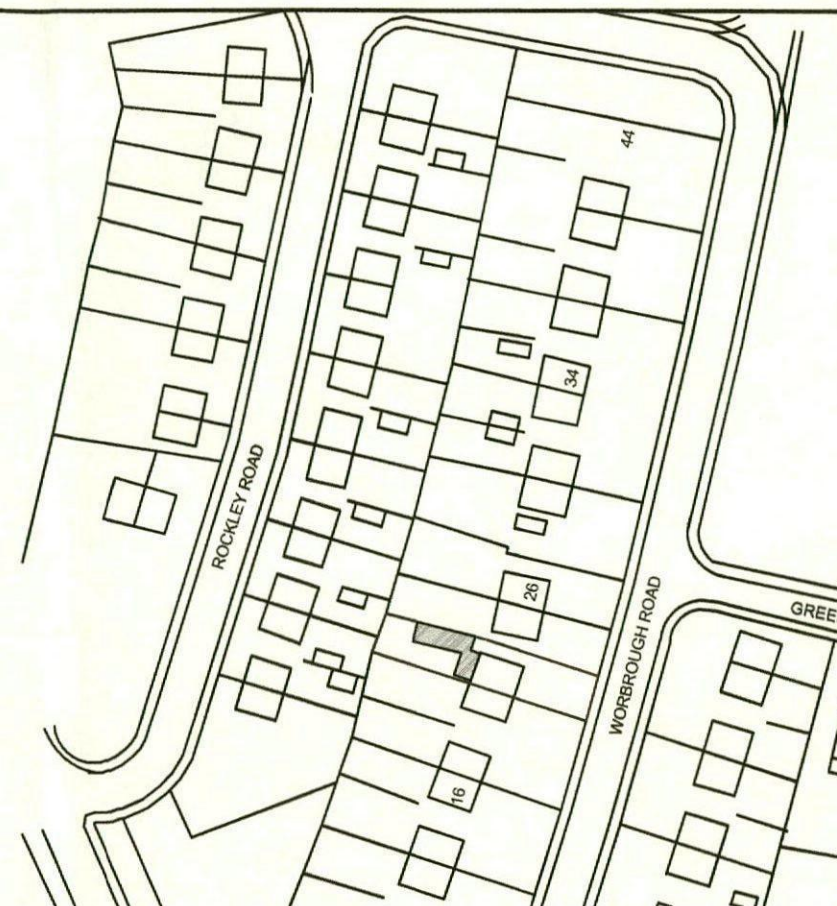

LOCATION PLAN 1:1250

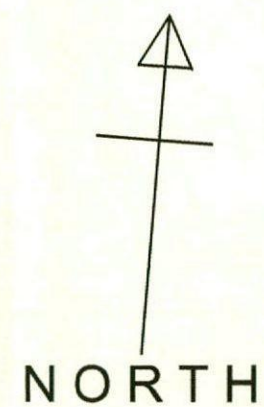

R Duffy Design Building Design Service 01433 659 711 Tel : 07986 123 853 e-mail : rduffydesign@gmail.com		
Project Mr Colbridge 22 Worsbrough Road Birdwell Barnsley S70 5QR		
Drawing Number Coil/pl/03		Revision A
Title Location and Block Plan		
Scale 1:1250/500	Drawn RD	Checked
Original Size A3	Date May 17	Date

A Garage and utility repositions to avoid MH build over