




Proposed Front Elevation




Proposed Side Elevation




Proposed Rear Elevation

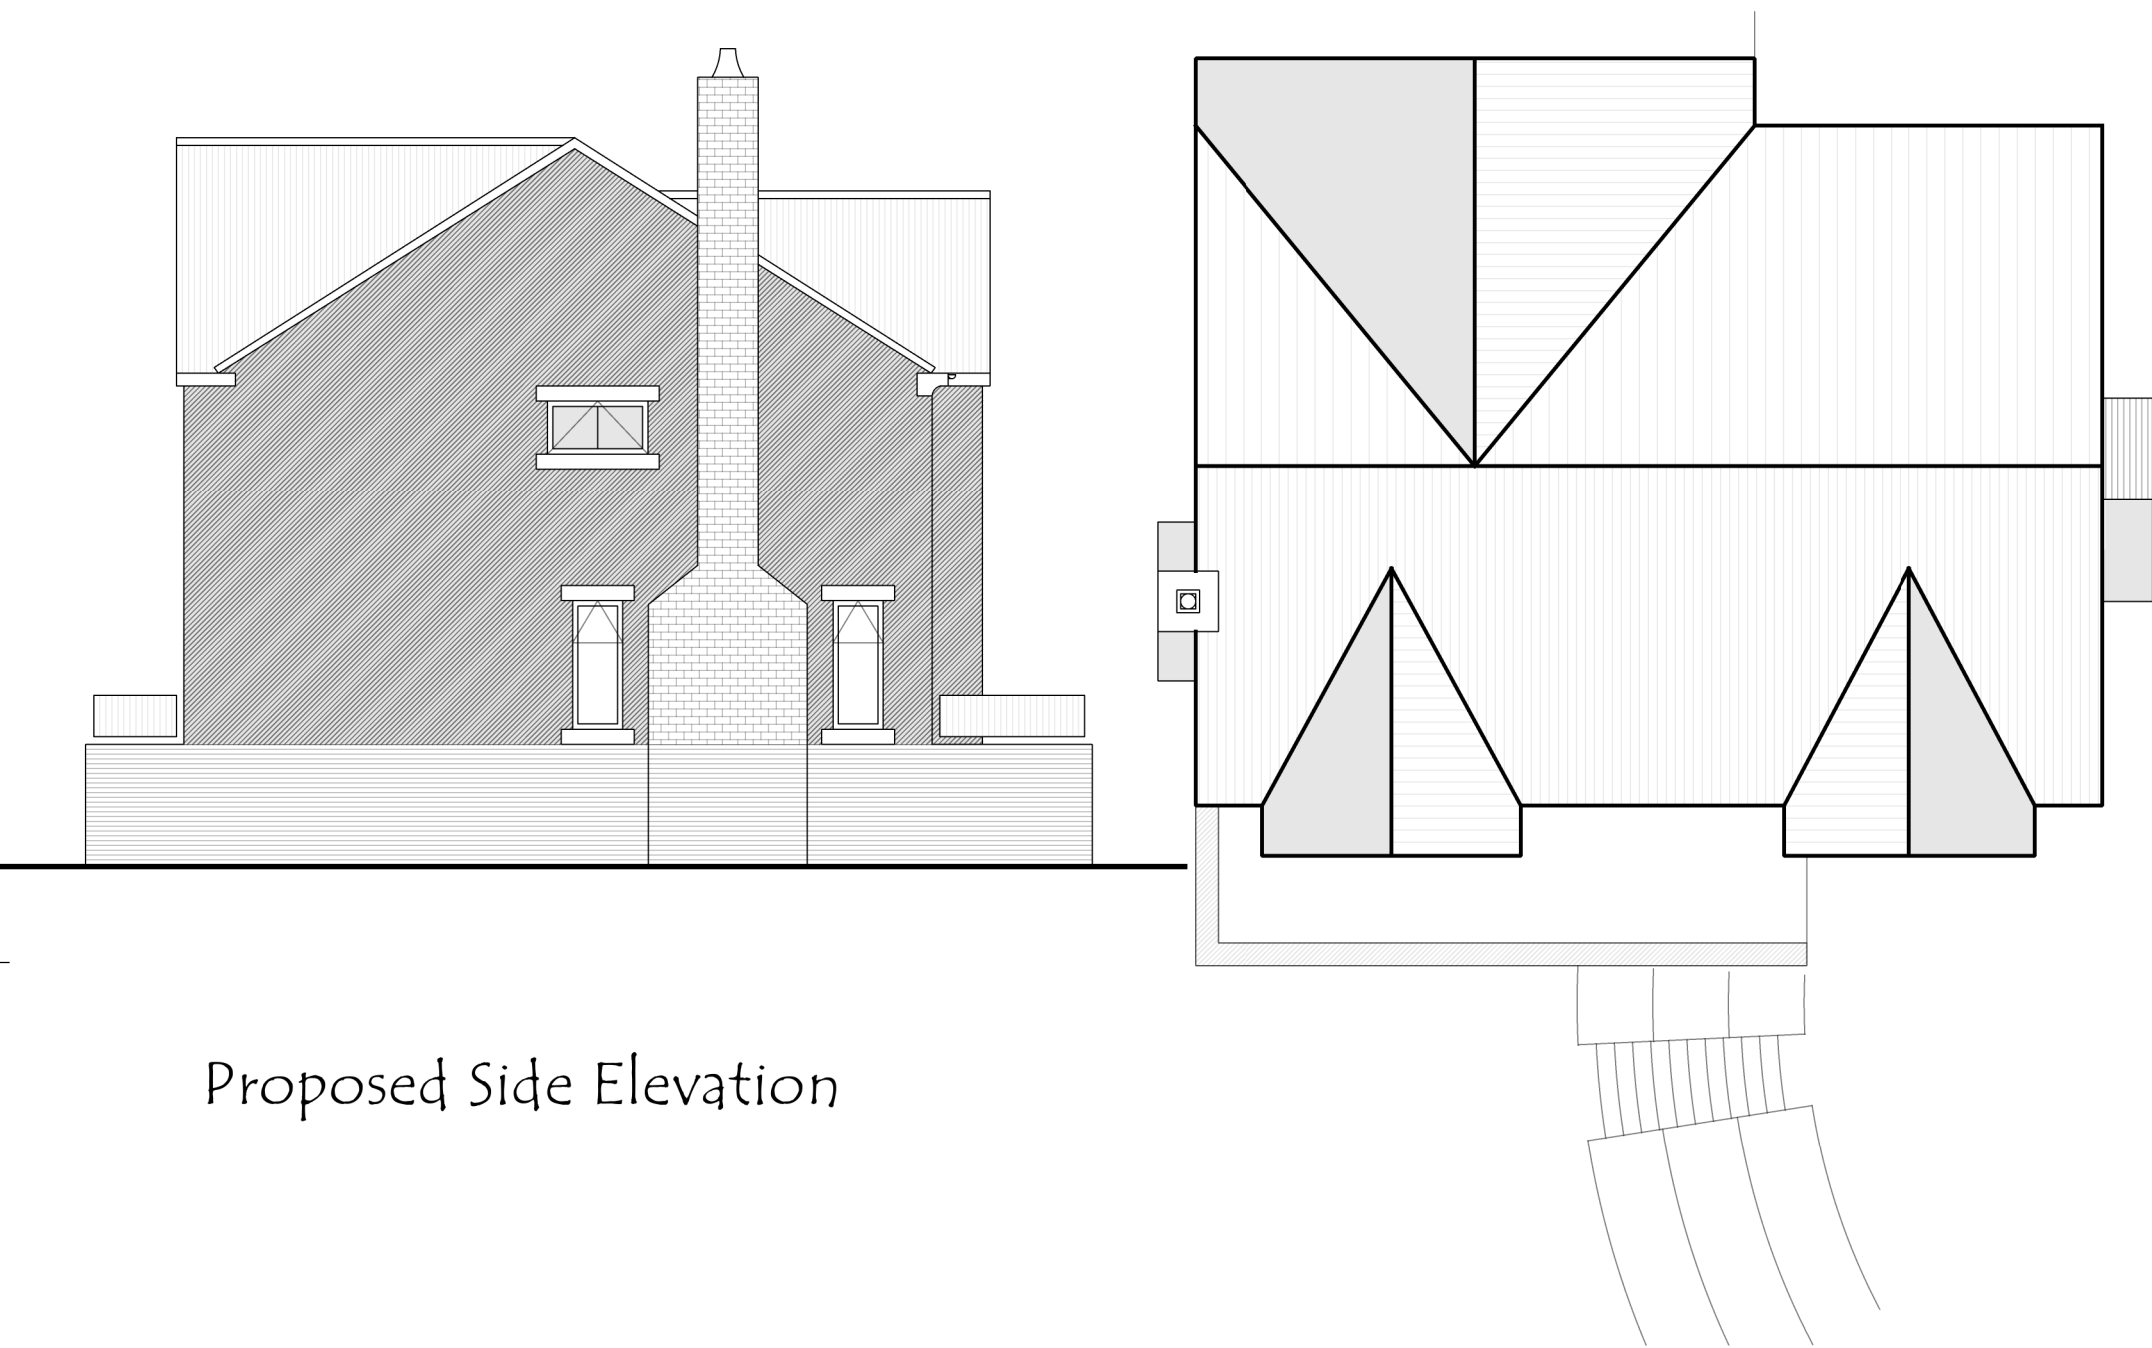


Proposed Side Elevation

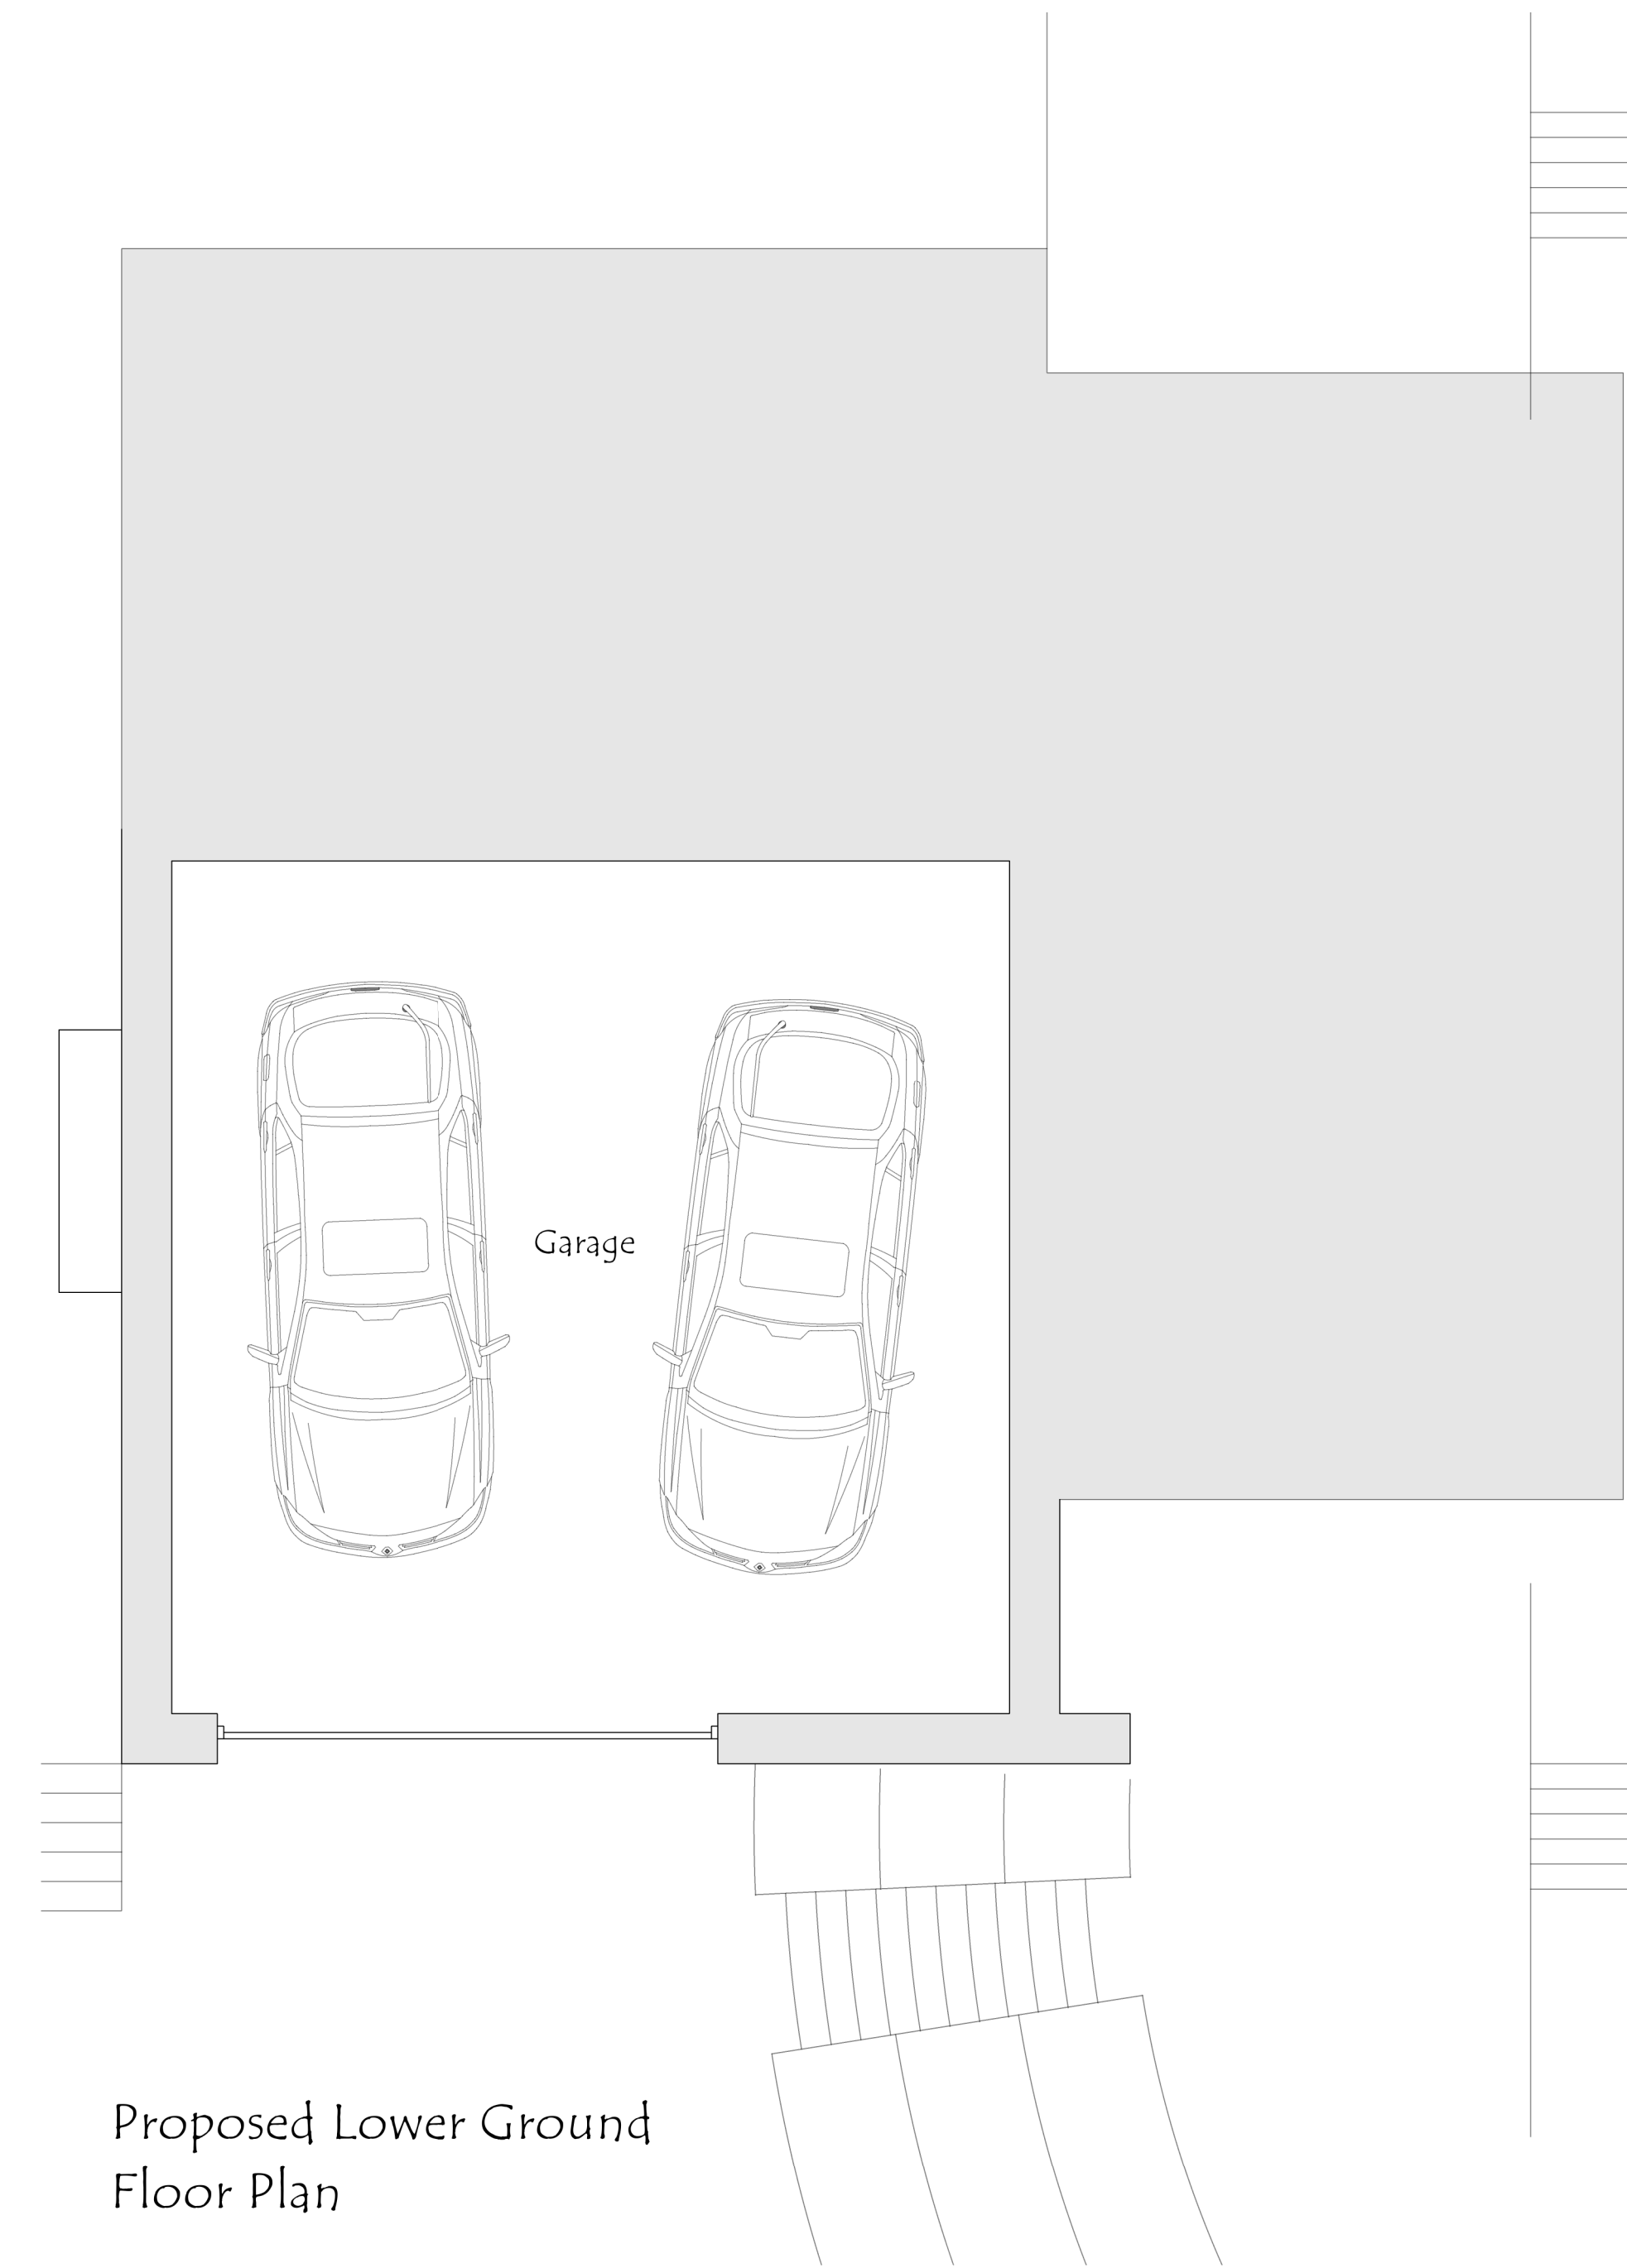

Proposed Lower Ground Floor Plan

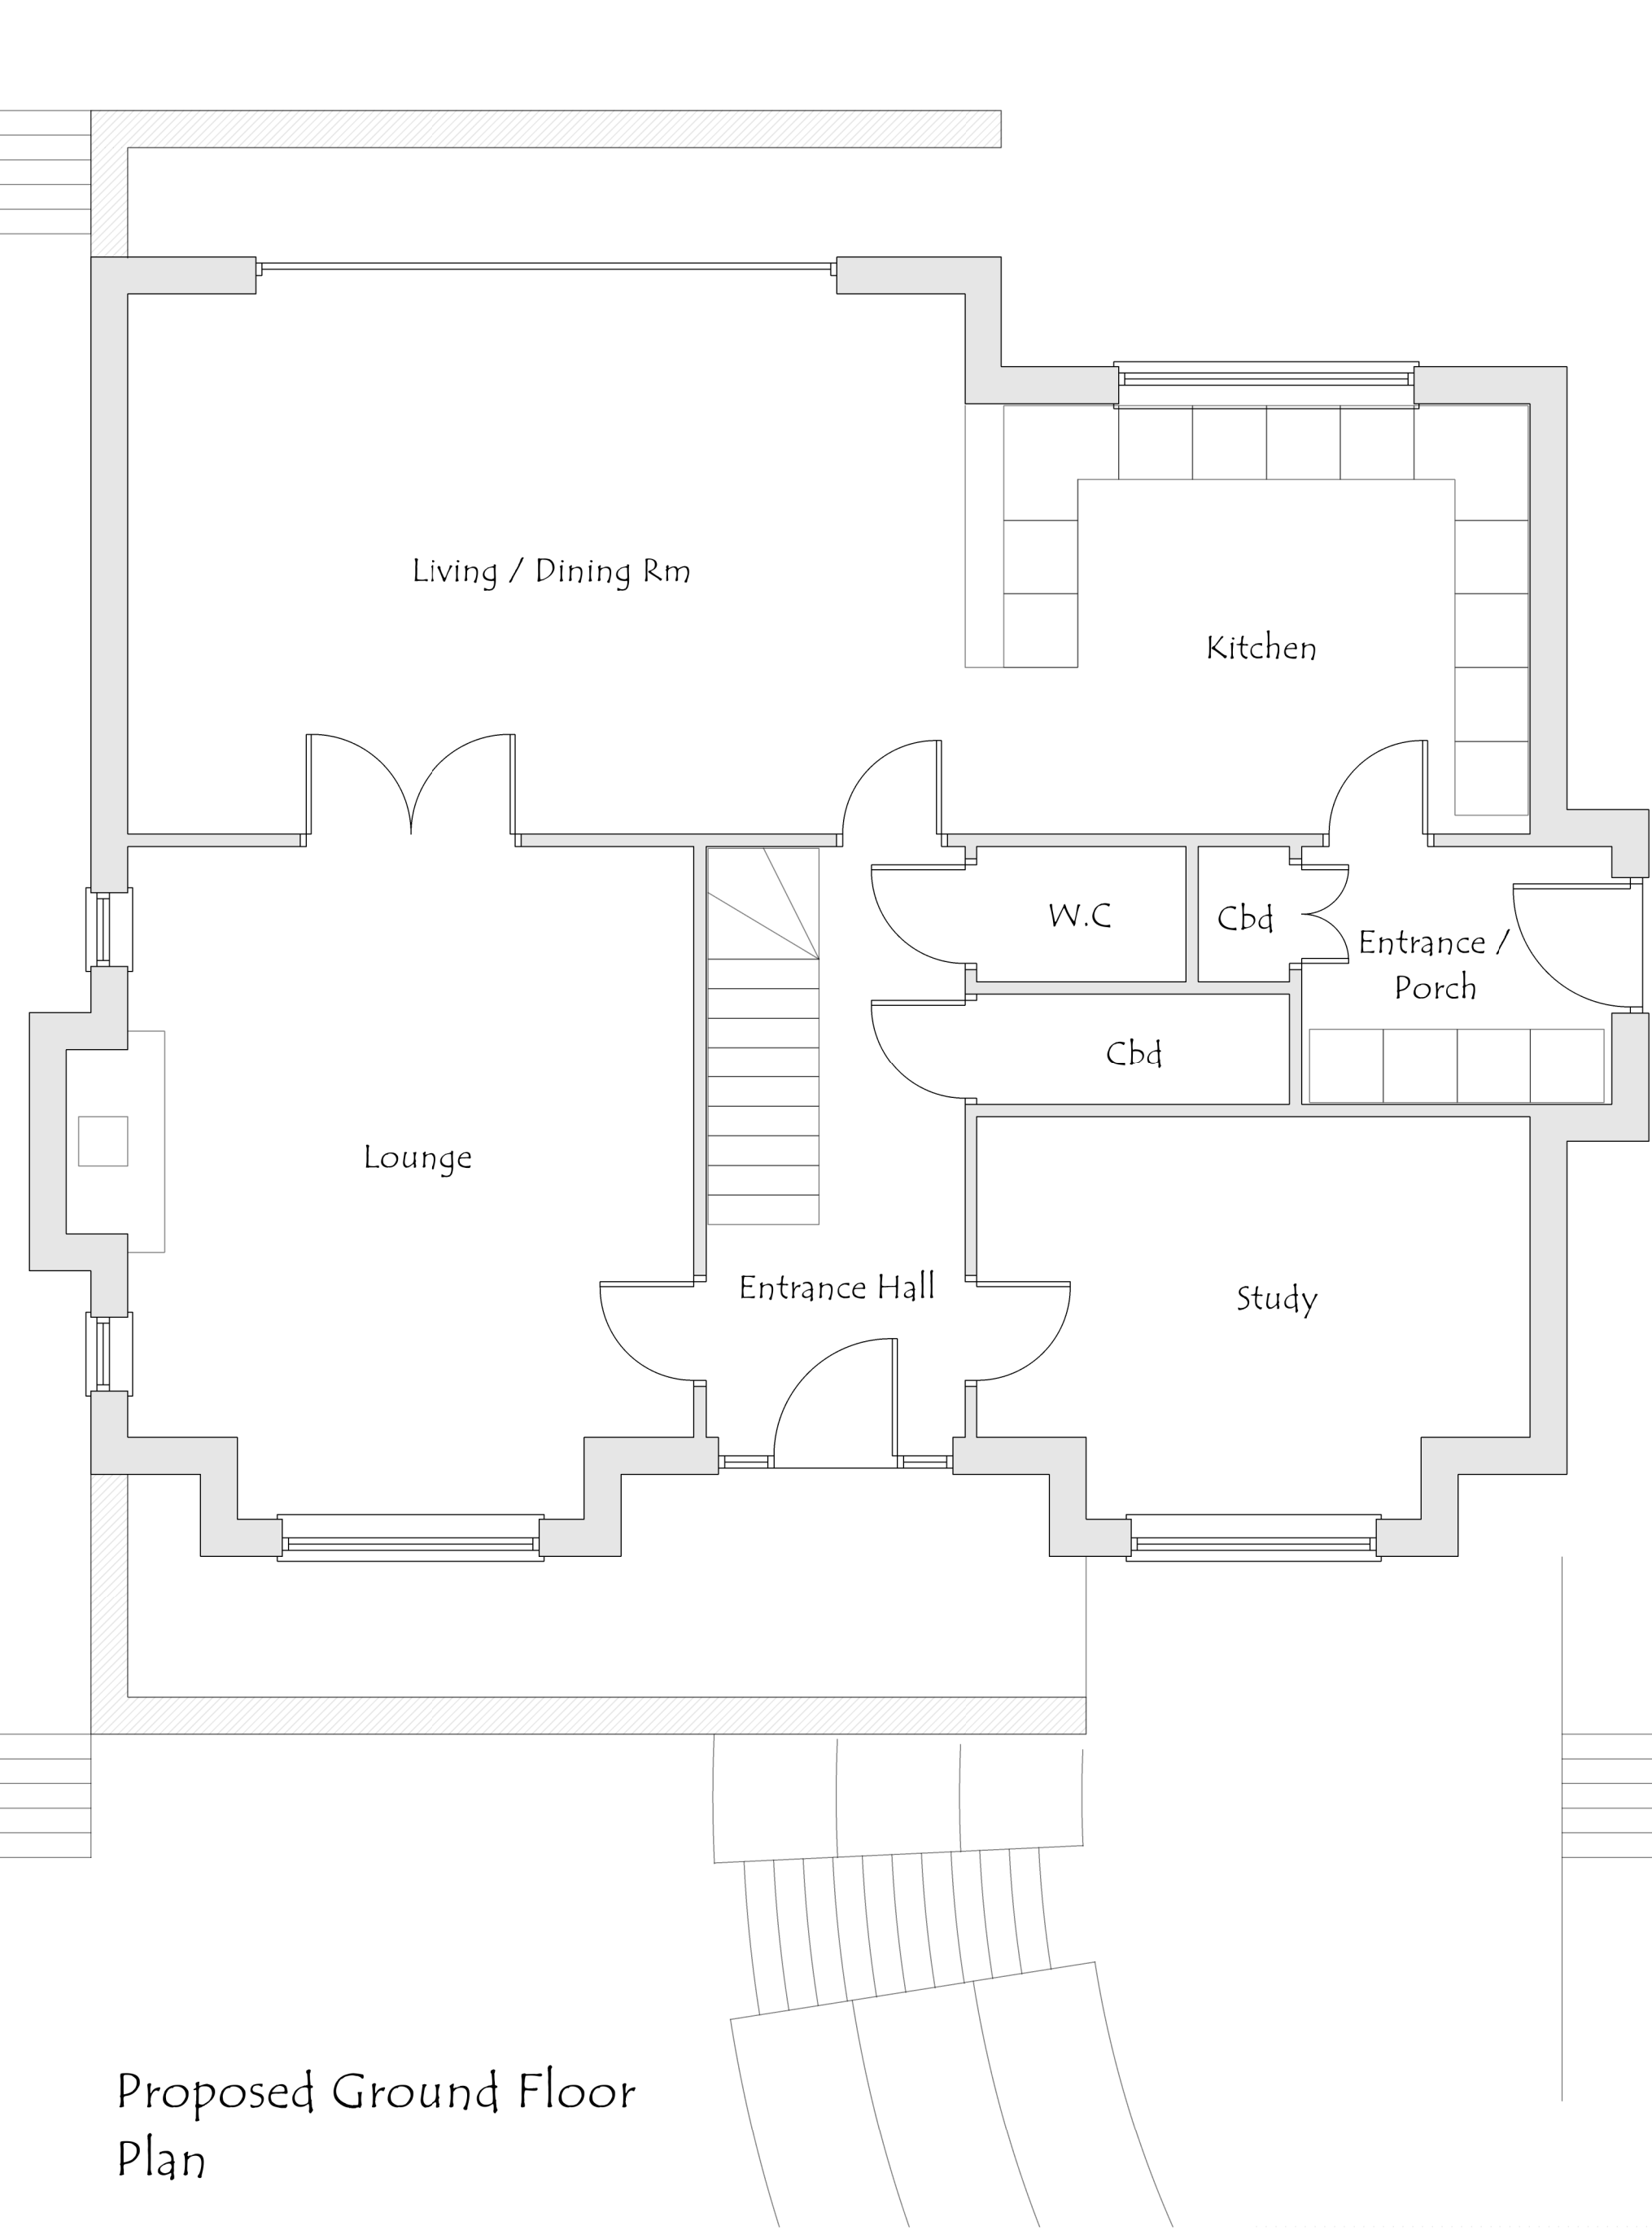

Proposed Ground Floor Plan

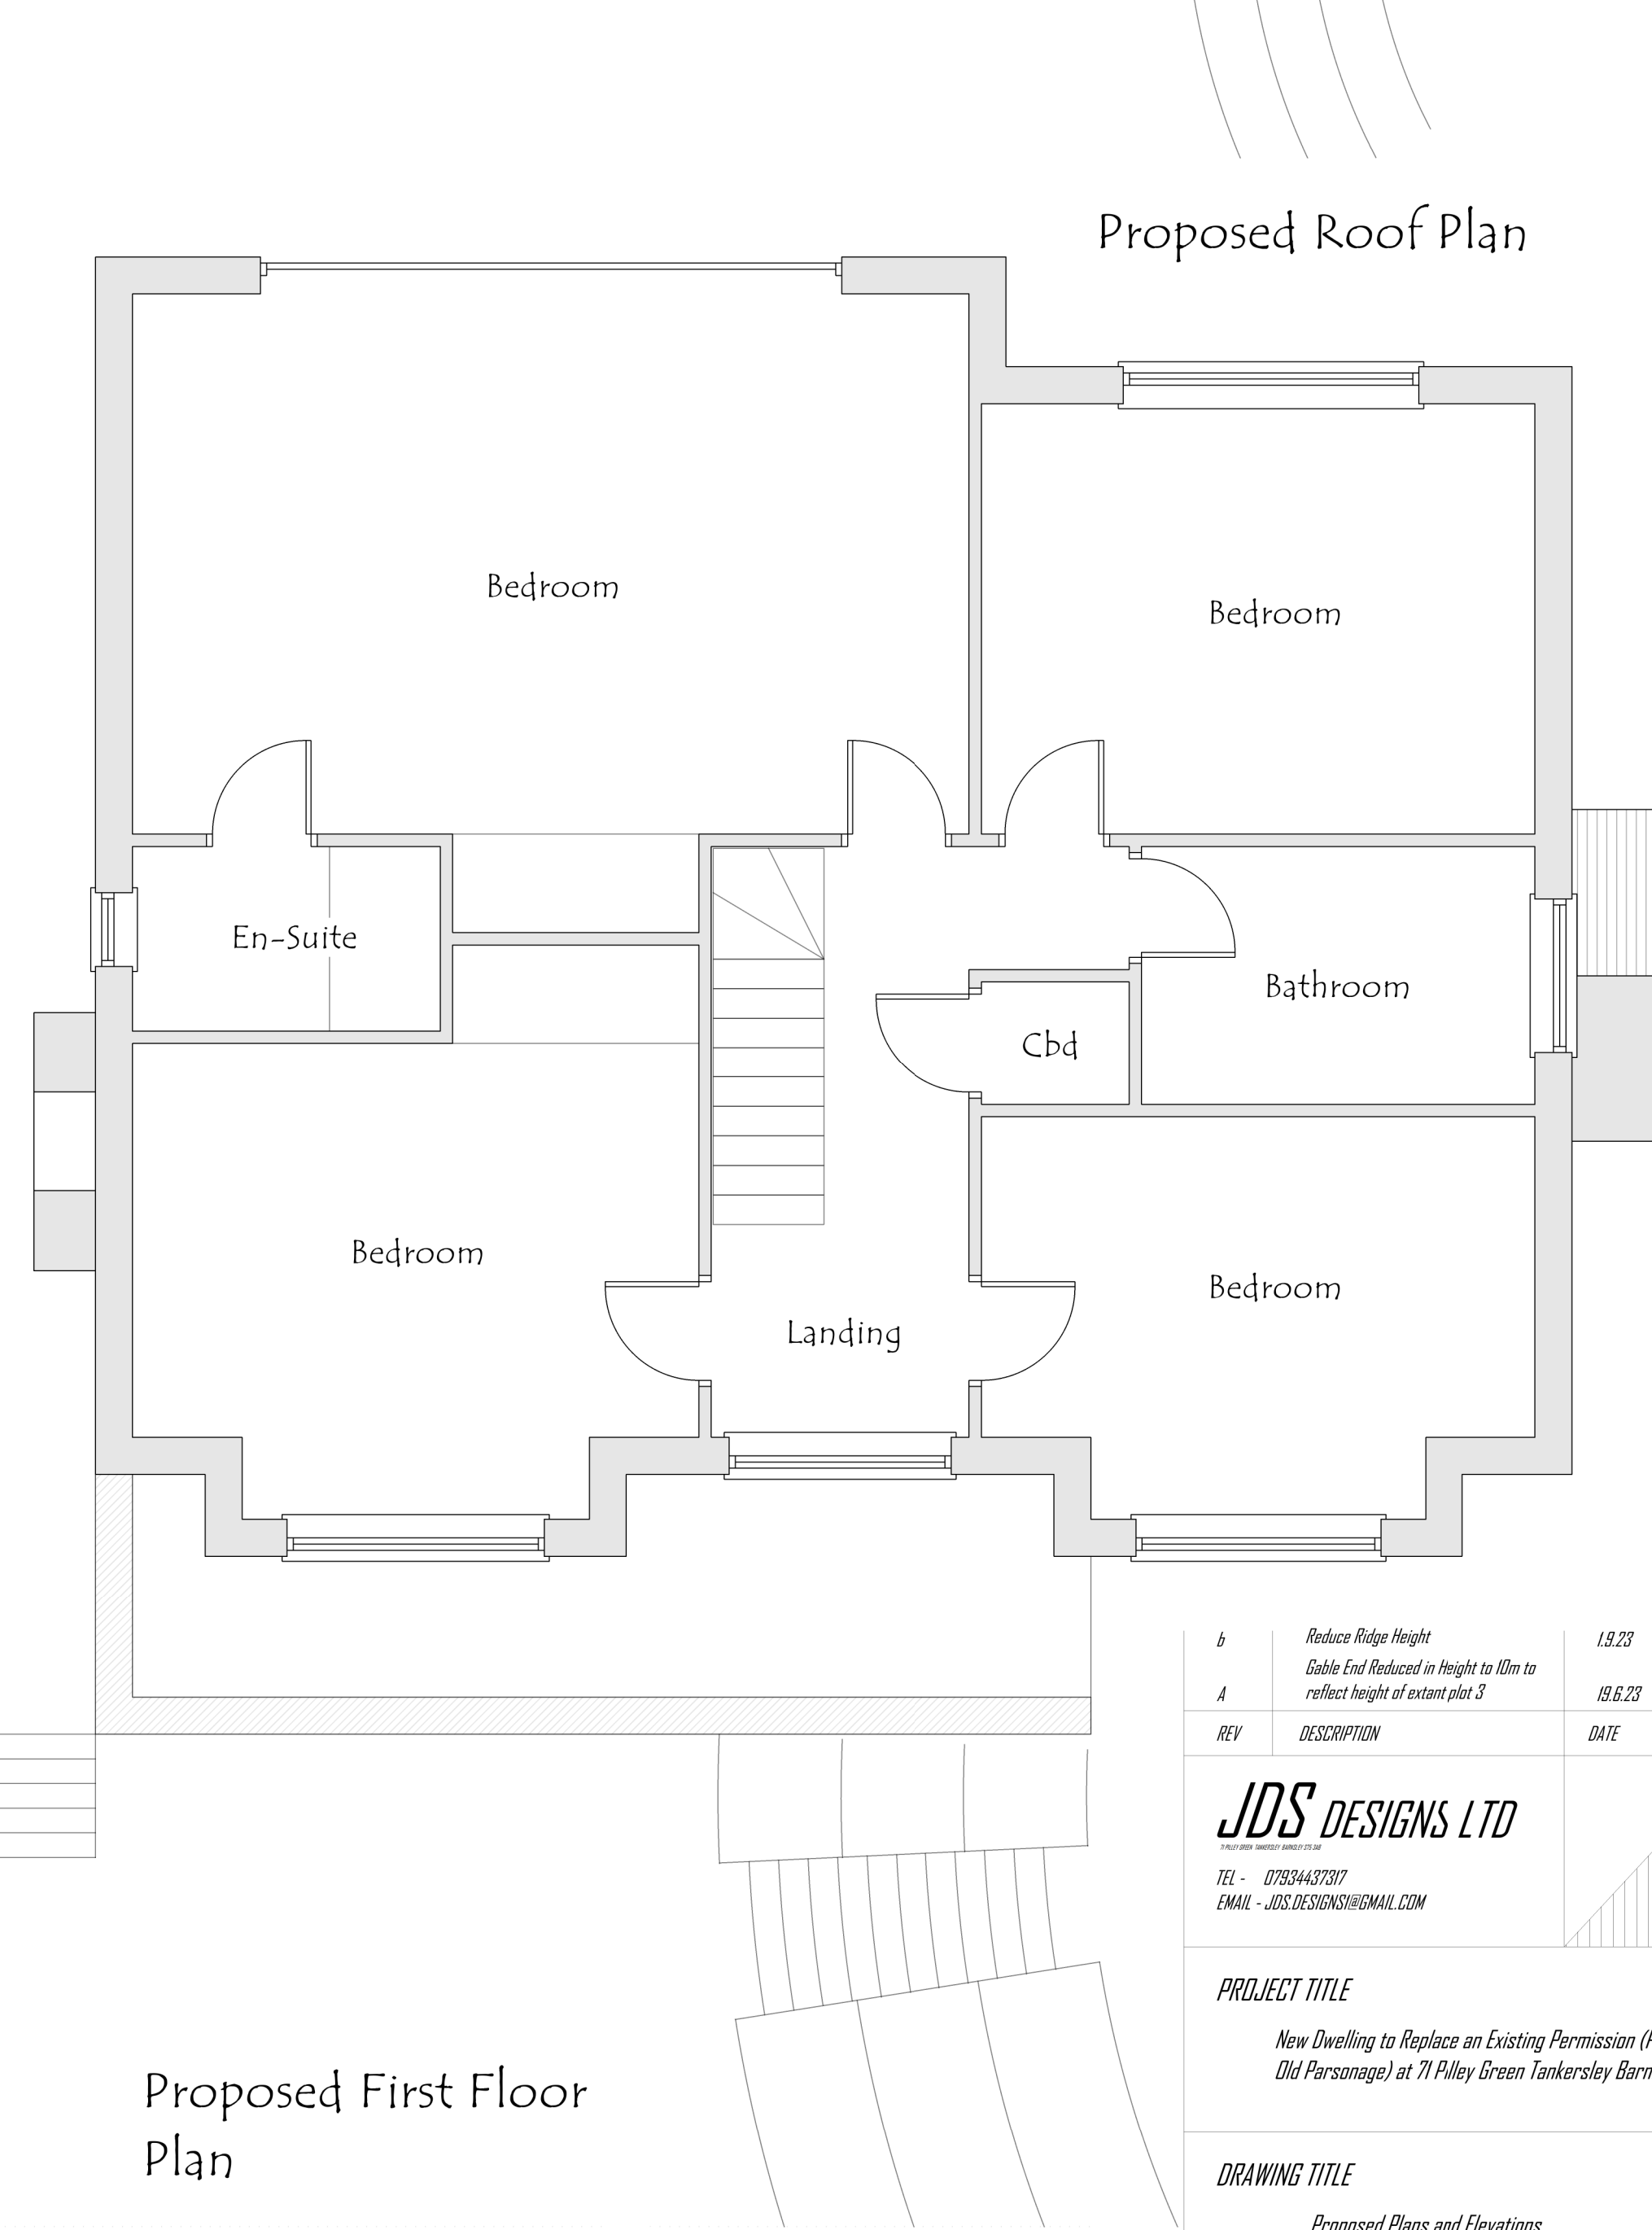

Proposed First Floor Plan

Proposed Roof Plan

Materials:

	Dry stone Wall		Coursed Sandstone		Hand-made type brick		Grey concrete tile e.g. Marley Modern		Windows and Doors: uPVC / Aluminium / Composite		Stone Heads and Cills
--	----------------	--	-------------------	--	----------------------	--	---------------------------------------	--	---	--	-----------------------

b	Reduce Ridge Height Gable End Reduced in Height to 10m to reflect height of extant plot 3	19.23	DS
A		19.6.23	DS
REV	DESCRIPTION	DATE	DRAWN
JDS DESIGNS LTD TEL - 07924437207 EMAIL - JDS.DESIGNS@GMAIL.COM			
PROJECT TITLE			
New Dwelling to Replace an Existing Permission (Plot2 Old Parsonage) at 71 Pile Green Tankersley Barnsley			
DRAWING TITLE			
Proposed Plans and Elevations			
PROJECT NO.	DWG NO.		
2020.00800.000	PLO01		
SCALE	REV.		
1:50 / 100	B		