




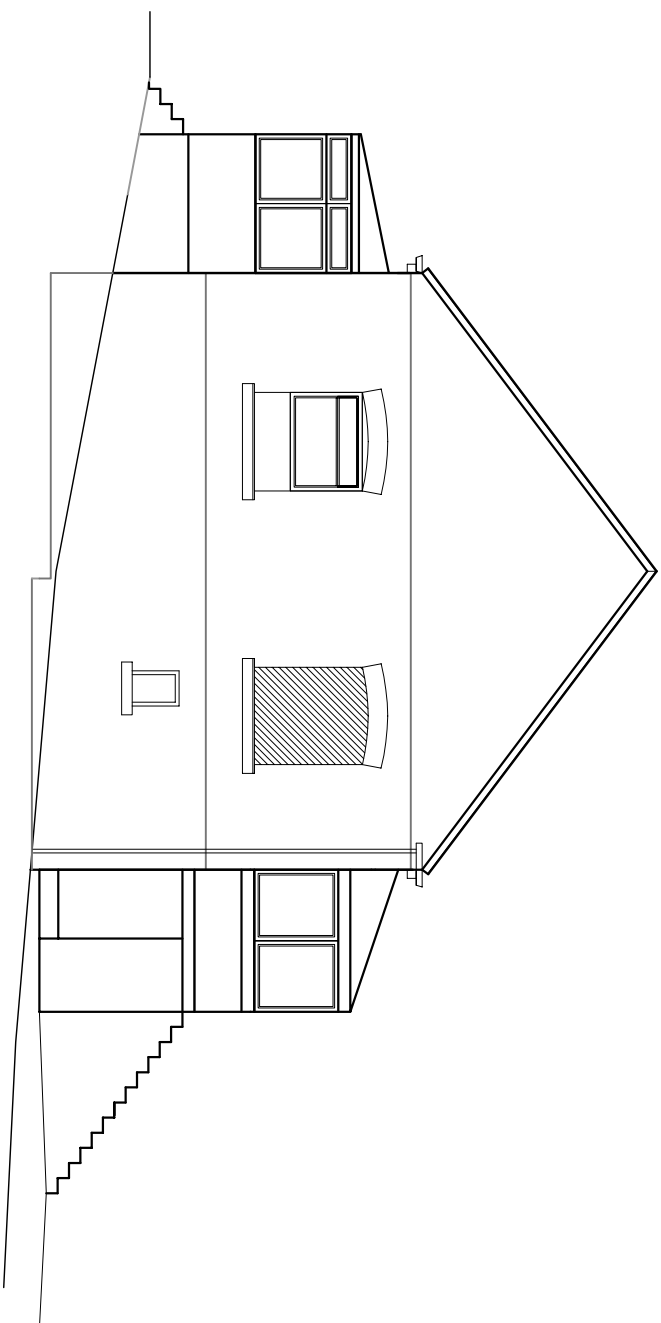


Side Elevation
1:100

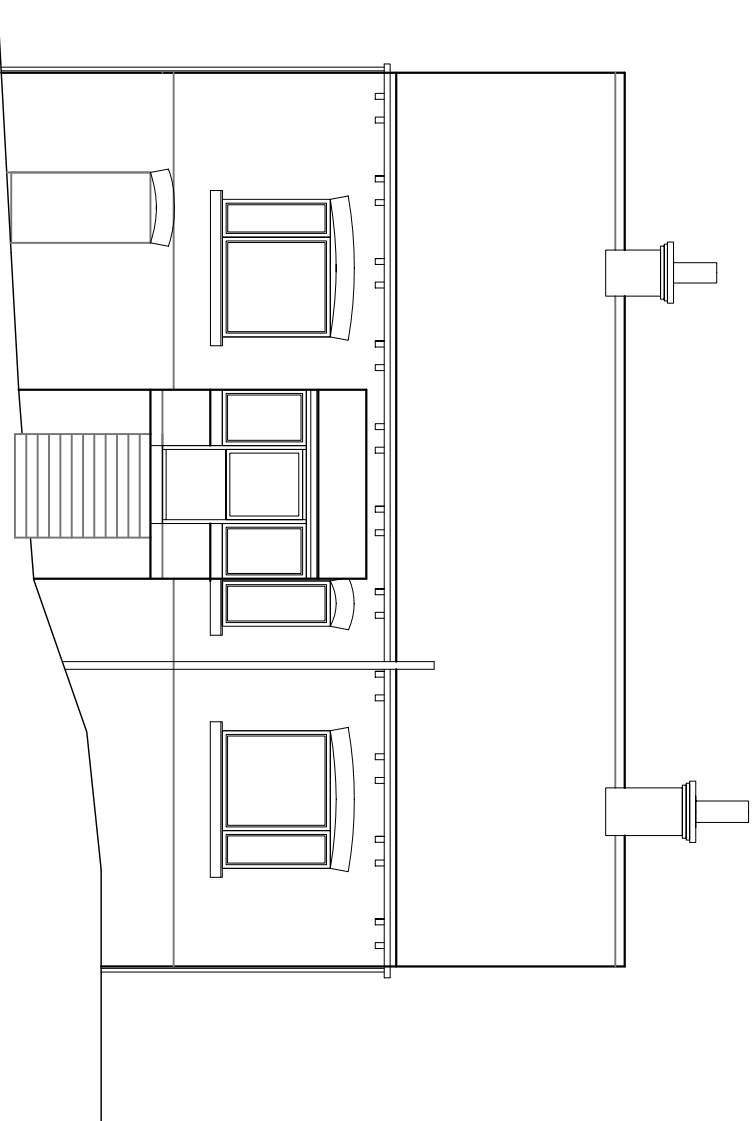



Front Elevation
1:100

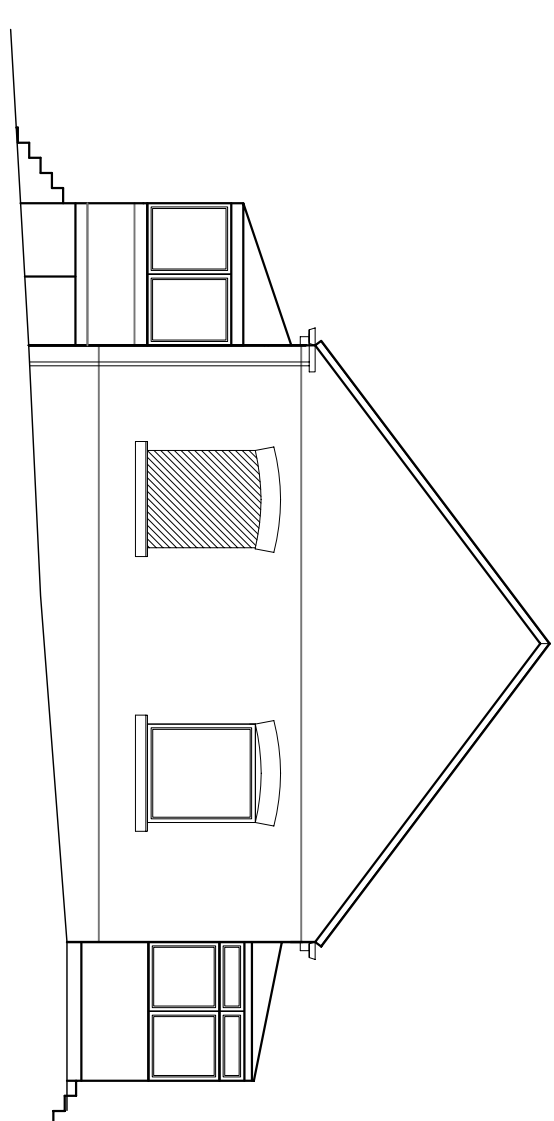

Side Elevation
1:100

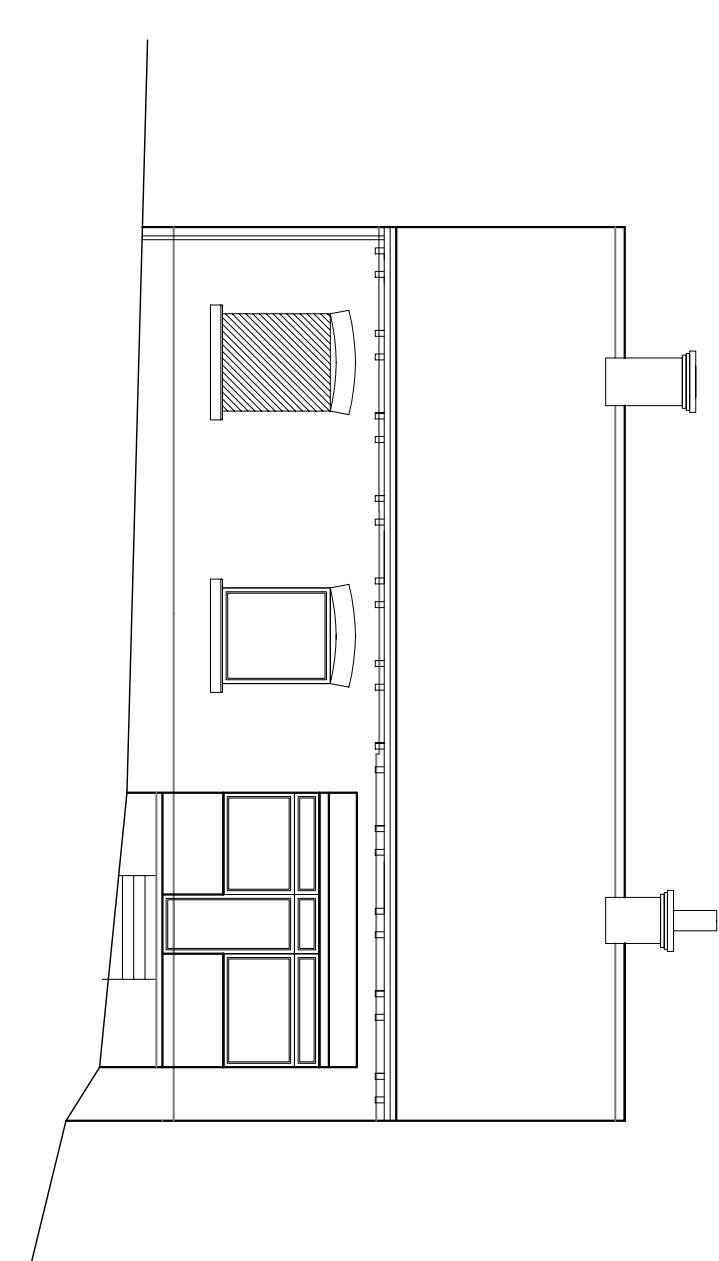

Rear Elevation
1:100

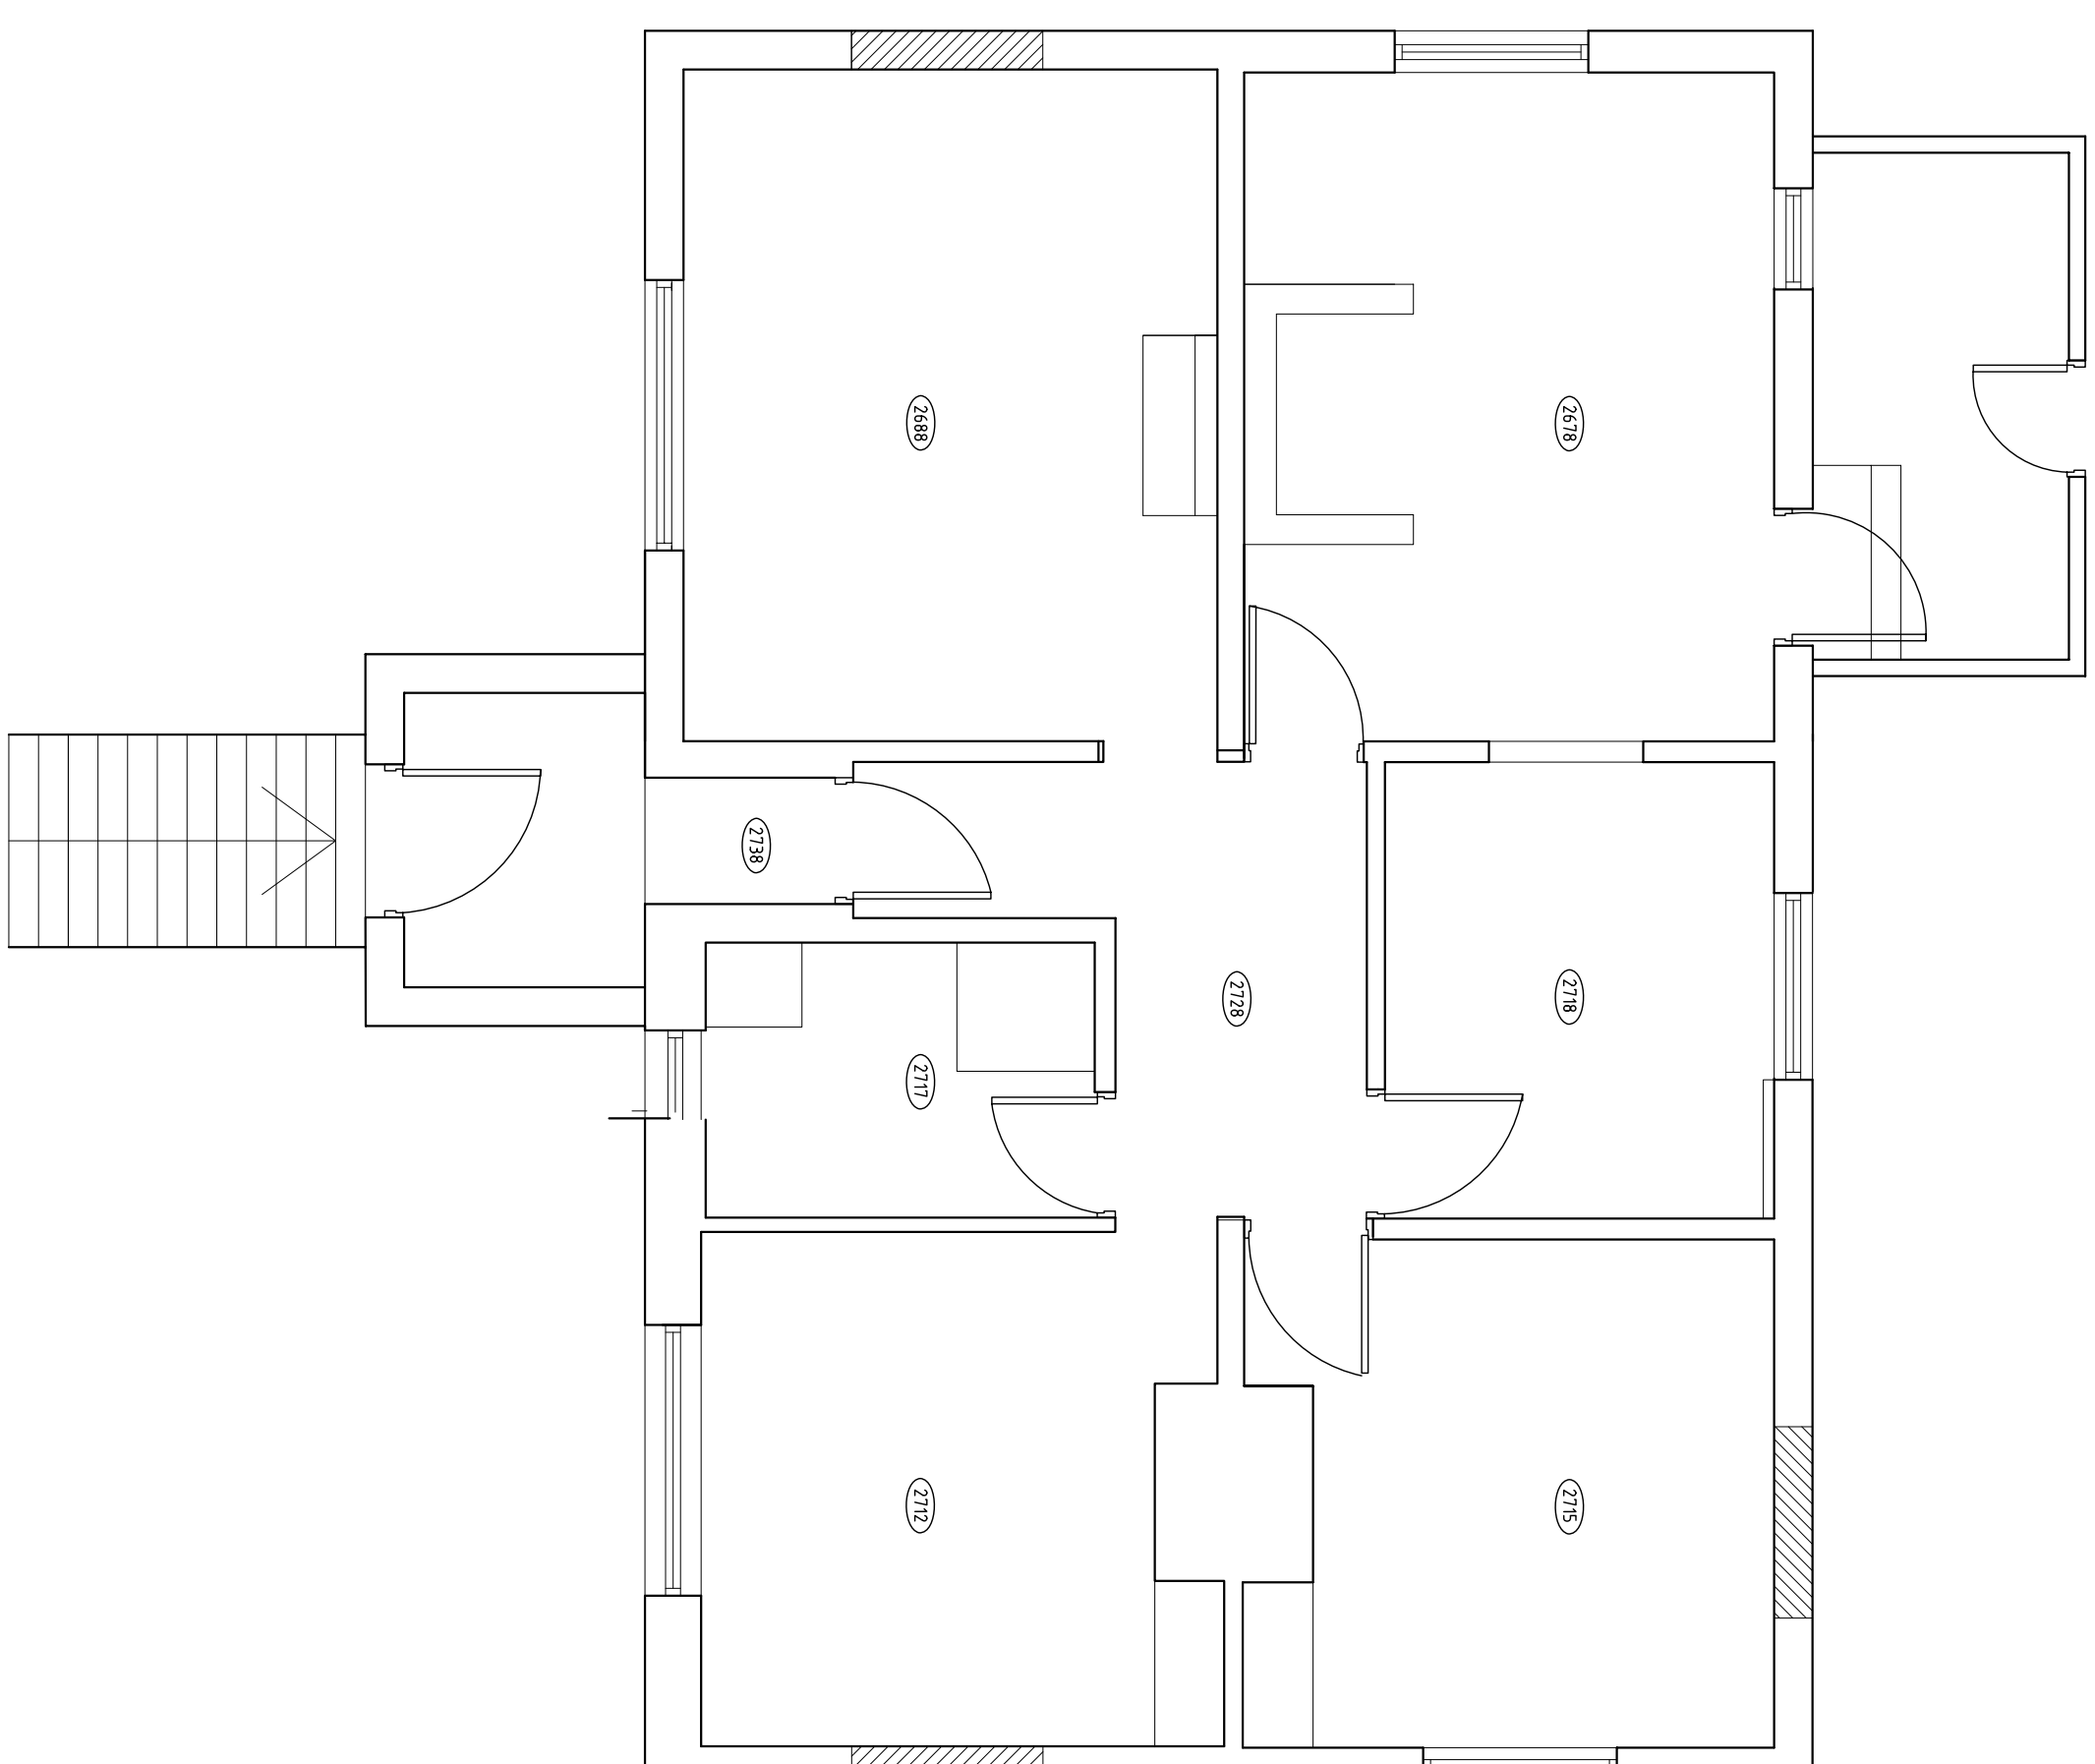 

Revised	Description
By	Date

COO/INT. GRACIAARCH
Essence Architecture Ltd

Project
Villa Providence
Renovation of Bungalow

State	State
A1 Varied	Planning
Drawn	Checked
MJD	AVR
Project No.	Drawing No.
2015-39	10 9 15
	Revision
	EX01

Basement Plan
1:50

Ground Floor Plan
1:50