


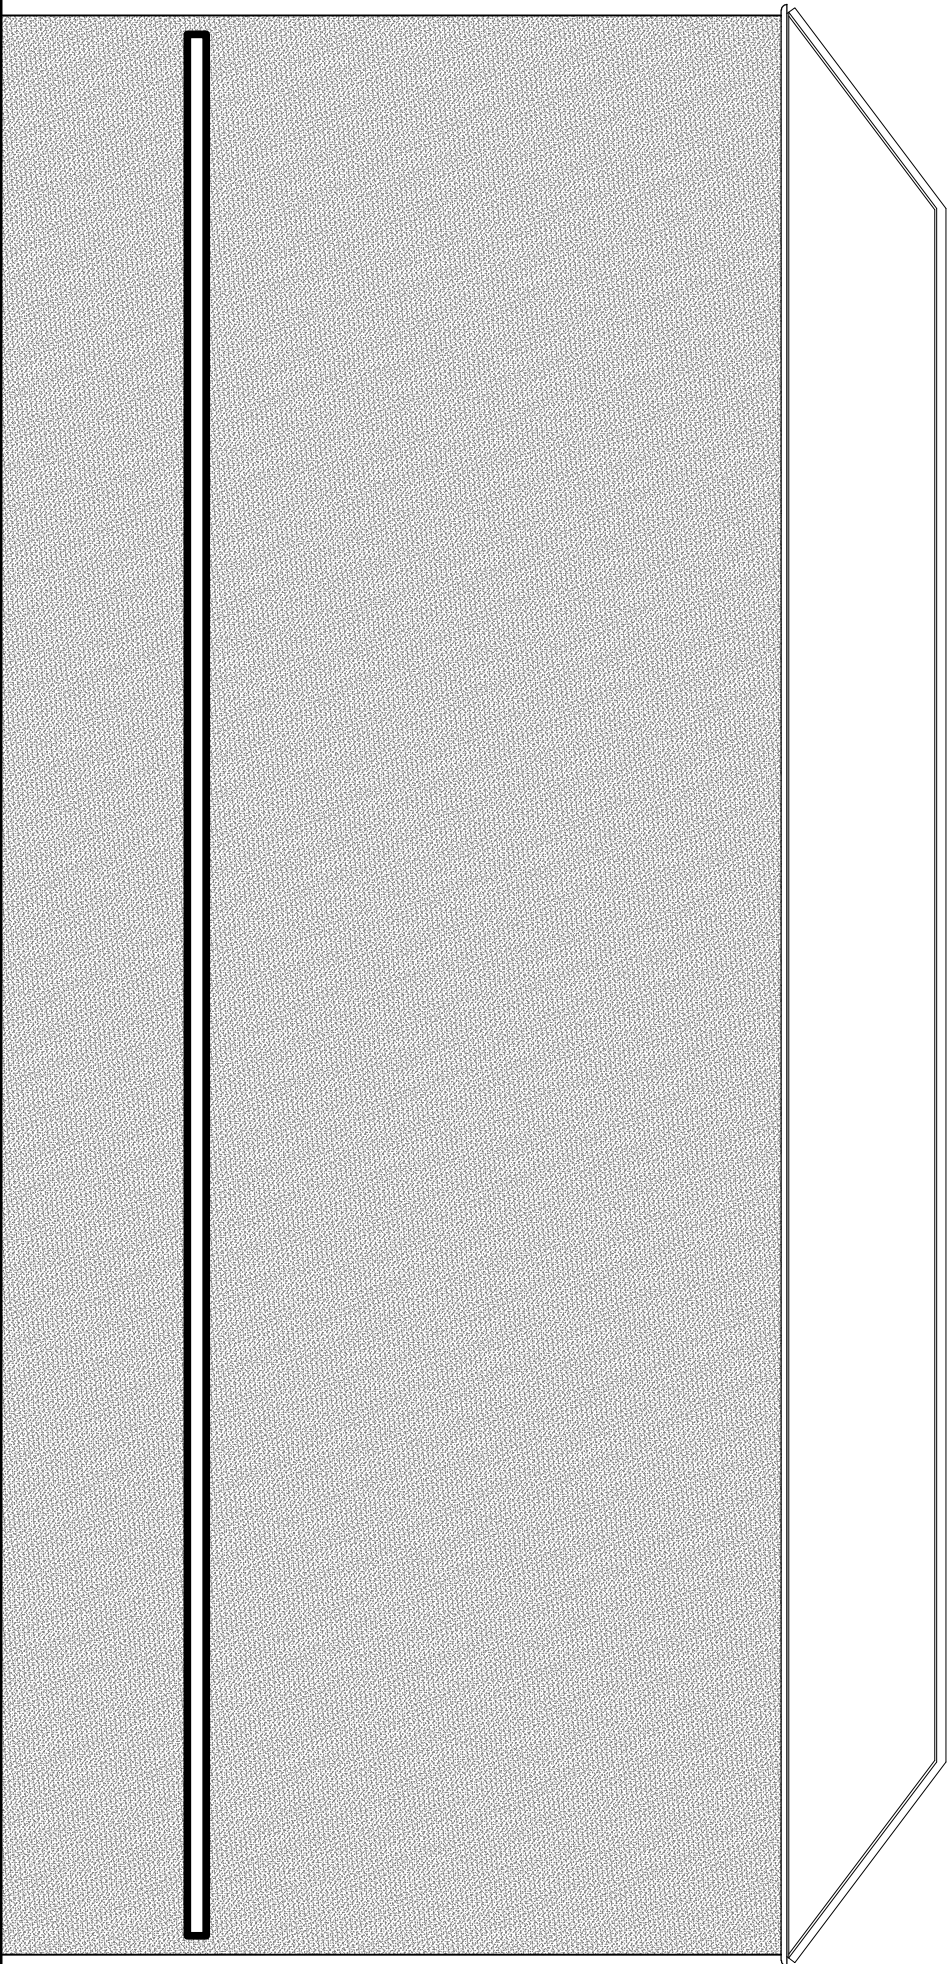

- Walls - fair faced brickwork generally, dashed render to the main front elevation and rear side
- Roof - natural slate
- Rainwater goods - timber box profile gutters and cast metal downpipes
- Windows - painted timber single glazed vertical 1 over 1 sash windows generally, aluminium fixed screens to the main shop frontage
- Doors - painted timber flush to rear, aluminium fully glazed to ther main shop frontage

ISSUED FOR PLANNING

MATERIALS

REVISION	DATE	DRAWN	CHECKED	DESCRIPTION	SCALE	DATE
CLIENT						
MR PAUL BICKNELL				1:100@A3	JUL Y 2020	
PROJECT				DRAWN	CHECKED	
60 ELDON STREET, BARNSELY				ML		
DRAWING TITLE				JOB NUMBER	DRAWING NO.	REVISION
ELEVATIONS AS EXISTING				2027	107	
SHEET 3 OF 3						

TIMEARCHITECTS

Creative Conservation - Inspiring Design, Time Architects 226-228 Holme Lane, Sheffield, S64JZ
Registered Company Number in England and Wales: 8033383, Director: Michael Leigh
W: www.timearchitects.co.uk E: info@timearchitects.co.uk T: 0114 430 0114

© all rights reserved, report all discrepancies, do not scale from drawing, check dimensions on site

North Facing Elevation As Existing

Scale 1:100@A3