

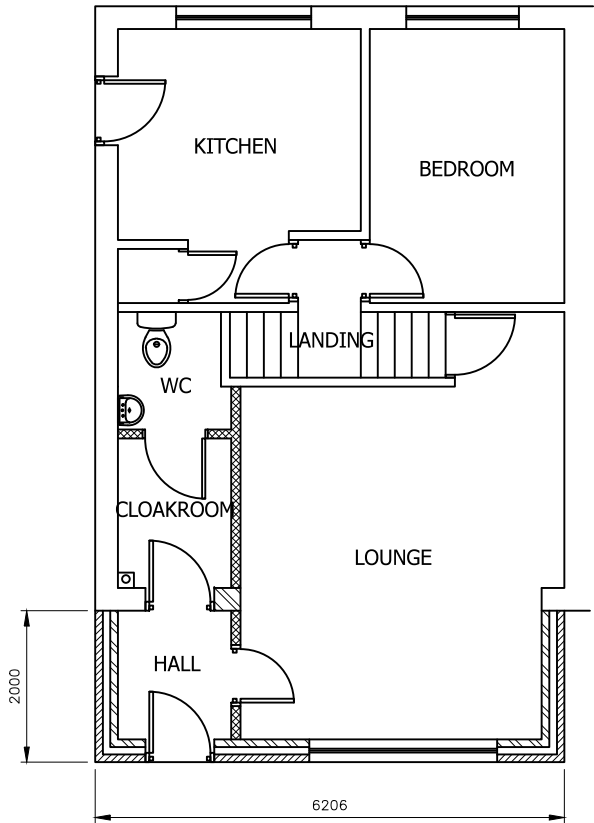


Drawing No.	Rev No.
MCL001 -004	

 

PROPOSED GROUND FLOOR PLAN
SCALE 1:100 AT A3

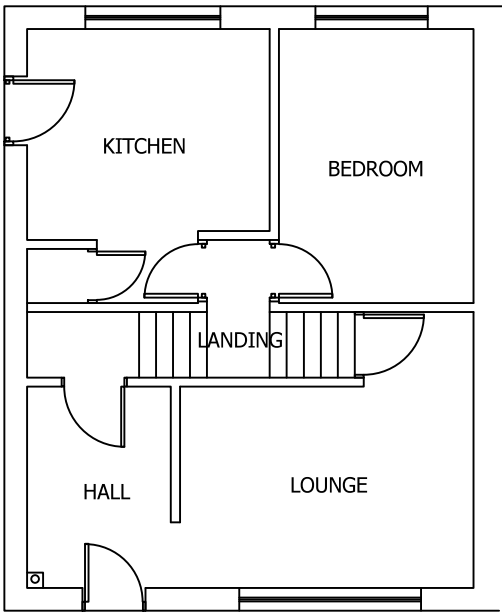

EXISTING GROUND FLOOR PLAN
SCALE 1:100 AT A3

DO NOT SCALE: Contractor to check all dimensions and report any omissions or errors

NOTES

Rev	Description	By	Chk	App	Date
JRB DESIGNS Ltd 1 Saville Road Cudworth Barnsley S72 8LT Tel: 01226 383542 Fax: 01226 380078 Mob: 07970 541192 Email: john@jrbdesigns.co.uk This drawing is copyright. © jrbdesigns Ltd.					
Client		MRS. C LAPIE			
Drawing Title					
PROPOSED PLANS					
Address					
4 SANDHILL GROVE GRIMETHORPE BARNLEY S72 7AT					
Project Title:					
PROPOSED SINGLE STOREY FRONT EXTENSION					
Purpose of Issue:					
PLANNING					
Drawing Status					
FIRST ISSUE					
Scale at A3 AS SHOWN	Drawn By JRB	Date 14/02/2023			
Checked By	Date 14/02/2023	Approved By	Date 14/02/2023		
Project No. MCL001	Drawing No. 004		Revision -		
APPROVAL ☒ INFORMATION ☐ TENDER ☐ CONTRACT ☐ CONSTRUCTION ☐					