


STEPHEN A. WELCER, m.c.i.a.t.
Architectural Technician and Surveyor.
217, Wakefield Road,
Normanton,
Wakefield,
WF6 1BP,
West Yorkshire.

Tel. 01924 890012,
Mob. 07989 964611,
e-mail: stevewelcer@btinternet.com.



A Minor alterations as L/A request 02.06.2017
B Minor alterations as client request 07.08.2017
C Minor alterations as client request 01.05.2018
D Minor alterations as client request 23.05.2018
E Minor alterations as client request 29.05.2018
F Minor alterations as L/A request 06.08.2018

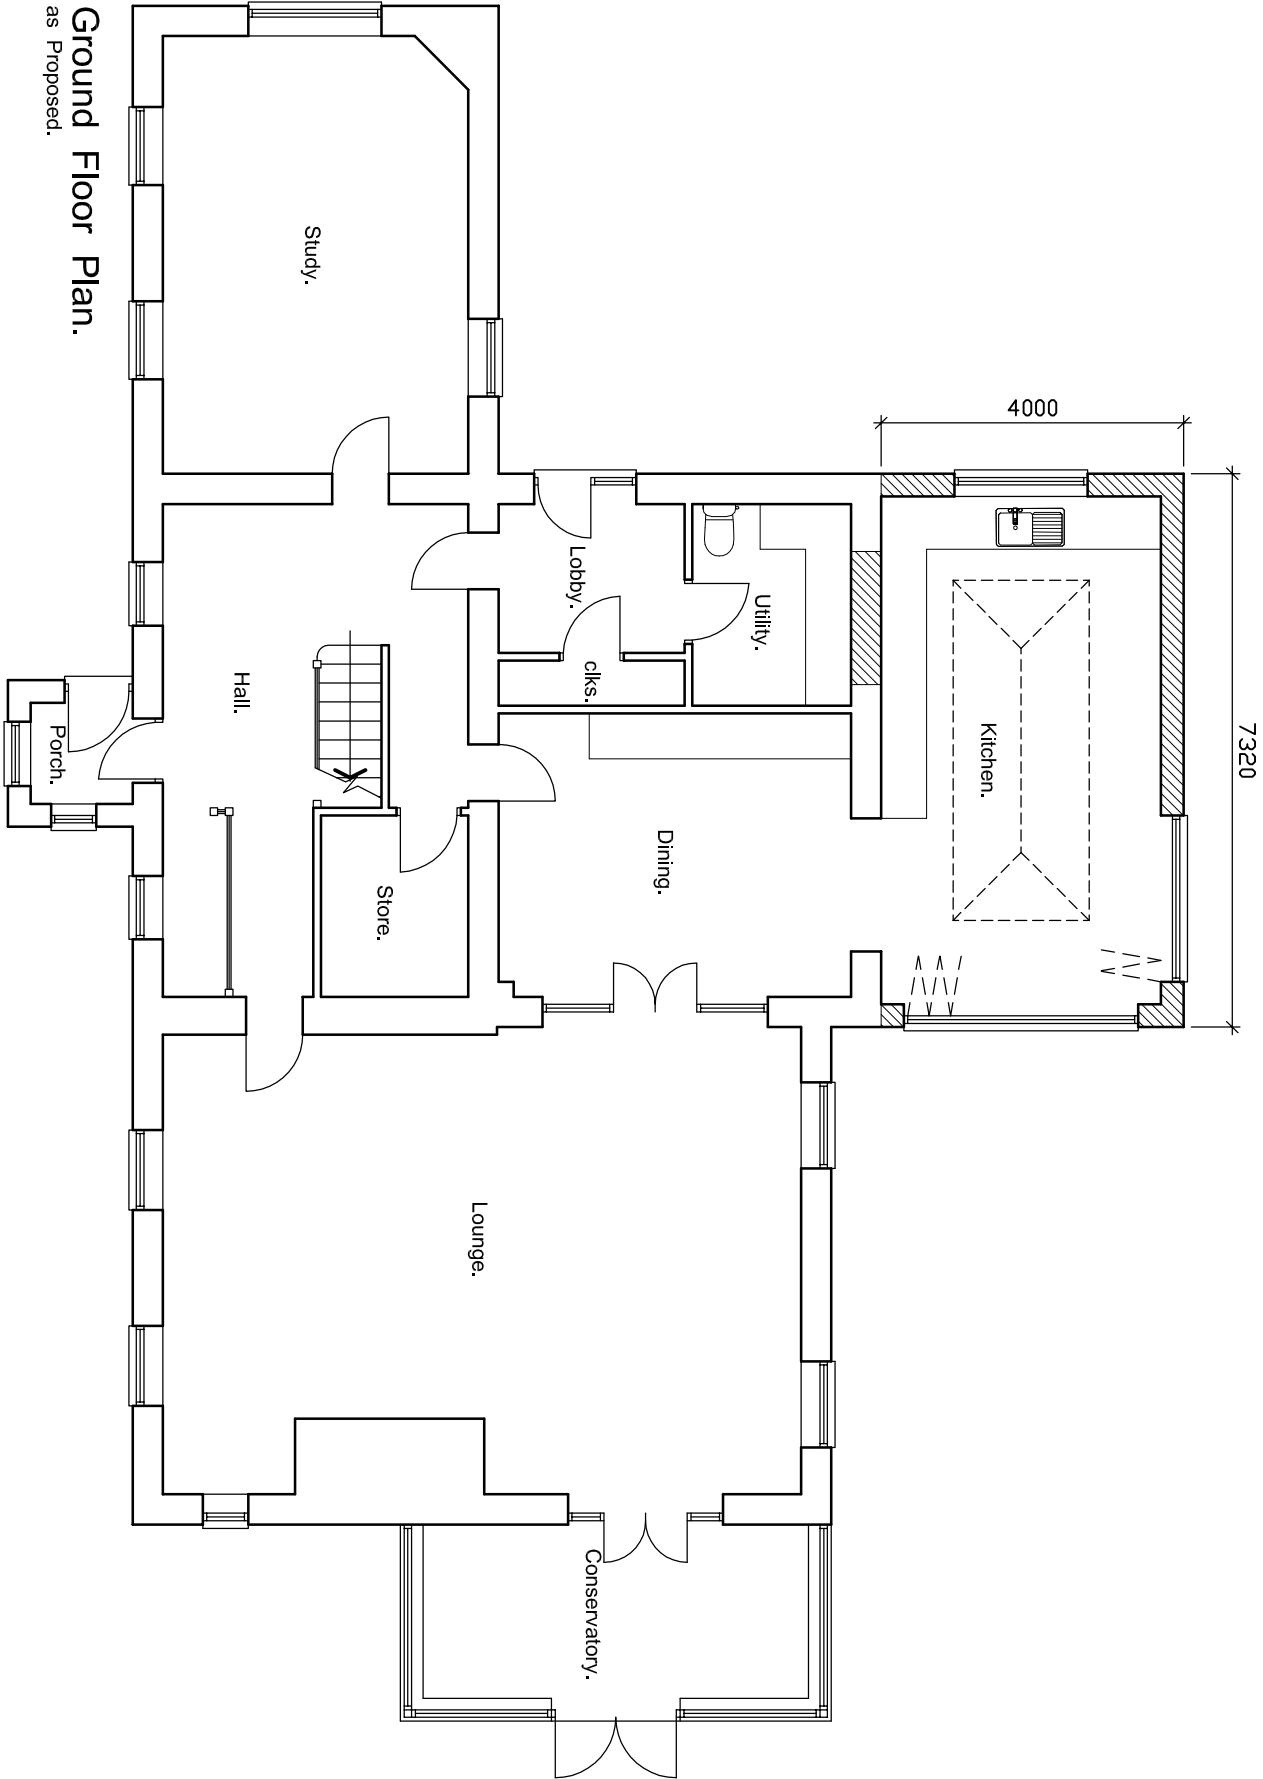

Property Address THE GRANNARY, LOW FARM, CEMETERY ROAD, HEMMINGFIELD, S73 0QJ.	Project Title PROPOSED EXTENSION, THE GRANNARY, LOW FARM, CEMETERY ROAD, HEMMINGFIELD, FOR MR. K. HERBERT.	Drawing Title GROUND AND FIRST FLOOR PLANS AS PROPOSED.	Scale 1:100 @ A3.	
			Date MAR. 2017	
			Drawn by SW	Checked by -
			Drawing no. 2017-26-03	Revision F