



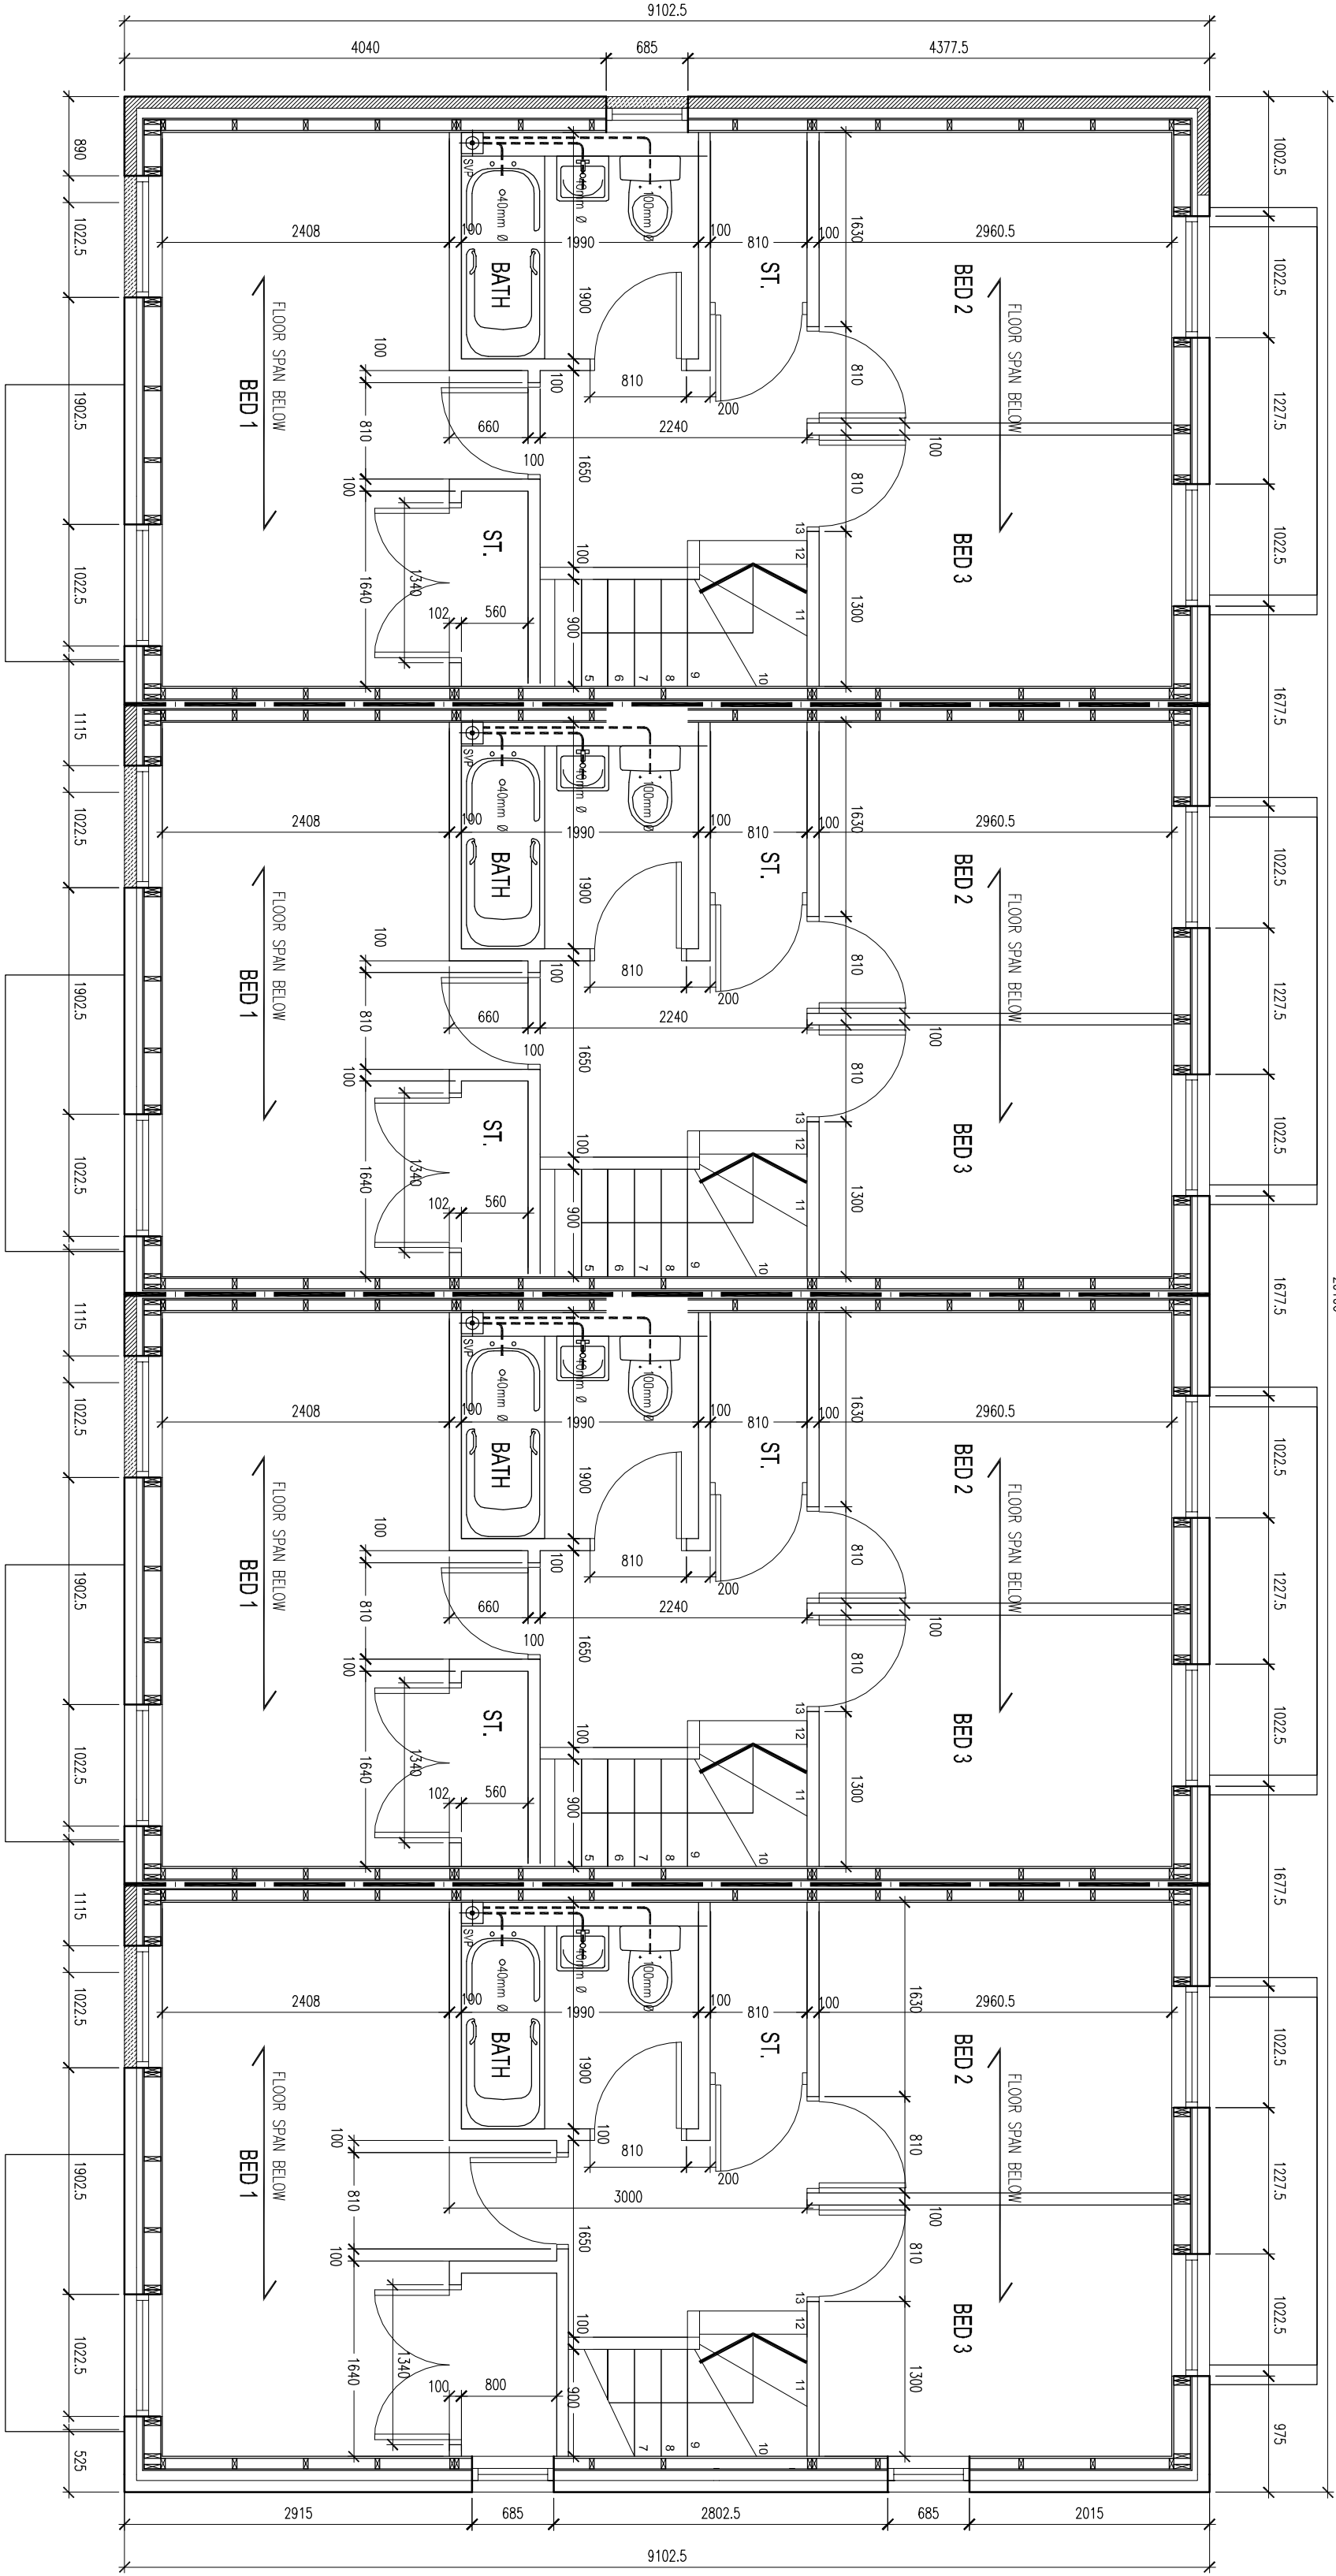


BLOCK 8 FIRST FLOOR PLAN
SCALE 1:50

③

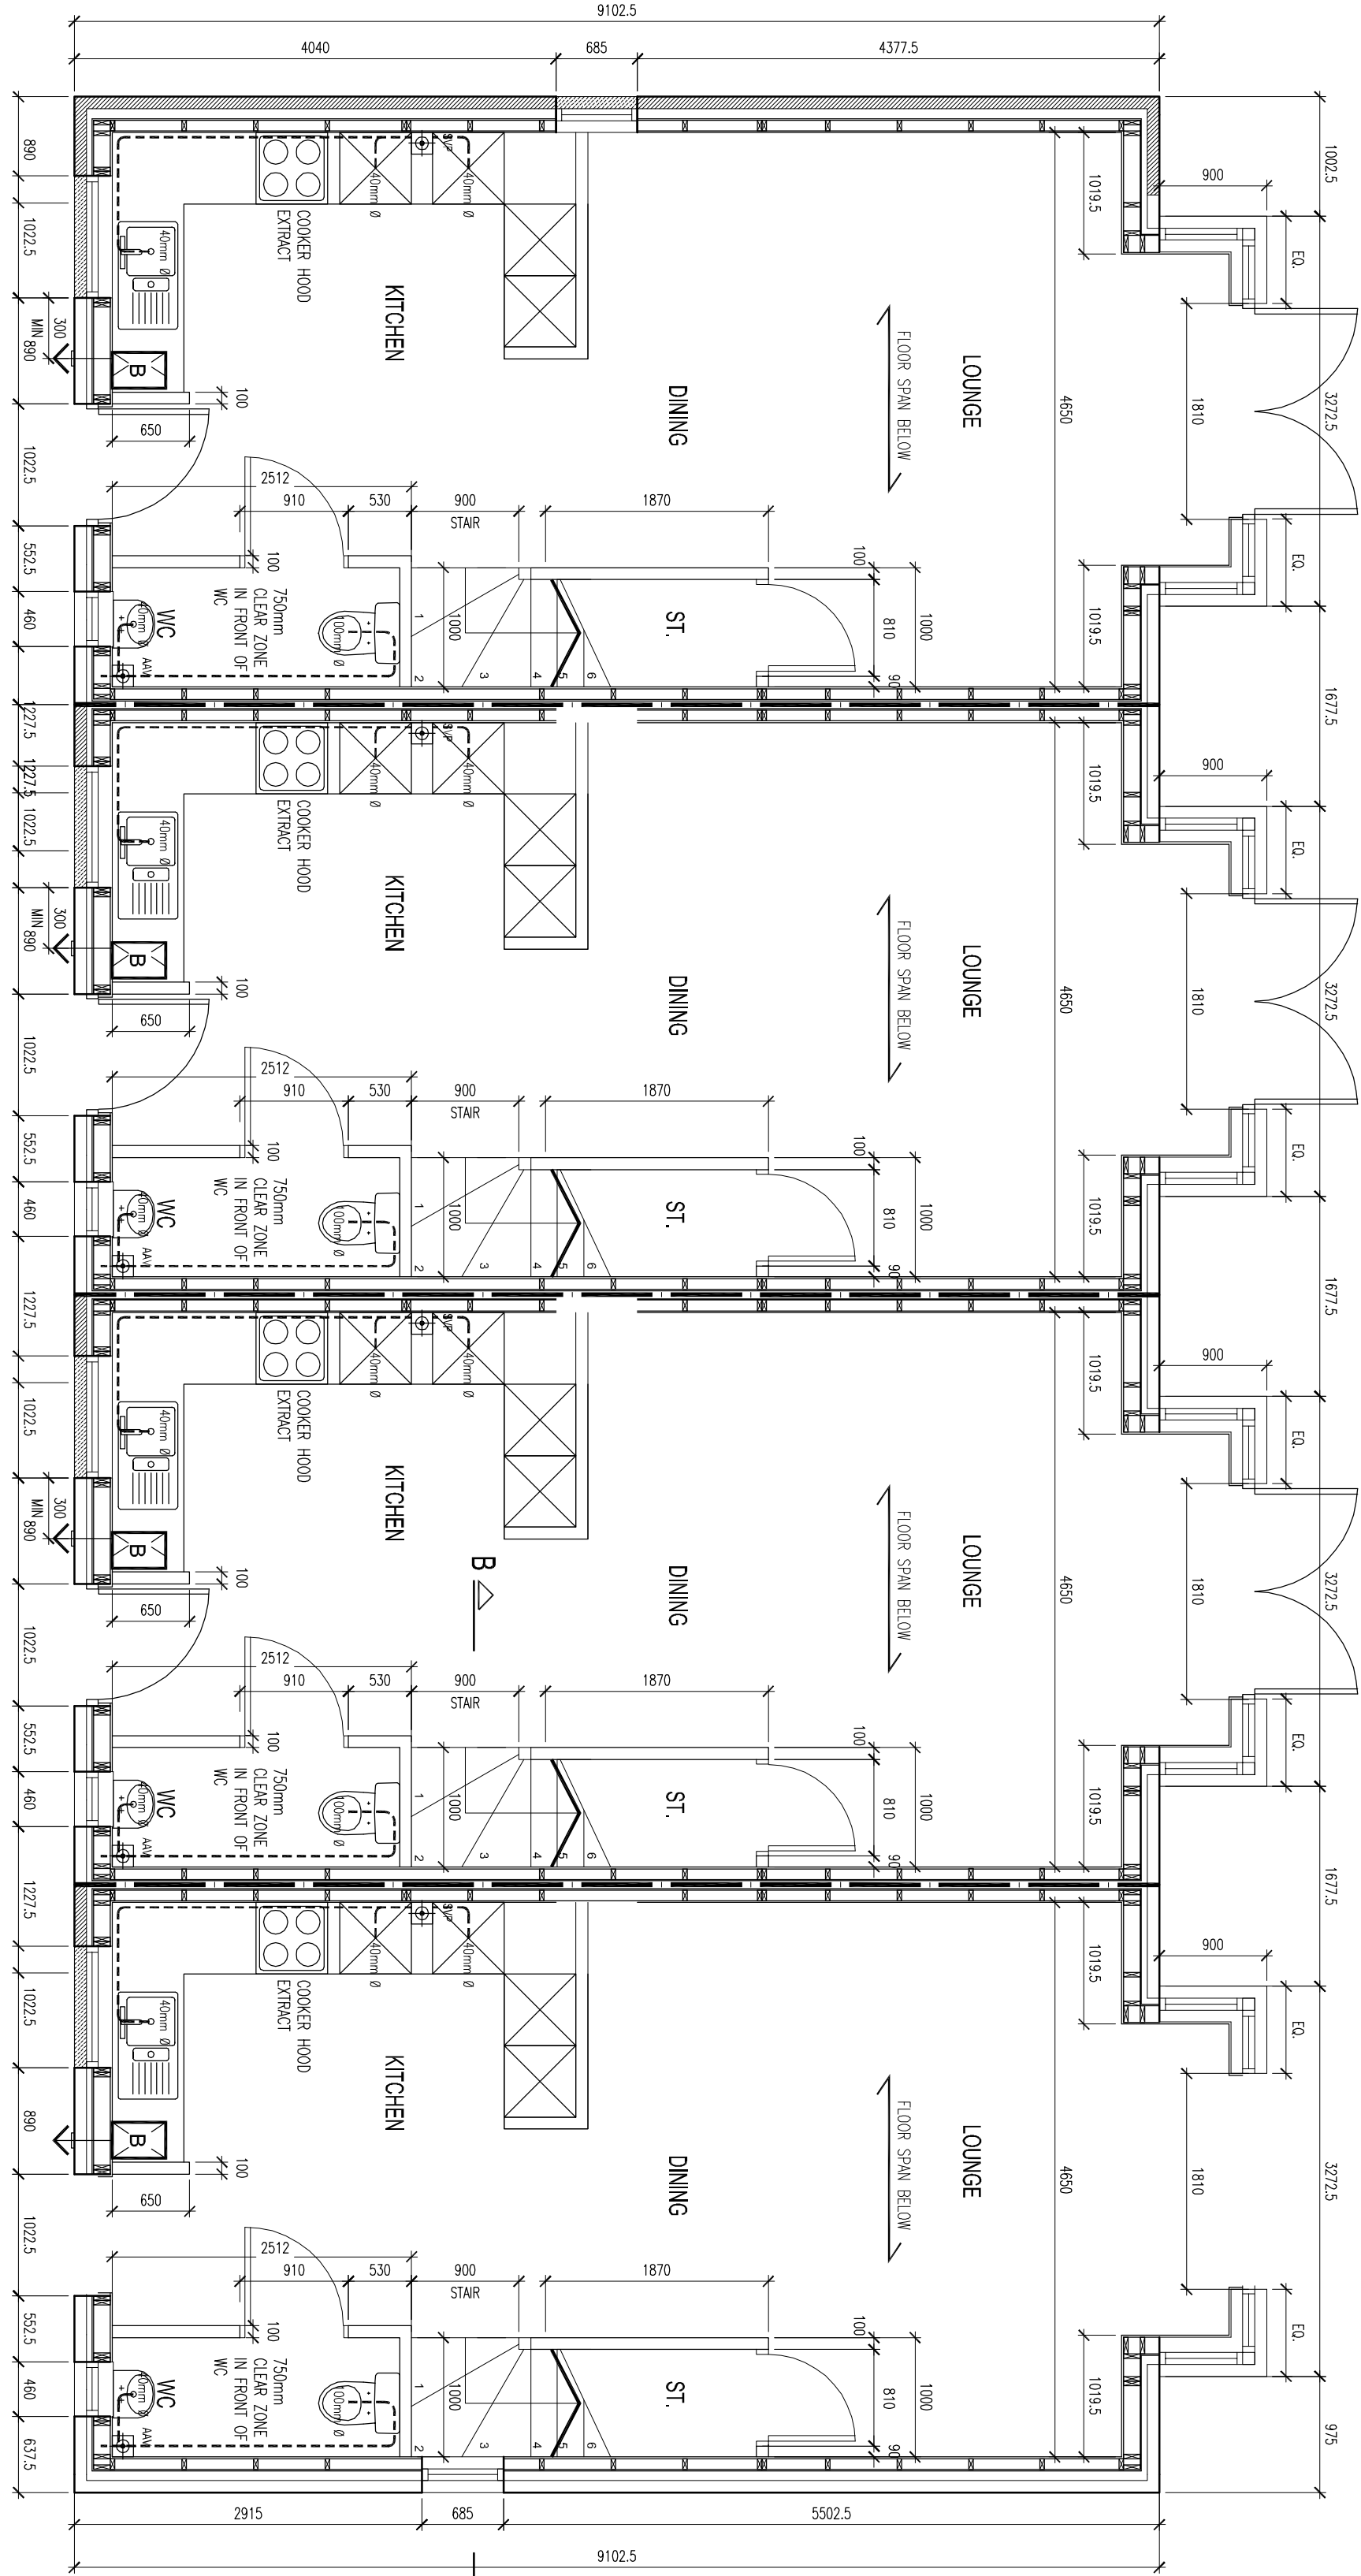


BLOCK 8 GROUND FLOOR PLAN
SCALE 1:50

③

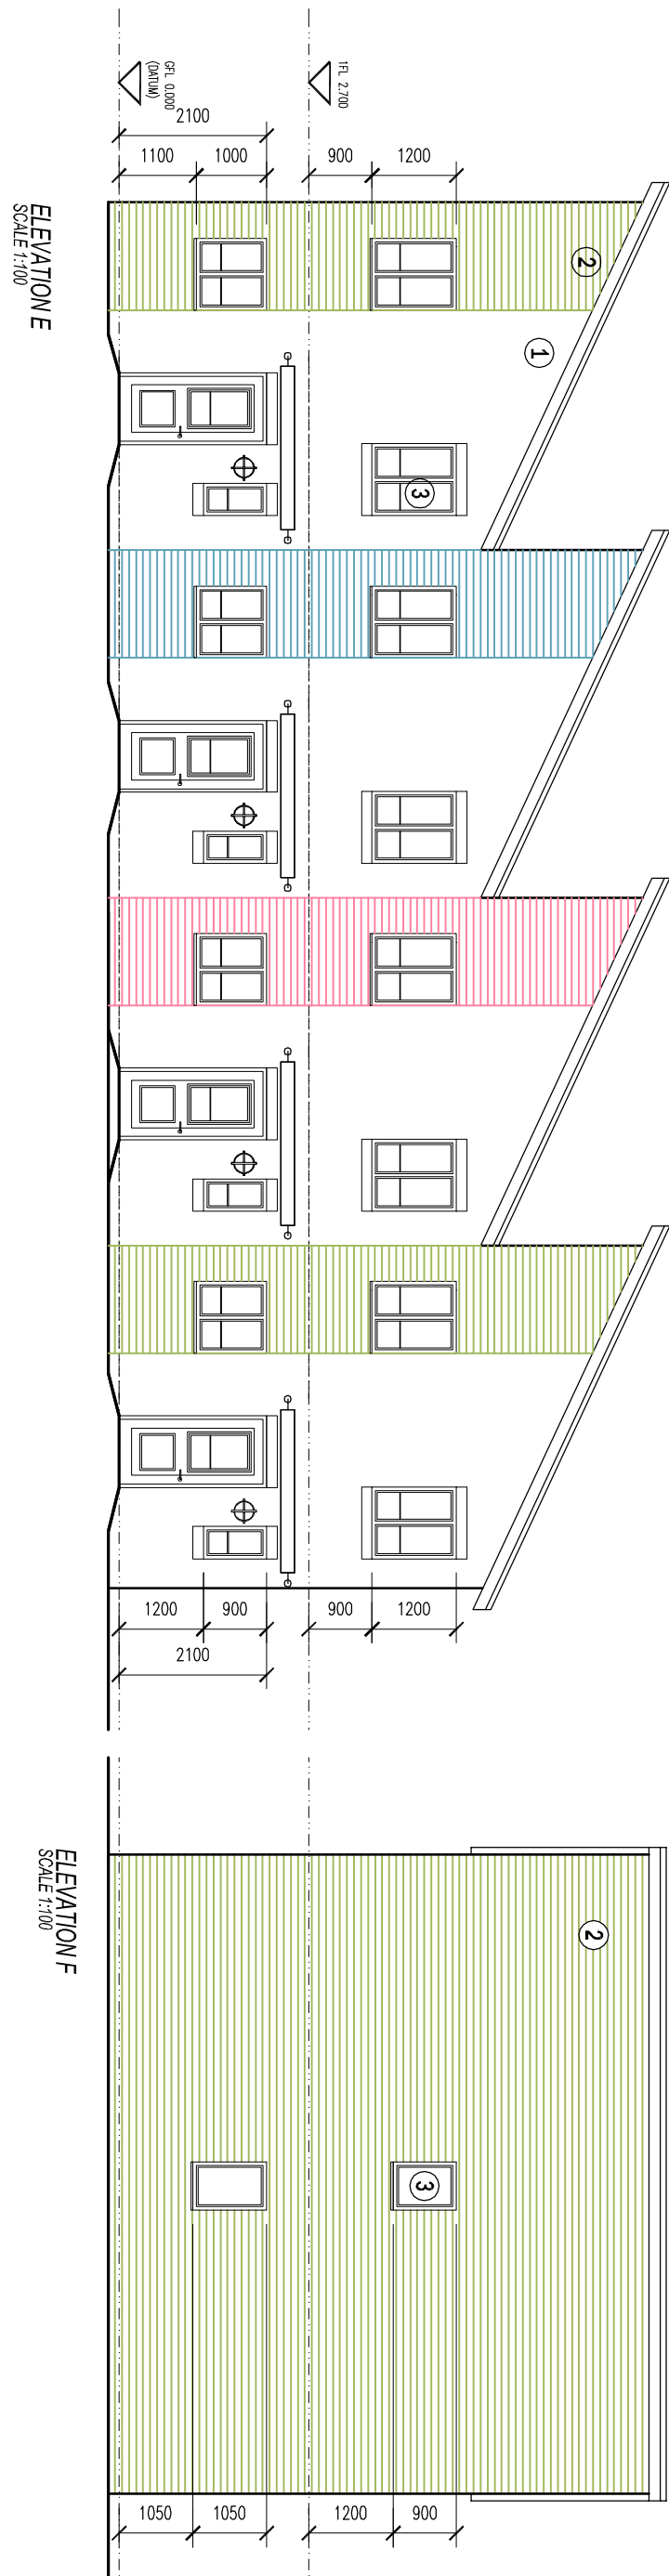


ELEVATION G
SCALE 1:100

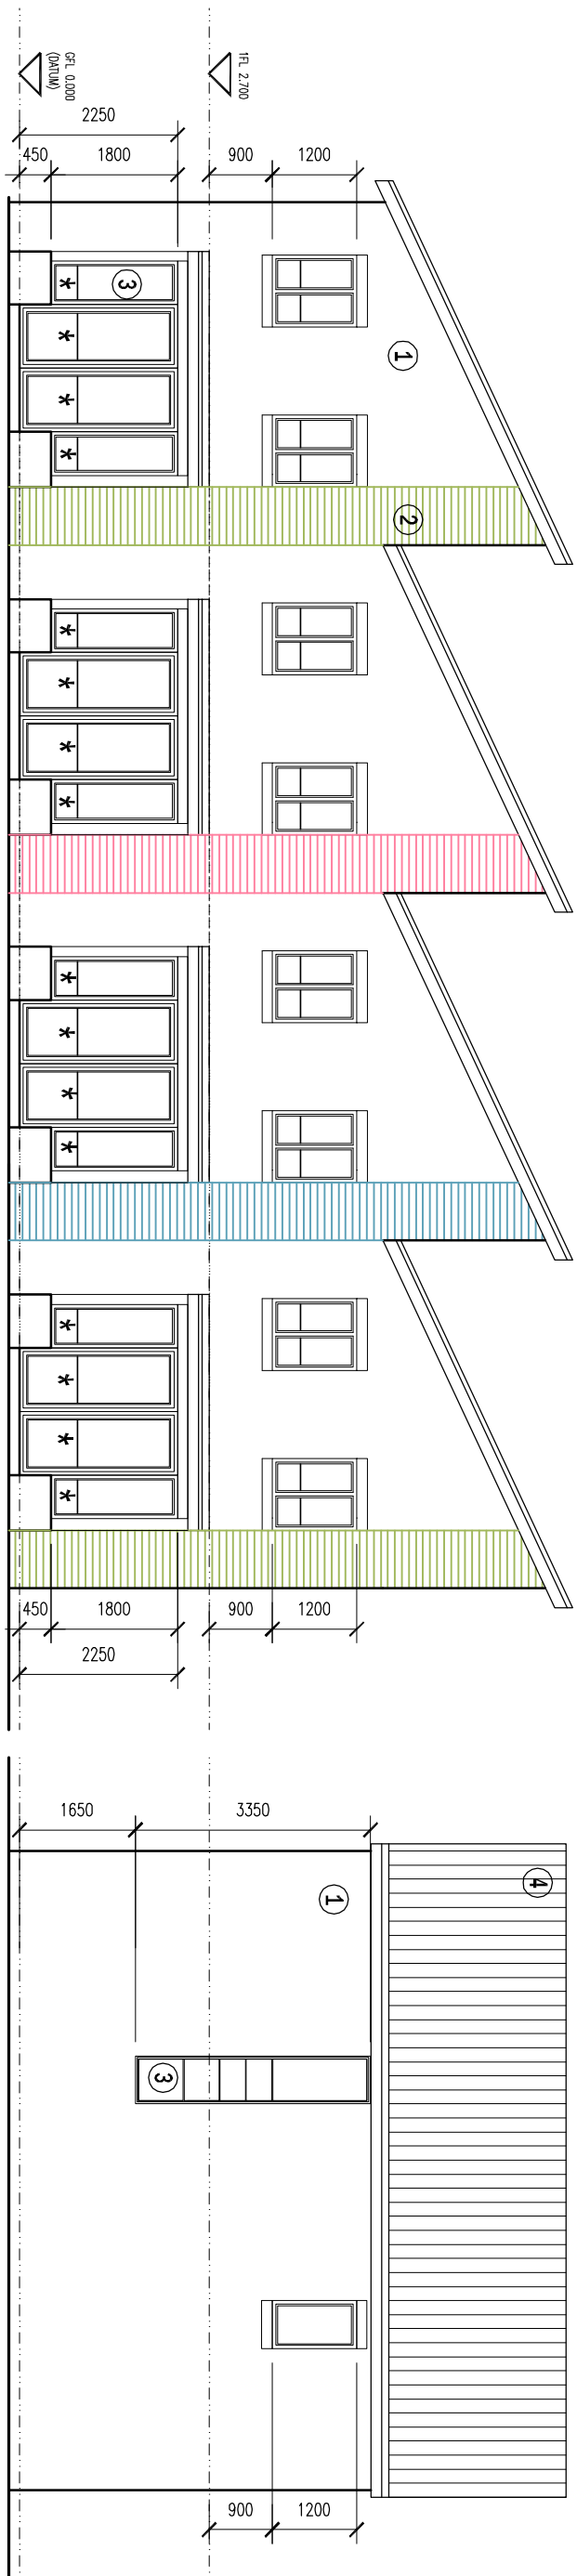

ELEVATION F
SCALE 1:100

③

KEY:
① RED BRICK CONSTRUCTION
② HORIZONTAL LAMBER BOARDING, PAINT FINISH
③ CEMENT/PAVEMENT
④ CONCRETE ROOF TILE
★ INDICATES WINDOW TO GIVE PROTECTION FROM
FALLING TO APPROVED DOCUMENT 'K'.
— ONE HOUR FIRE RATED WALL CONSTRUCTION

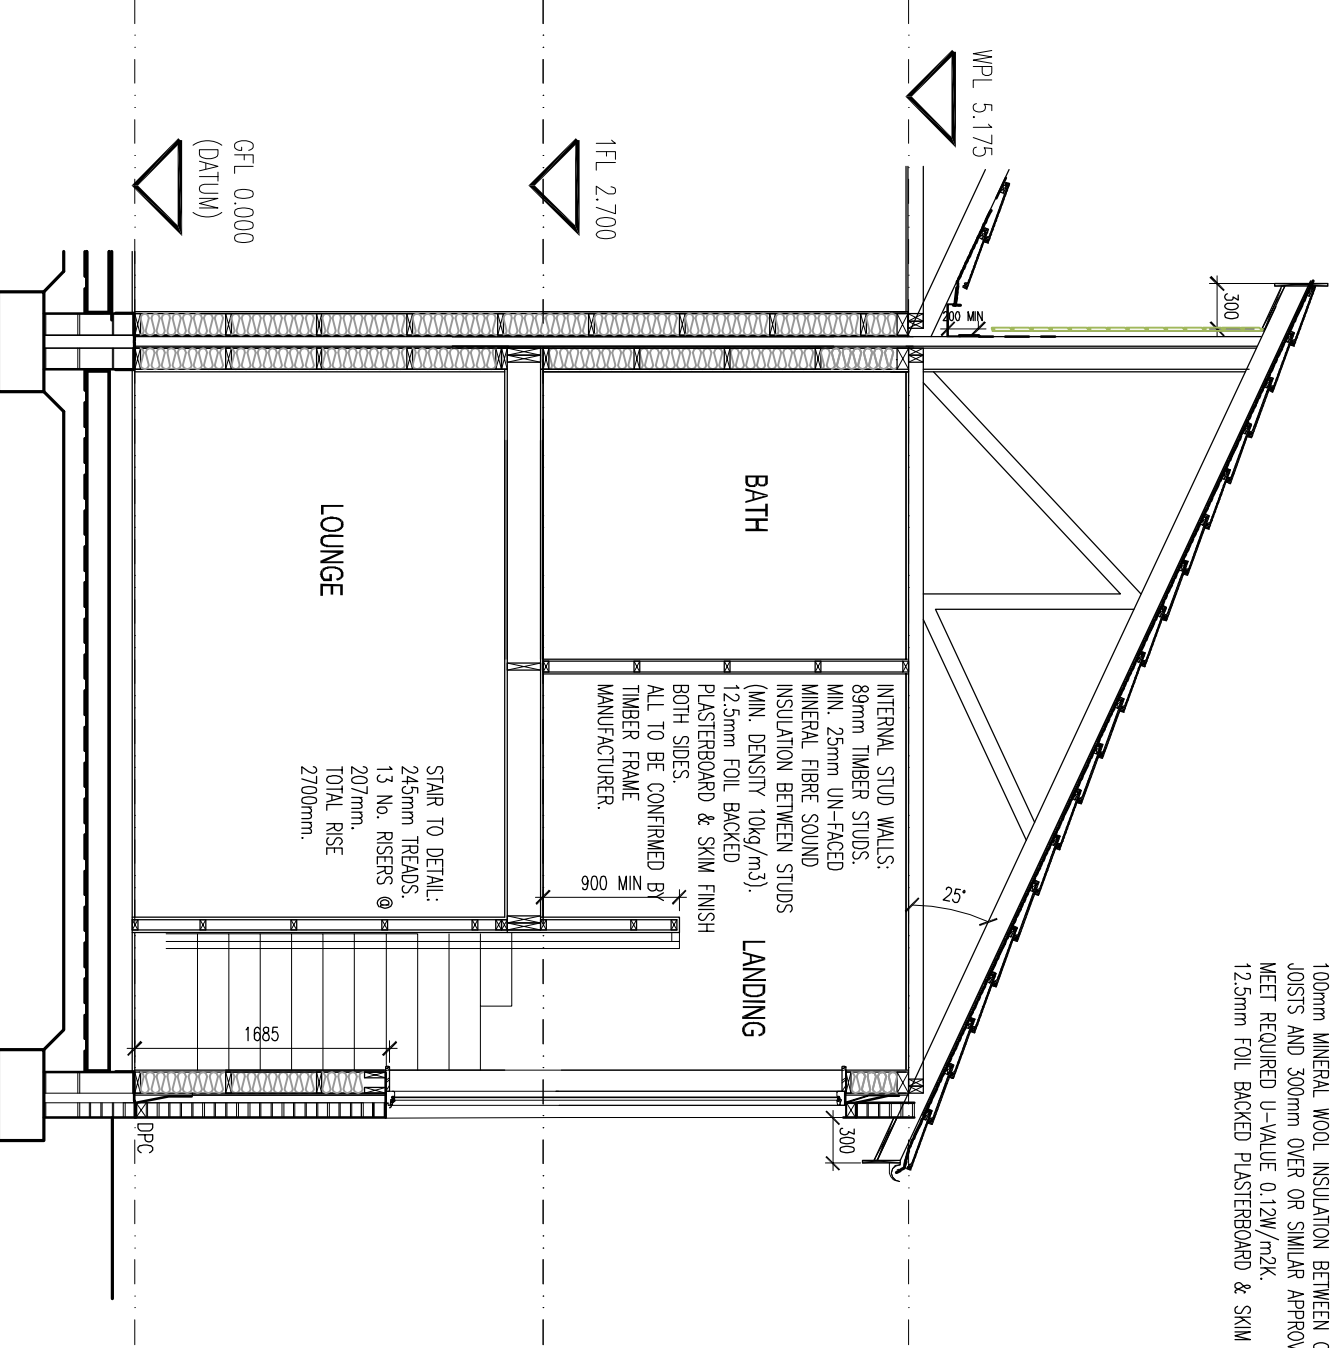

BLOCK 8 TYPICAL SECTION B-B
SCALE 1:50

			
Coda Studios Ltd Hope Works, 25 Montpelier Street, Sheffield, S3 8EL t: 0114 279 6003 f: 0114 279 6004 e: info@codestudios.co.uk			
Fenwood Estates		Client	
Aldham House Lane		Job	
BLOCK B		Title	
Plans, Section, Elevations			
DRAWN	CHECKED	DATE	SCALE
RS	-	Apr 2011	A3 ISSUE: 1:100, 1:200, 1:50, 1:100
REVISION	DRAWING STATUS	DRAWING NUMBER	
A	Building Control	1711-112	

© COPYRIGHT © 2011 IN THE DESIGN AND INVENTION SHOWN ON THIS DRAWING. The Contractor must verify all dimensions on site before starting any work. Any discrepancy must be notified to the Designer immediately. The Designer is not responsible for any discrepancies in dimensions immediately.