



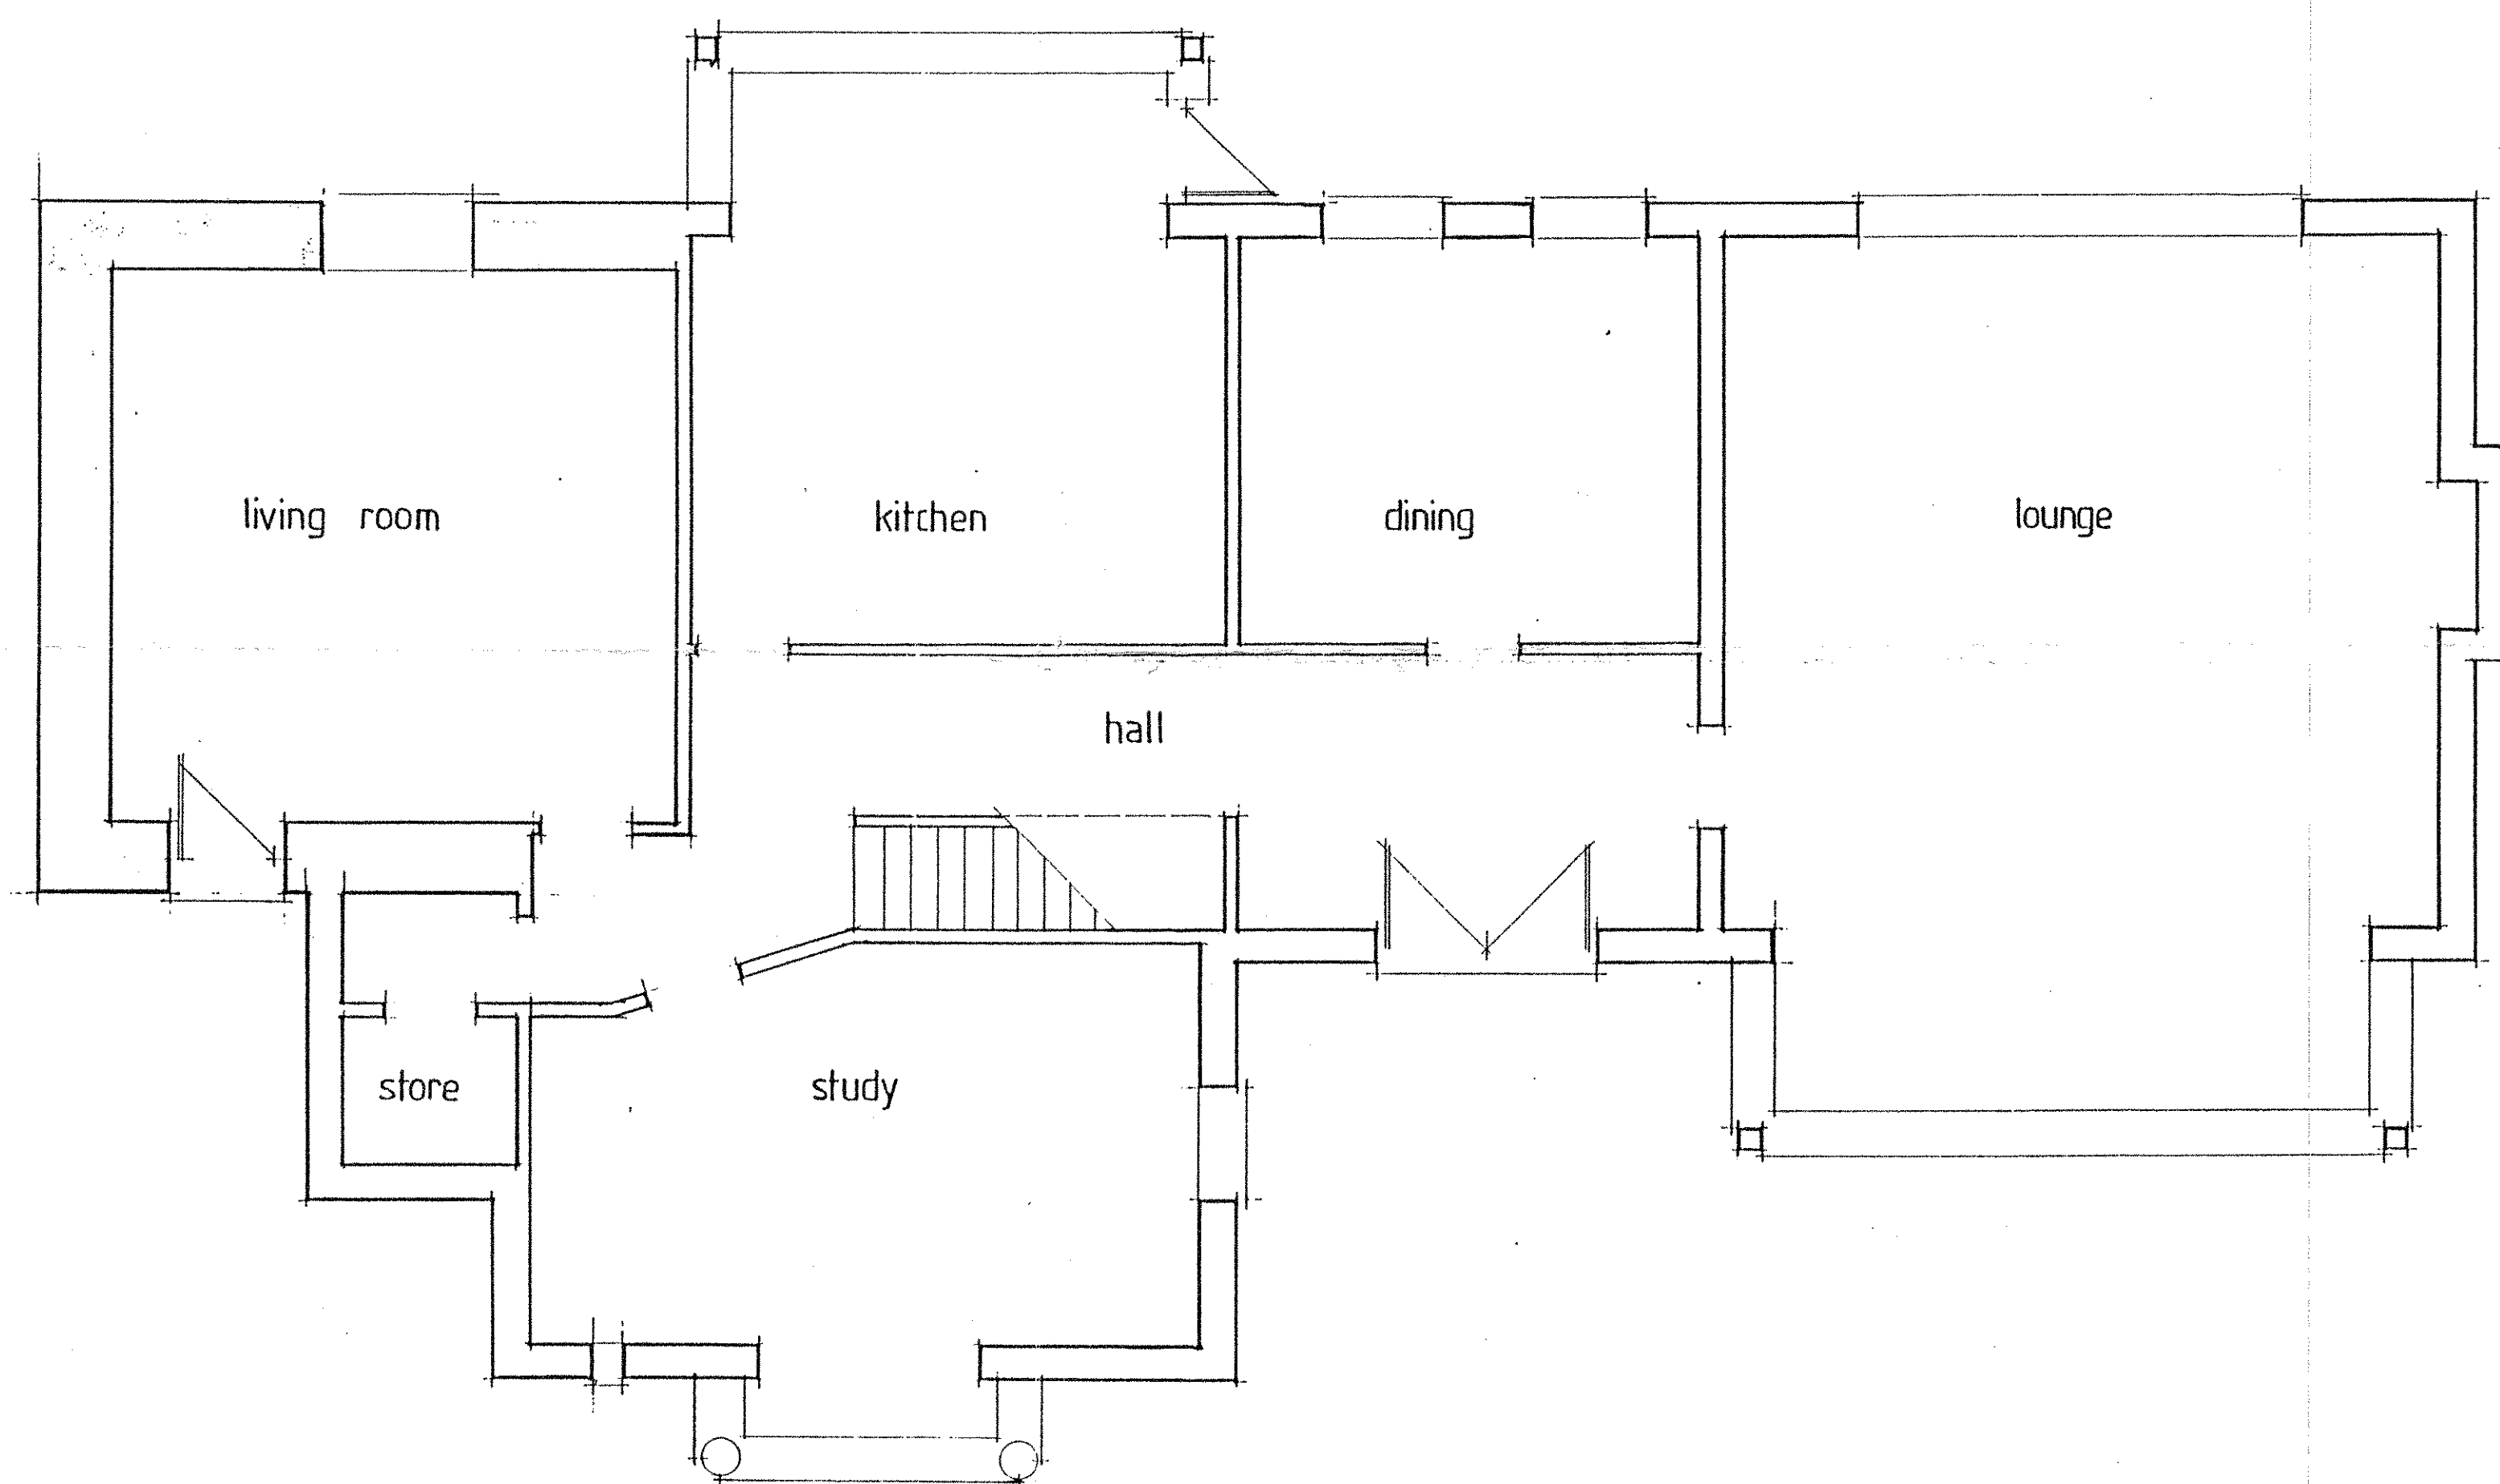


existing ground floor

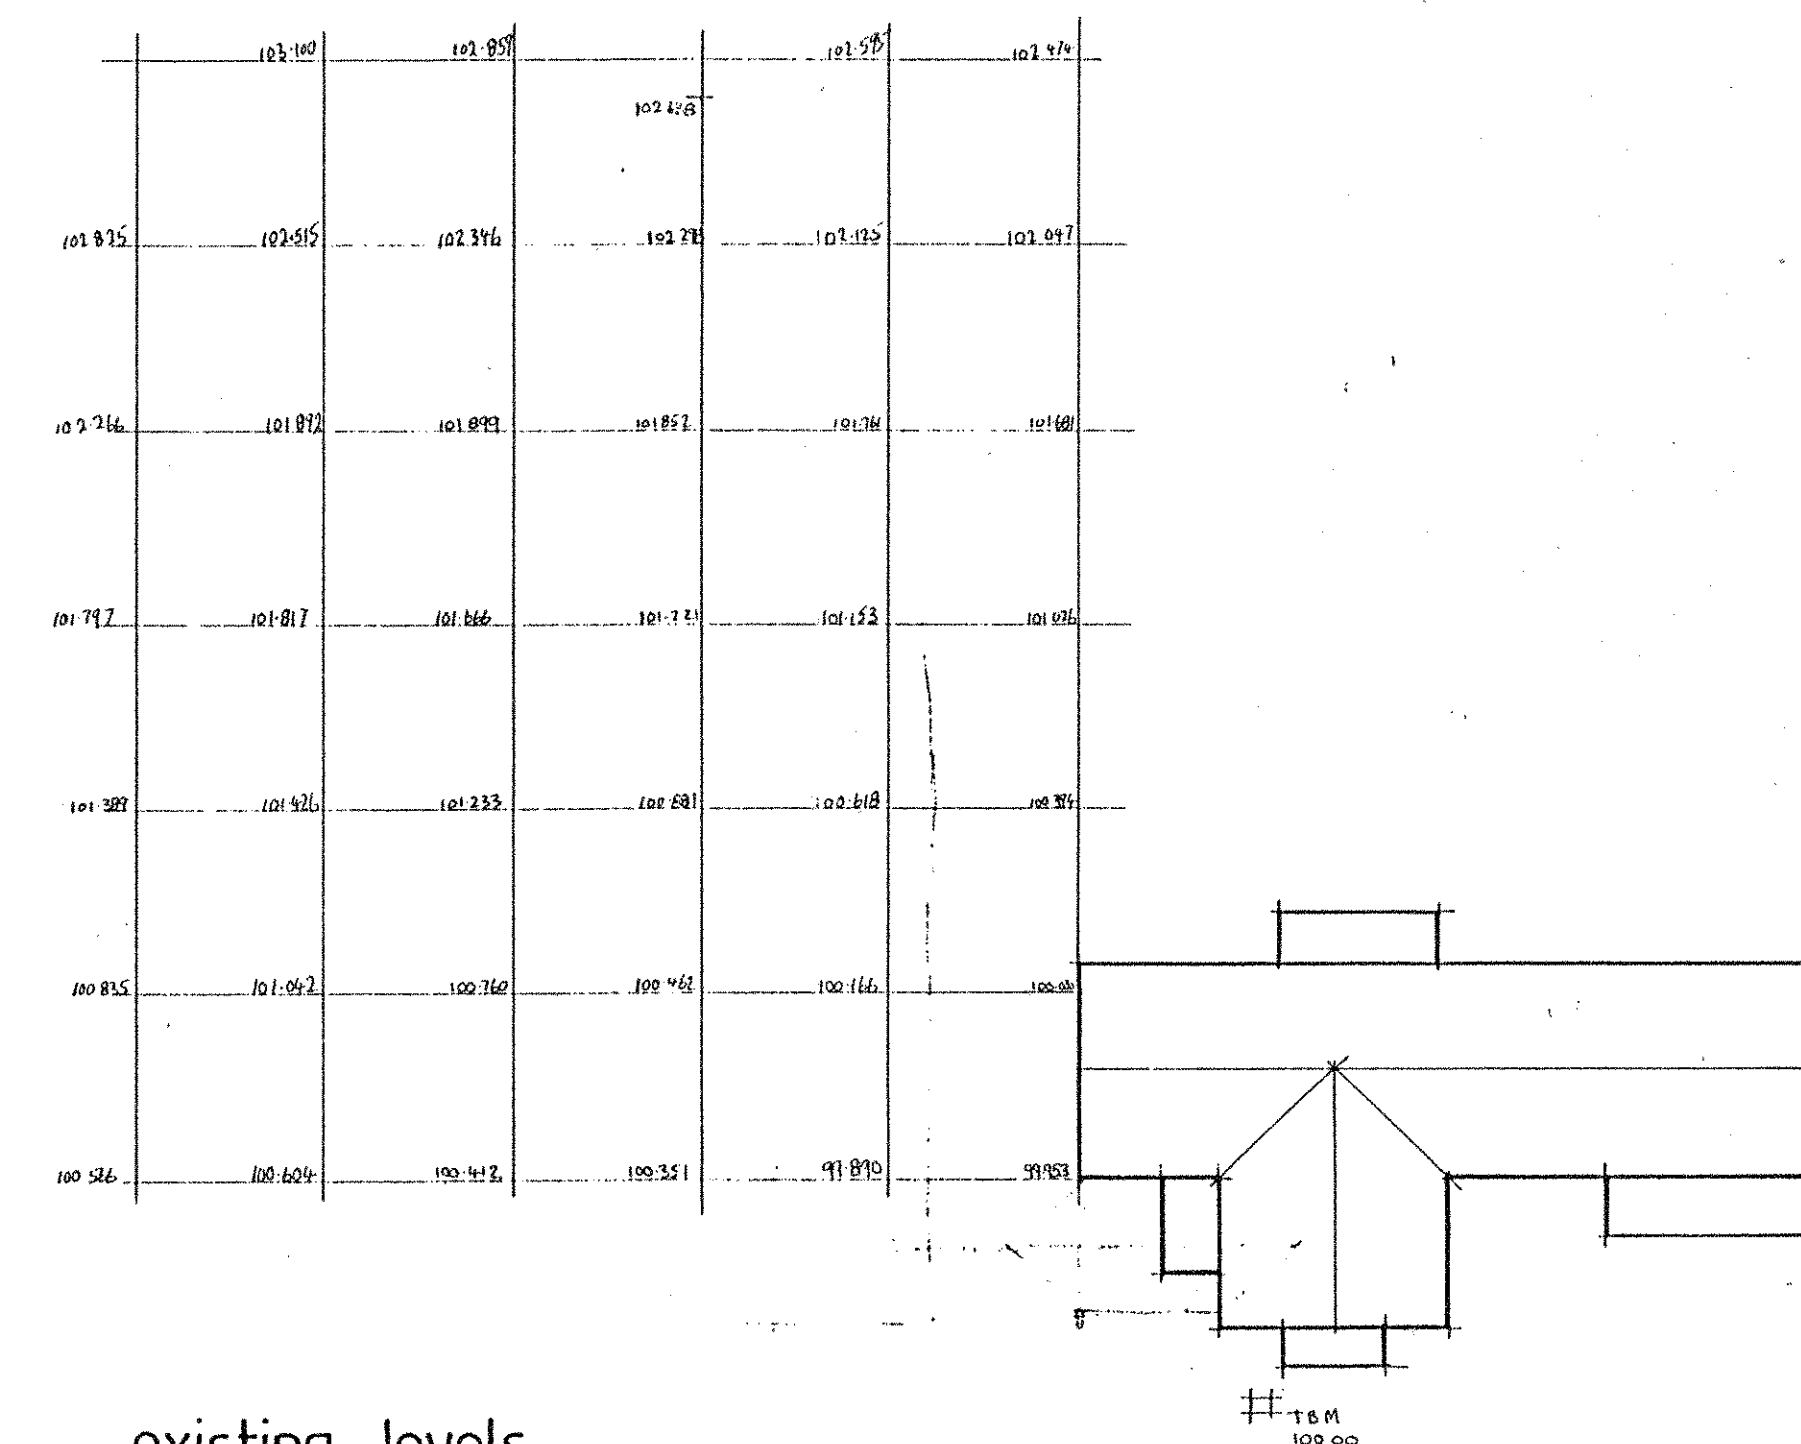

existing levels



- Surveyors • CAD Technicians •
- Project Managers • Quantity Surveyors •
- Construction Specialists •

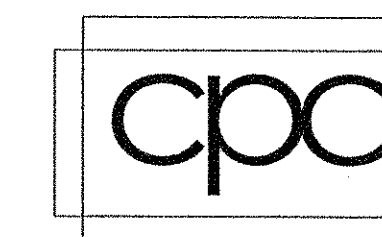

Construction & Property Consultancy
 Ashby House Grantley Way
 Wakefield WF1 4PY
 Tel: 01924 299 555
 Fax: 01924 299 666
 e-mail: wossill@c-p-c.demon.co.uk

Client: Mr P Dickinson

Project: Extension to Dwelling
 Peace Grove, Cawthorne

Drawing Title: Existing Floor Plan

Drawn: PJH Dwg. No: 85-027-1

Date: 28.03.01 Scale: 1:50/1:200