




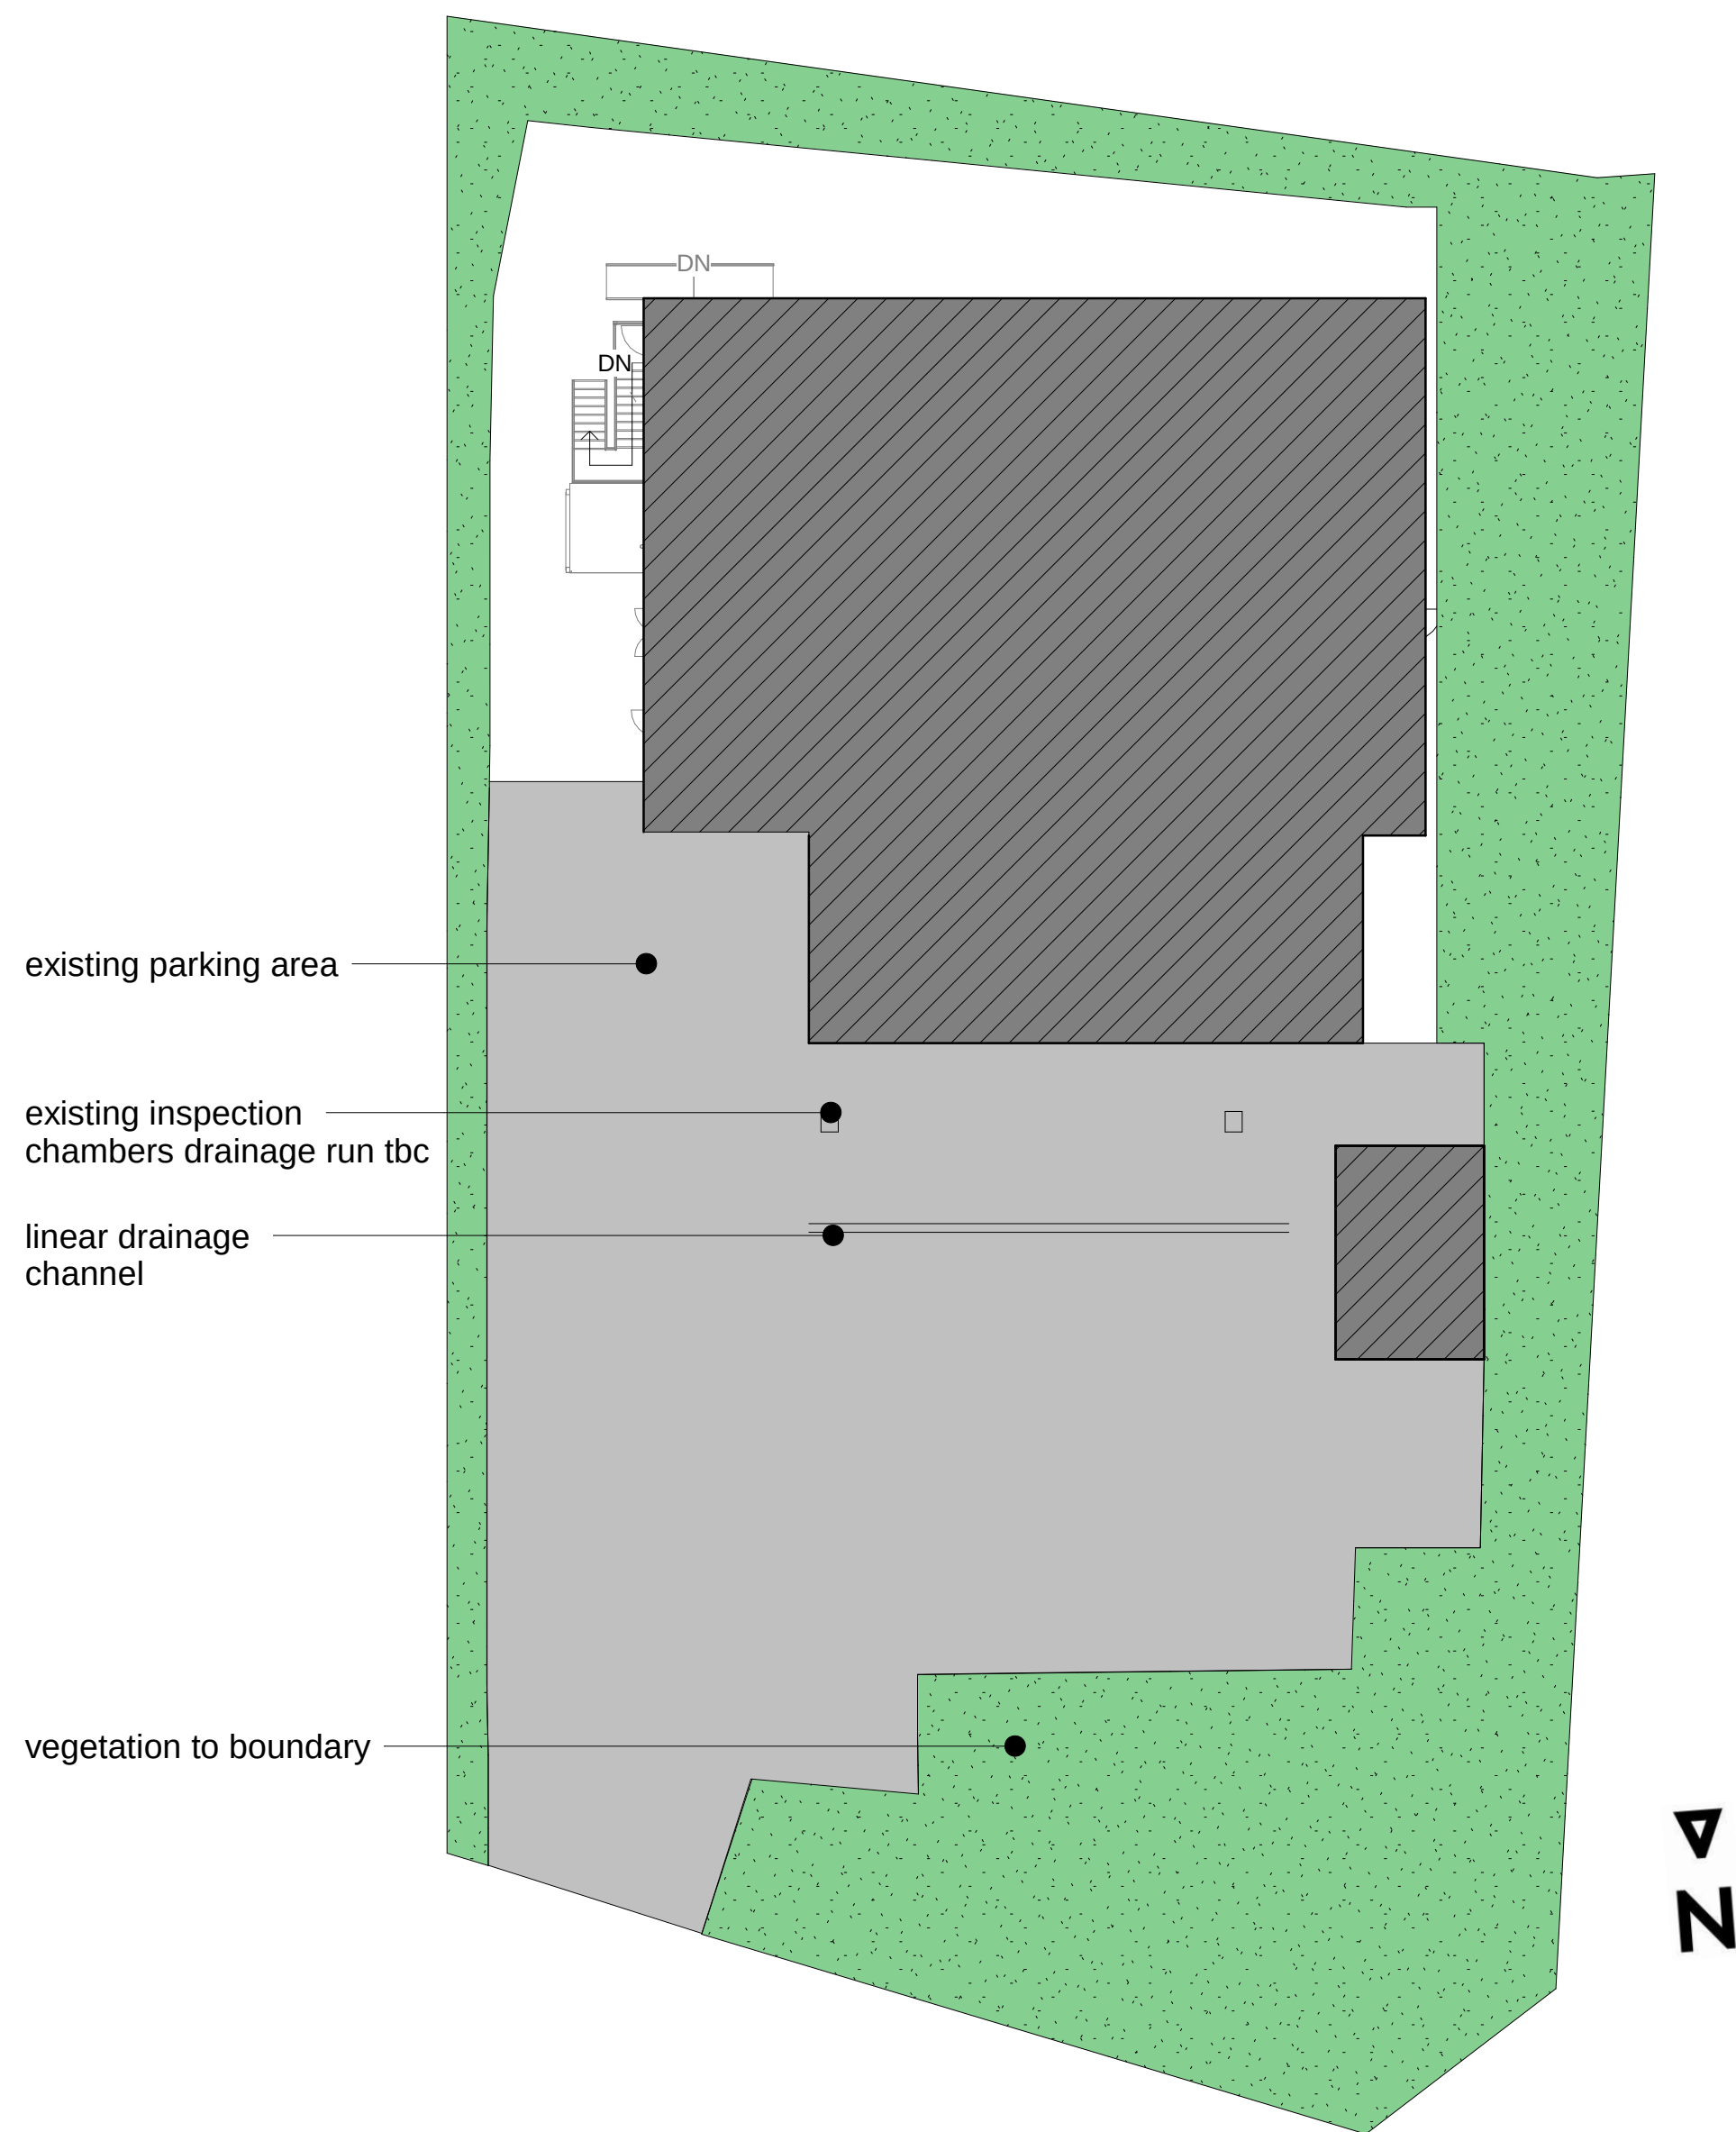

Site Existing
1 : 200

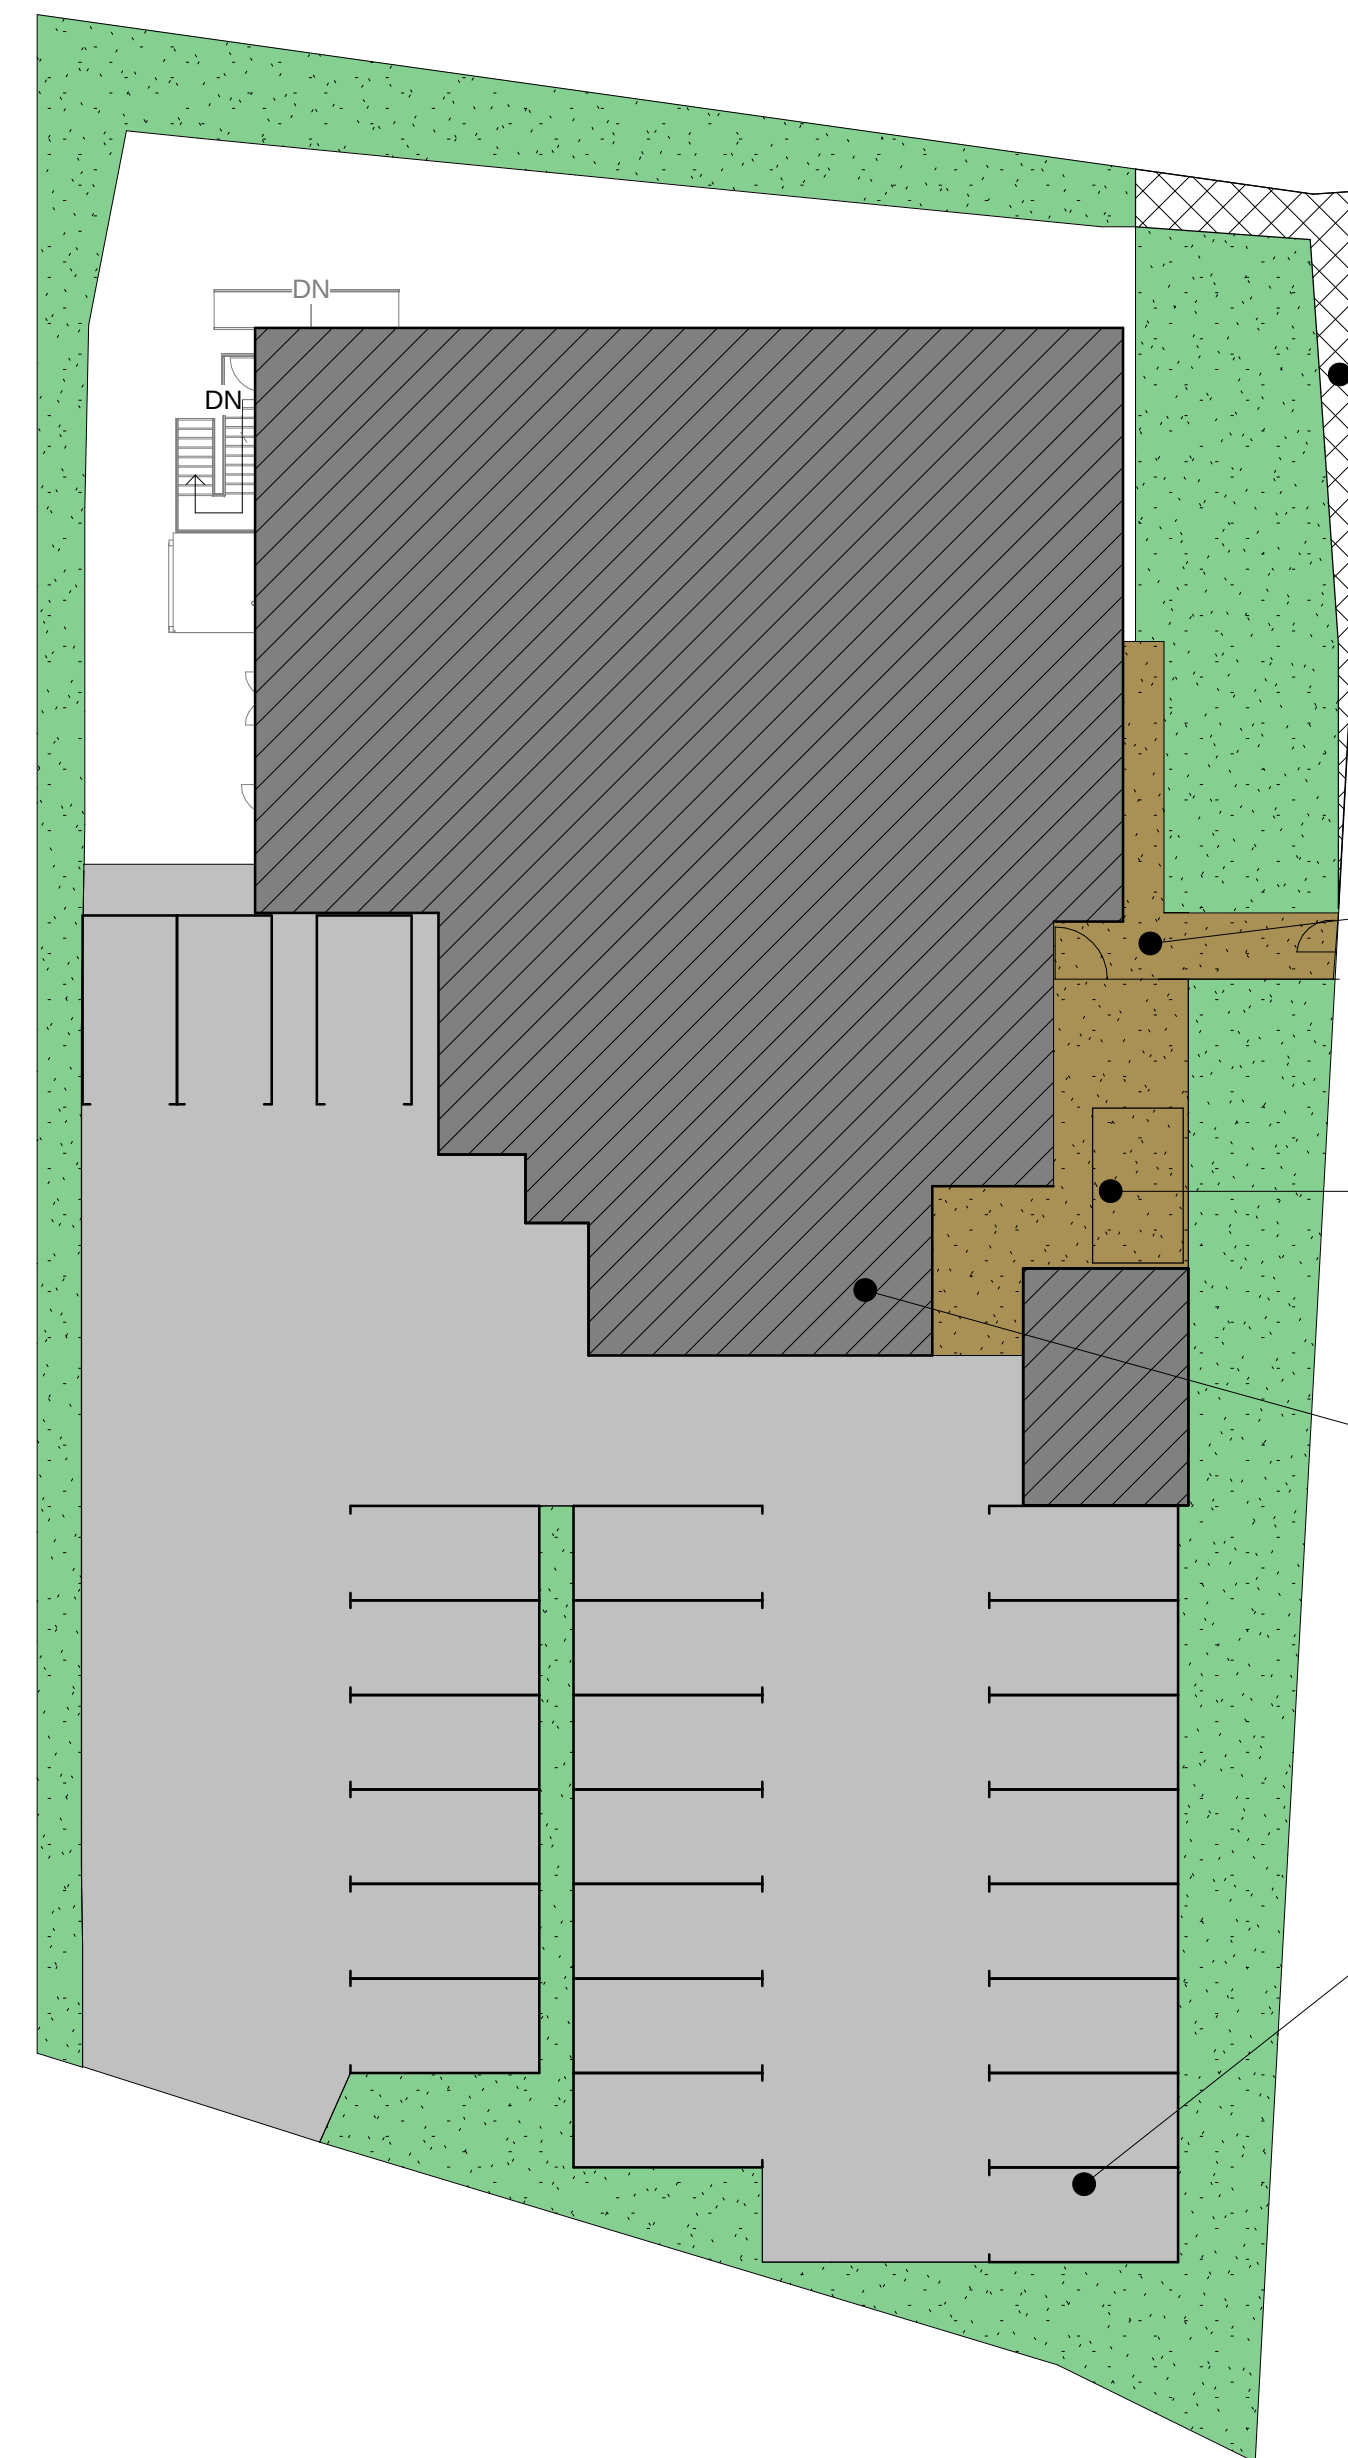

Site proposed
1 : 200

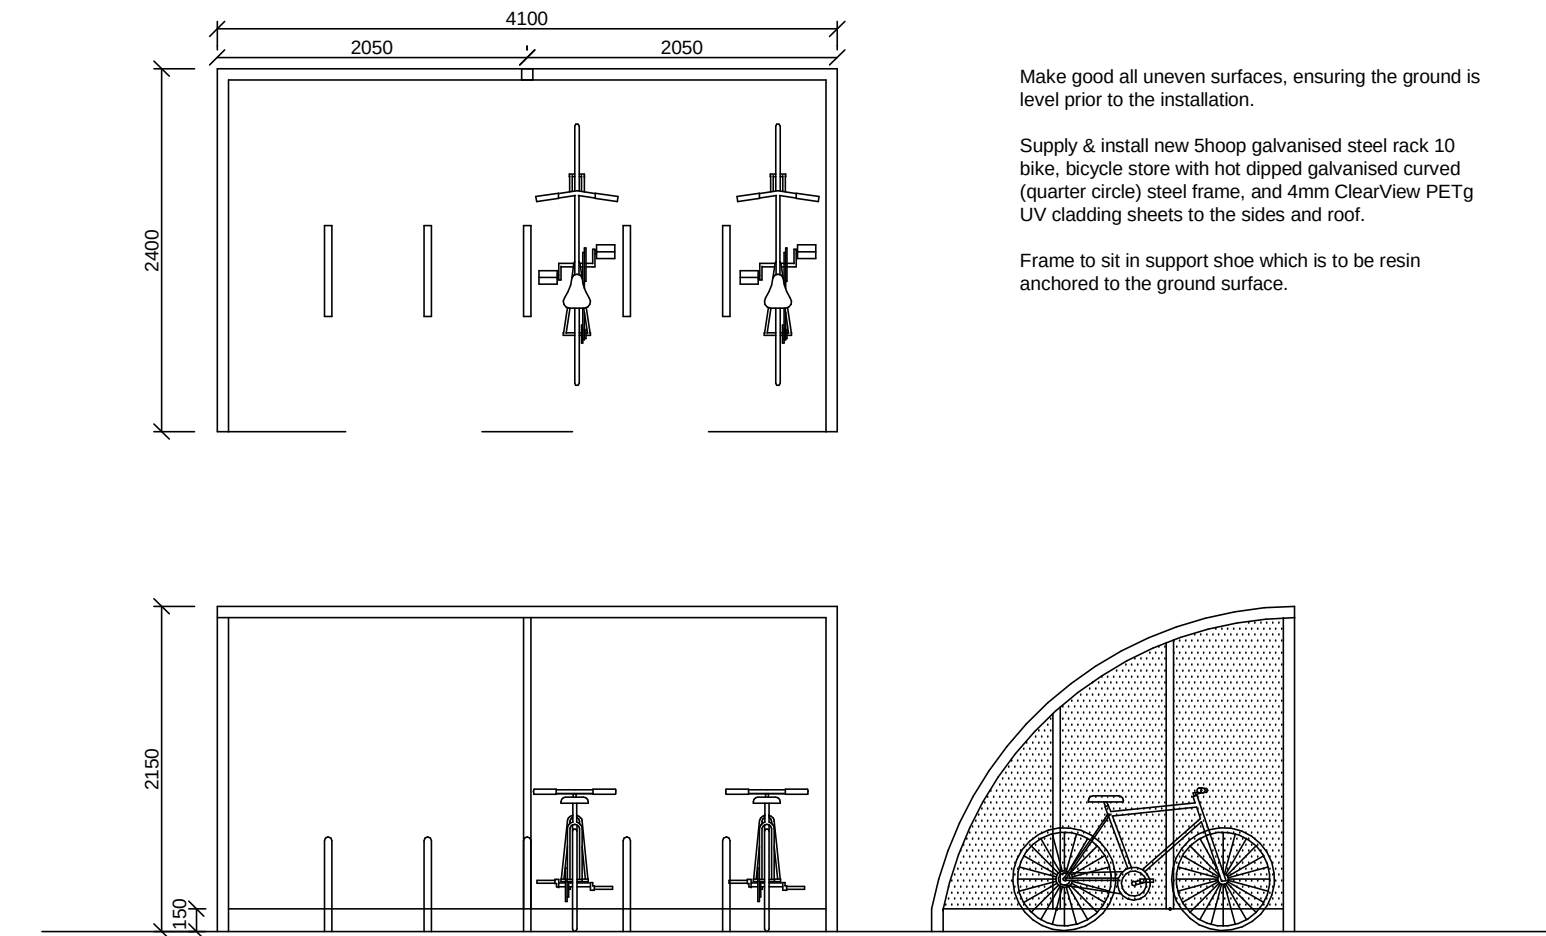

Proposed Bike Store
1 : 50

new external timber decking to provide level surface

new gated entrance and path formed to give secure access via car park and from street

new 10bay covered bike store

new café extension

remove vegetation and re-surface to provide new car parking

A 06.08.20 Site plan amended following client 7 planning comment

Rev.	Date	Note
------	------	------

Northpoint Architects

Status
PLANNING

Client
186 Property Solutions
Project
The Factory
Barnborough Lane
S63 9PG

Title
Site Plans
Drawing No.
RS72371- 012

Drawn AG	Scale @A1 As indicated
Date 02/03/20	Revision A

4 The Staithes, Watermark, Gateshead, NE11 9SN
T 0191 4934890 F 4934891
info@northpoint-architects.com
Part of the Roberston Simpson Group