




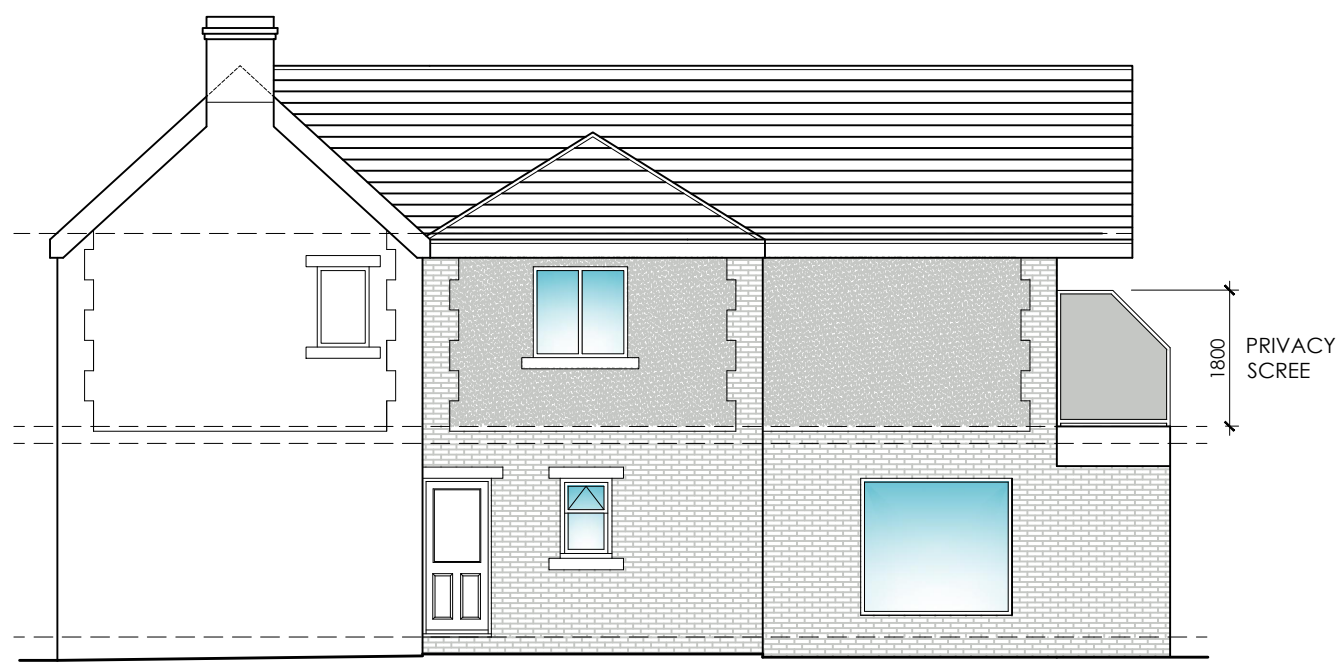


**PROPOSED
SIDE ELEVATION**
SCALE 1:100

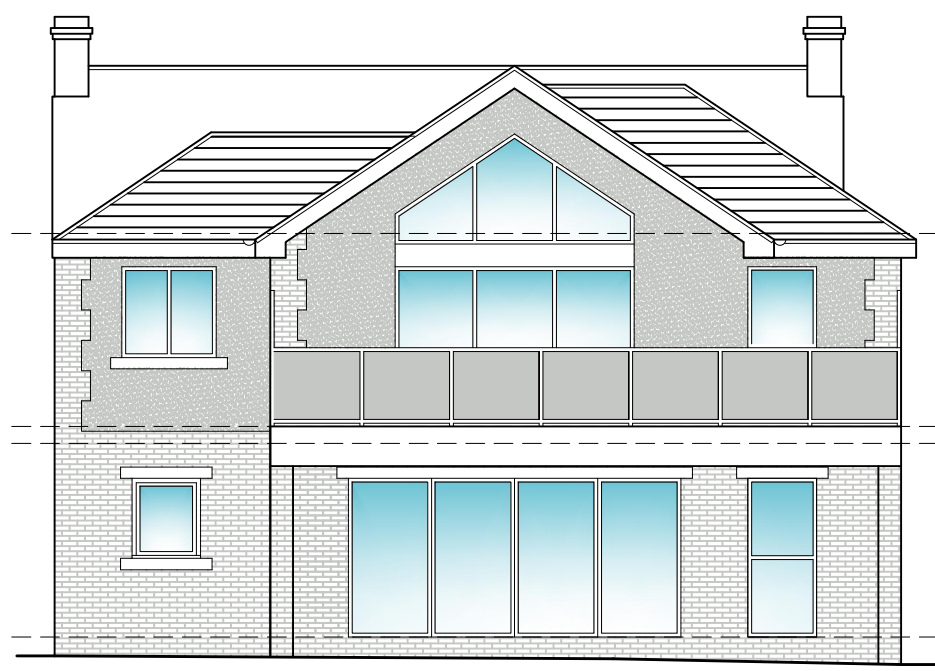


**PROPOSED
REAR ELEVATION**
SCALE 1:100

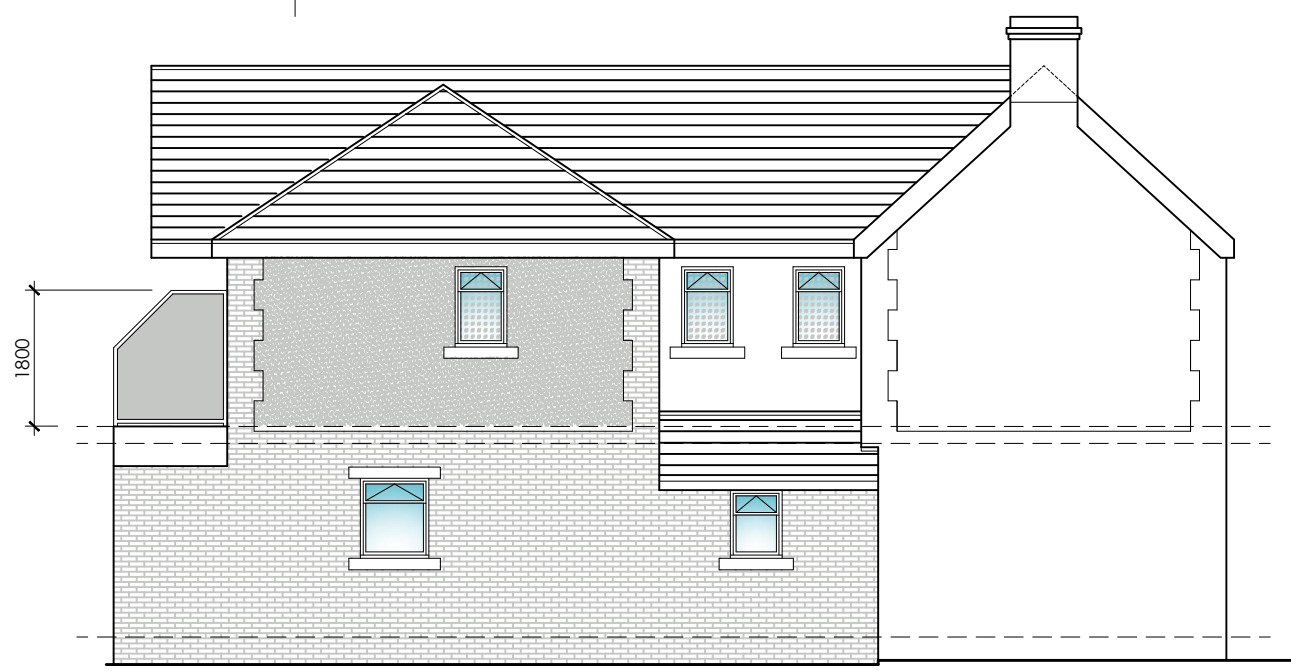


**PROPOSED
SIDE ELEVATION**
SCALE 1:100

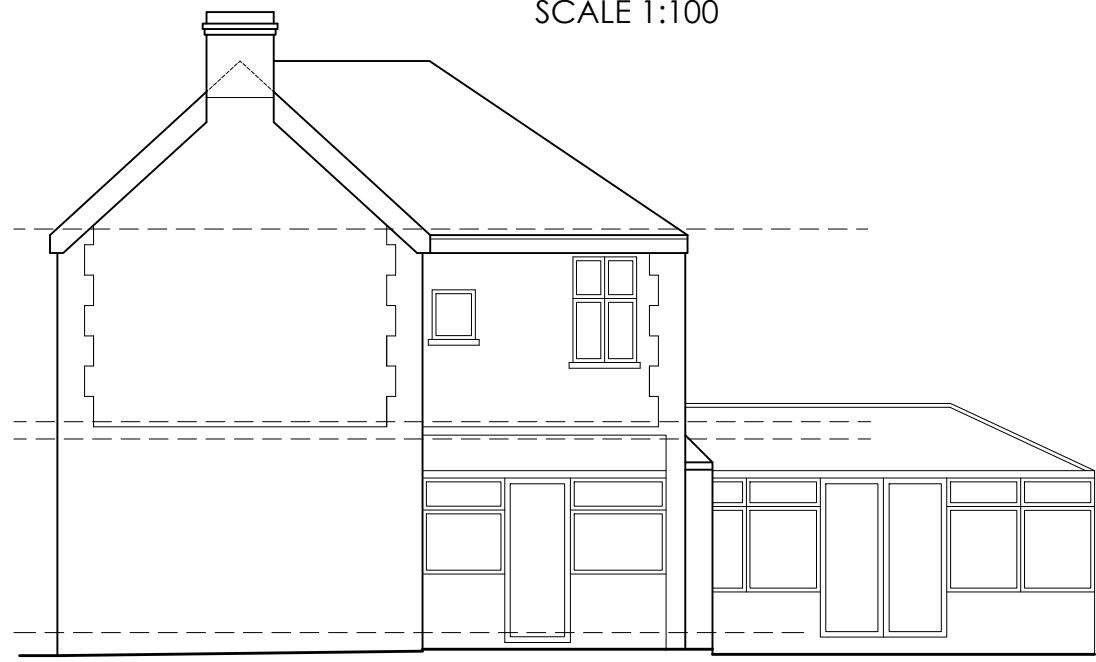


**EXISTING
SIDE ELEVATION**
SCALE 1:100

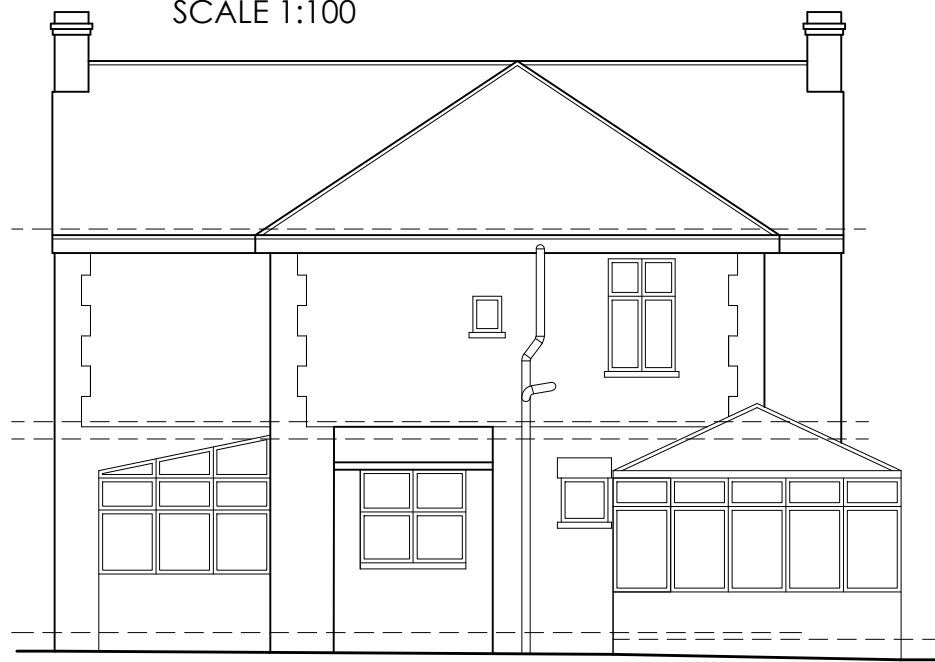


**EXISTING
REAR ELEVATION**
SCALE 1:100

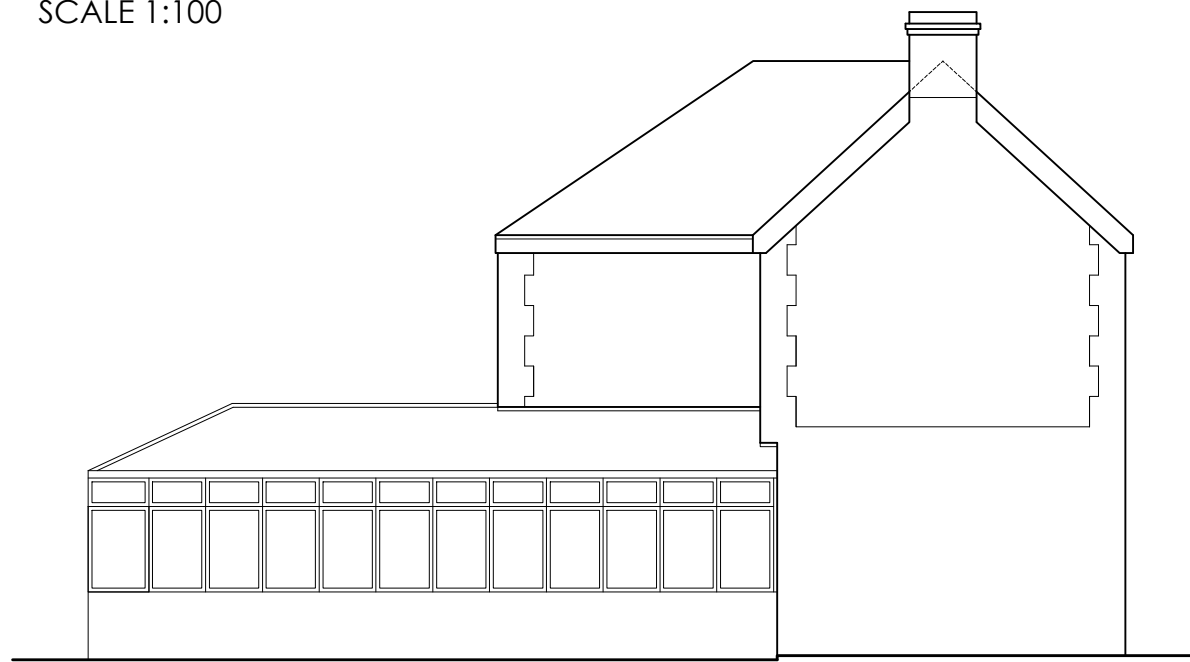


**EXISTING
SIDE ELEVATION**
SCALE 1:100

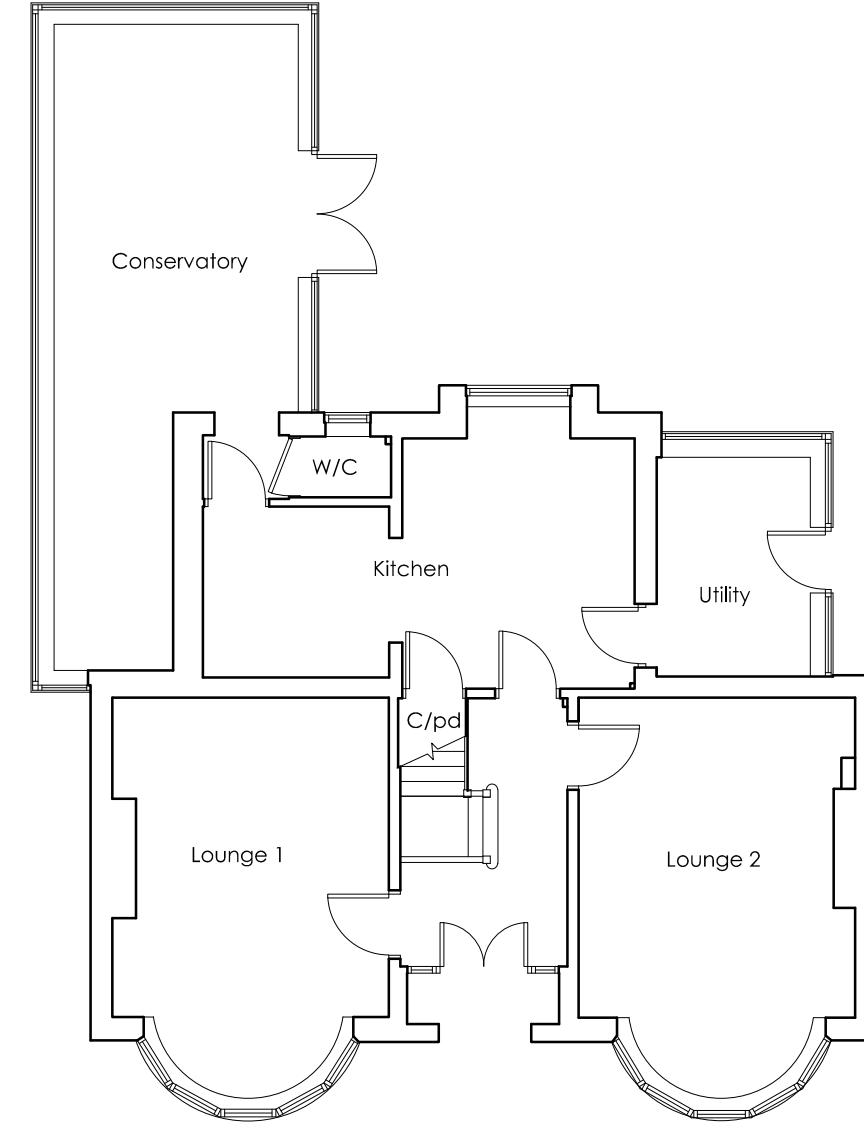


**EXISTING GROUND
FLOOR PLAN**
SCALE 1:100

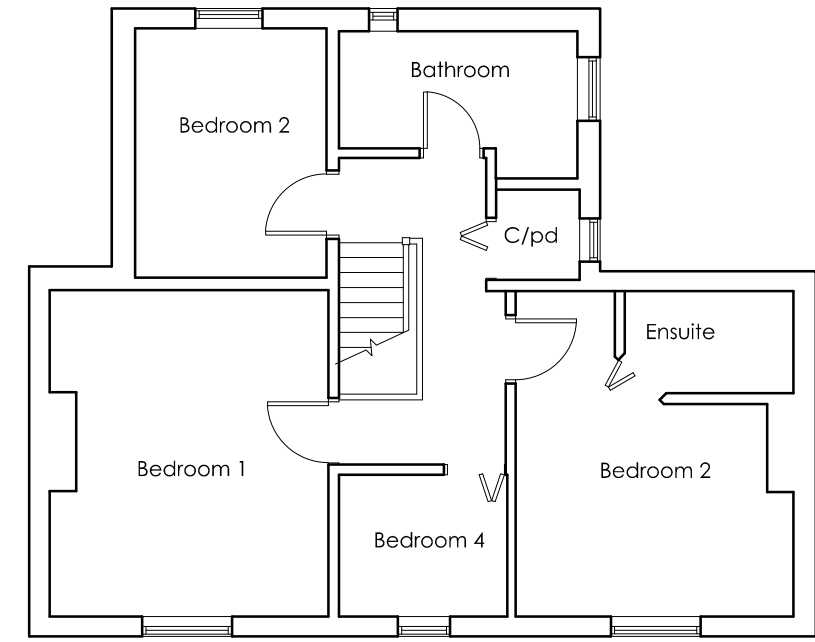


**EXISTING FIRST
FLOOR PLAN**
SCALE 1:100

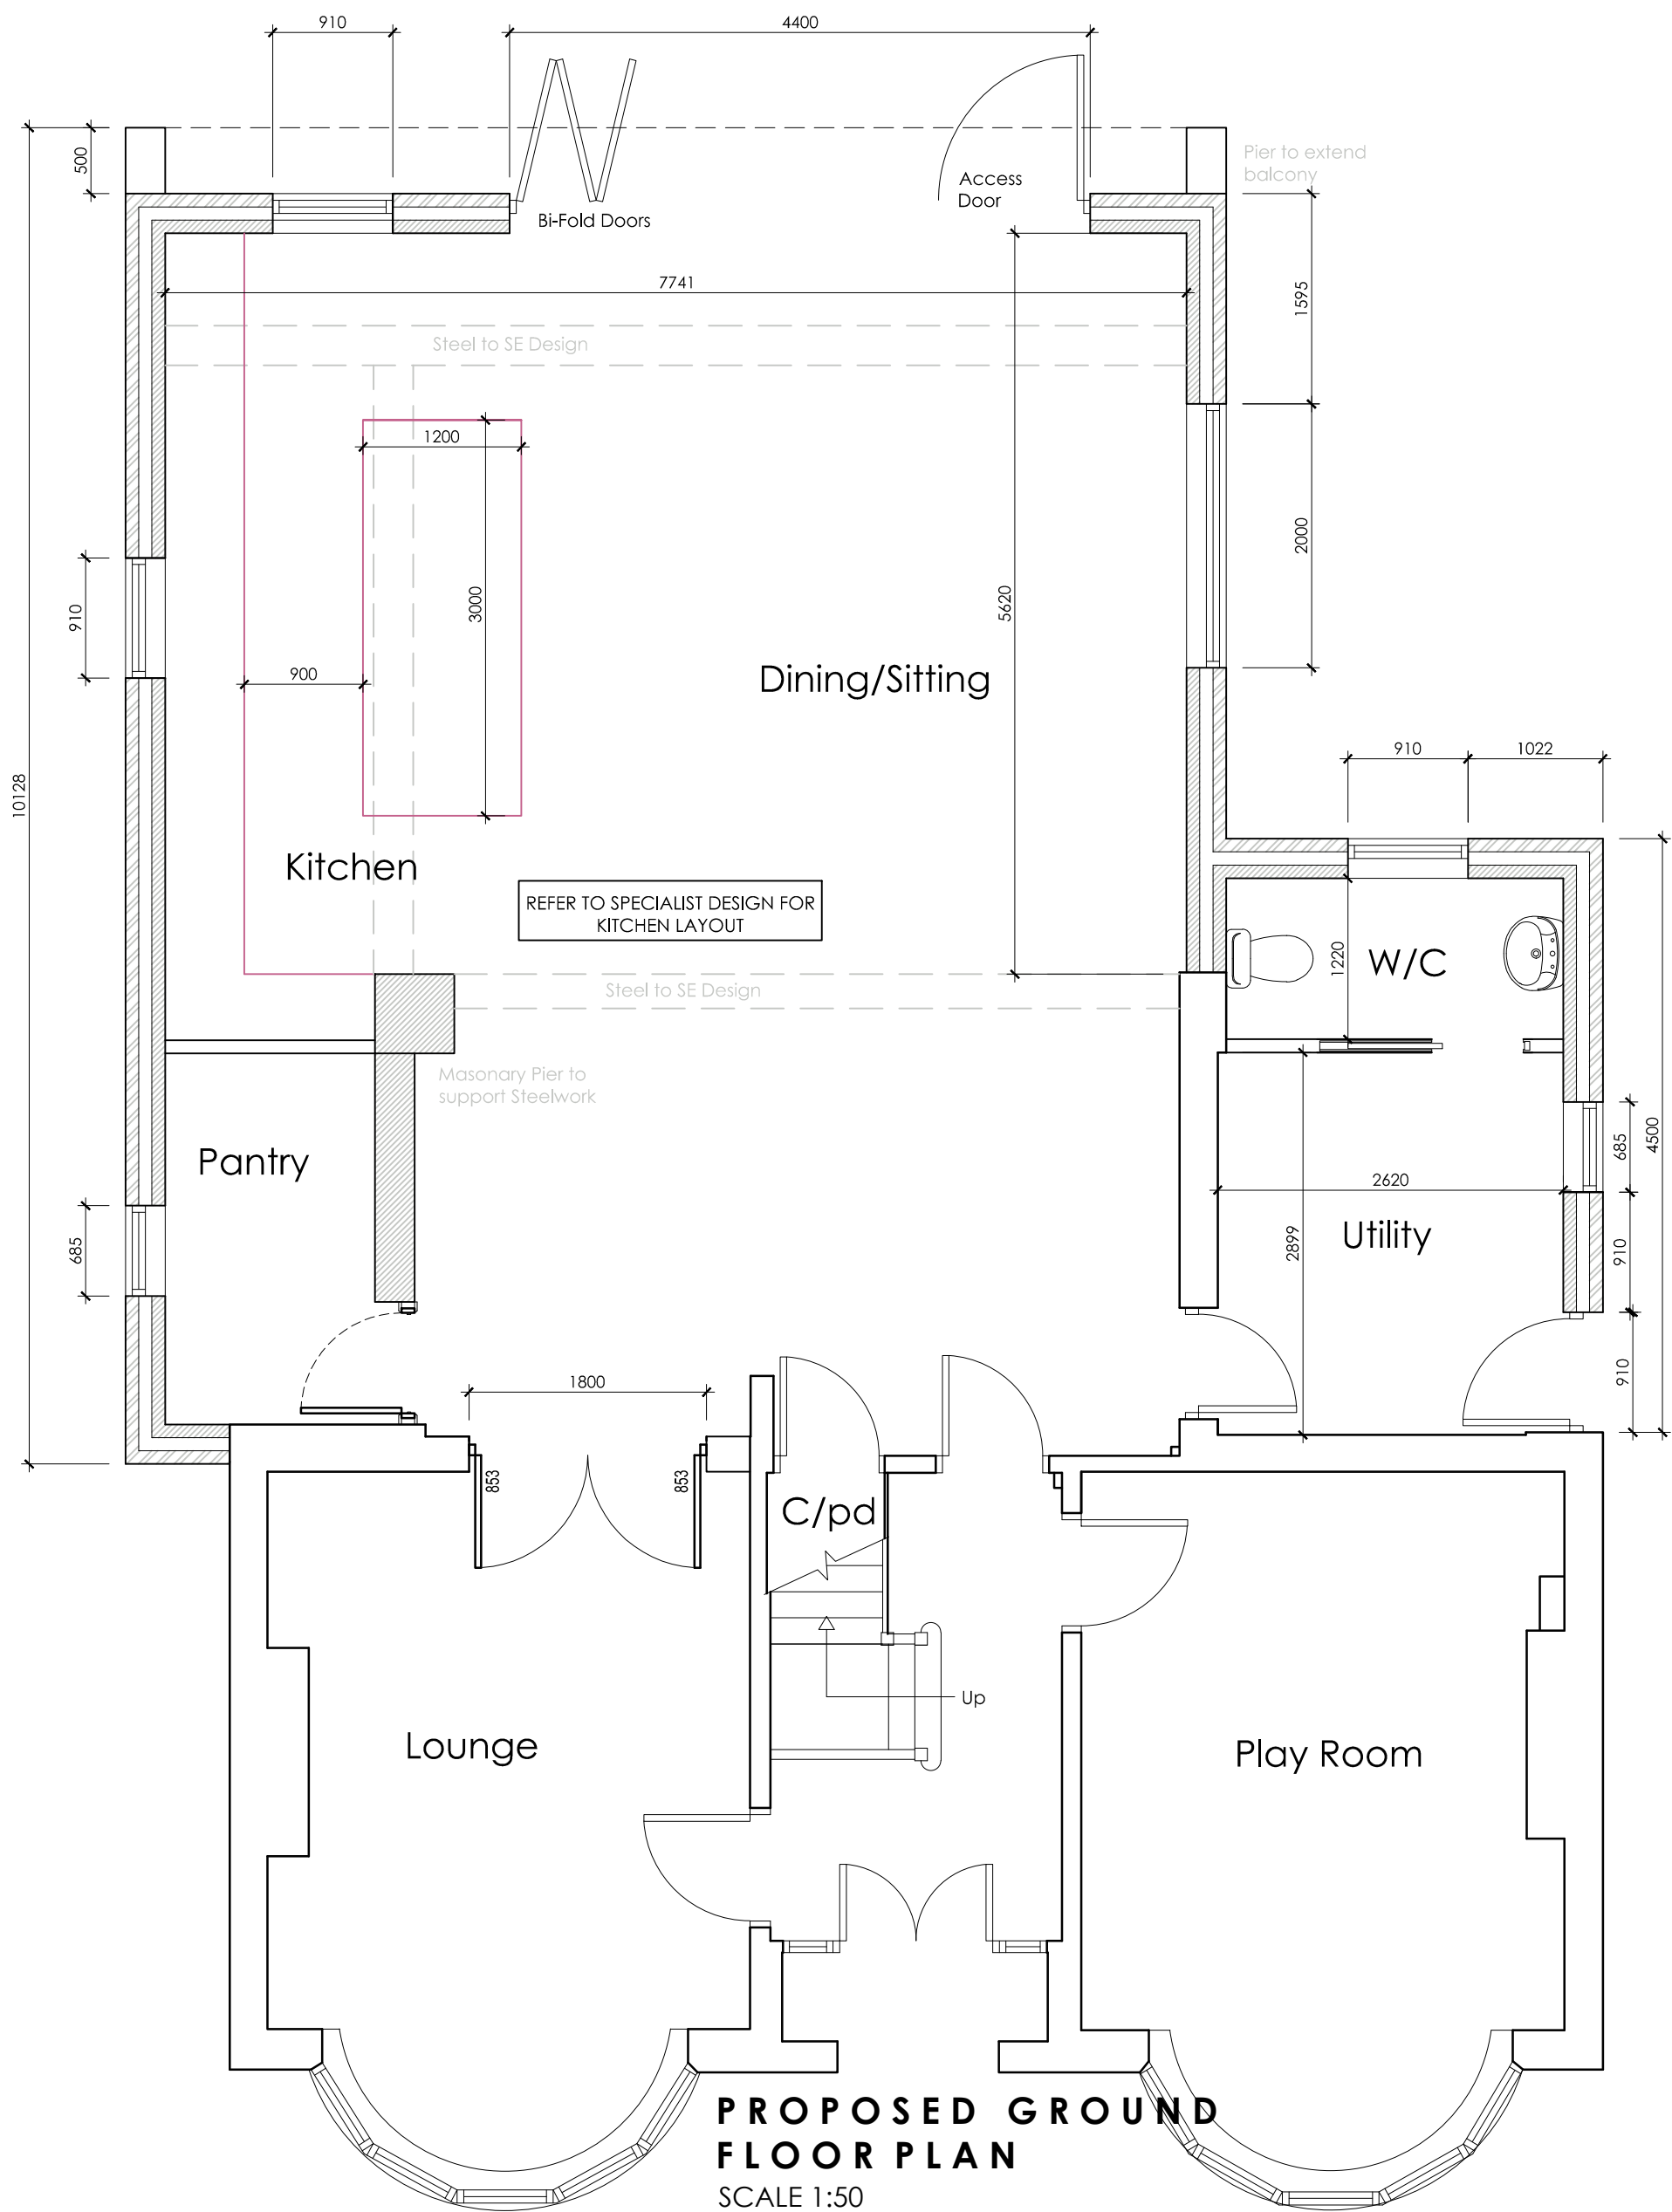


**PROPOSED GROUND
FLOOR PLAN**
SCALE 1:50

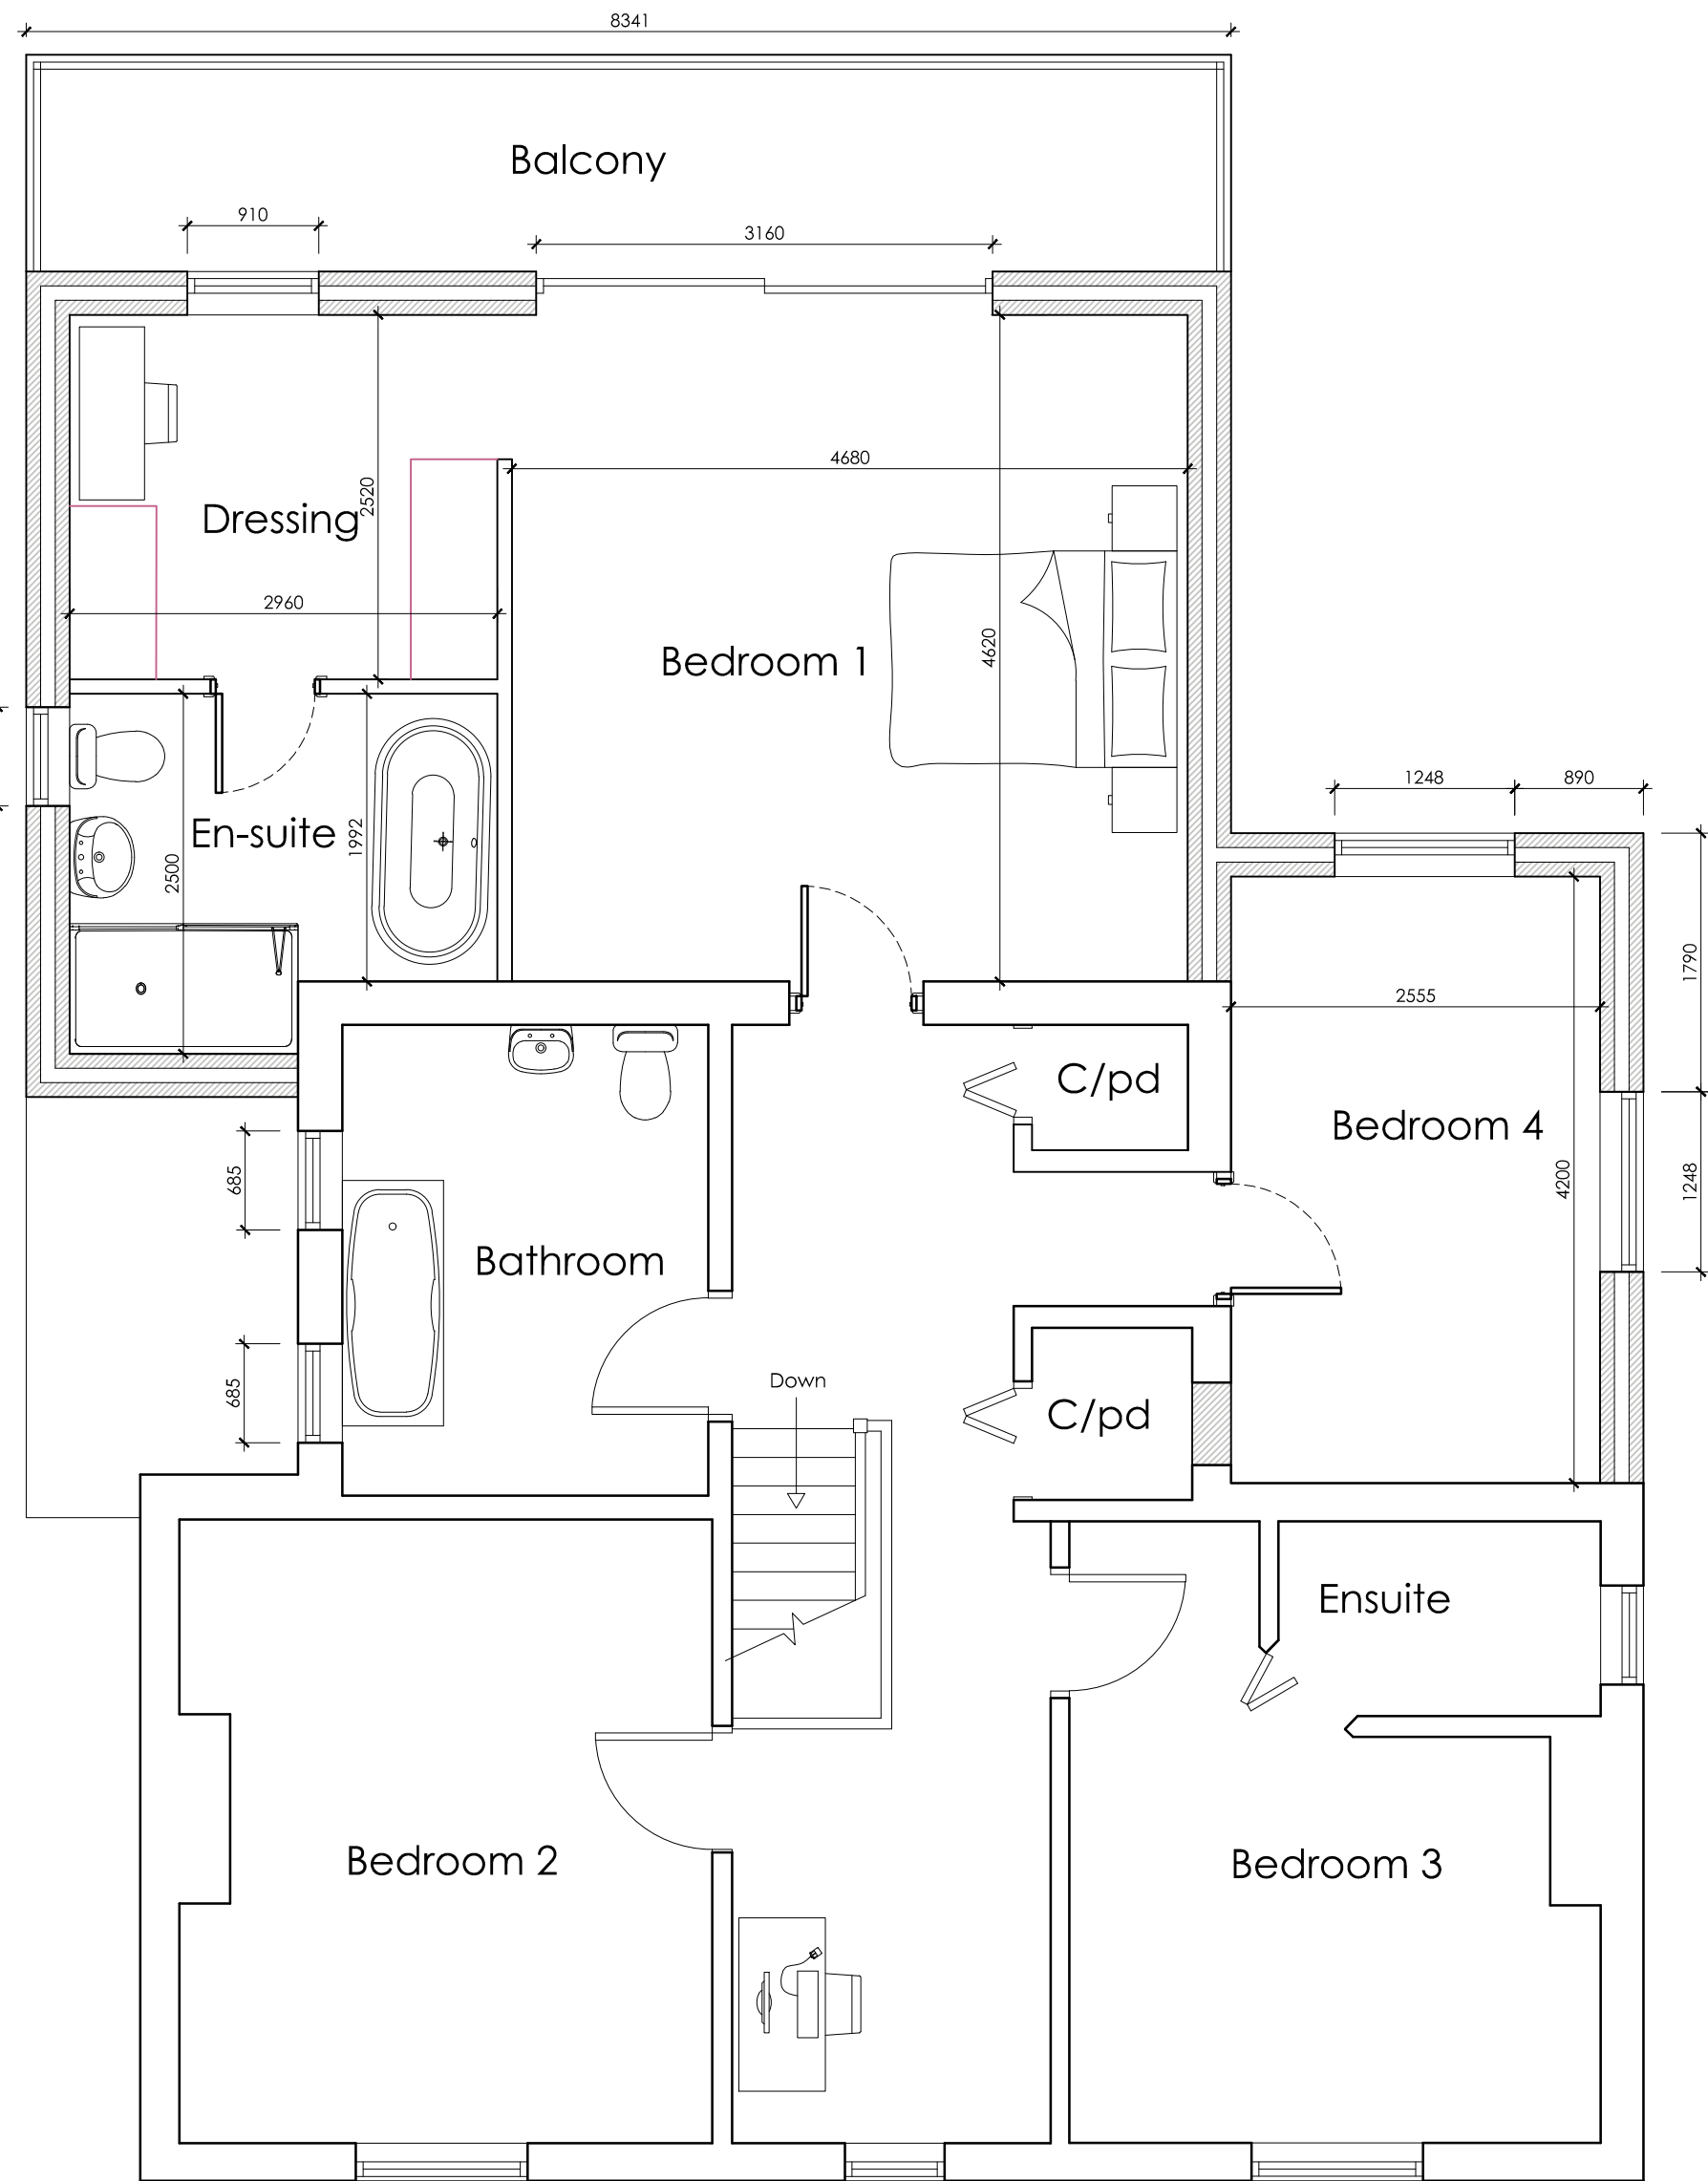

**PROPOSED FIRST
FLOOR PLAN**
SCALE 1:50

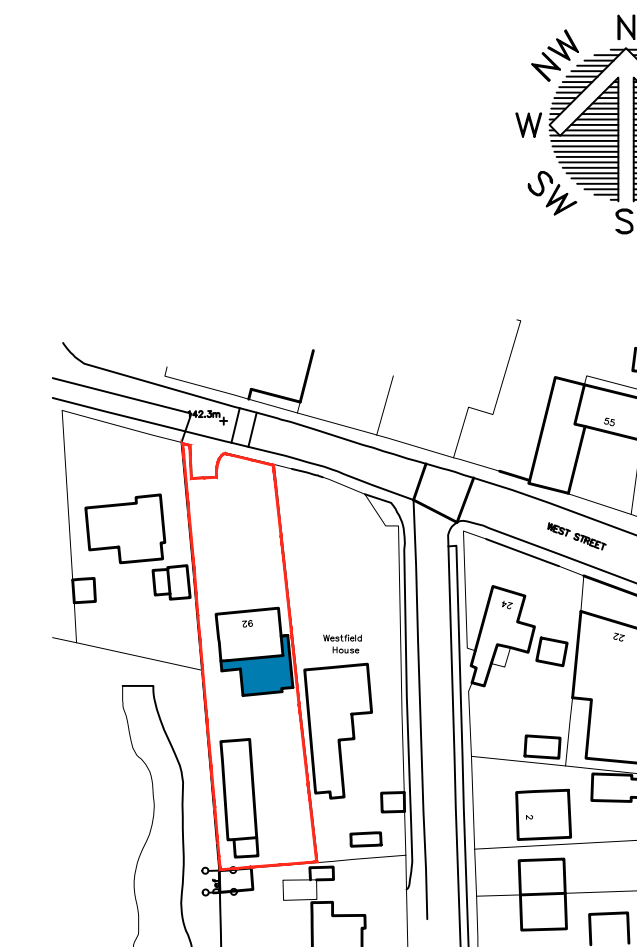

LOCATION PLAN
SCALE 1:1250

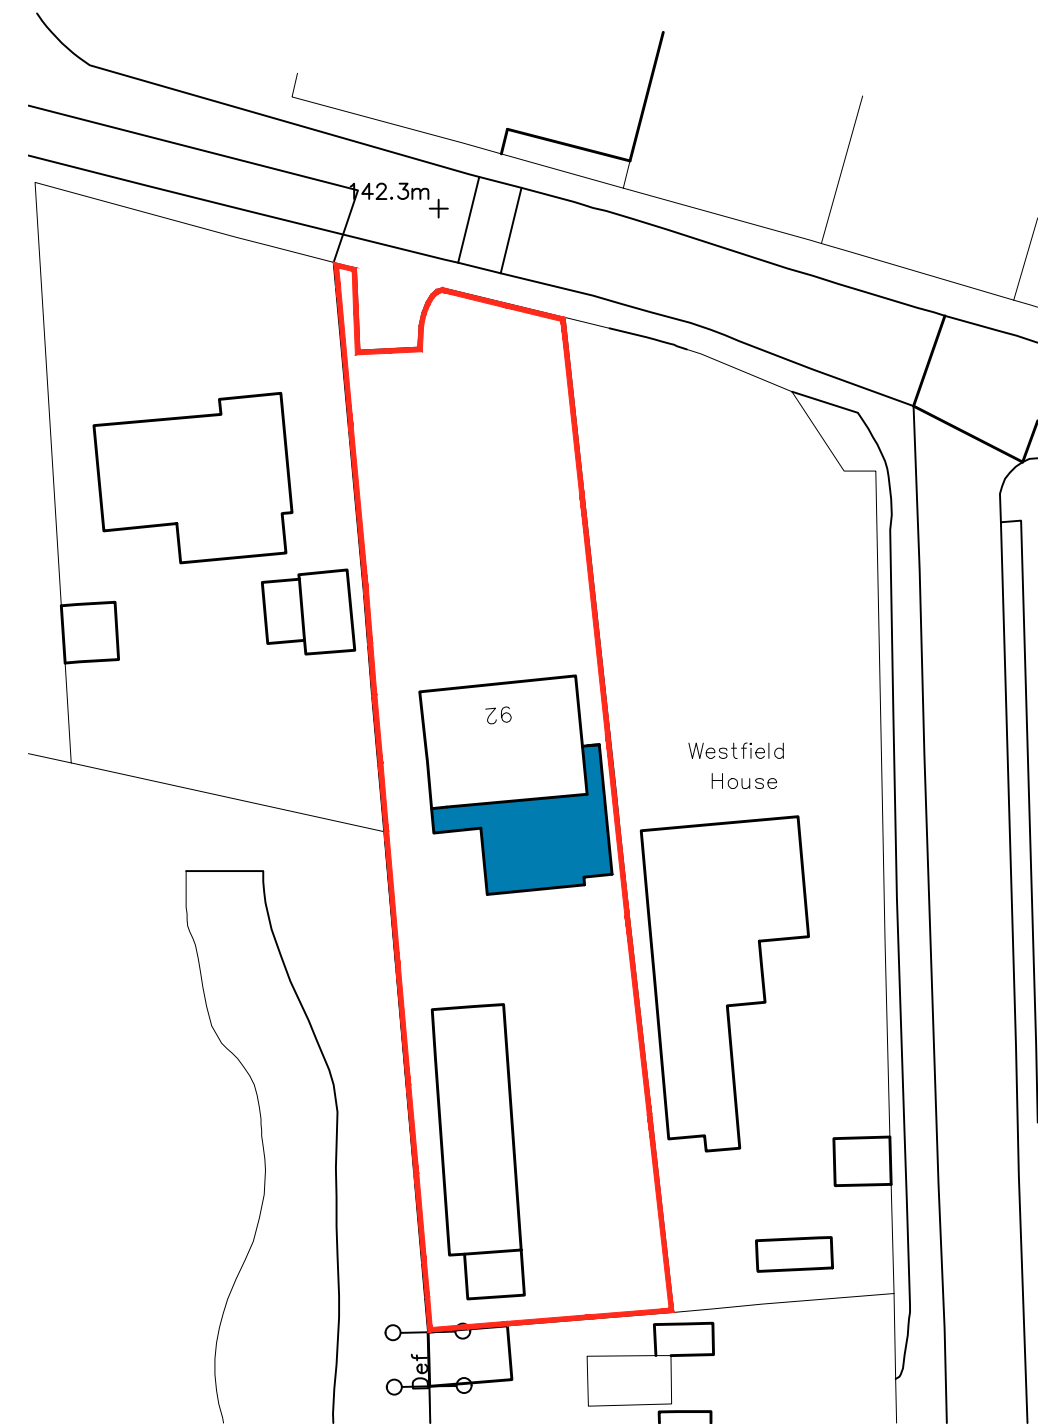

BLOCK PLAN
SCALE 1:500

White Agus PARTNERSHIP			OFFICE ONE, 34 VICTORIA ROAD, BARNLEY, S70 2BU			Phone: 01226 208482 Email: info@whiteaguspартnership.co.uk Web: www.whiteaguspартnership.co.uk		
ARCHITECTURAL SERVICES			Project.			Client.		
PROPOSED ALTERATIONS AT 92 WEST STREET HOYLAND S74 9DJ			Date.			MS HEATHER CONNELLY		
Drawing Title.			MARCH 2023			Scale. 1:50 & 1:100 @ A1		
PLANS AND ELEVATIONS			Ref.			Dwg. No.		
22-206			01			Rev.		
Date			Suffix			Description		
28/03/2023			A			REVISED TO CLIENTS REQUIREMENTS		
03/04/2023			B			REVISED TO CLIENTS REQUIREMENTS		
04/04/2023			C			REVISED TO CLIENTS REQUIREMENTS		
06/04/2023			D			SIDE ELEVATION ADDED FOR PLANNING		
03/07/2023			E			PRIVACY SCREEN ADDED		