

A

D



C

© copyright

This drawing, design & all information contained herein remains the sole copyright of BGW DESIGN STUDIO & reproduction in any form is strictly forbidden unless permission is obtained in writing.

NOTES:

- Do not scale from this drawing, all dimensions must be checked on site.
- Details & specifications. Any discrepancies must be reported to BGW DESIGN STUDIO prior to any commencement of work.
- Figured dimensions to take preference over those scaled.
- All work to be carried out in accordance with the manufacturer's recommendations & instructions.

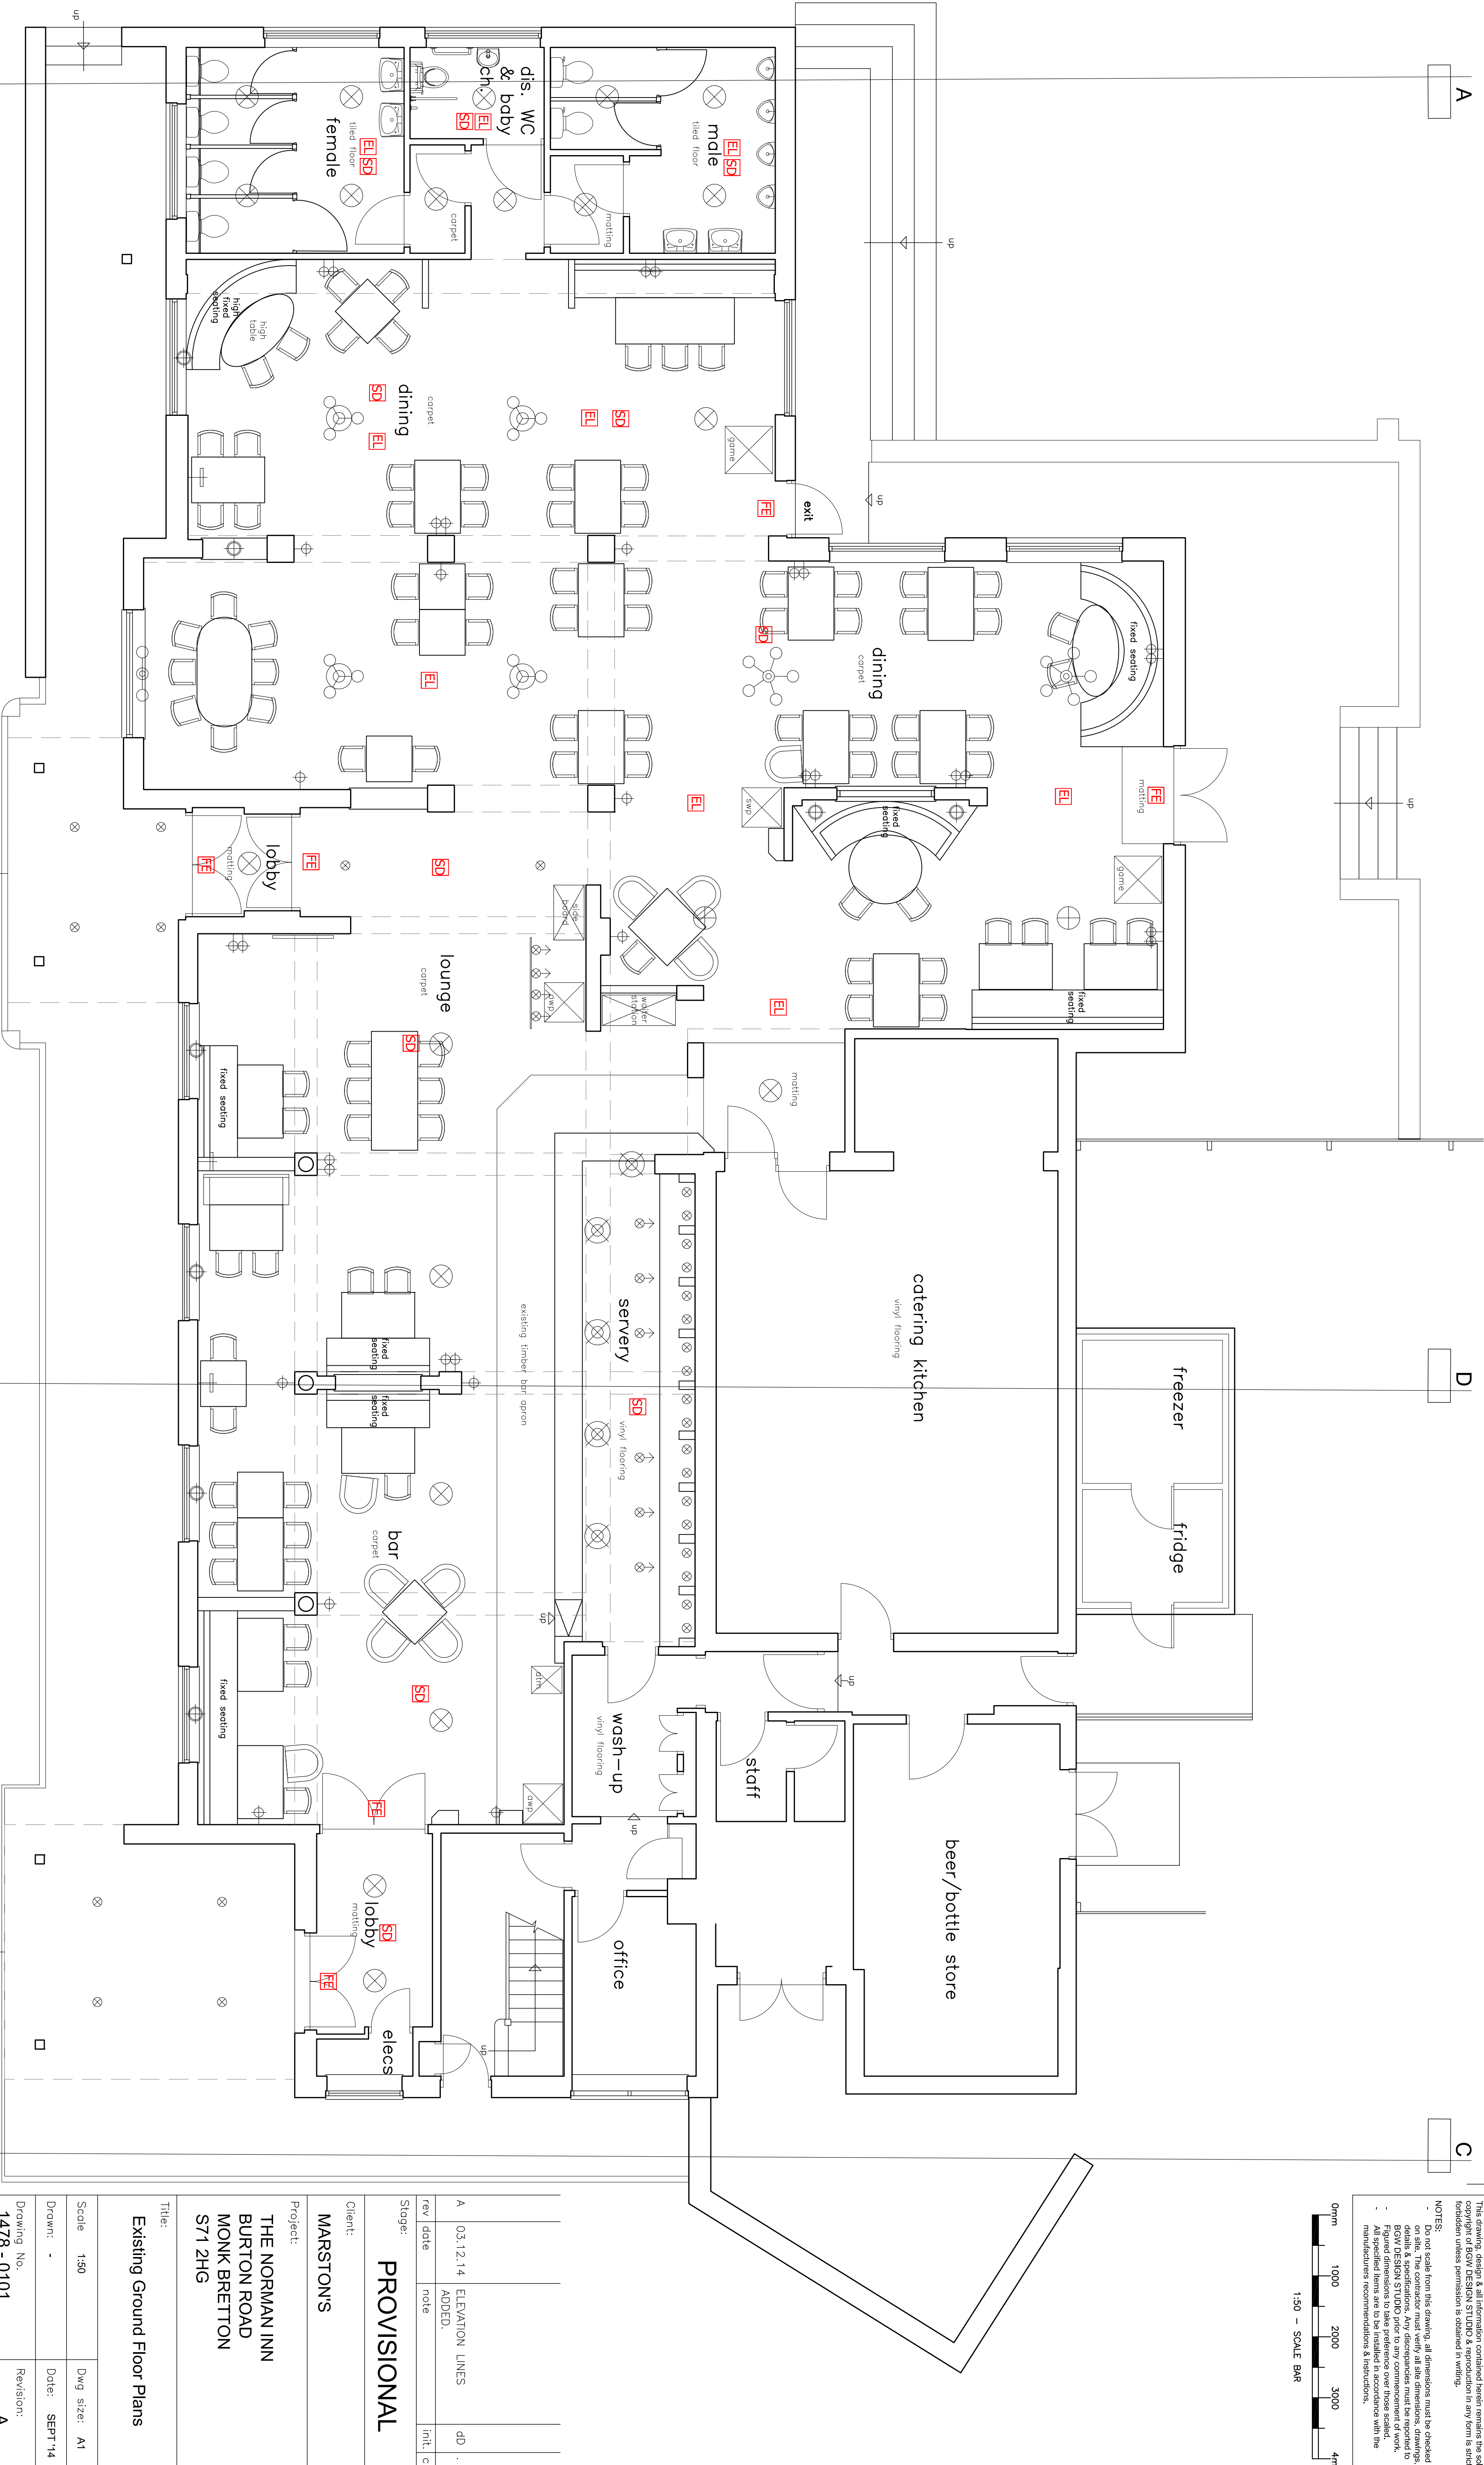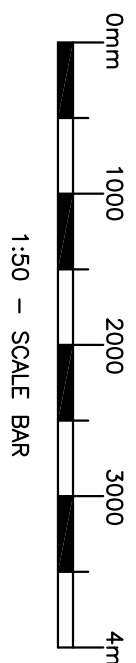

Ground Floor Plan
- Existing

B

B

D

C

A

C

BGW
DESIGN
STUDIO

Unit 6a
11 Plough Yard
London
EC2A 3LP

South Yorkshire
Palmer Street
Hyde Park
Doncaster
DN4 5DD

Studio: 01502 361 024
Fax: 01502 321 343
www.bgwdesignstudio.com

London
Unit 6a
11 Plough Yard
London
EC2A 3LP

Studio: 020 3 36502287

Client:	MARSTON'S		
Project:	THE NORMAN INN BURTON ROAD MONK BRETTON S71 2HG		
Title:	Existing Ground Floor Plans		
Scale	1:50	Dwg size:	A1
Drawn:	-	Date:	SEPT 14
Drawing No.	1478 - 0101	Revision:	A
Stage:	PROVISIONAL		
rev	date	note	init. ch
A	03.12.14	ADDED.	dd