



Site Plan.

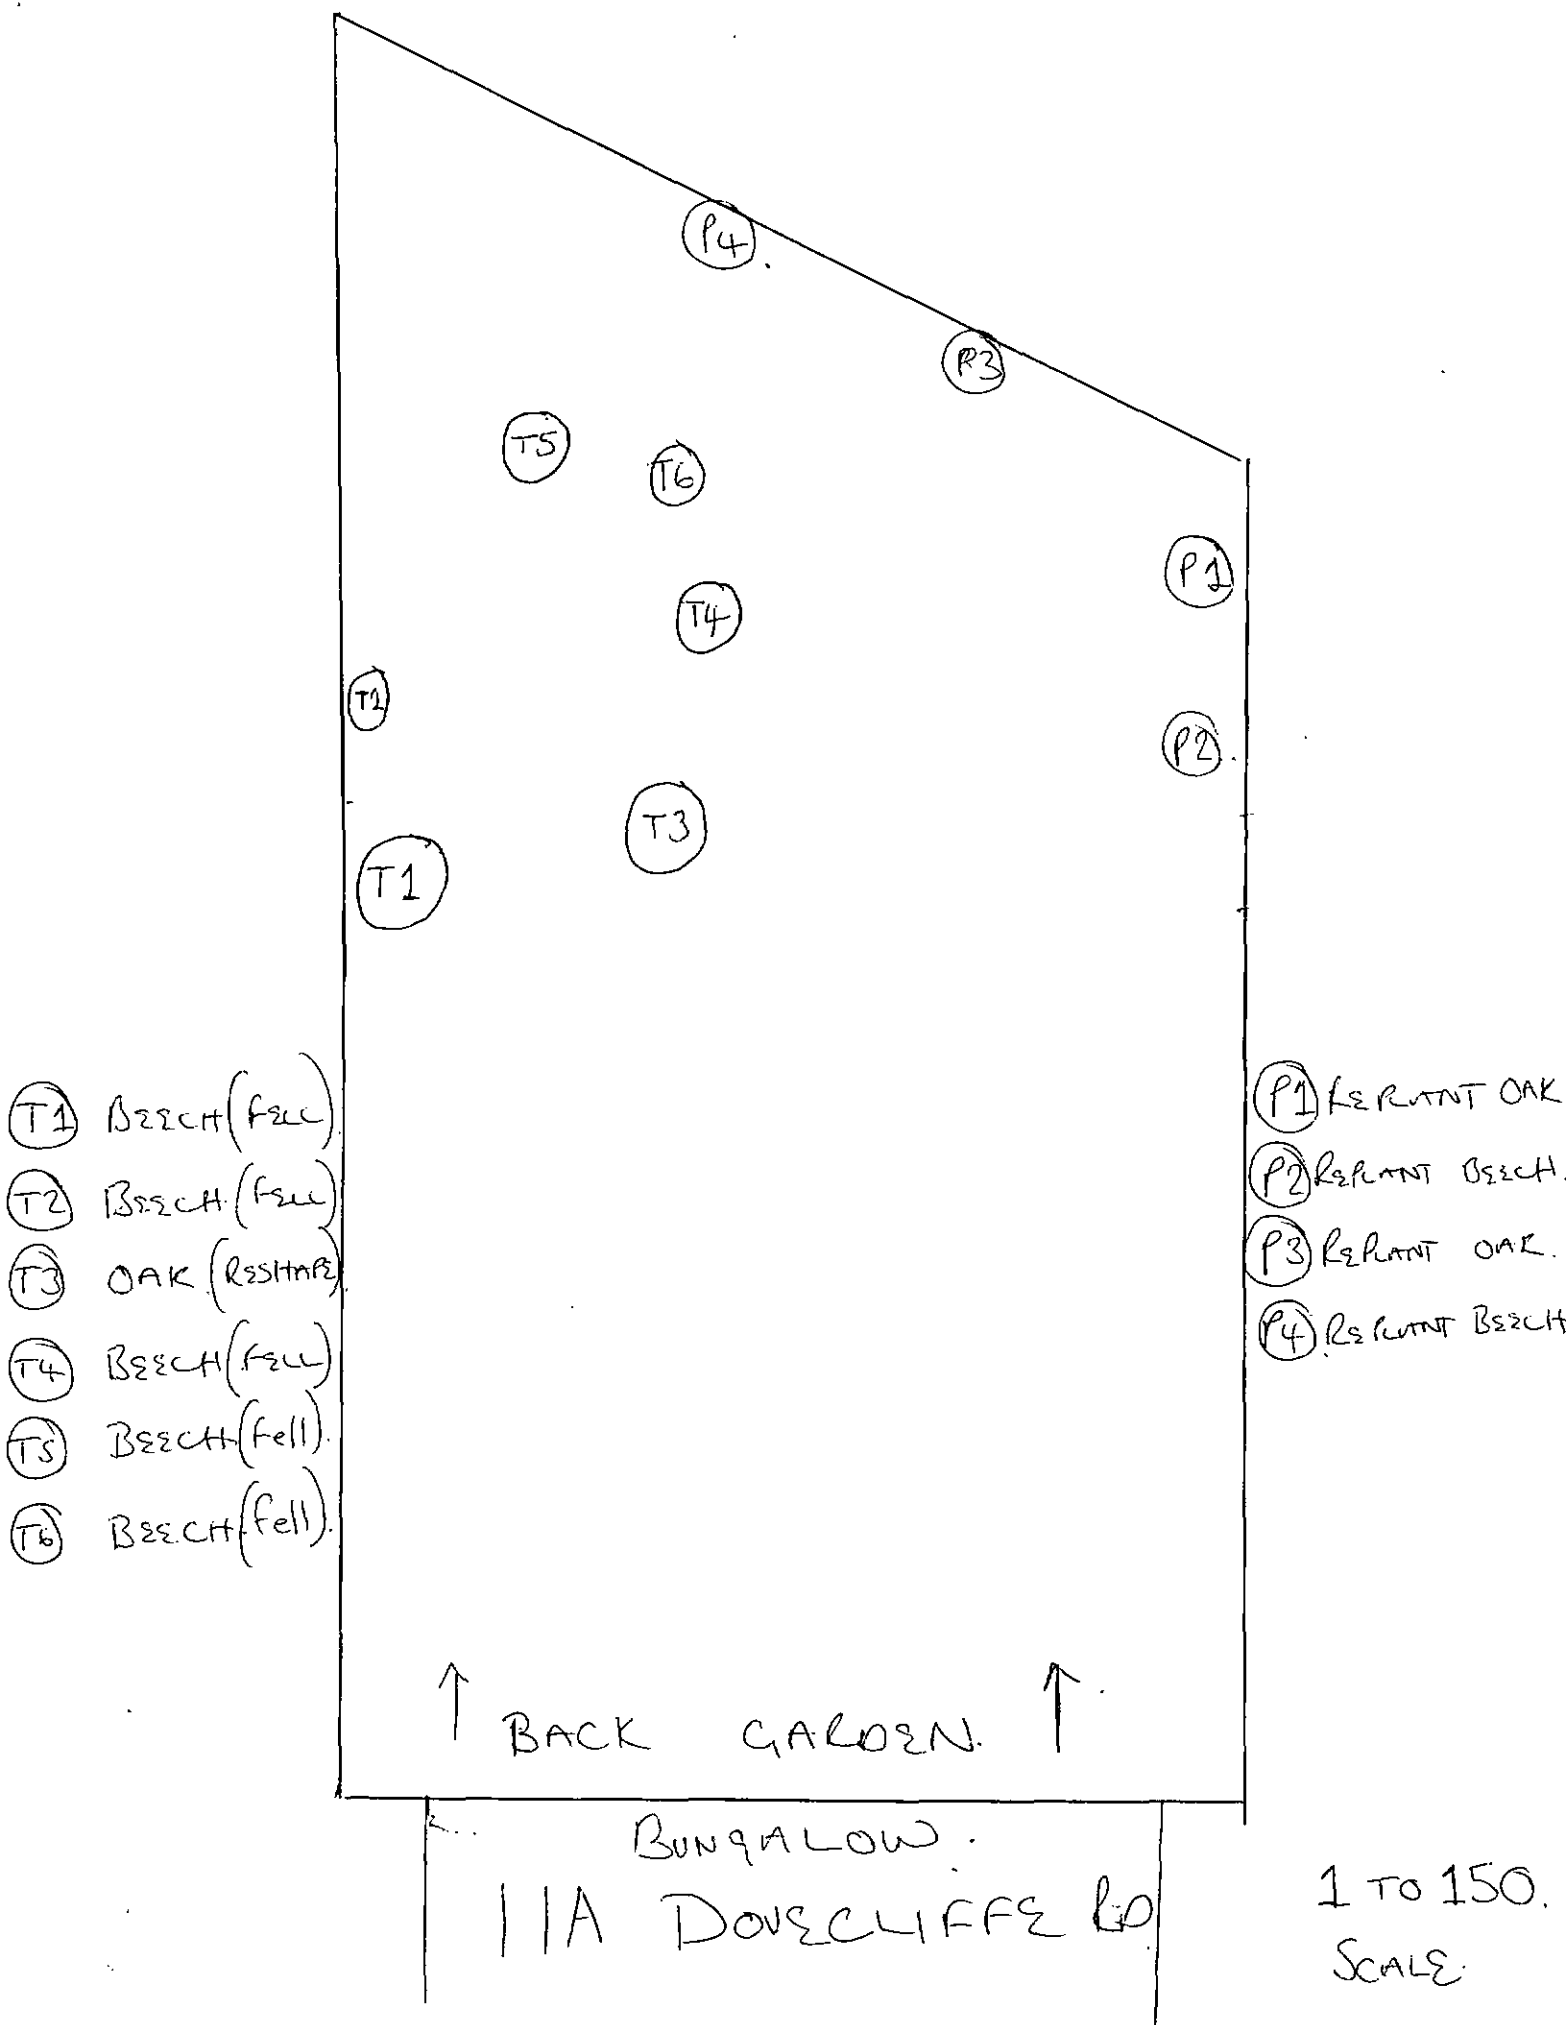

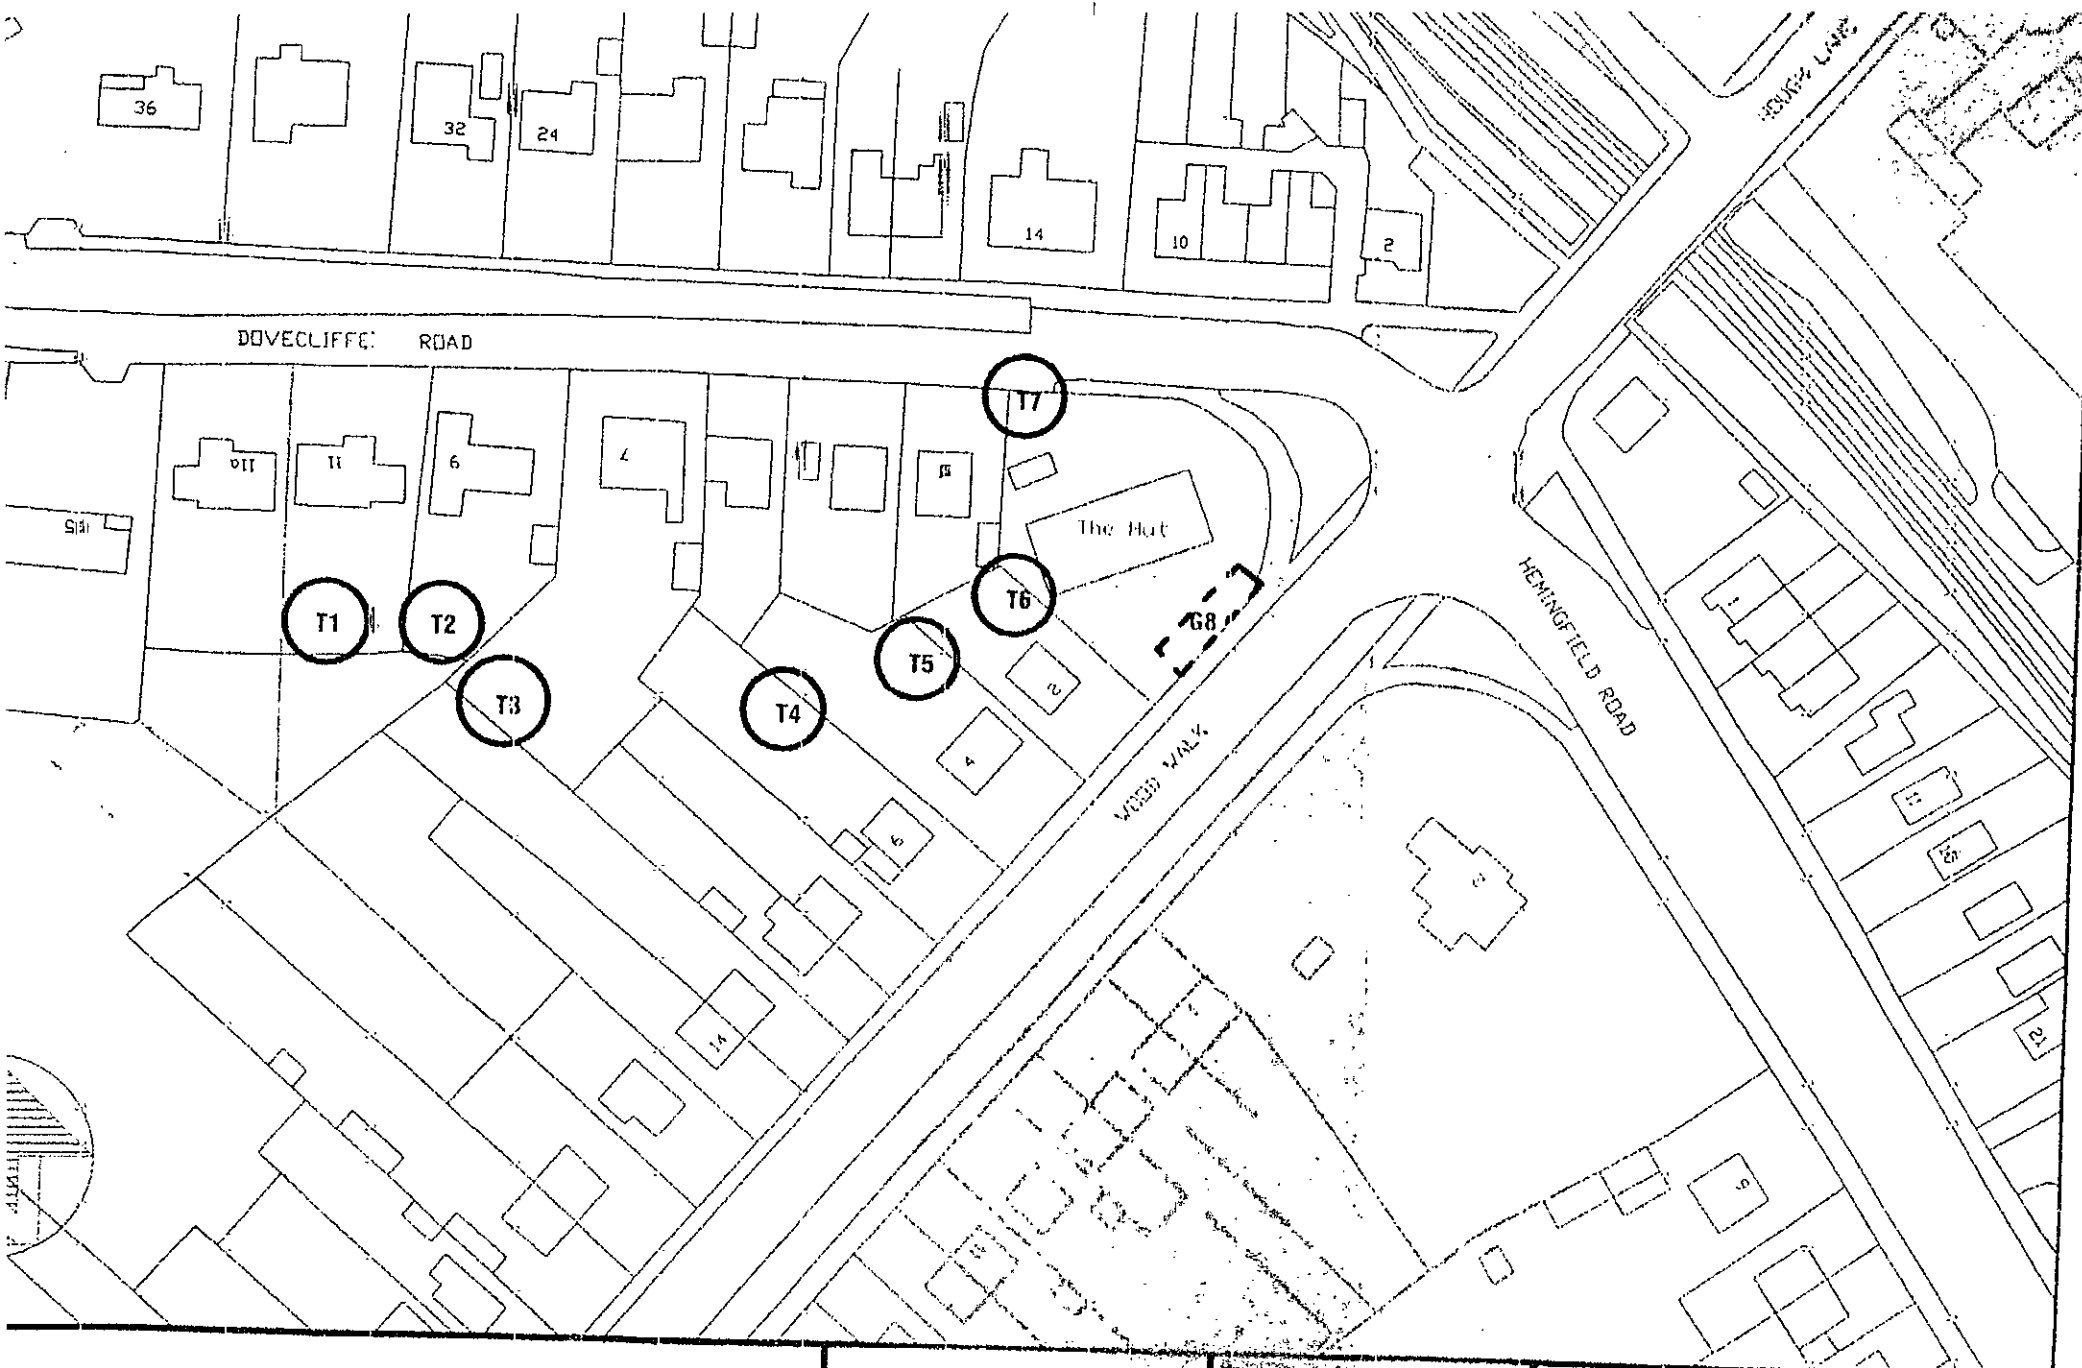

ENTRY PLANNING (TREES) REGULATIONS 1999
 APPLICATION ORDER: 16/2008
 WOMBWELL AND DOVECLIFFE ROAD, WOMBWELL

This map is a reproduction of the original map and is not to be used for any other purpose. It is the responsibility of the user to ensure that the map is used in accordance with the original map. The map is not to be used for any other purpose. It is the responsibility of the user to ensure that the map is used in accordance with the original map.

12/2000
 7W
 Date: 16/08/08
 File: 16/08/08

Planning and Transportation Service
 Assistant Director Chris Collison
 MHA, BA(11004), MRTP, MCMI, BHC
 PO Box 604, Burnaby, BC V5C 2H1
 Tel: (604) 296-7766
 Drawing No: 16/08/08

© BMB

16/08/08