

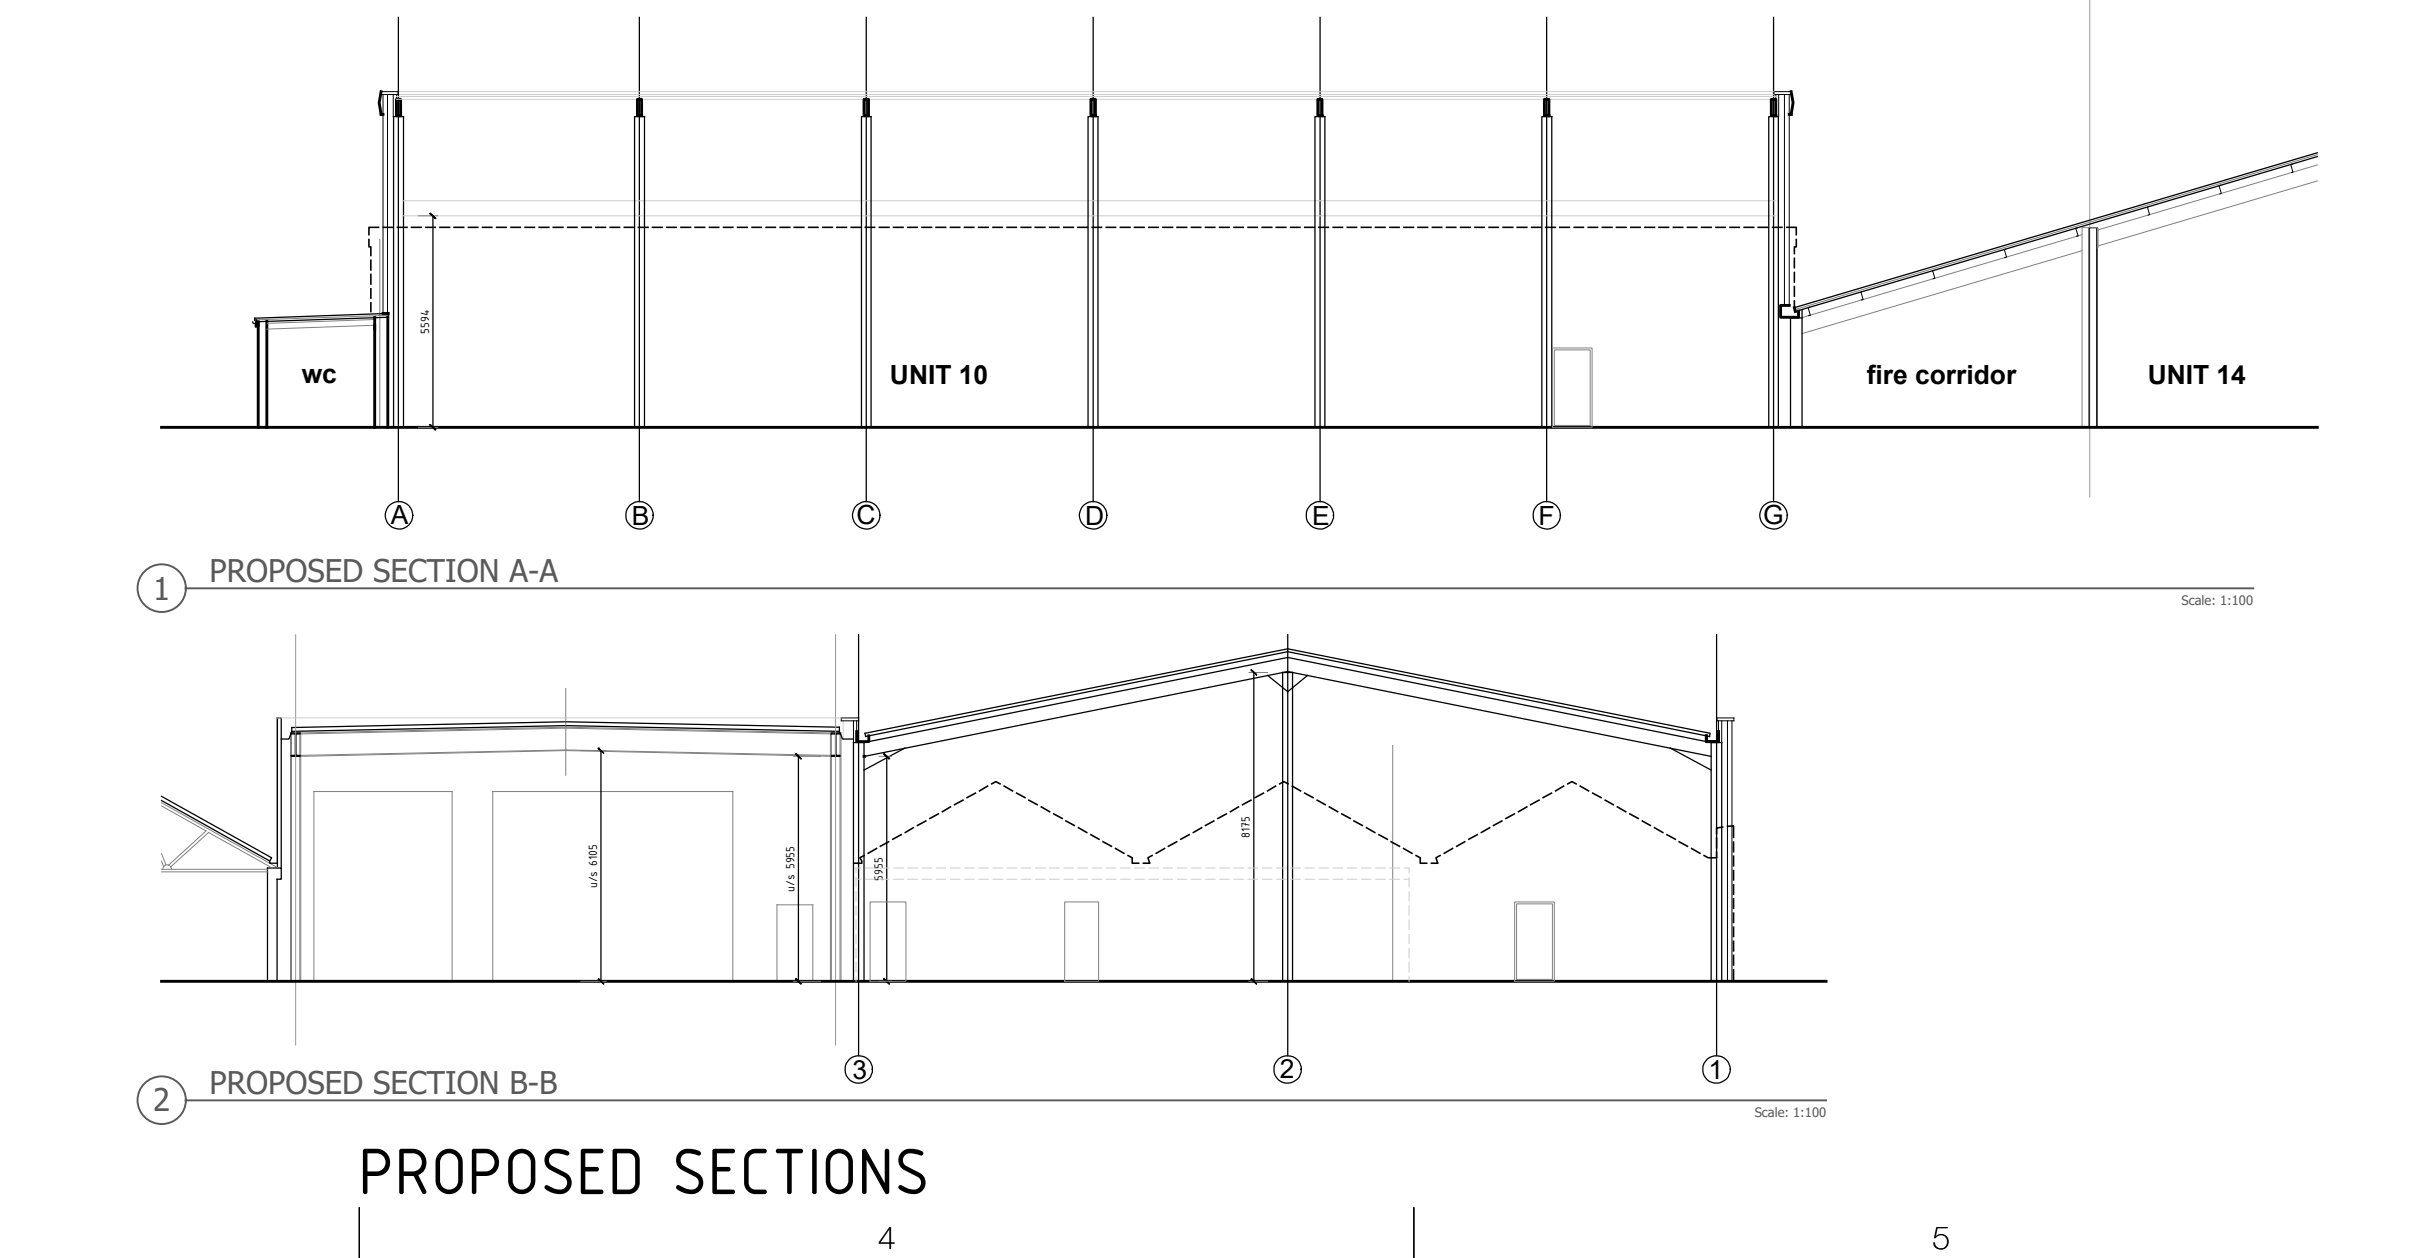
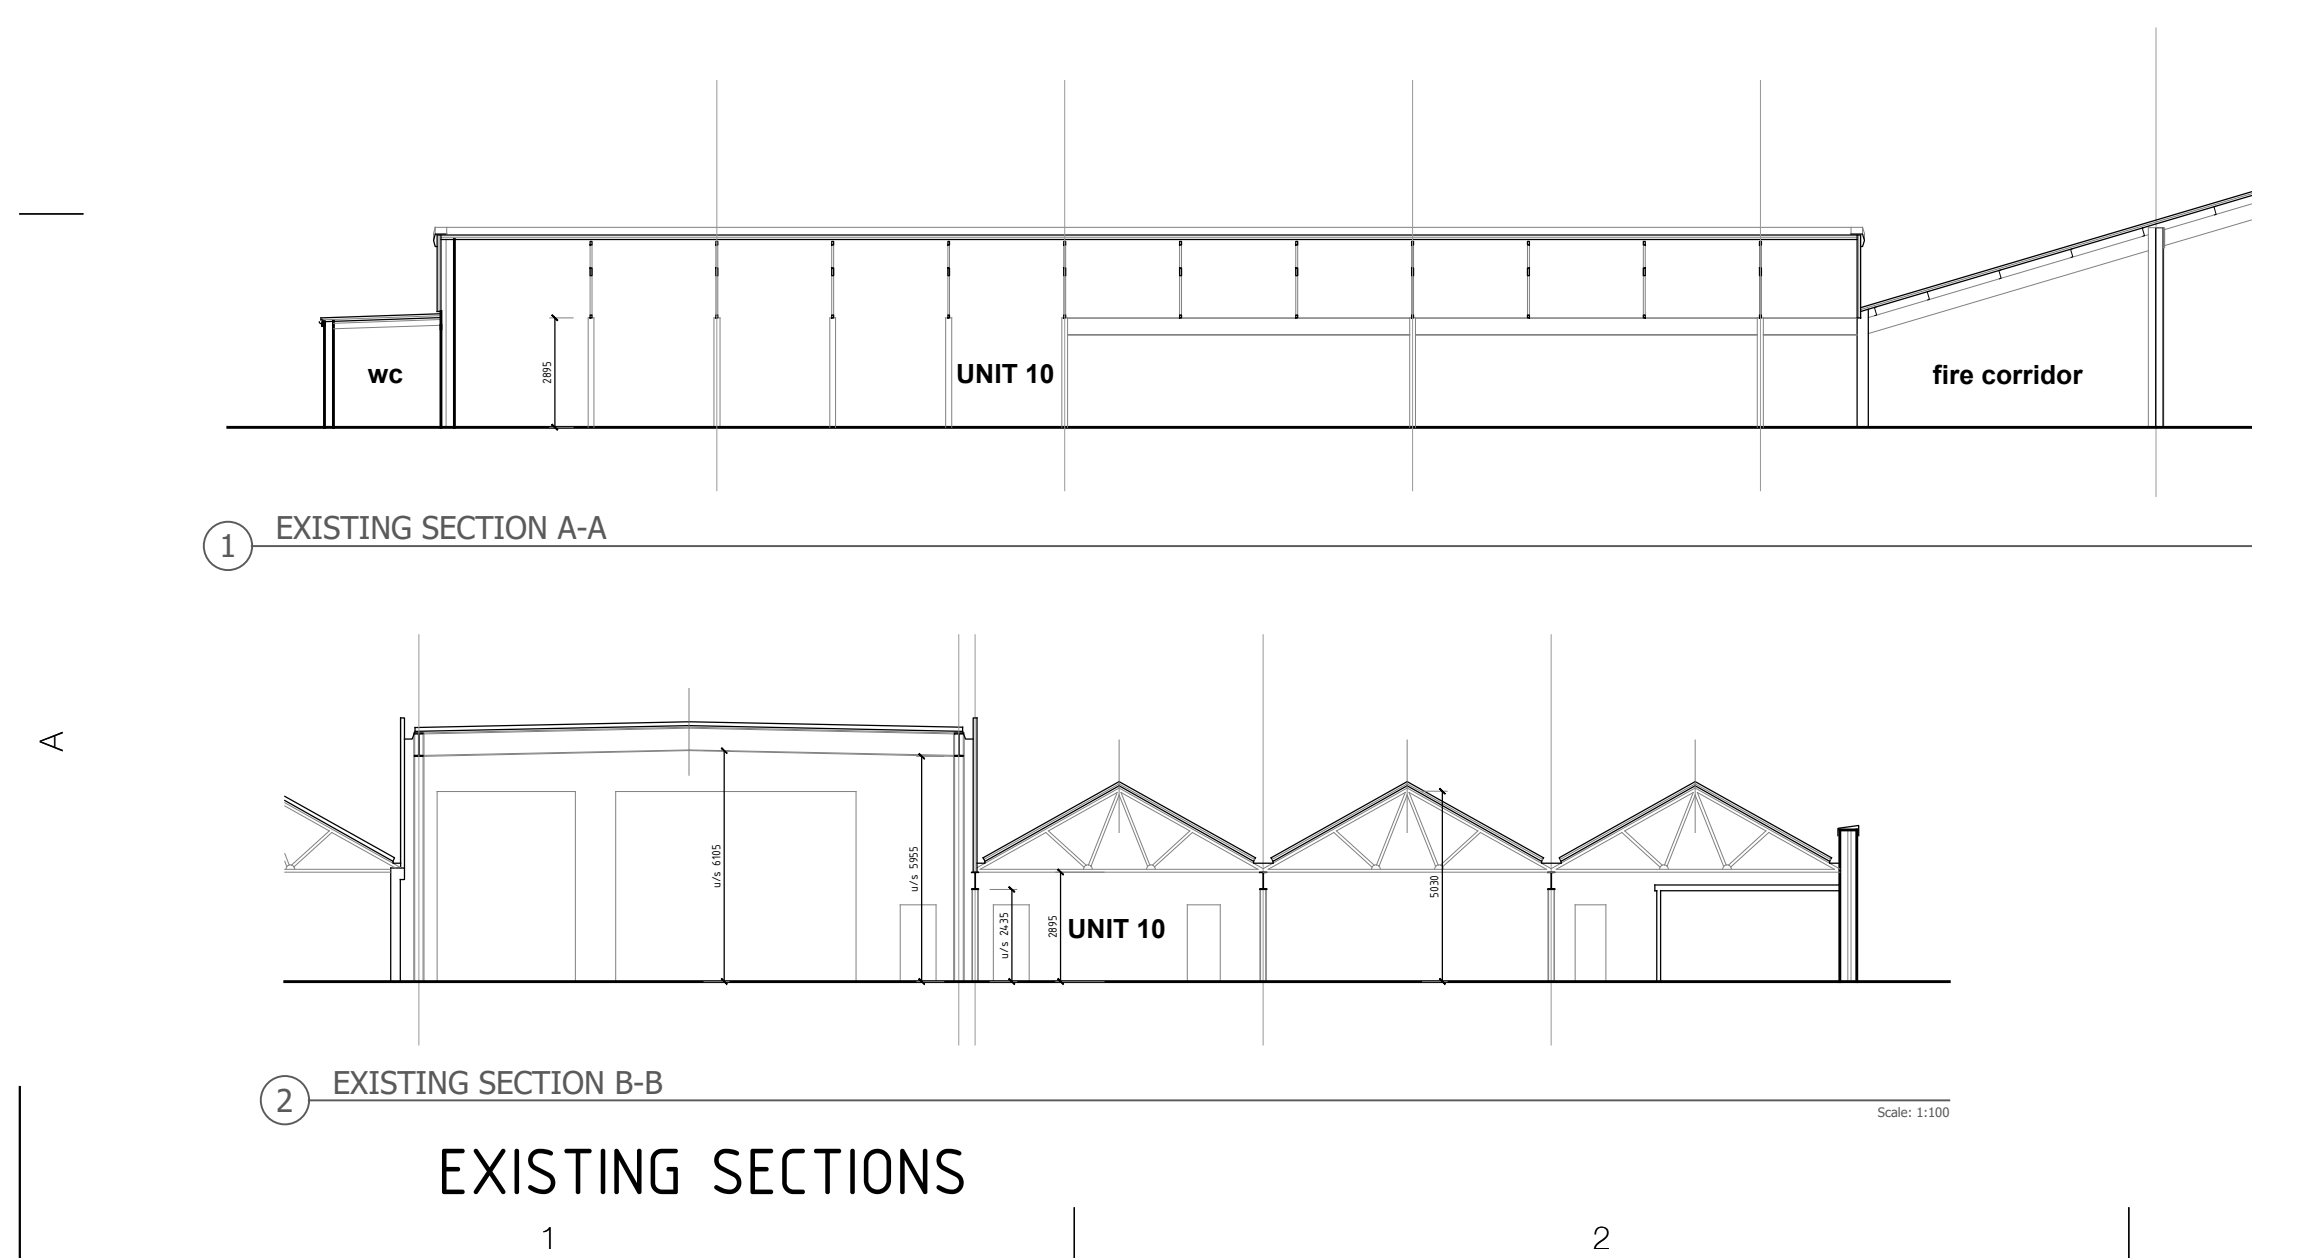
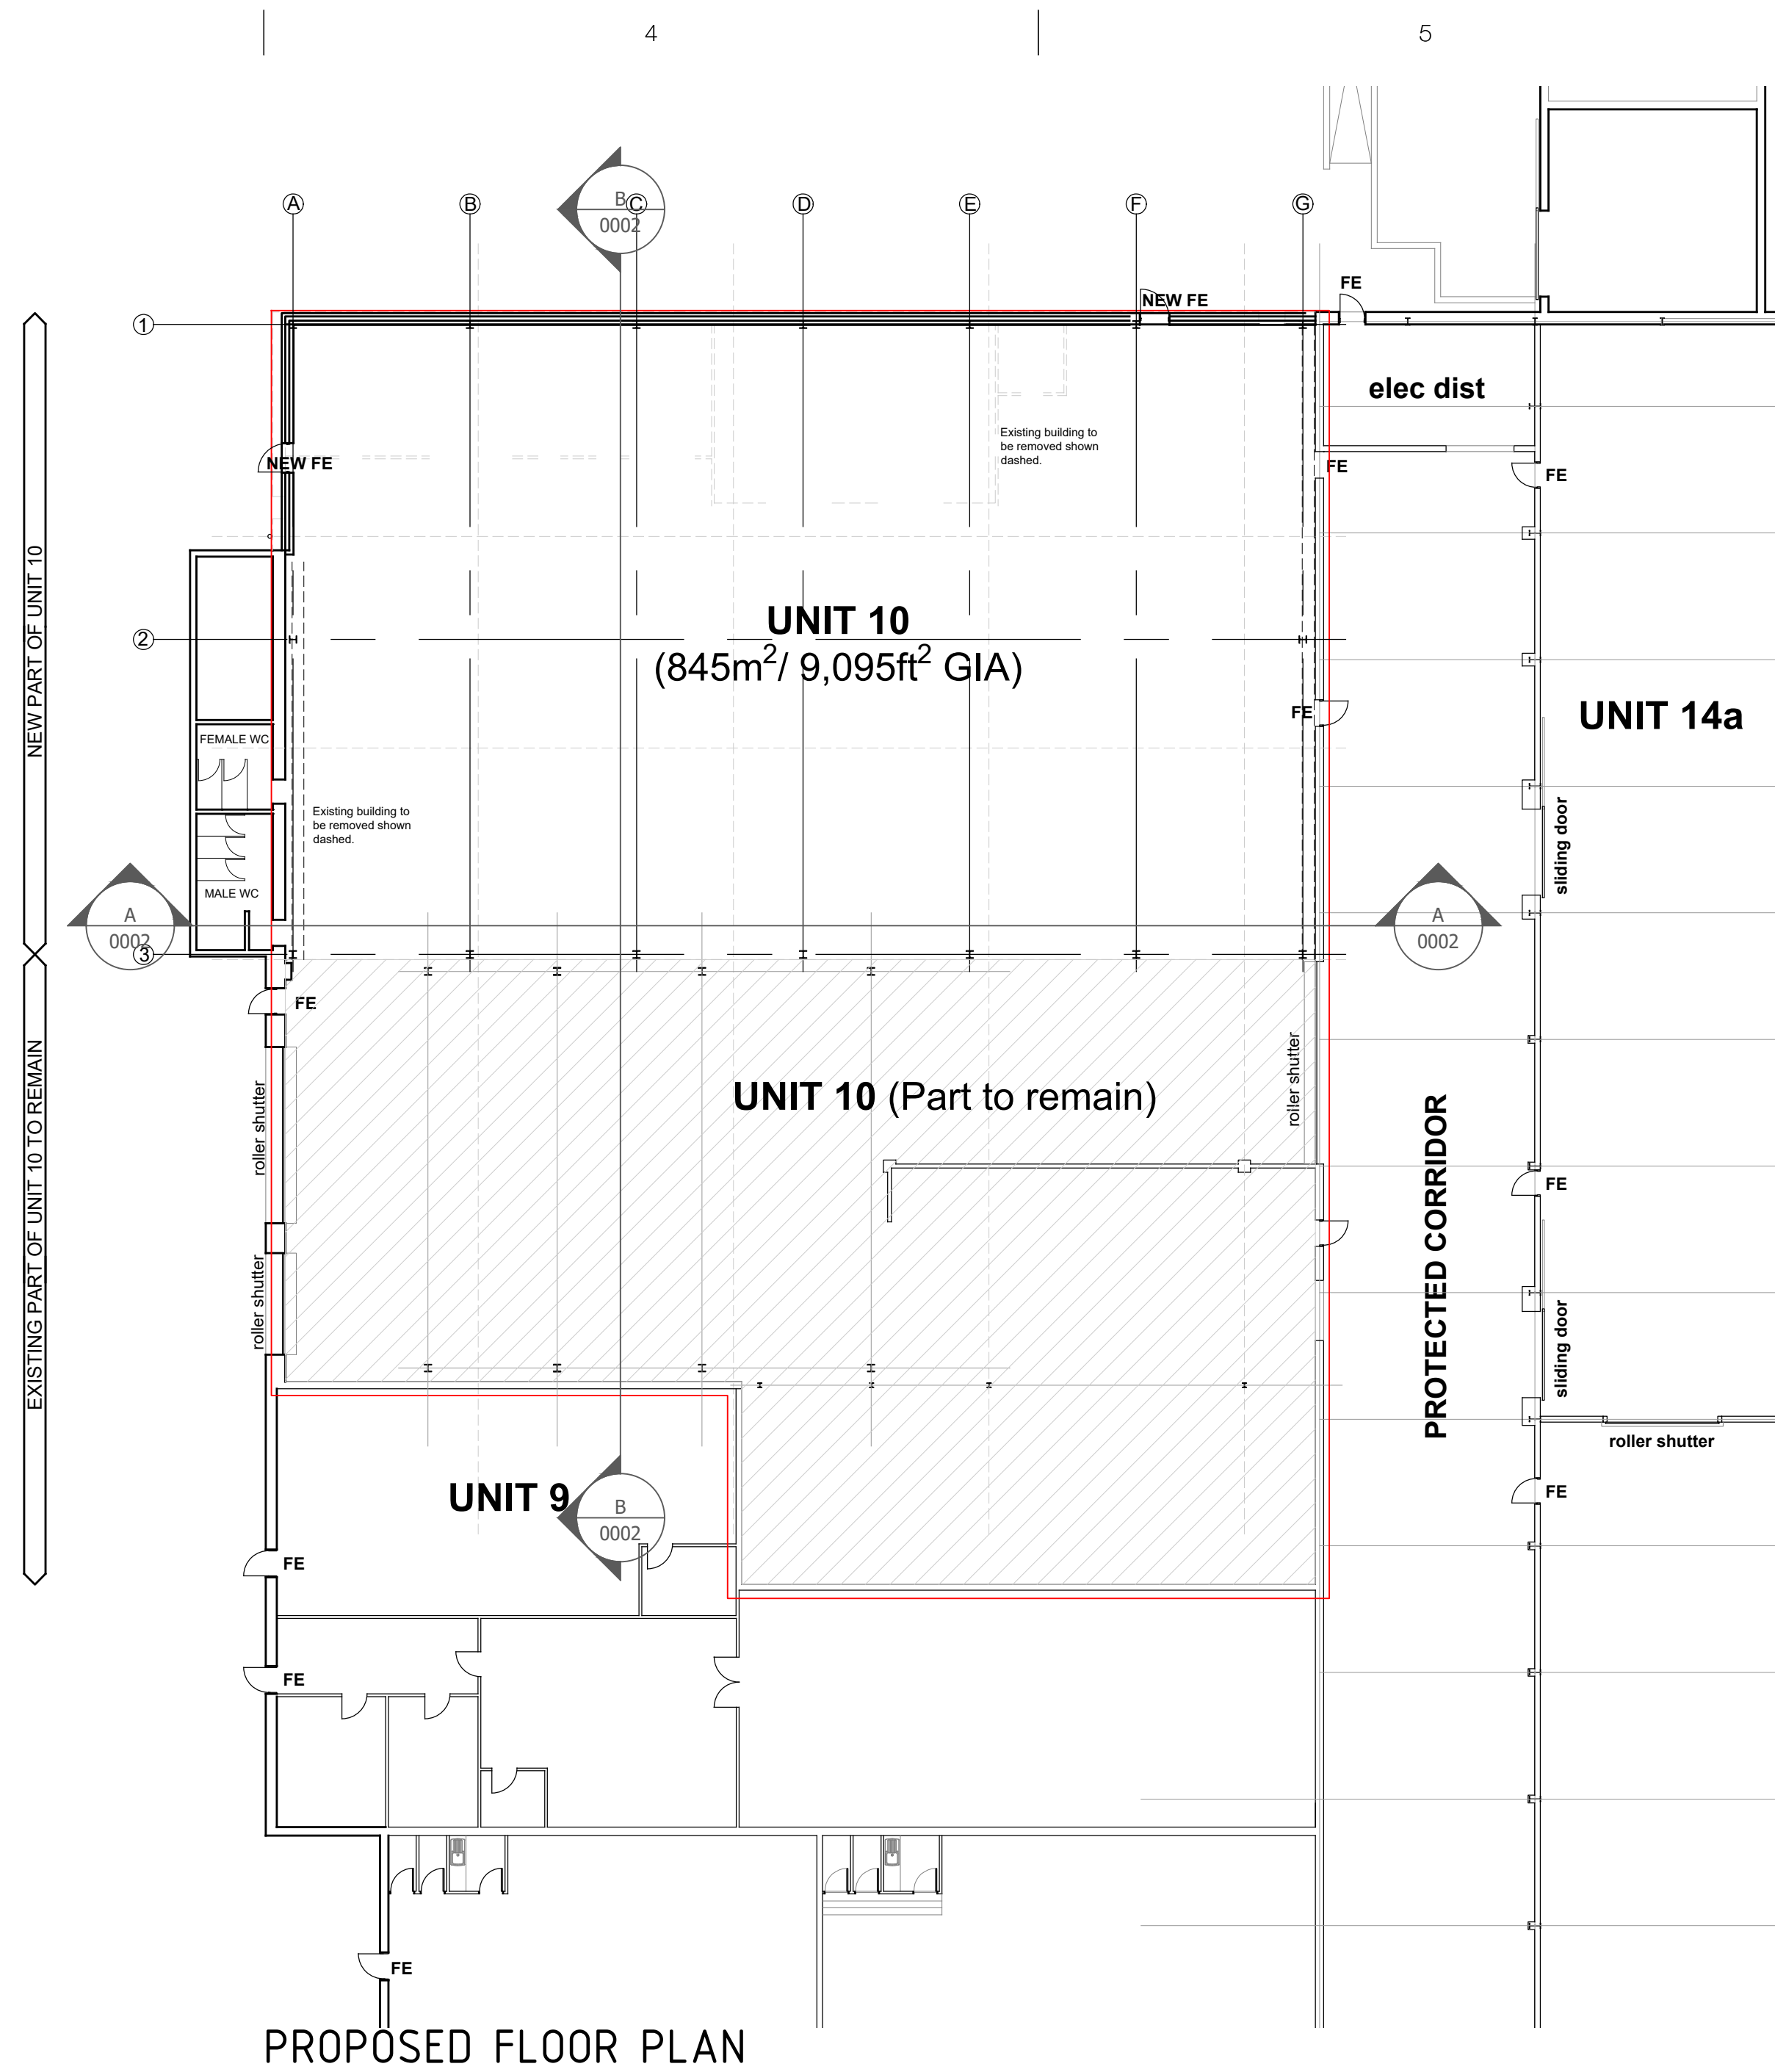


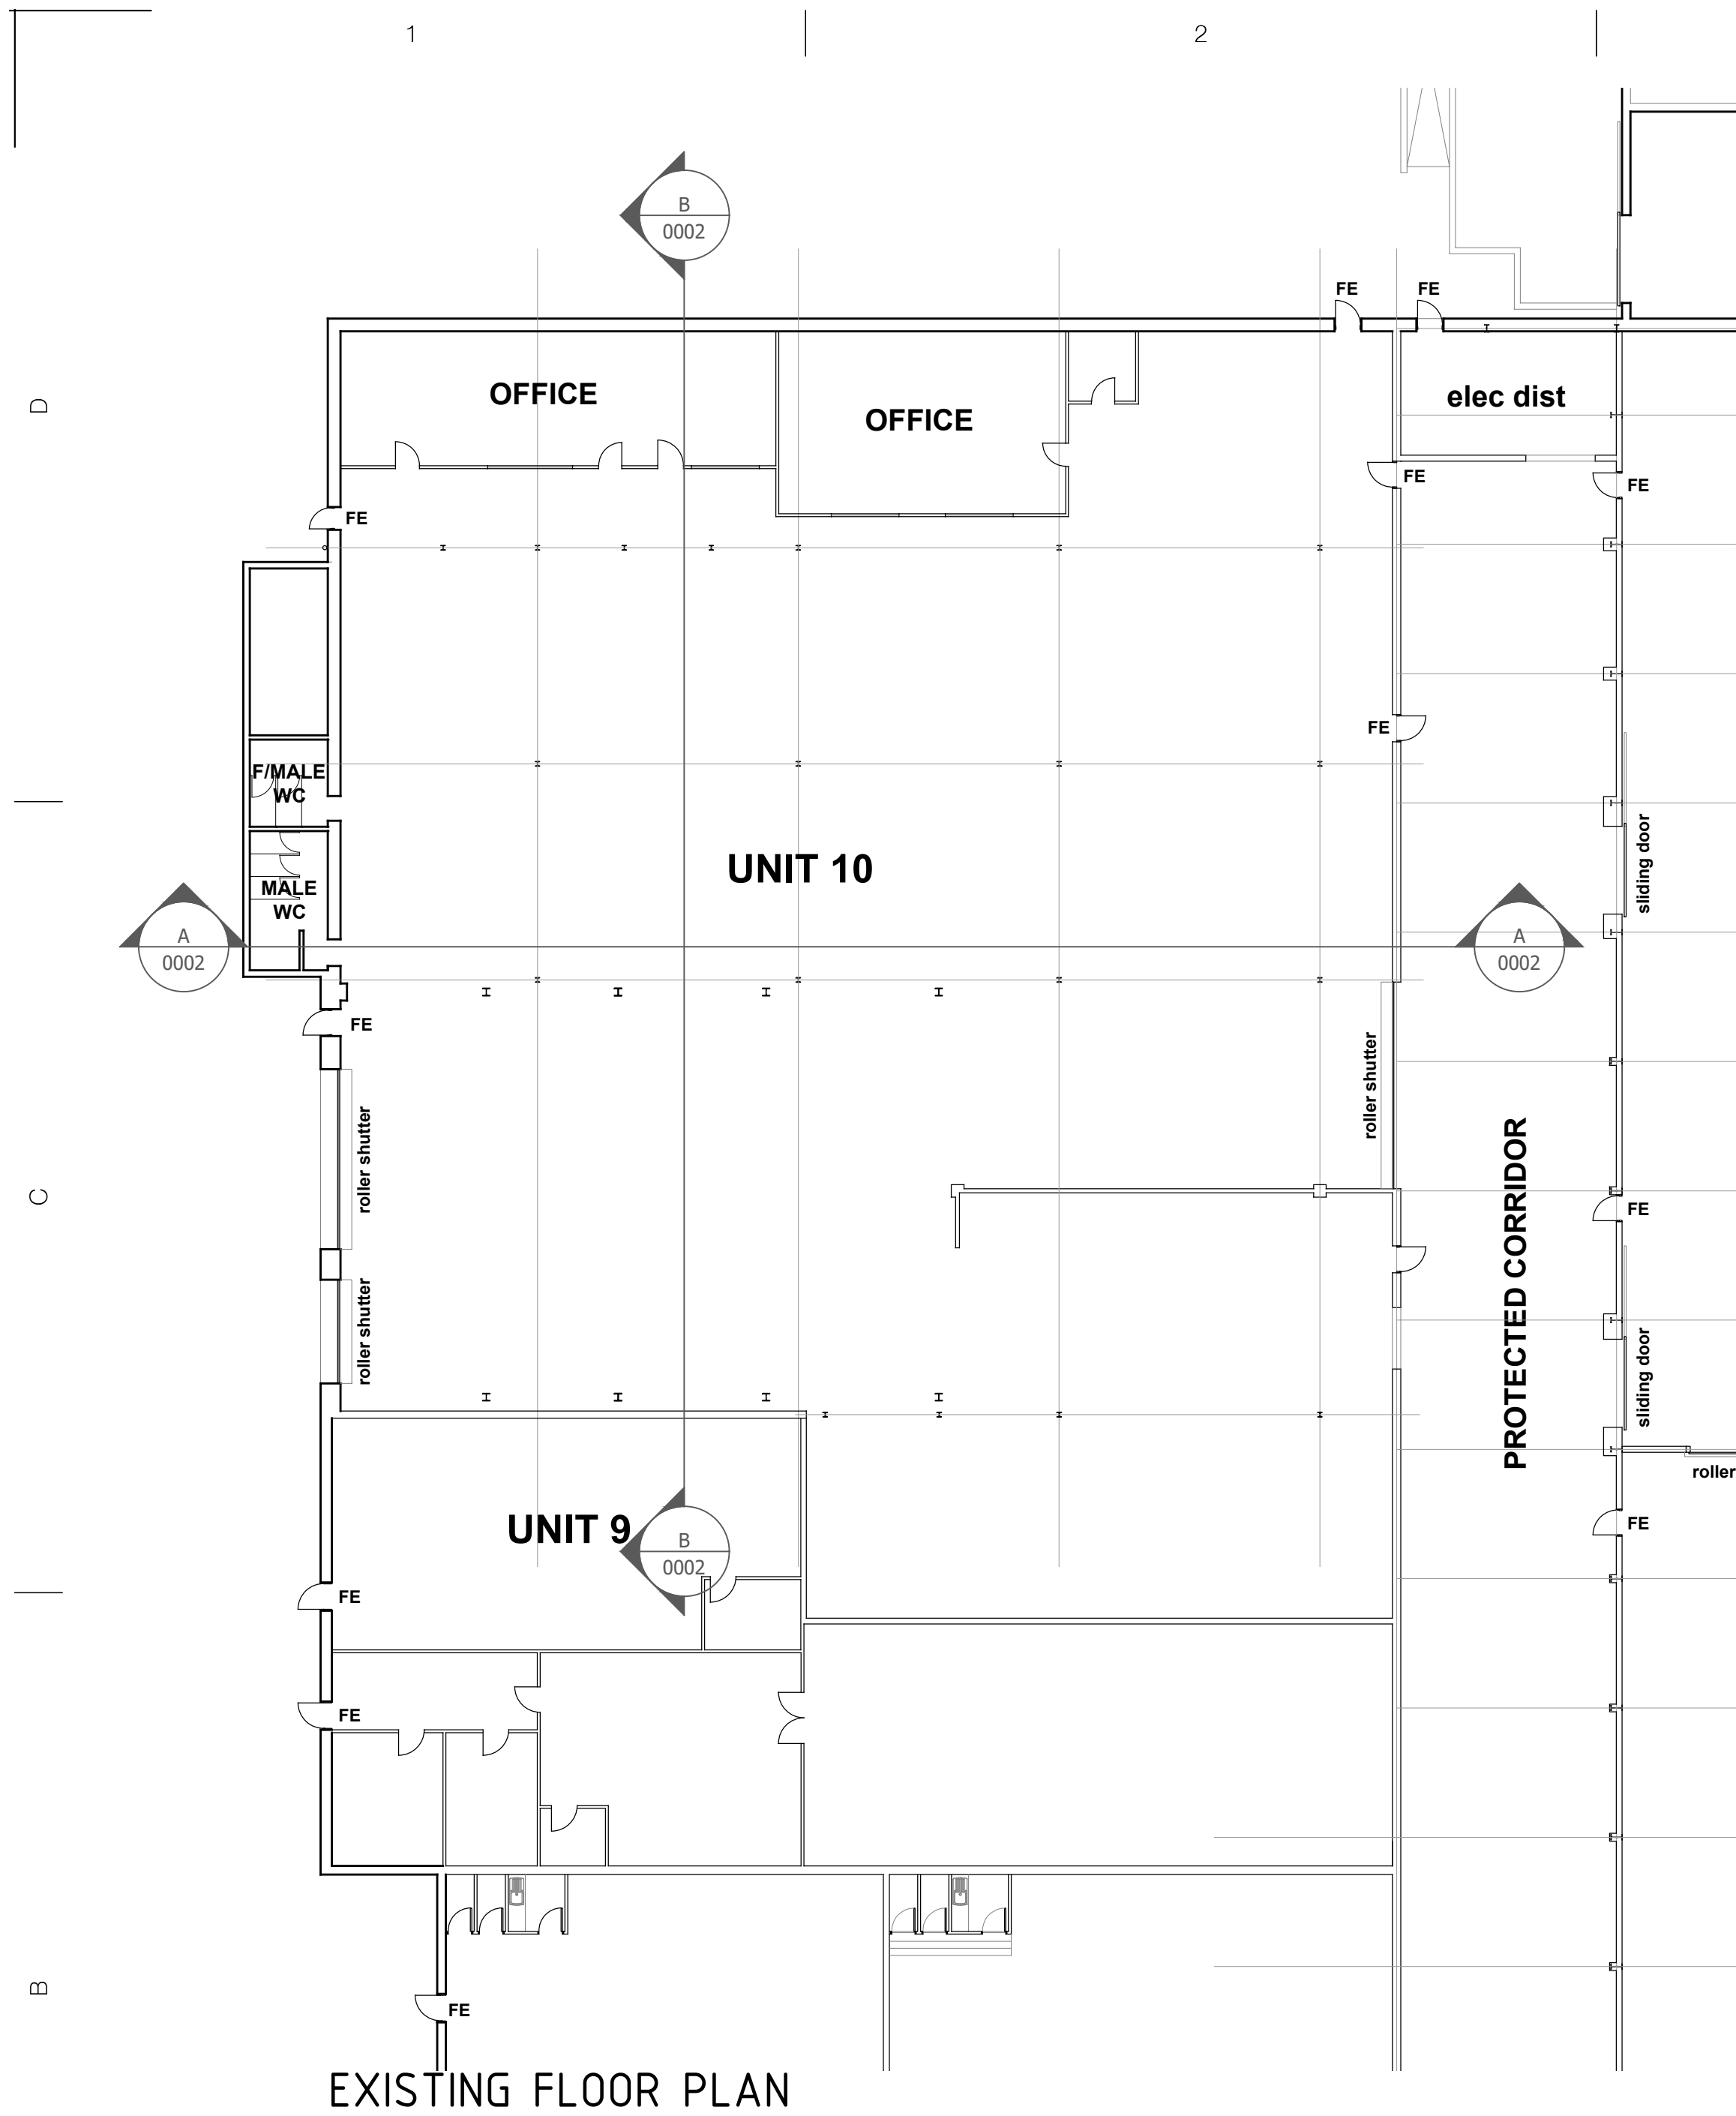

Do not scale off this drawing. Work to figured dimensions any discrepancy to be reported to the Architects. Refer to larger scale drawings where available.

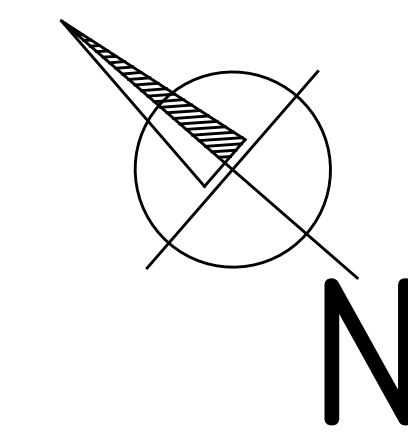

Rev	By	Date	Revision Note
-----	----	------	---------------

Pearce Bottomley
architects

Pearce Bottomley LLP
Roman Ridge, Main Street,
Aberford, Leeds LS25 3AW
T: 0113 281 2000 F: 0113 281 2911
E: pbp@pearcebottomley.co.uk
www.pearcebottomley.co.uk

Client/ Project
D PADGETT

**DARTON BUSINESS PARK, BARNSELY
S75 5QX
UNIT 10 REBUILD**

Drawing
FLOOR PLANS & SECTIONS

Scale 1:200@A1	Drawn DJM	Checked CMD	Date MARCH 18
-------------------	--------------	----------------	------------------

Status
PLANNING

Project No. 4913	Drawing No. A(00)02	Rev. -
----------------------------	-------------------------------	------------------

Copyright Pearce Bottomley LLP