


SECTION THRO' A-A SCALE 1:50

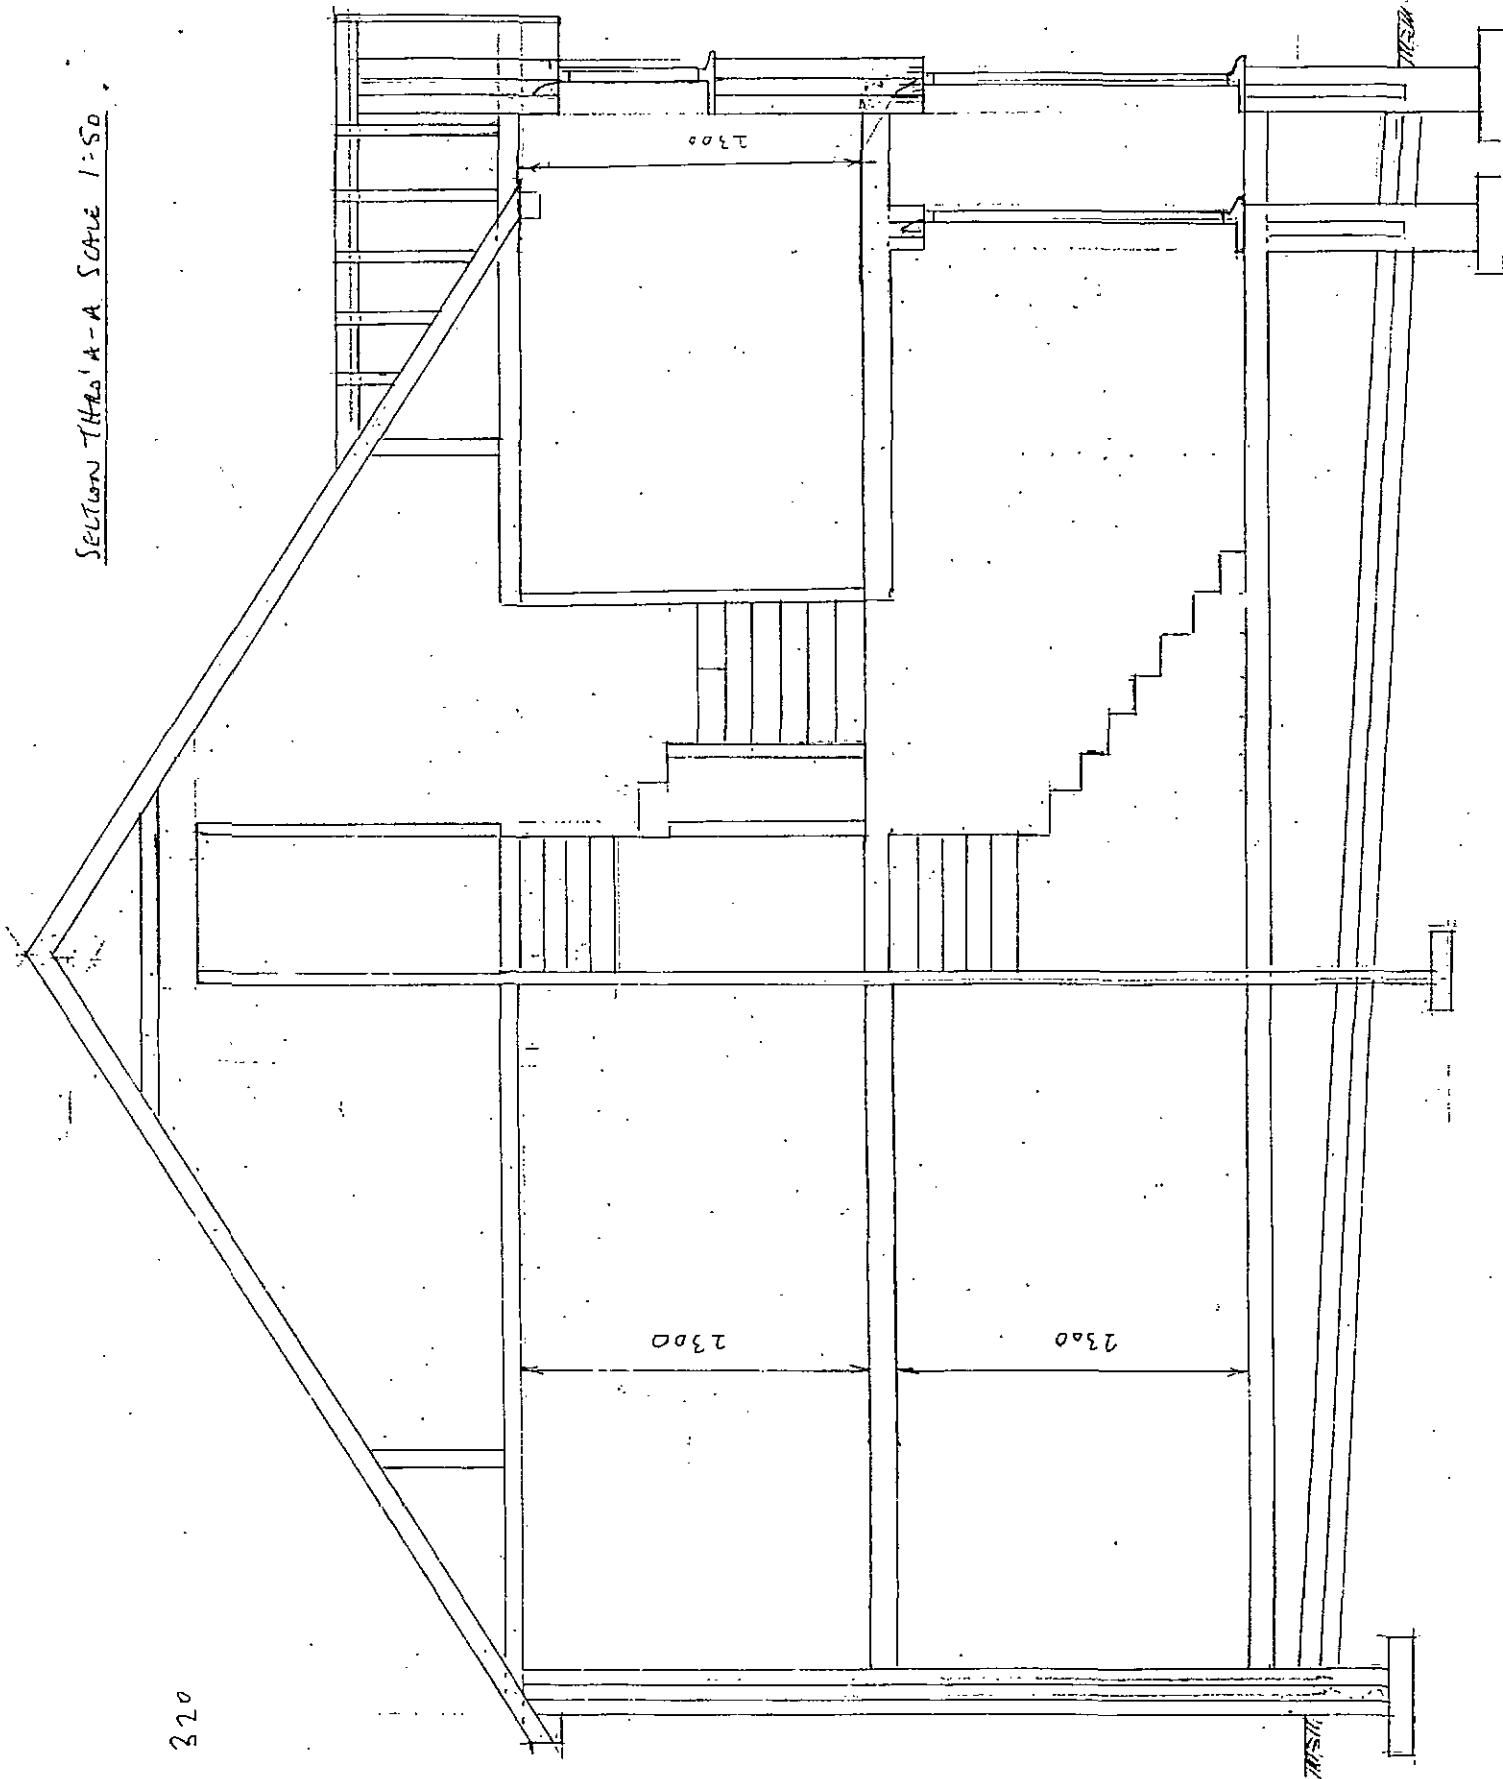

Roof Pitch 320

SITE PLAN FOR:
LAND ADJOINING 86B & REAR OF 96 BURTEN ROAD
BARNESLEY

SCALE 1:200

